


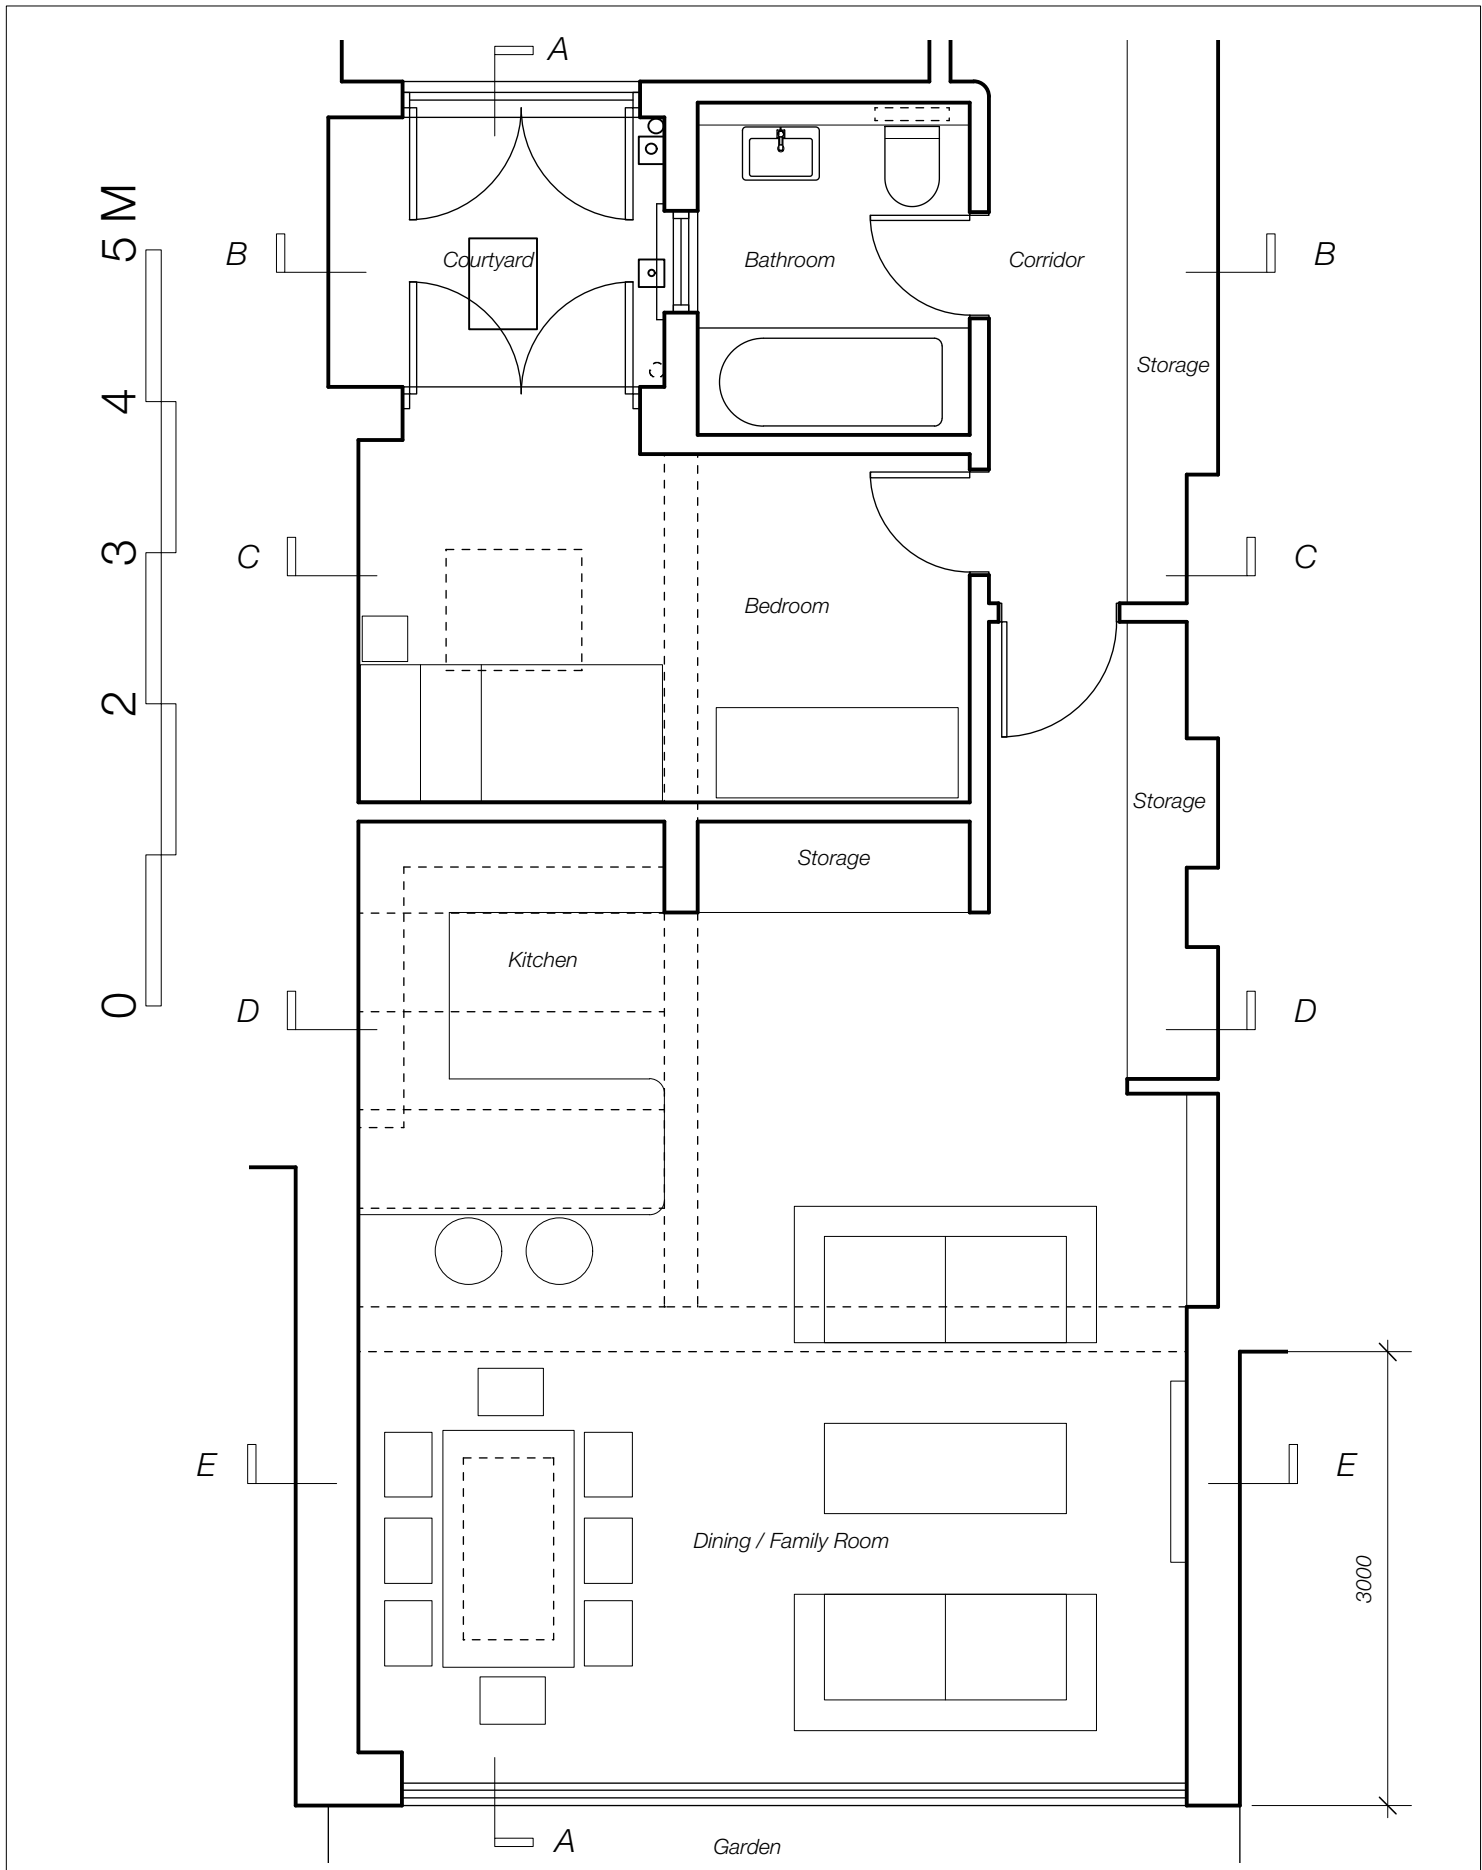

GENERAL NOTES

1.

This drawing is the copyright of Haines Phillips Architects.

2.

Do not scale from this drawing. Use figured dimensions only.

3.

This drawing must not be used for land transfer purposes, or for construction purposes unless accompanied by an Architect's Instruction.

DRAWING ISSUE STATUS

ISSUE

STATUS

COMMENT

P

PRELIMINARY

For comment and review

PL

PLANNING

Planning/Listed Building Application

BR

BUILDING REGS

Building Regs Application

T

TENDER

For pricing purposes only

C

CONSTRUCTION

For procurement & construction

FC

FINAL CONSTRUCTION

Record drawings on completion

L

LEGAL

Conveyancing or other legal purposes

REVISIONS

REV

DATE

NOTES

1

21/08/2023

Updated to take account of feedback from LPA

HAINES
PHILLIPS

ARCHITECTS

Tankerton Works

12 Argyle Walk

London WC1H 8HA

T

020 7833 9324

f

020 7837 2864

e

office@hainesphillips.co.uk

JOB TITLE

29A Barrington Road

DRAWING TITLE

Detailed Plan as Proposed

DRAWN

DATE

SCALE

MiP

March 23

1:50@A4

JOB NR

DRAWING NO.

ISSUE REVISION

4327

GA 300

PL 1