


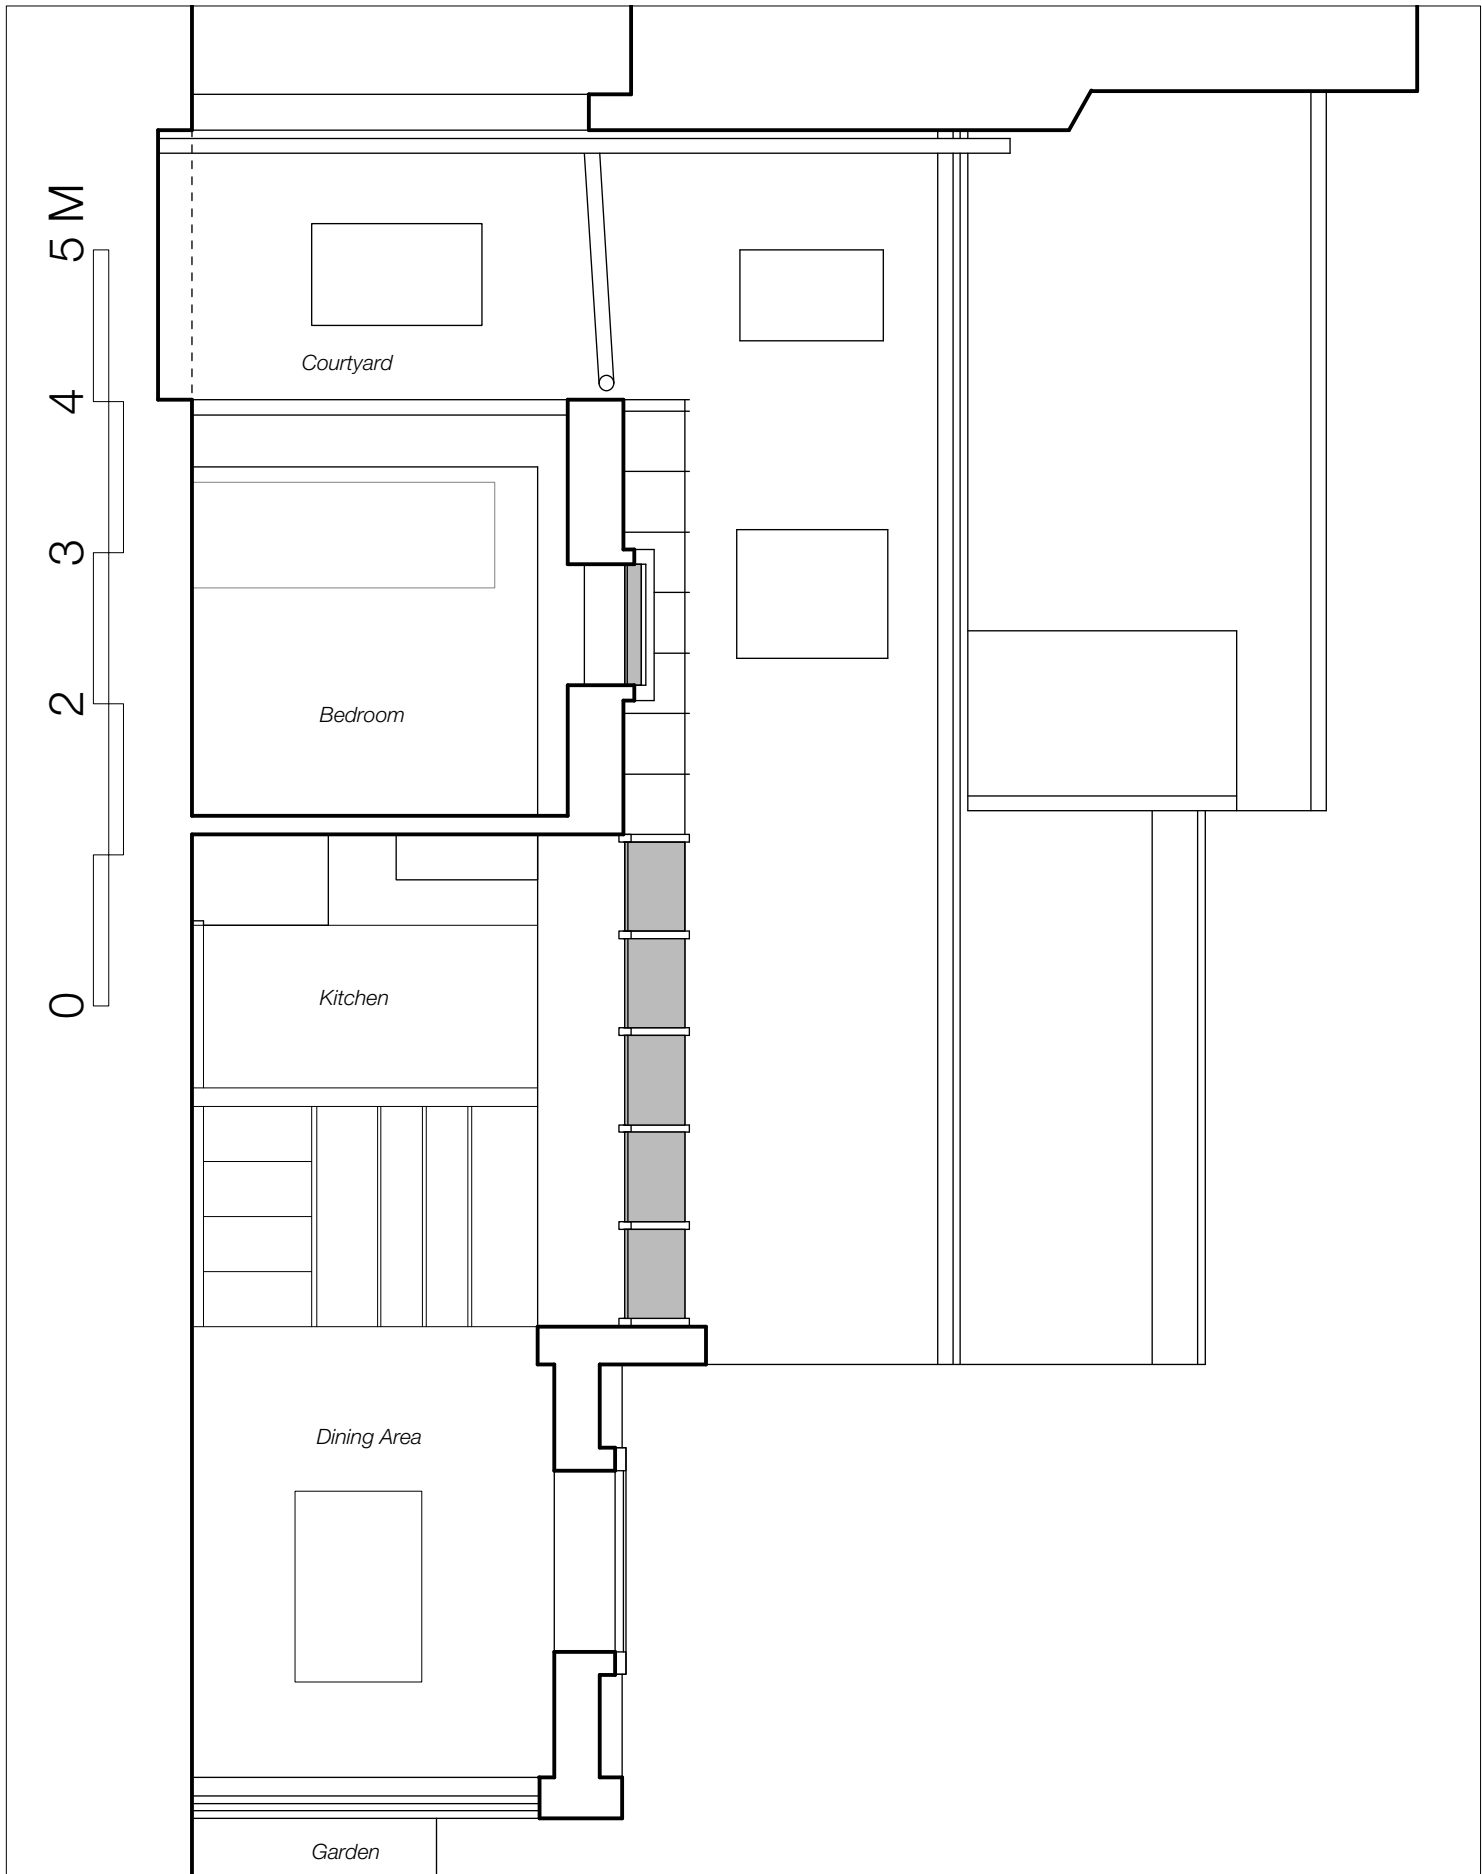

GENERAL NOTES		DRAWING ISSUE STATUS		HAINES PHILLIPS ARCHITECTS Tankerton Works 12 Argyle Walk London WC1H 8HA 020 7833 9324 020 7837 2864 office@hainesphillips.co.uk	JOB TITLE	
1.	This drawing is the copyright of Haines Phillips Architects.	ISSUE	STATUS		29A Barrington Road	
2.	Do not scale from this drawing. Use figured dimensions only.	P	PRELIMINARY		For comment and review	
3.	This drawing must not be used for land transfer purposes, or for construction purposes unless accompanied by an Architect's Instruction.	PL	PLANNING		Planning/Listed Building Application	
		BR	BUILDING REGS		Building Regs Application	
		T	TENDER		For pricing purposes only	
		C	CONSTRUCTION		For procurement & construction	
		FC	FINAL CONSTRUCTION		Record drawings on completion	
		L	LEGAL		Conveyancing or other legal purposes	
		REVISIONS				
REV	DATE	NOTES				
1	14/08/2023	Updated to take account of feedback from LPA				
				DRAWING TITLE		
				Detailed Section AA as Proposed		
				DRAWN	DATE	
				MiP	March 23	
				JOB NR	DRAWING NO.	
				4327	GA 400	
				SCALE	1:50@A4	
				ISSUE	REVISION	
				PL	1	