


NOTE

THIS DRAWING IS TO BE READ IN CONJUNCTION WITH ALL OTHER RELEVANT DRAWINGS AND SPECIFICATIONS

THIS DRAWING HAS BEEN PREPARED FOR IDENTIFICATION PURPOSES ONLY. VERIFICATION OF DRAWN INFORMATION TO BE CARRIED OUT BY CONTRACTOR PRIOR TO OTHER USE.

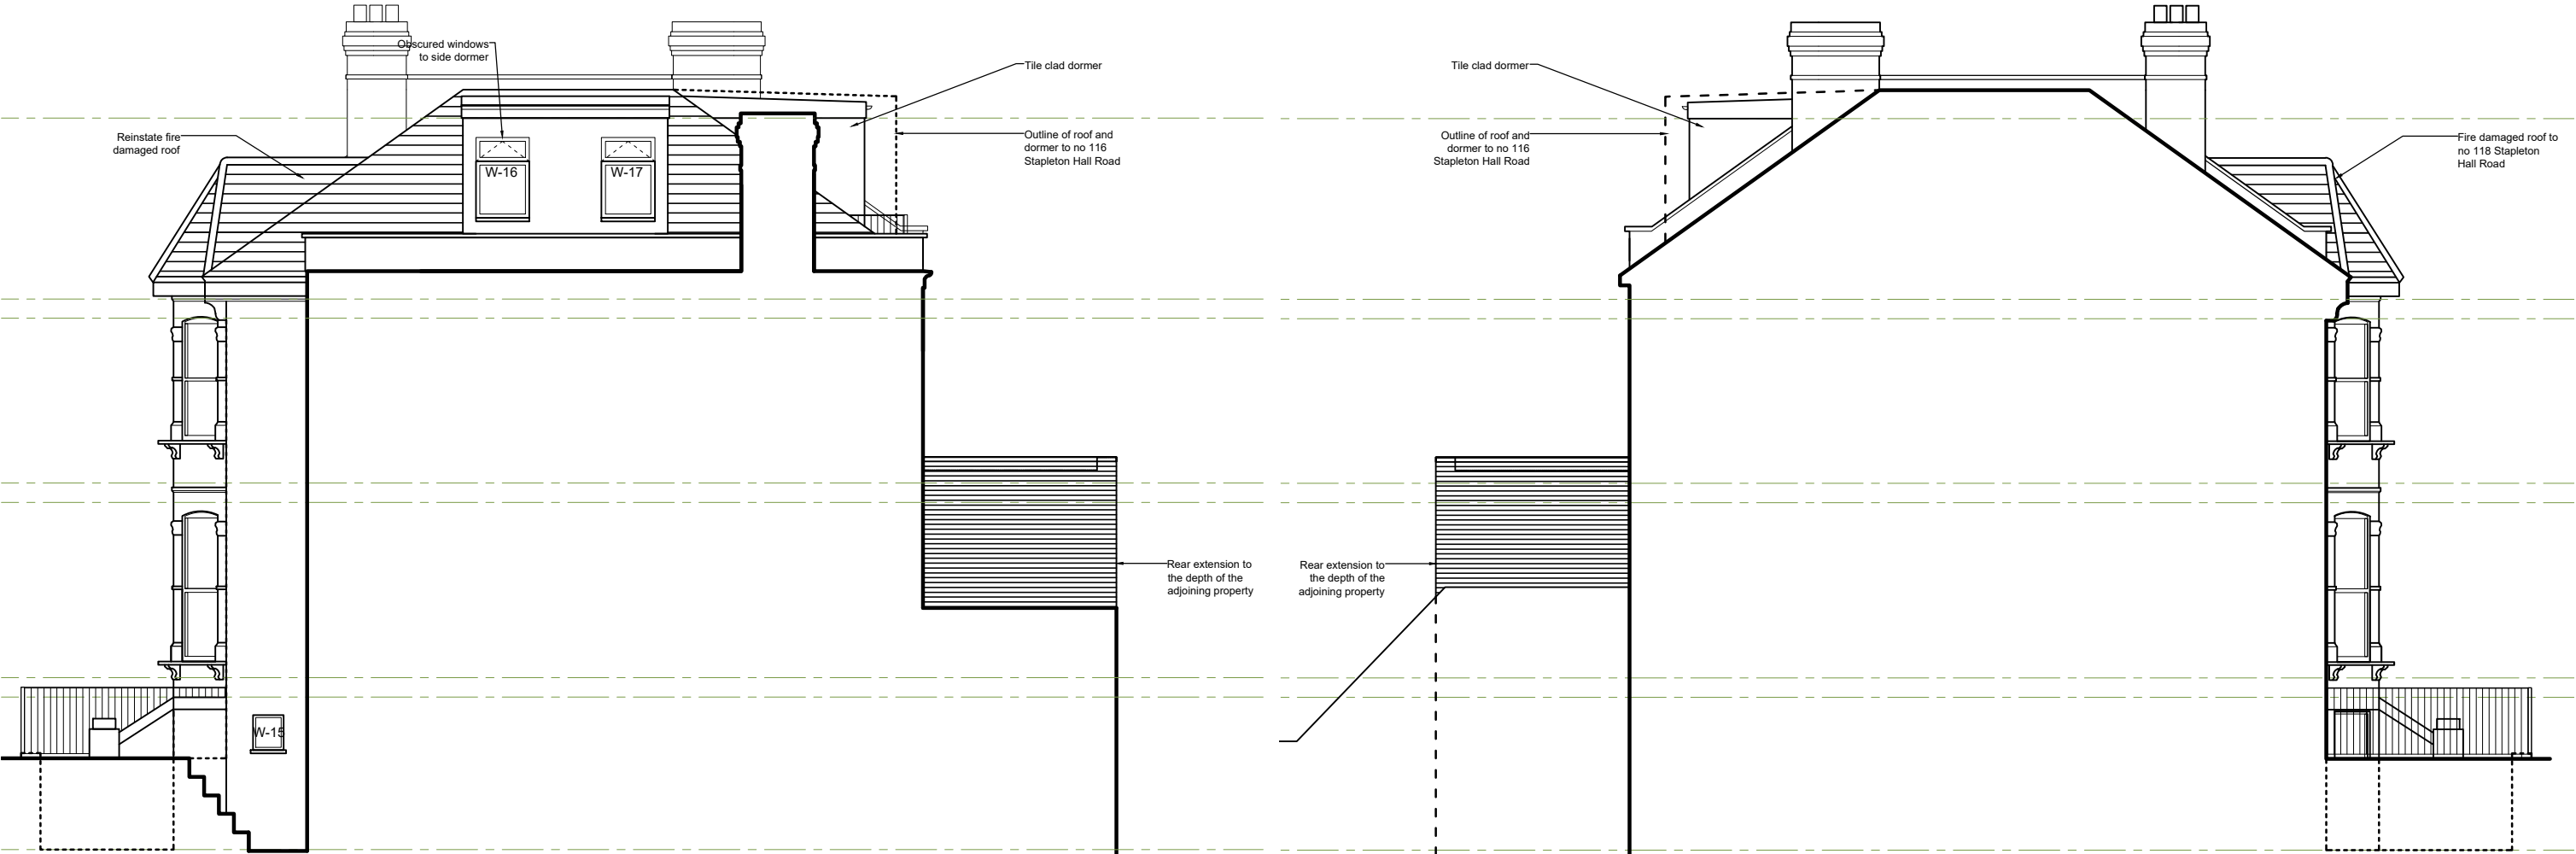

EXISTING SIDE ELEVATION

EXISTING SIDE ELEVATION

A	Window & door ref's added.	18/08/2023
rev		

STEVEN ADAMS RIBA ARCHITECTS

28b ENGLANDS LANE
LONDON NW3 4UE
Tel 020 7722 7664
Fax 020 7722 7652

project	no
118 STAPLETON HALL ROAD	769
LONDON N4 4QA	

drawing	no
PROPOSED SIDE	GA 04/ A
ELEVATIONS	

scale	date	drawn	checked
1:100@A3	06.03.23	RE	SAA

PLANNING

