


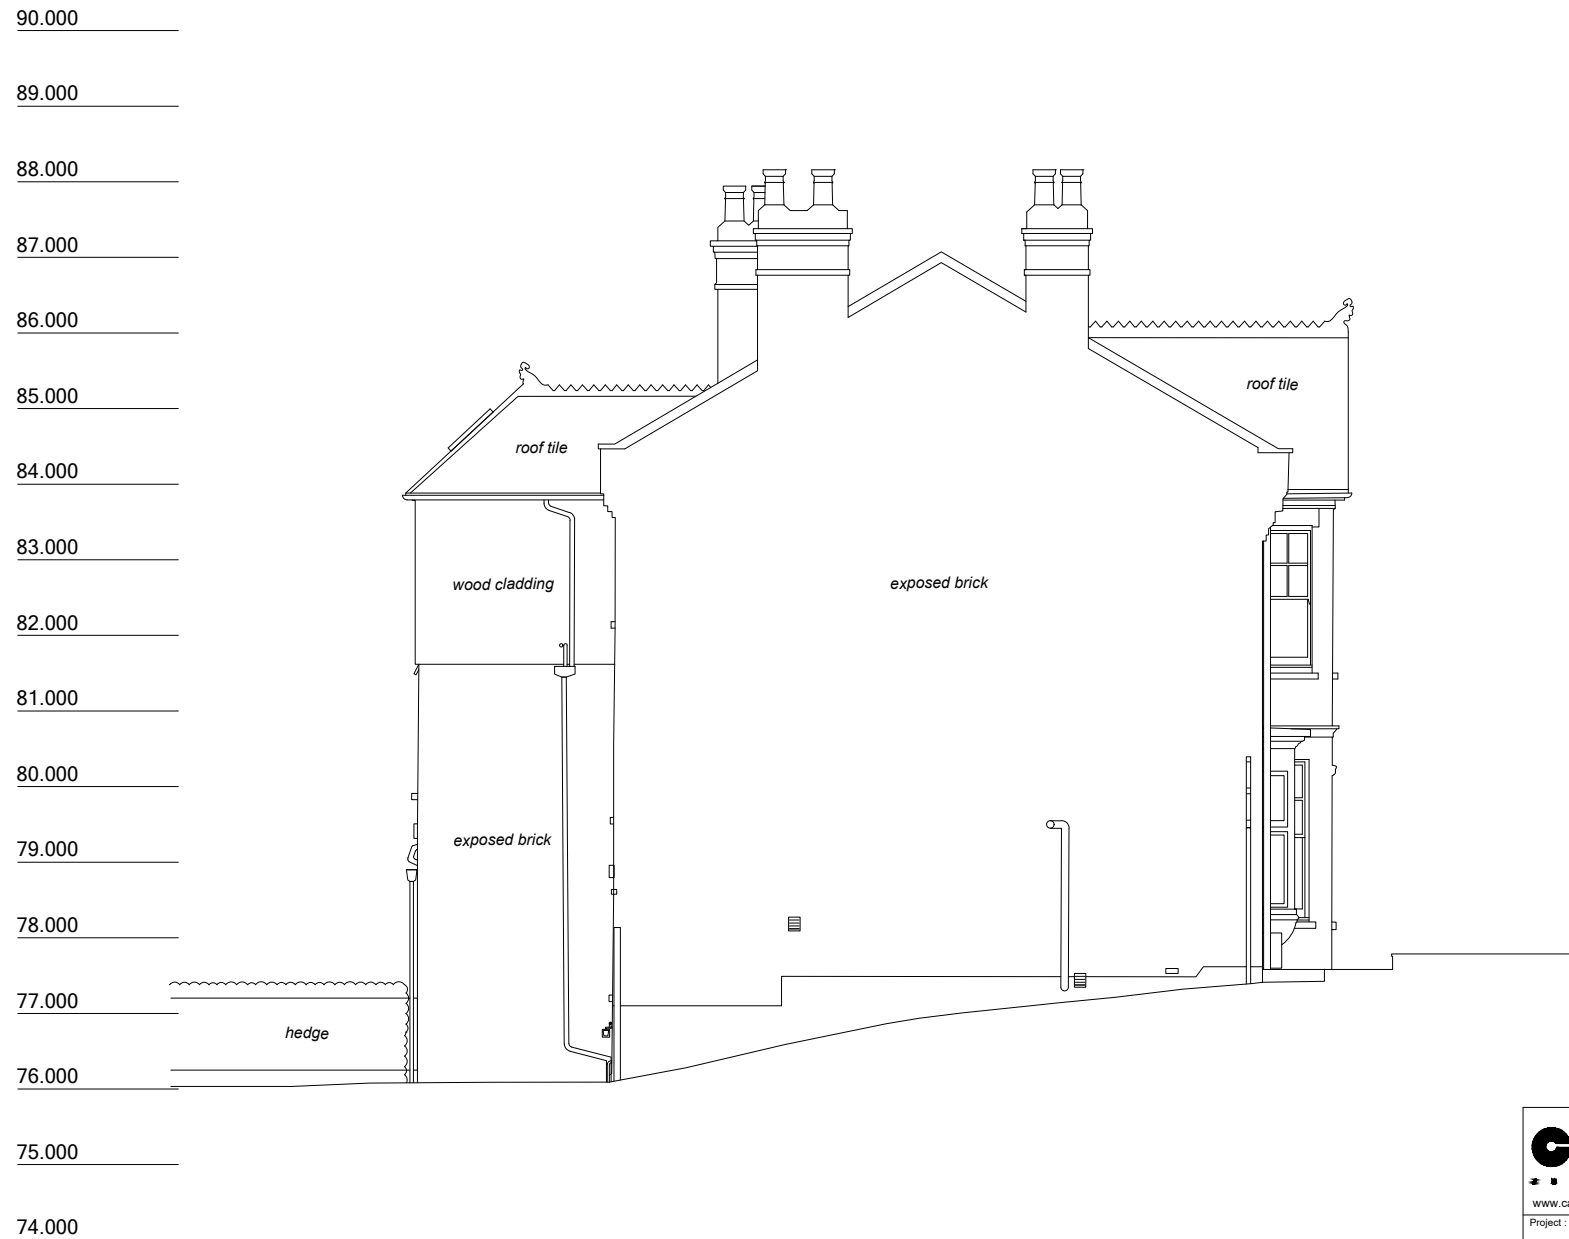

SIDE ELEVATION

			CAD Surveys Ltd. Suite 2 KPC House Canterbury Road Willesborough Ashford TN24 0BP		
www.cadsurveys.co.uk			01233 635089		
Project :			59 WOODLAND GARDENS, MUSWELL HILL, LONDON N10 3UE		
Drawing title :			SIDE ELEVATION		
Scale:	1:100 @ A4	Date :	07/02/2022	Drawn by :	SE