




Indicative

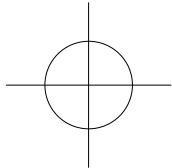

FIT POINT

A-A




B-B



B-B



A-A

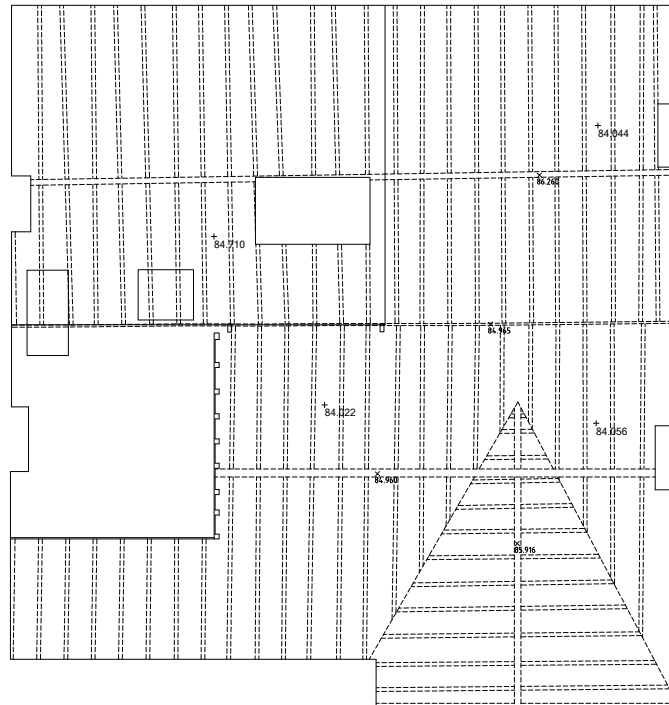

ATTIC PLAN

		CAD Surveys Ltd. Suite 2 KPC House Canterbury Road Willesborough Ashford TN24 0BP	
www.cadsurveys.co.uk		01233 635089	
Project : 59 WOODLAND GARDENS, MUSWELL HILL, LONDON N10 3UE			
Drawing title : ATTIC PLAN			
Scale: 1:100 @ A4	Date: 07/02/2022	Drawn by: MS	