

89.000

88.000

87.000

86.000

85.000

84.000

83.000

82.000

81.000

80.000

79.000

78.000


77.000

76.000

75.000

74.000

SECTION A-A

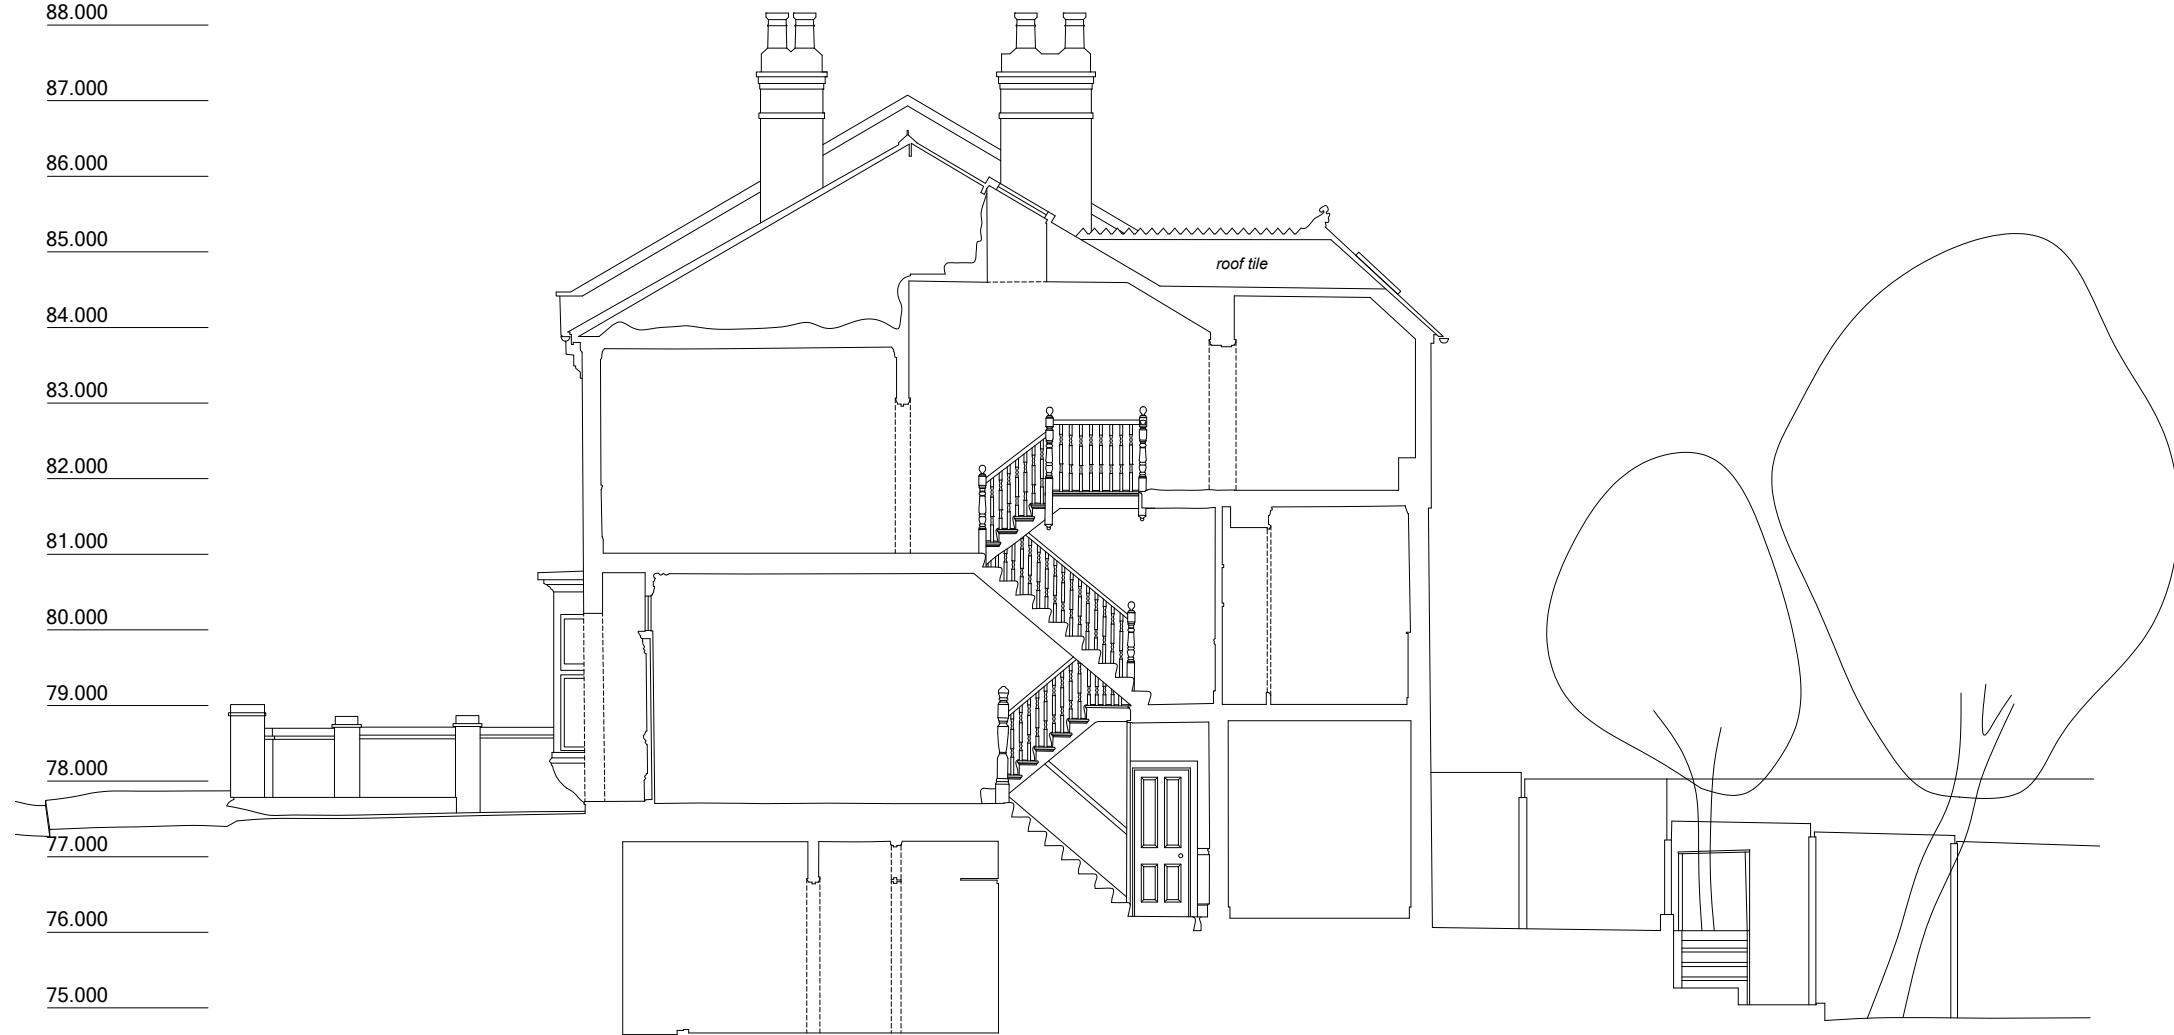

 www.cadsurveys.co.uk			CAD Surveys Ltd. Suite 2 KPC House Canterbury Road Willesborough Ashford TN24 0BP 01233 635089		
Project :			59 WOODLAND GARDENS, MUSWELL HILL, LONDON N10 3UE		
Drawing title :			SECTION A-A		
Scale:	1:100 @ A4	Date :	07/02/2022	Drawn by :	MS