


10cm SCALE WITH CAUTION use both scale bars to check for reduction or distortion

10cm

10cm SCALE WITH CAUTION use both scale bars to check for reduction or distortion

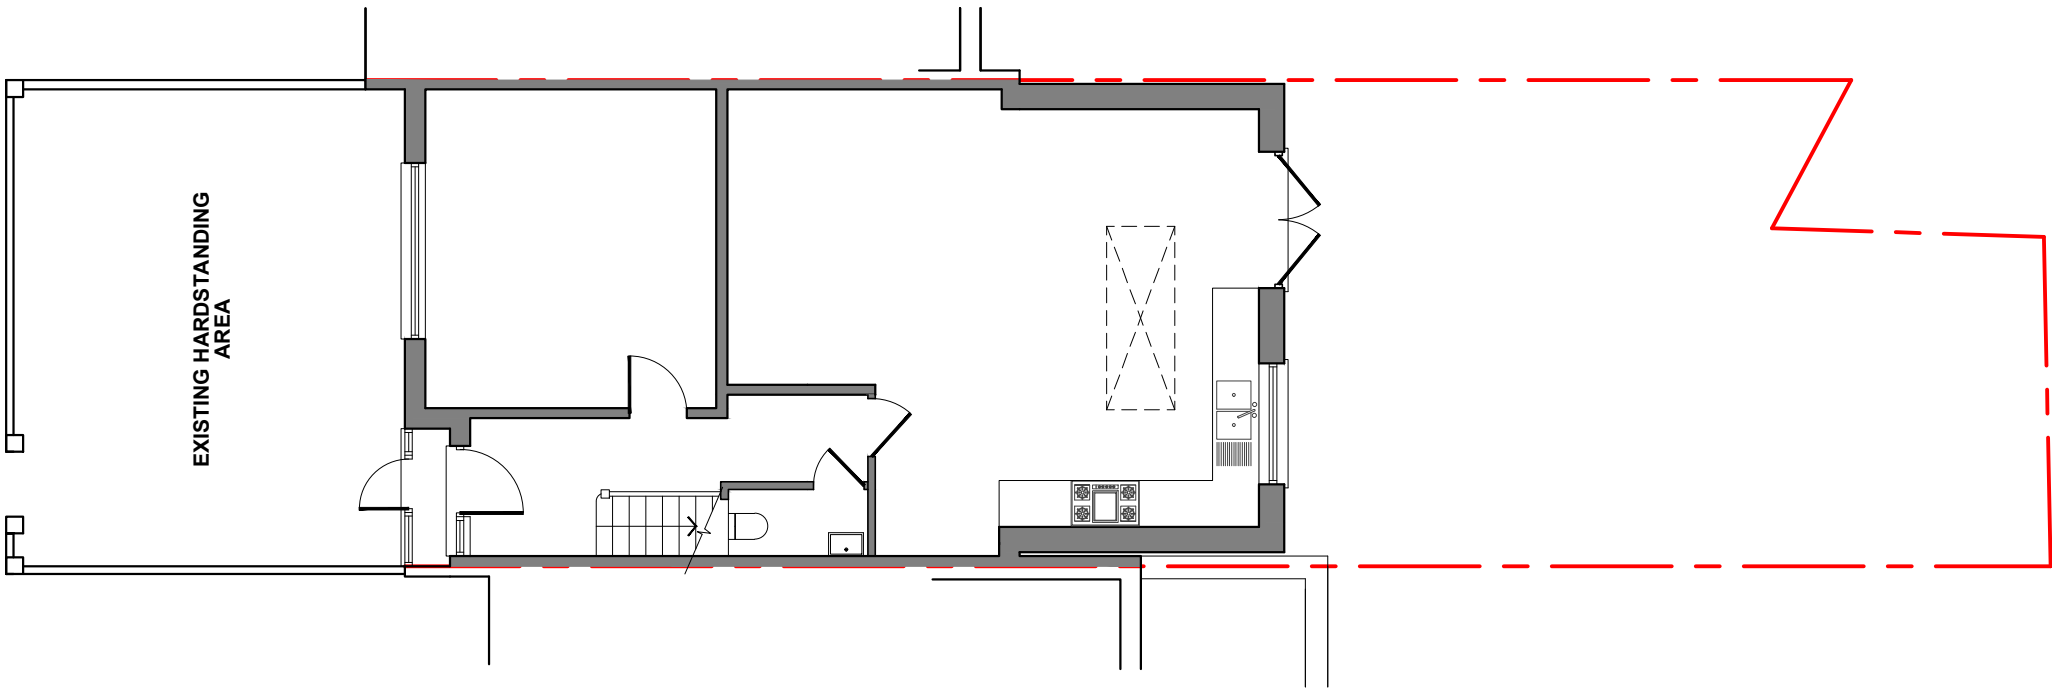

EXISTING SITE LAYOUT  
SCALE 1:100

Notes

Scale

1:50

1:100

1:200

1:500

**david joseph consulting**  
structural engineering and construction consultants

29 Dartmouth Place, London SE23 3AU  
drafting@djclondon  
020 8699 7750

All dimensions must be checked on site.  
Any dimensional discrepancies discovered must be reported to the Project Manager before proceeding.  
This drawing is to be read in conjunction with all relevant documents.  
This drawing is copyright © and may not be reproduced without permission

Revisions

-

-

-

Client

\*\*\*\*

Address

92 DOWNHILLS WAY  
LONDON  
N17 6BD

Drawing Title

EXISTING SITE LAYOUT

Date

FEB '23

Scale

1:100 @ A3

Drawing Number

4944 - 708

Revision

-