




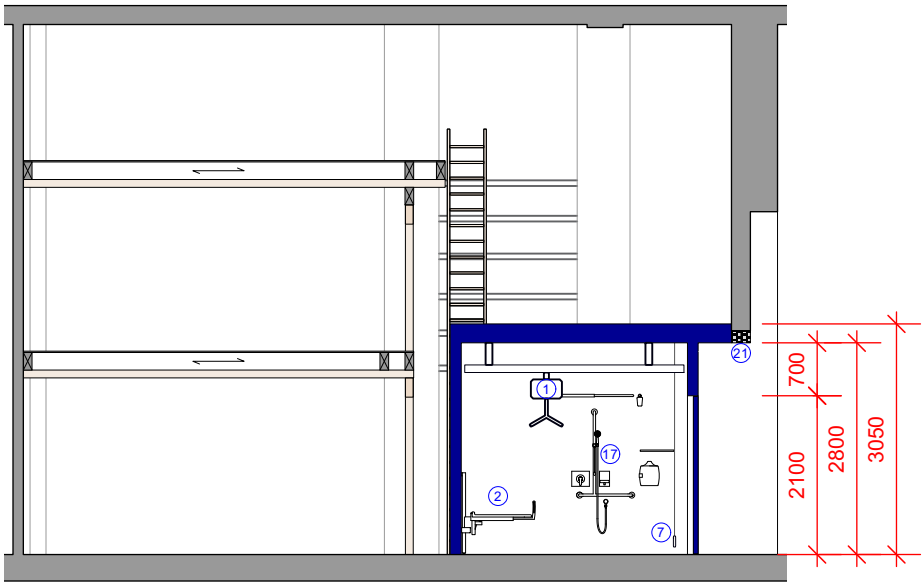


1 **PROPOSED SECTION A**
Scale: 1:100

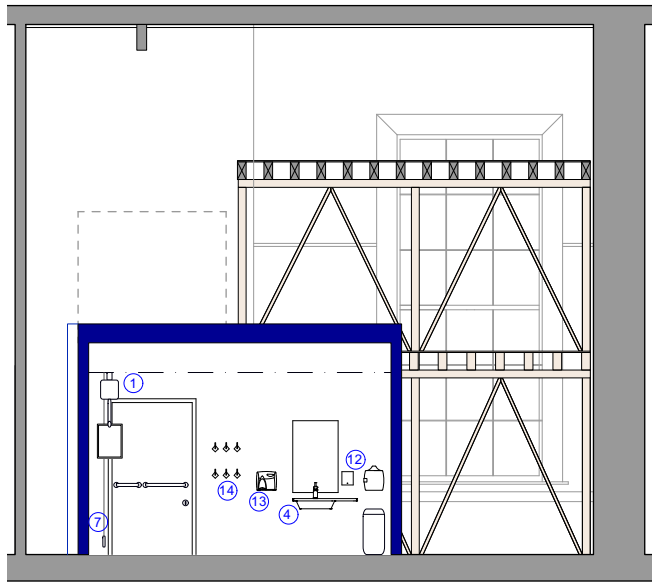


2 **PROPOSED SECTION B**
Scale: 1:100

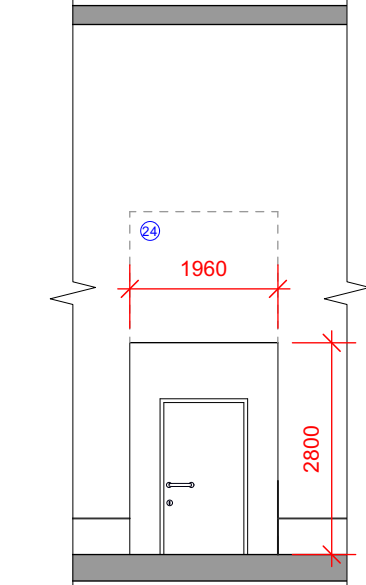


3 **PROPOSED SECTION C**
Scale: 1:100

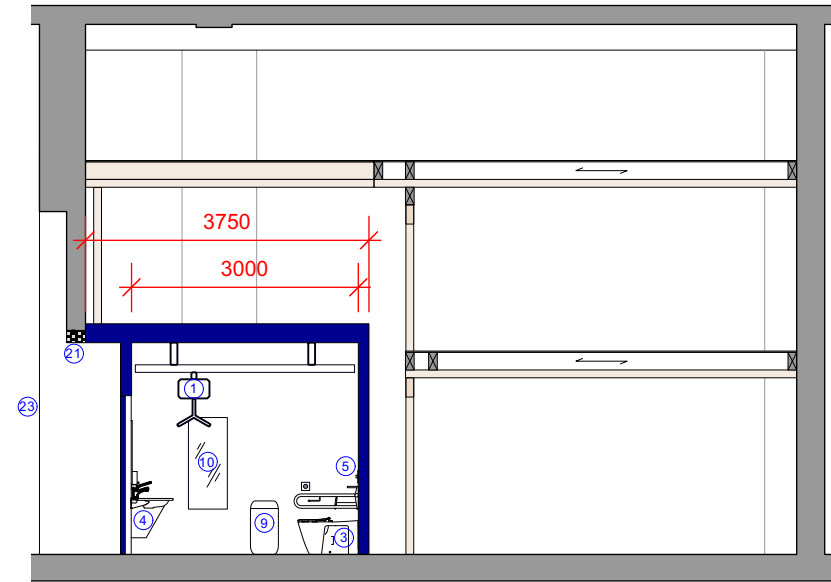


4 **PROPOSED SECTION D**
Scale: 1:100

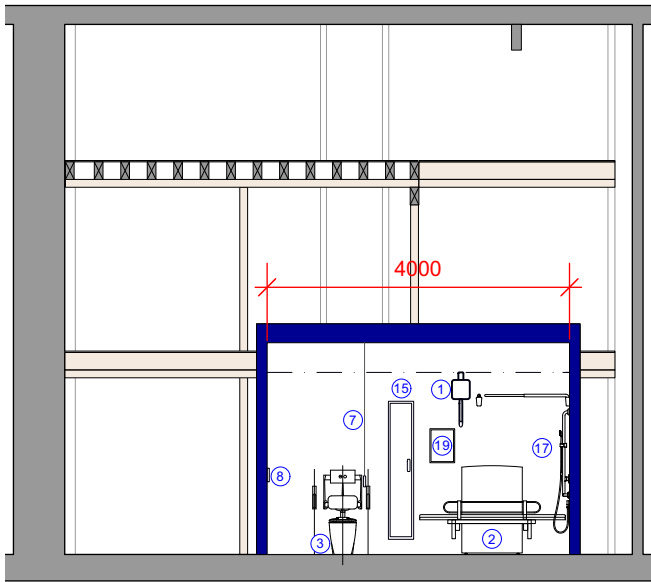

5 **PROPOSED SECTION E**
Scale: 1:100

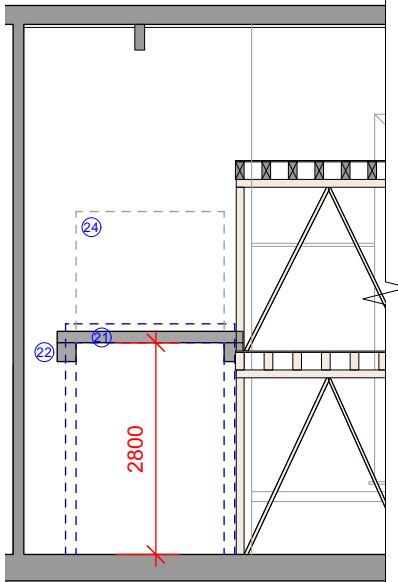

6 **PROPOSED SECTION F**
Scale: 1:100

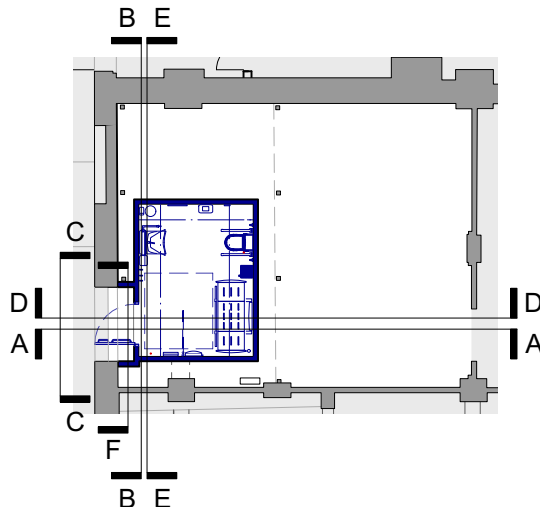

7 **PROPOSED GF PLAN**
Scale: 1:200

- 1 Ceiling hoist and track
- 2 Height adjustable adult-sized changing bench - wall mounted or freestanding
- 3 WC
- 4 Height-adjustable washbasin
- 5 Drop down rails
- 6 Vertical grabrail
- 7 Alarm pull cord
- 8 Alarm reset button between 800mm and 1000mm above floor level
- 9 Large sanitary disposal unit (preferably recessed)
- 10 Full-length mirror with bottom edge 600 above floor level
- 11 General waster bin (preferably recessed)
- 12 Paper towel dispenser
- 13 Hand dryer
- 14 Coat hooks 1050 and 1400 above floor level
- 15 Wall-mounted folding privacy screen
- 16 Floor drain
- 17 Shower unit with detachable shower head and shower curtain
- 18 Wide paper roll dispenser
- 19 Changing bench instructions
- 20 Hoist operating instructions
- 21 New lintels above re-opened doorway
- 22 New Padstones
- 23 Existing blocked up opening reformed to provide new access into changing places facility
- 24 Existing blocked up above retained

THIS DRAWING IS BASED ON DIMENSIONAL SURVEY INFORMATION PROVIDED BY OTHERS. THE ARCHITECT CANNOT ACCEPT RESPONSIBILITY FOR THE ACCURACY OF THIS SURVEY INFORMATION. THIS DRAWING SHOULD BE READ IN CONJUNCTION WITH ALL RELEVANT DRAWINGS, SPECIFICATIONS, SCHEDULES AND OTHER CONTRACT INFORMATION ISSUED BY THE ARCHITECT, STRUCTURAL ENGINEER, SERVICES ENGINEER AND ANY OTHER CONSULTANT EMPLOYED OR RETAINED BY THE EMPLOYER IN RESPECT OF THESE WORKS. REPORT ANY DISCREPANCIES, CONFLICTS, ERRORS OR OMISSIONS TO THE CA AND SEEK DIRECTIONS BEFORE PROCEEDING. ONLY DRAWINGS SHOWN WITH STATUS 'CONSTRUCTION' ARE TO BE USED FOR CONSTRUCTION. DO NOT SCALE FROM THIS DRAWING. USE ONLY FIGURED DIMENSIONS. IN THE CASE OF NEW WORKS, ALL DIMENSIONS SHOWN ARE TO THE FACE OF MASONRY, THE CENTRE LINE OF STRUCTURAL STEEL MEMBERS, OR THE FINISHED FACE OF STUD PARTITIONS, UNLESS NOTED OTHERWISE. CONFIRM ALL DIMENSIONS AND LEVELS ON SITE PRIOR TO COMMENCING WORK. IF IN DOUBT ASK! THIS DRAWING REMAINS THE COPYRIGHT OF BURRELL FOLEY FISCHER LLP

P1 LISTED BUILDING CONSENT KF/ID 21/08/23
REV: NOTES: BY/CHKD: DATE:
DRAWING STATUS:
LISTED BUILDING CONSENT
DO NOT SCALE OFF THIS DRAWING
BURRELL FOLEY FISCHER
ARCHITECTS AND URBAN DESIGNERS
STUDIO 9 - 14 SOUTHGATE ROAD - LONDON - N1 3LY TEL: 020 7620 6114
www.bff-architects.co.uk mail@bff-architects.co.uk
JOB:
ALEXANDRA PALACE CHANGING PLACES
FOR:
ALEXANDRA PALACE AND PARK CHARITABLE TRUST
AT:
ALEXANDRA PALACE WAY, LONDON, N22 7AY
DRAWING TITLE:
PROPOSED SECTIONS
DATE: 21/06/2023 SCALE: 1:100 @ A3
DRAWN BY: GJ CHECKED BY: FD
DWG NO.: (JOB NO. - ORIG. - BLDG - LVL. - TYPE - ROLE - SHEET NO. - OP. - REV.)
1627-AP-BFF-ZZ-ZZ-DR-A-0350 -P1
Copyright