




6 **Architecture**
6.2 Trinity Road Building
6.2.6 Facade Development

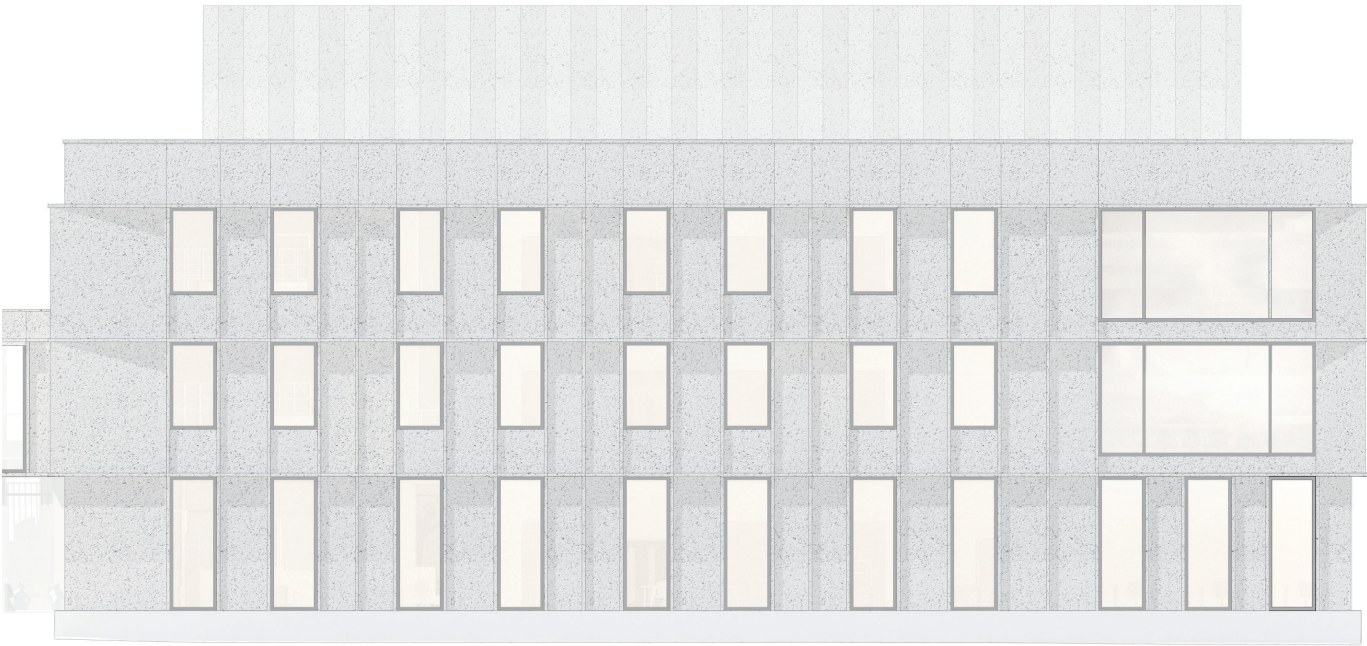


North Facade

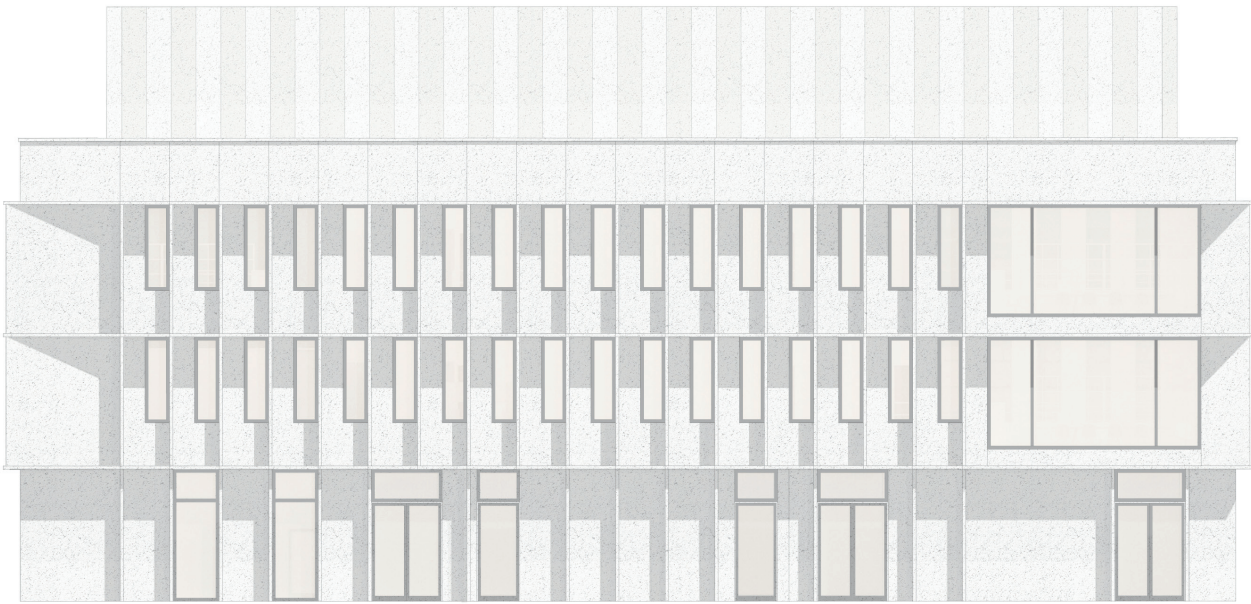

West Facade (opposite to school)

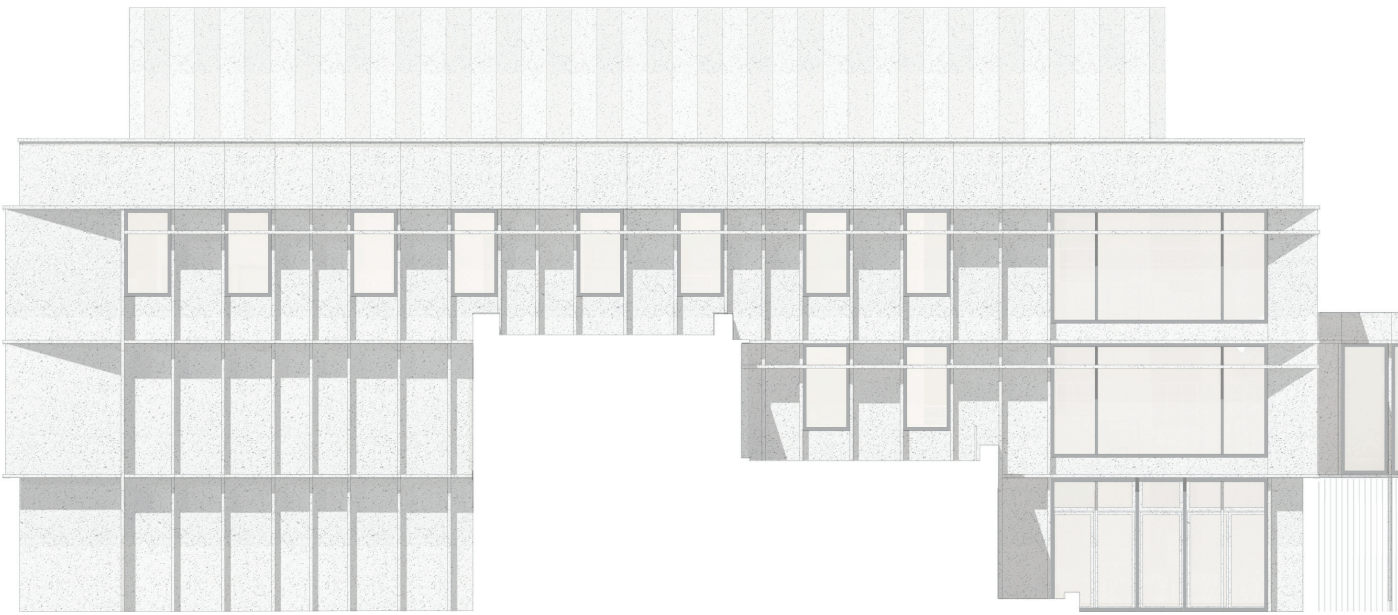

South Facade

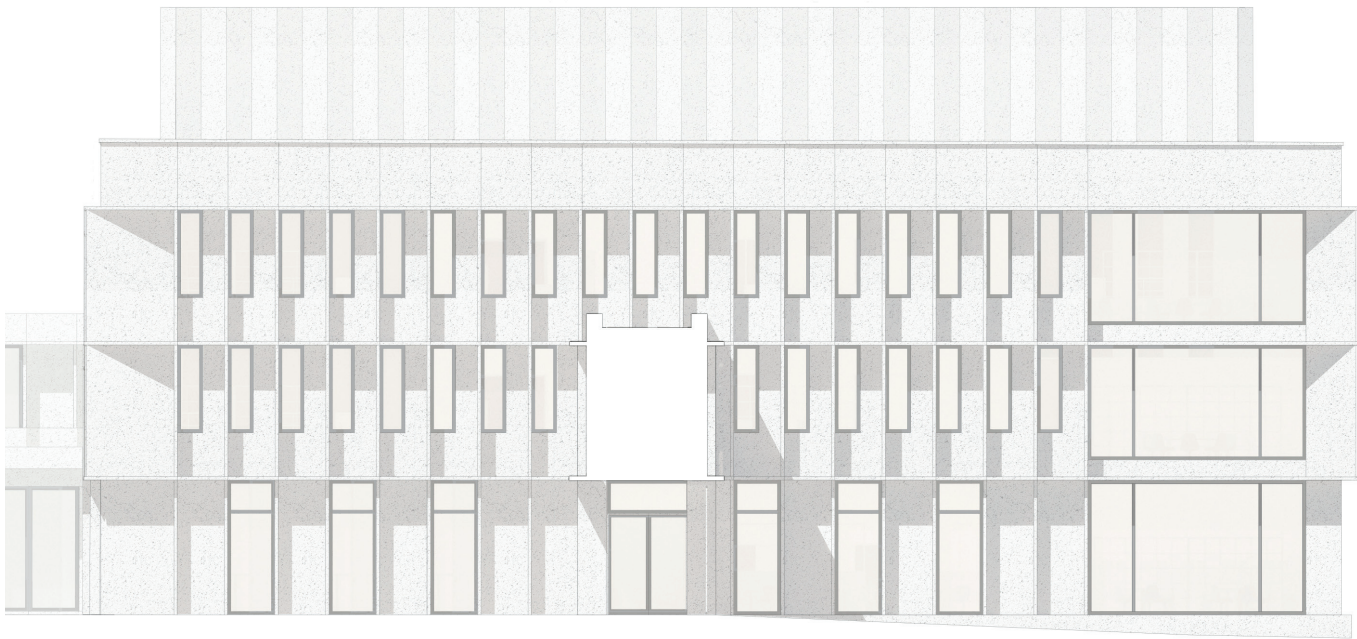

East Facade (opposite to Civic Centre)

6

Architecture

6.2

Trinity Road Building

6.2.7

Picture Windows

Picture windows to frame key views and activities

The East and South elevations incorporate large picture windows at the corners of the building to orientate the building, provide views and connection to the surrounding street-scape and the internal courtyard. These large windows also allow views into the building from outside - reflecting the intent for transparency and openness in the original civic centre design.


Key Plan

 Large picture windows

Key Plan



East (Courtyard) Elevation

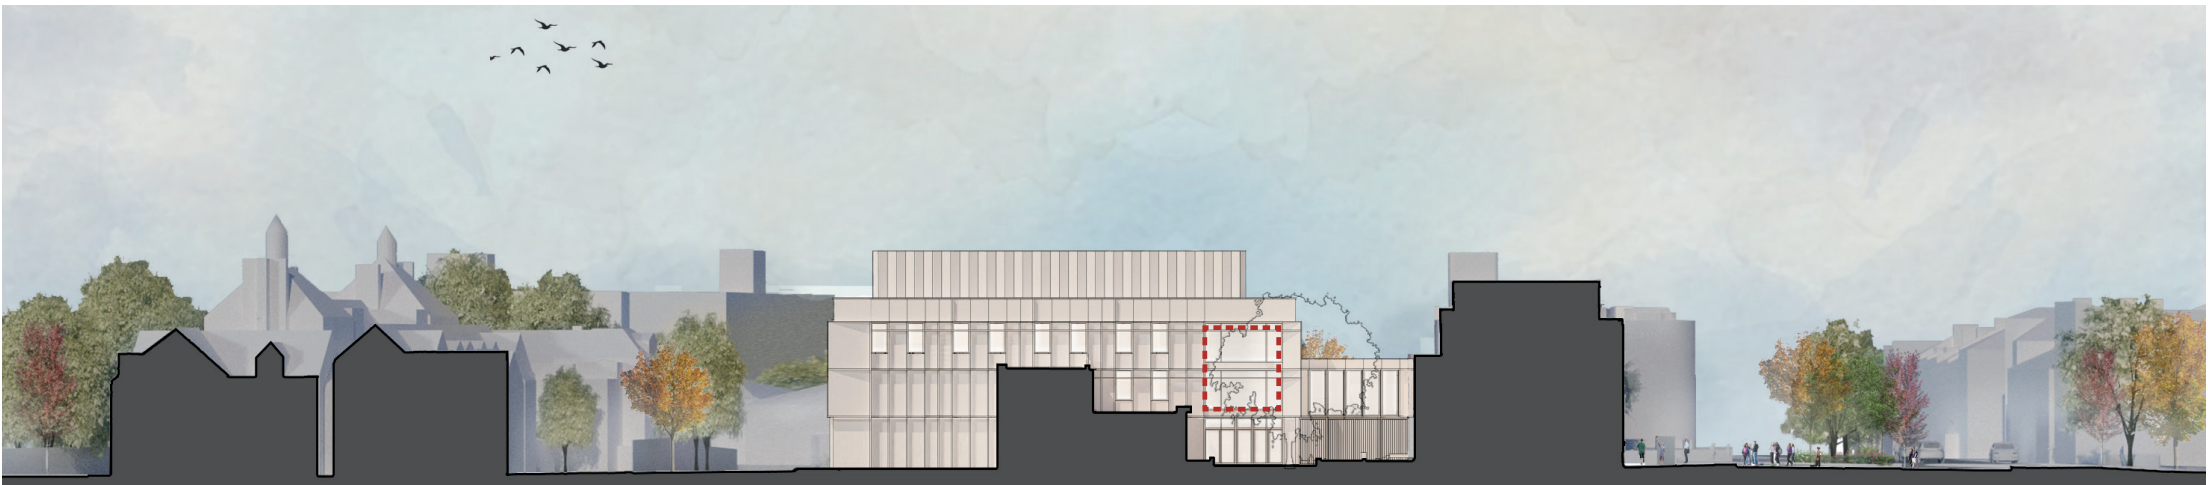

South (High St) Elevation

6

Architecture

6.2

Trinity Road Building


6.2.7

Picture Windows

Picture windows to frame key views and activities

The North and West elevations also incorporates large picture windows at the NW corner (looking toward the mature trees on Trinity Rd) and the SW corner - looking toward Alexandra Palace.


Key Plan

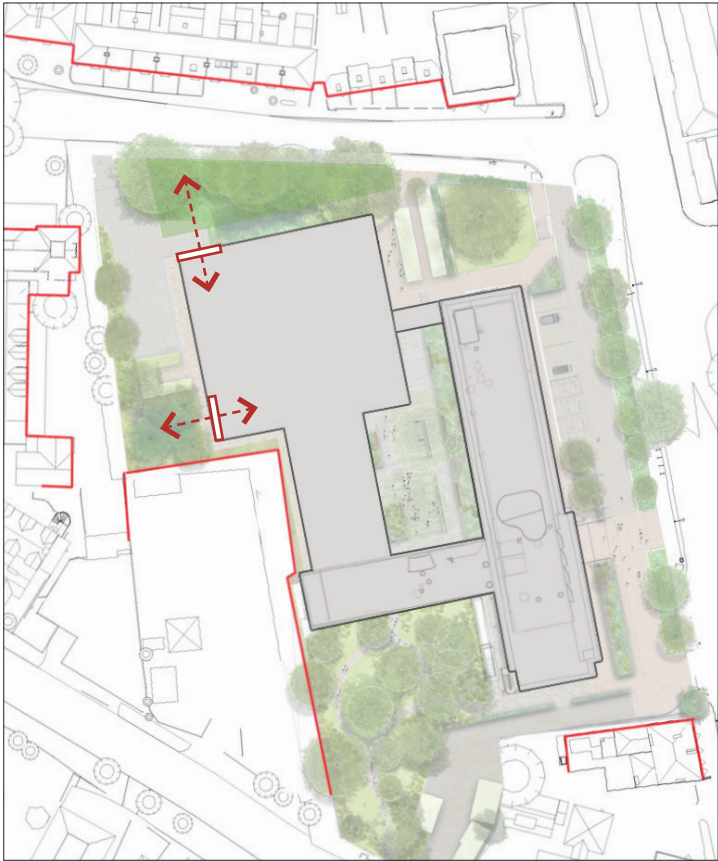 Large picture windows

Key Plan



North (Trinity Rd) Elevation

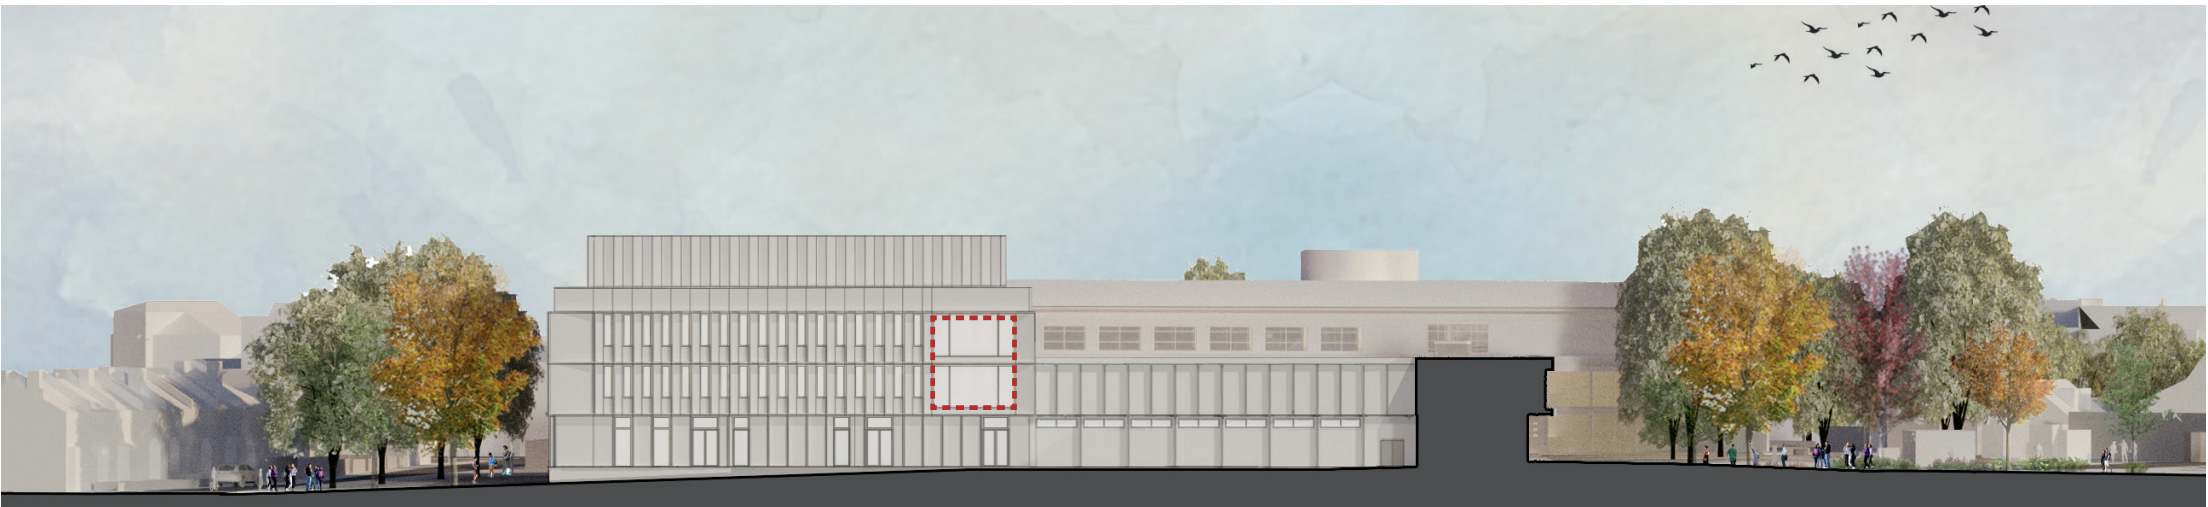

West Elevation (facing Trinity School)