




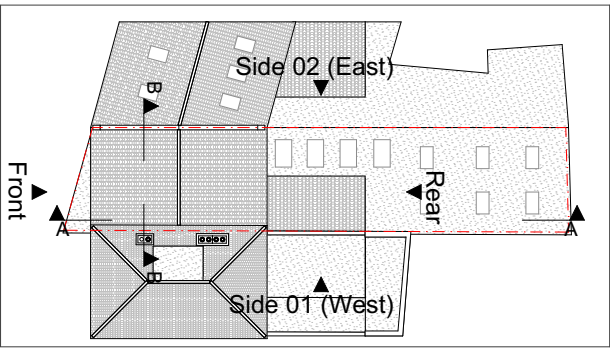


Notes
This drawing is prepared solely for design and planning submission purposes. It is not intended or suitable for either Building Regulations or Construction purposes and should not be used for such.
To be be read in conjunction with all other relevant documentation and drawings.
Express Planning to be immediately notified of discrepancies.
All dimensions to be cross-checked on-site prior to manufacture and construction.
Express Planning accepts no liability for any expense, loss or damage arising from any variation made to this drawing or in the execution of the work.
Copyright belongs to Express Planning Ltd.

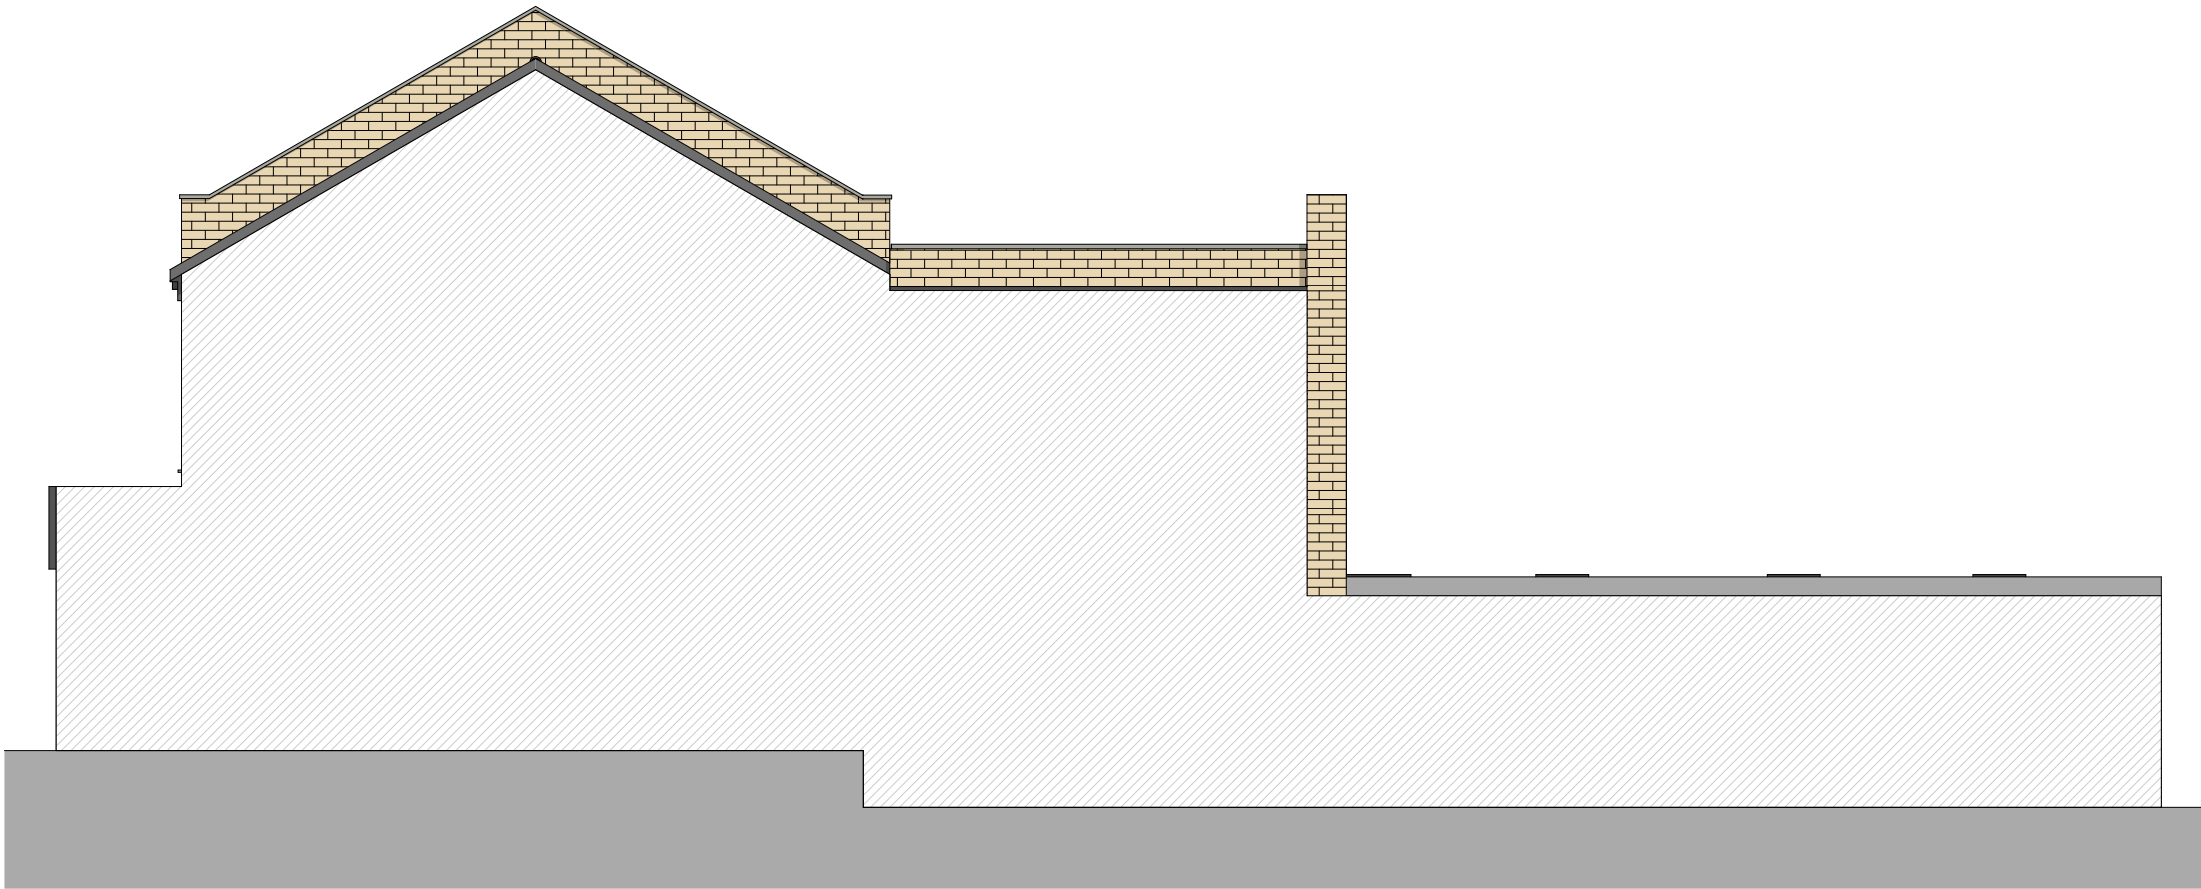


Existing Side 01 (West) Elevation
Scale: 1:100

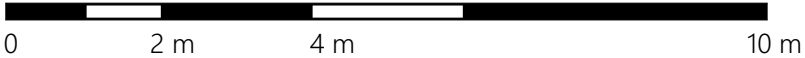


	Status	Scale @ A3	Purpose of Issue	Originator	Project Address	Project Description	Layout Title	Drawing Number			
	S0	1:100	Planning	Express Planning	449A West Green Road, London, N15 3PL	Erection of additional second storey and a mansard roof to create separate self-contained flats	Elevations Existing Existing Side 01 (West) Elevation	project	originator	zone	level
		Project No: 143N15	Date 21 August 2023	Checked by MA				type	role	number	rev
								- XX -	DR	- N/A -	300401
								N153PL			

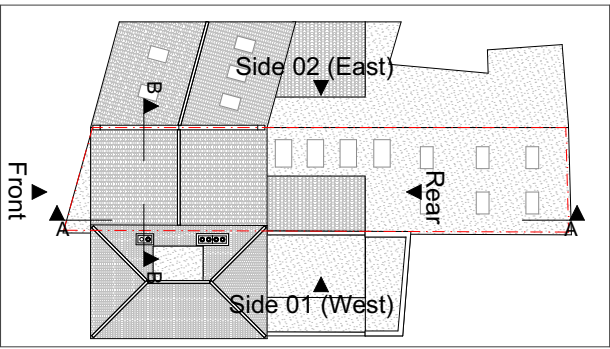

Notes
This drawing is prepared solely for design and planning submission purposes. It is not intended or suitable for either Building Regulations or Construction purposes and should not be used for such.
To be be read in conjunction with all other relevant documentation and drawings.
Express Planning to be immediately notified of discrepancies.
All dimensions to be cross-checked on-site prior to manufacture and construction.
Express Planning accepts no liability for any expense, loss or damage arising from any variation made to this drawing or in the execution of the work.
Copyright belongs to Express Planning Ltd.

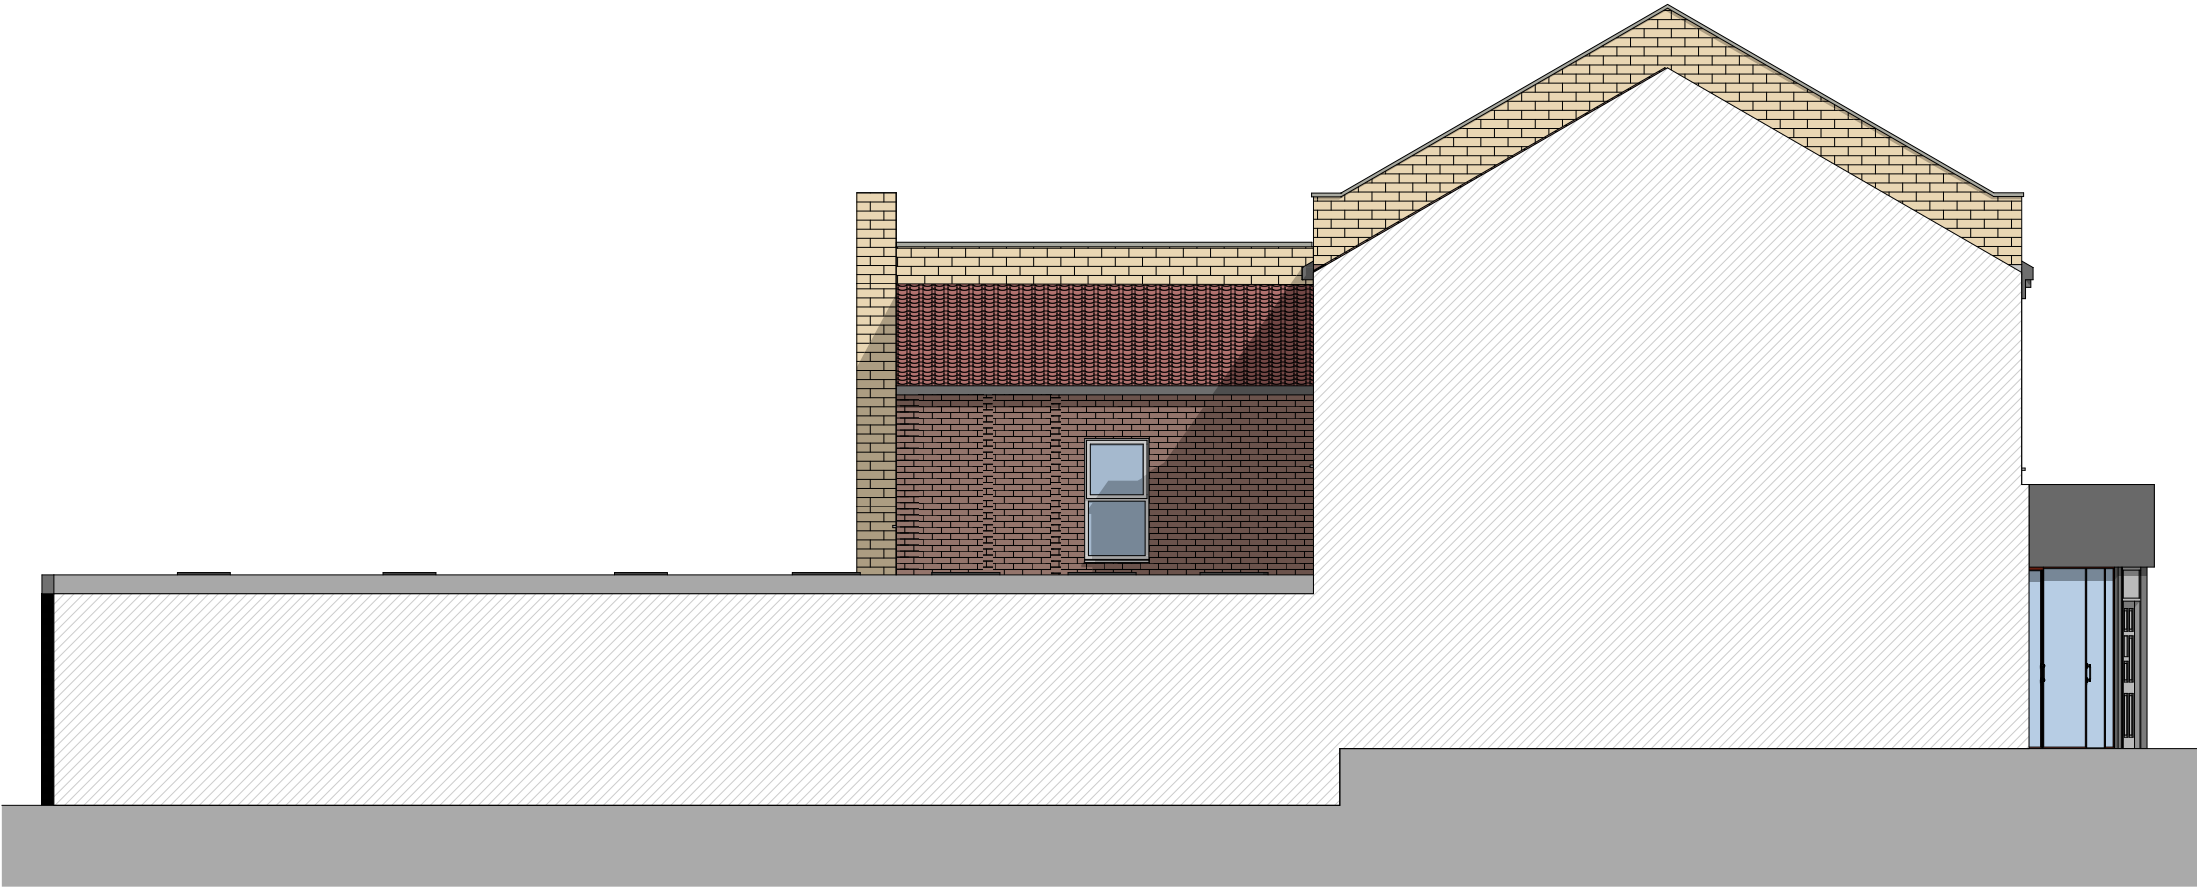

Existing Side 02 (East) Elevation
Scale: 1:100

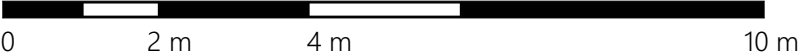

	Status	Scale @ A3	Purpose of Issue	Originator	Project Address	Project Description	Layout Title	Drawing Number							
	S0	1:100	Planning	Express Planning	449A West Green Road, London, N15 3PL	Erection of additional second storey and a mansard roof to create separate self-contained flats	Elevations Existing	project	originator	zone	level	type	role	number	rev
	Project No: 143N15	Date 21 August 2023	Checked by MA				Existing Side 02 (East) Elevation	143-N153PL	- GA	- ZZ	- XX	- DR	-N/A	300402	