


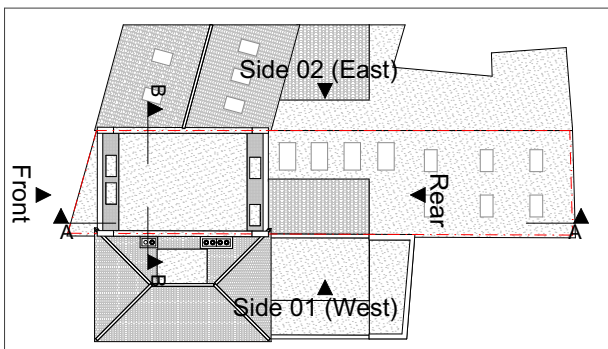

Notes

This drawing is prepared solely for design and planning submission purposes. It is not intended or suitable for either Building Regulations or Construction purposes and should not be used for such.


To be read in conjunction with all other relevant documentation and drawings.

Express Planning to be immediately notified of discrepancies.


All dimensions to be cross-checked on-site prior to manufacture and construction.

Express Planning accepts no liability for any expense, loss or damage arising from any variation made to this drawing or in the execution of the work.

Copyright belongs to Express Planning Ltd.

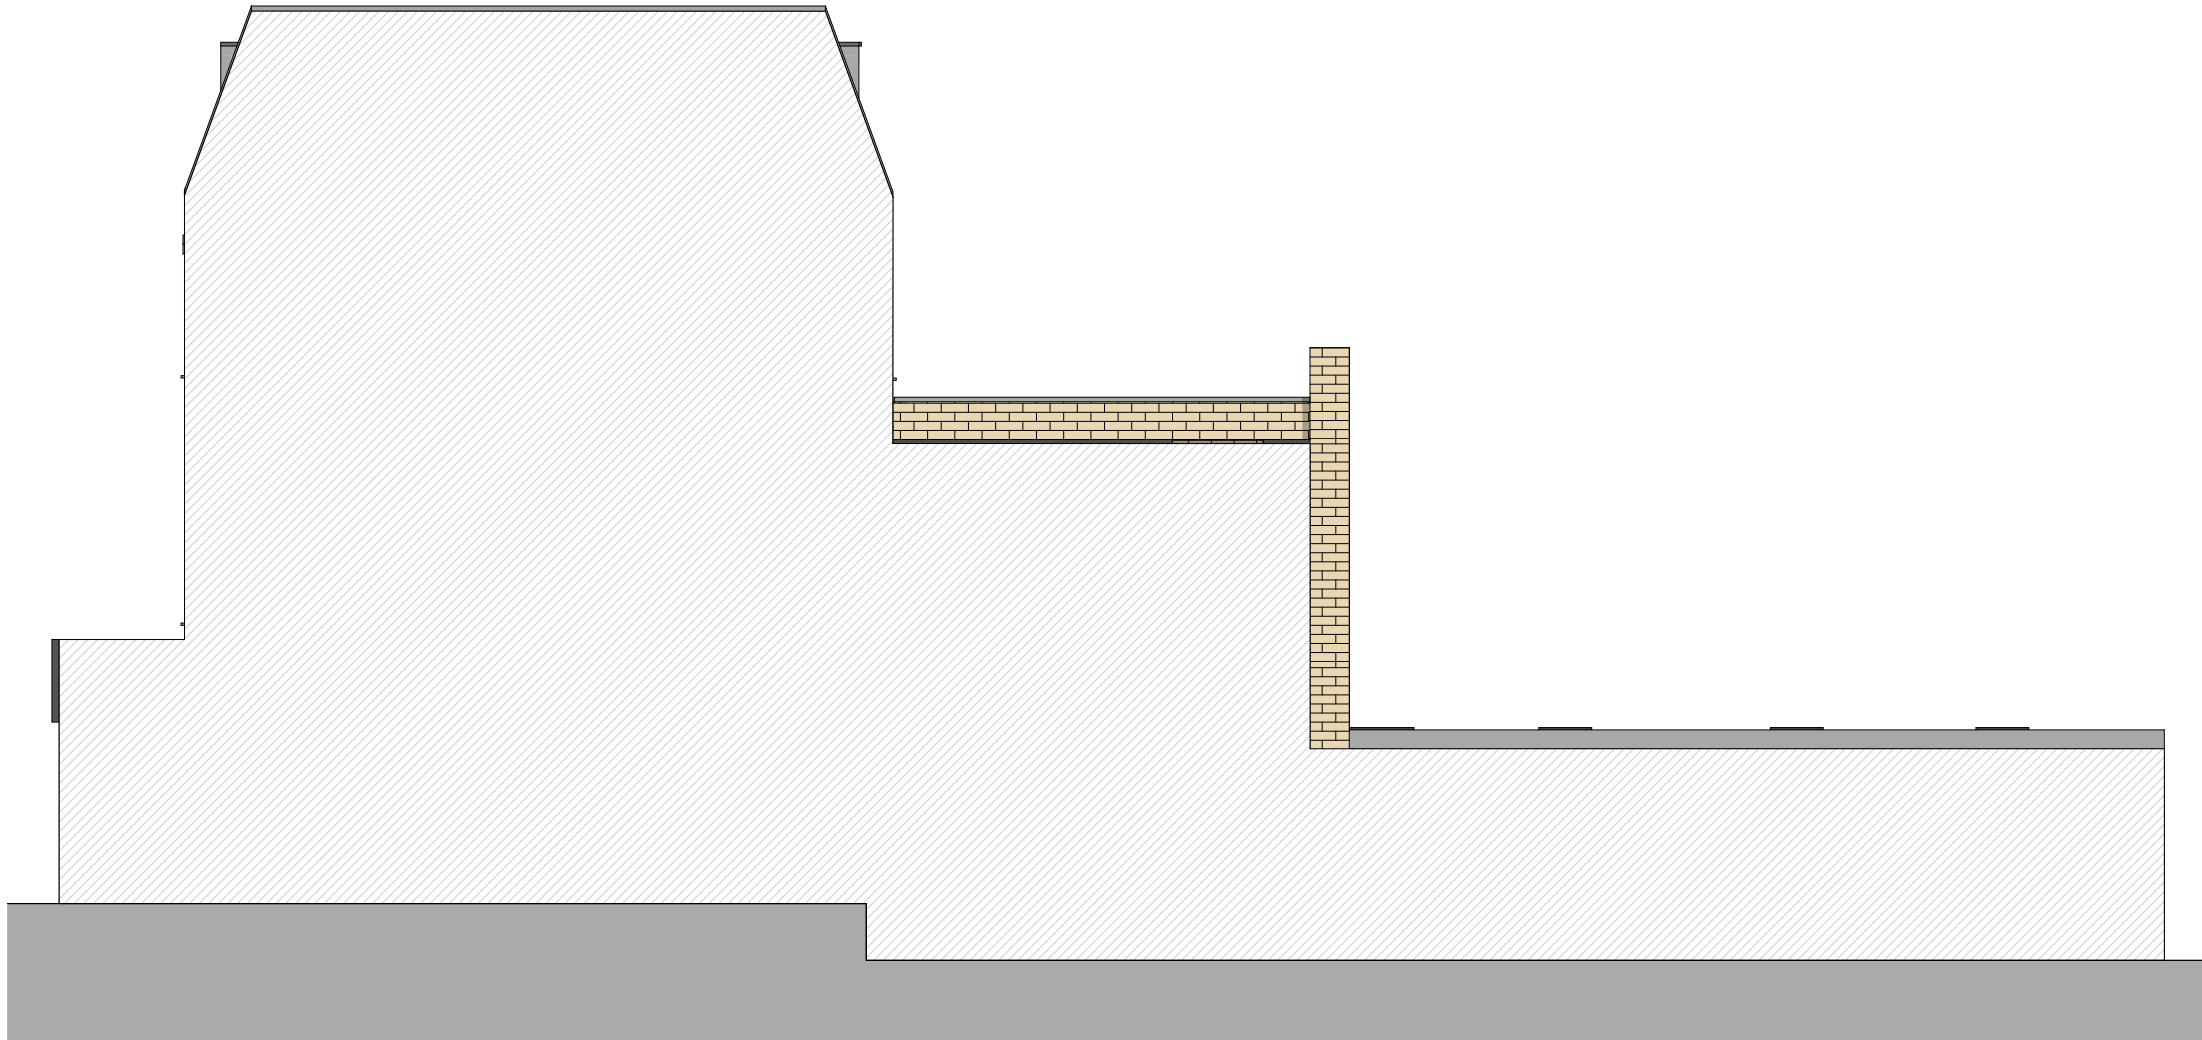

Proposed Side 01 (West) Elevation
Scale: 1:100

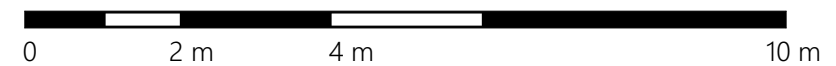

Status
S0

Scale @ A3
1:100

Project No:
143N15

Purpose of Issue Planning

Date
21 August 2023

Originator
Express Planning

Checked by
MA

Project Address
**449A West Green Road, London,
N15 3PL**

Project Description

Erection of additional second storey and a mansard roof to create separate self-contained flats

Layout Title


Side Elevations Proposed

Proposed Side 01 (West)


Elevation

Drawing Number

project	originator	zone	level	type	role	number	rev
143-N153PL	- GA	- ZZ	- XX	- DR	- N/A -	40301	

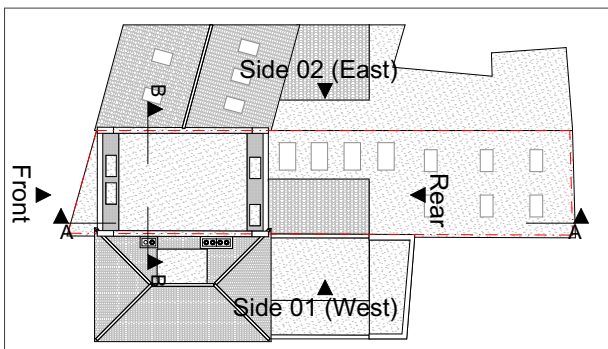

Copyright belongs to Express Planning Ltd.

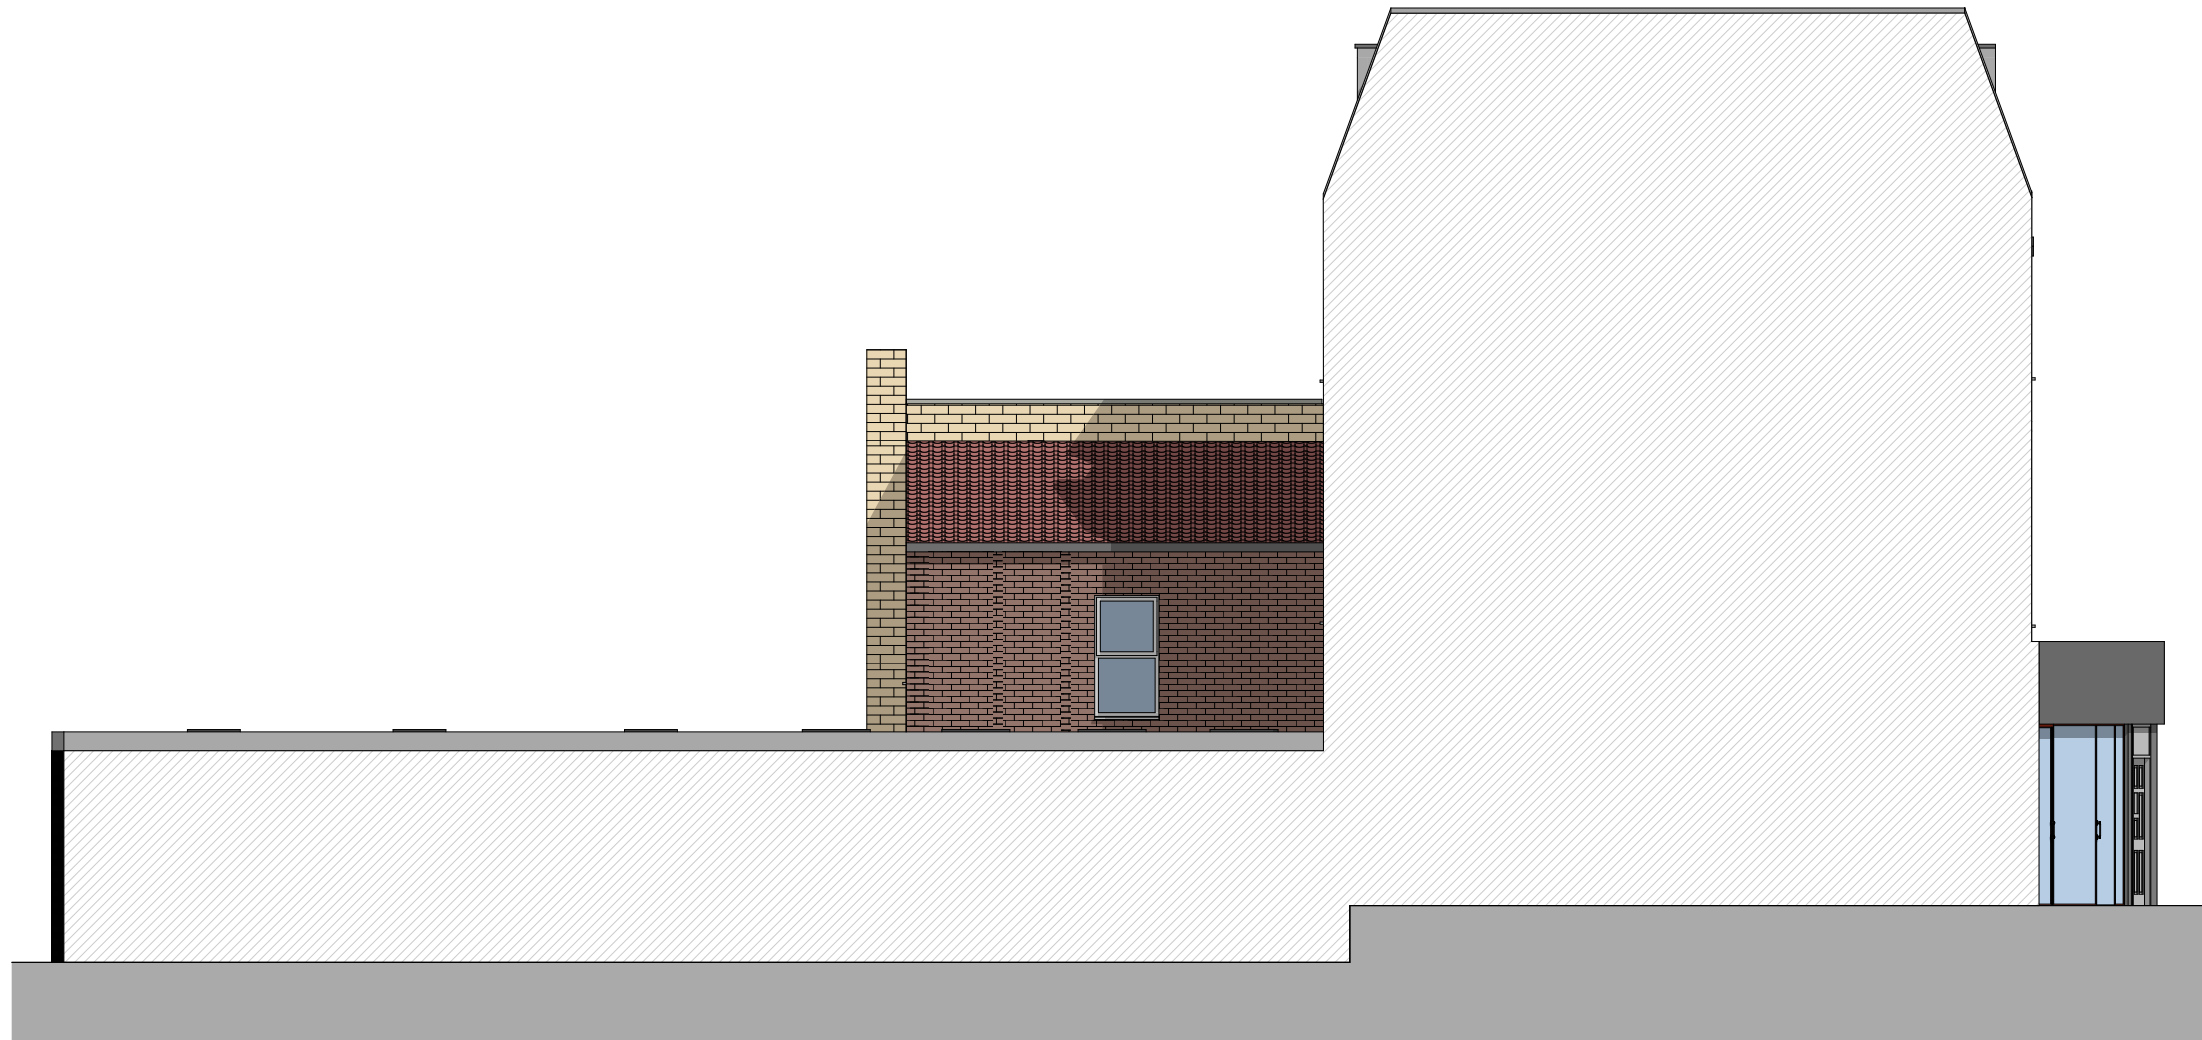

Proposed Side 02 (East) Elevation
Scale: 1:100

