


Location Plan

Site Address: 27, Woodside Avenue, Hornsey, London, N6 4SP



Date Produced: 22-Aug-2023

Scale: 1:1250 @A3

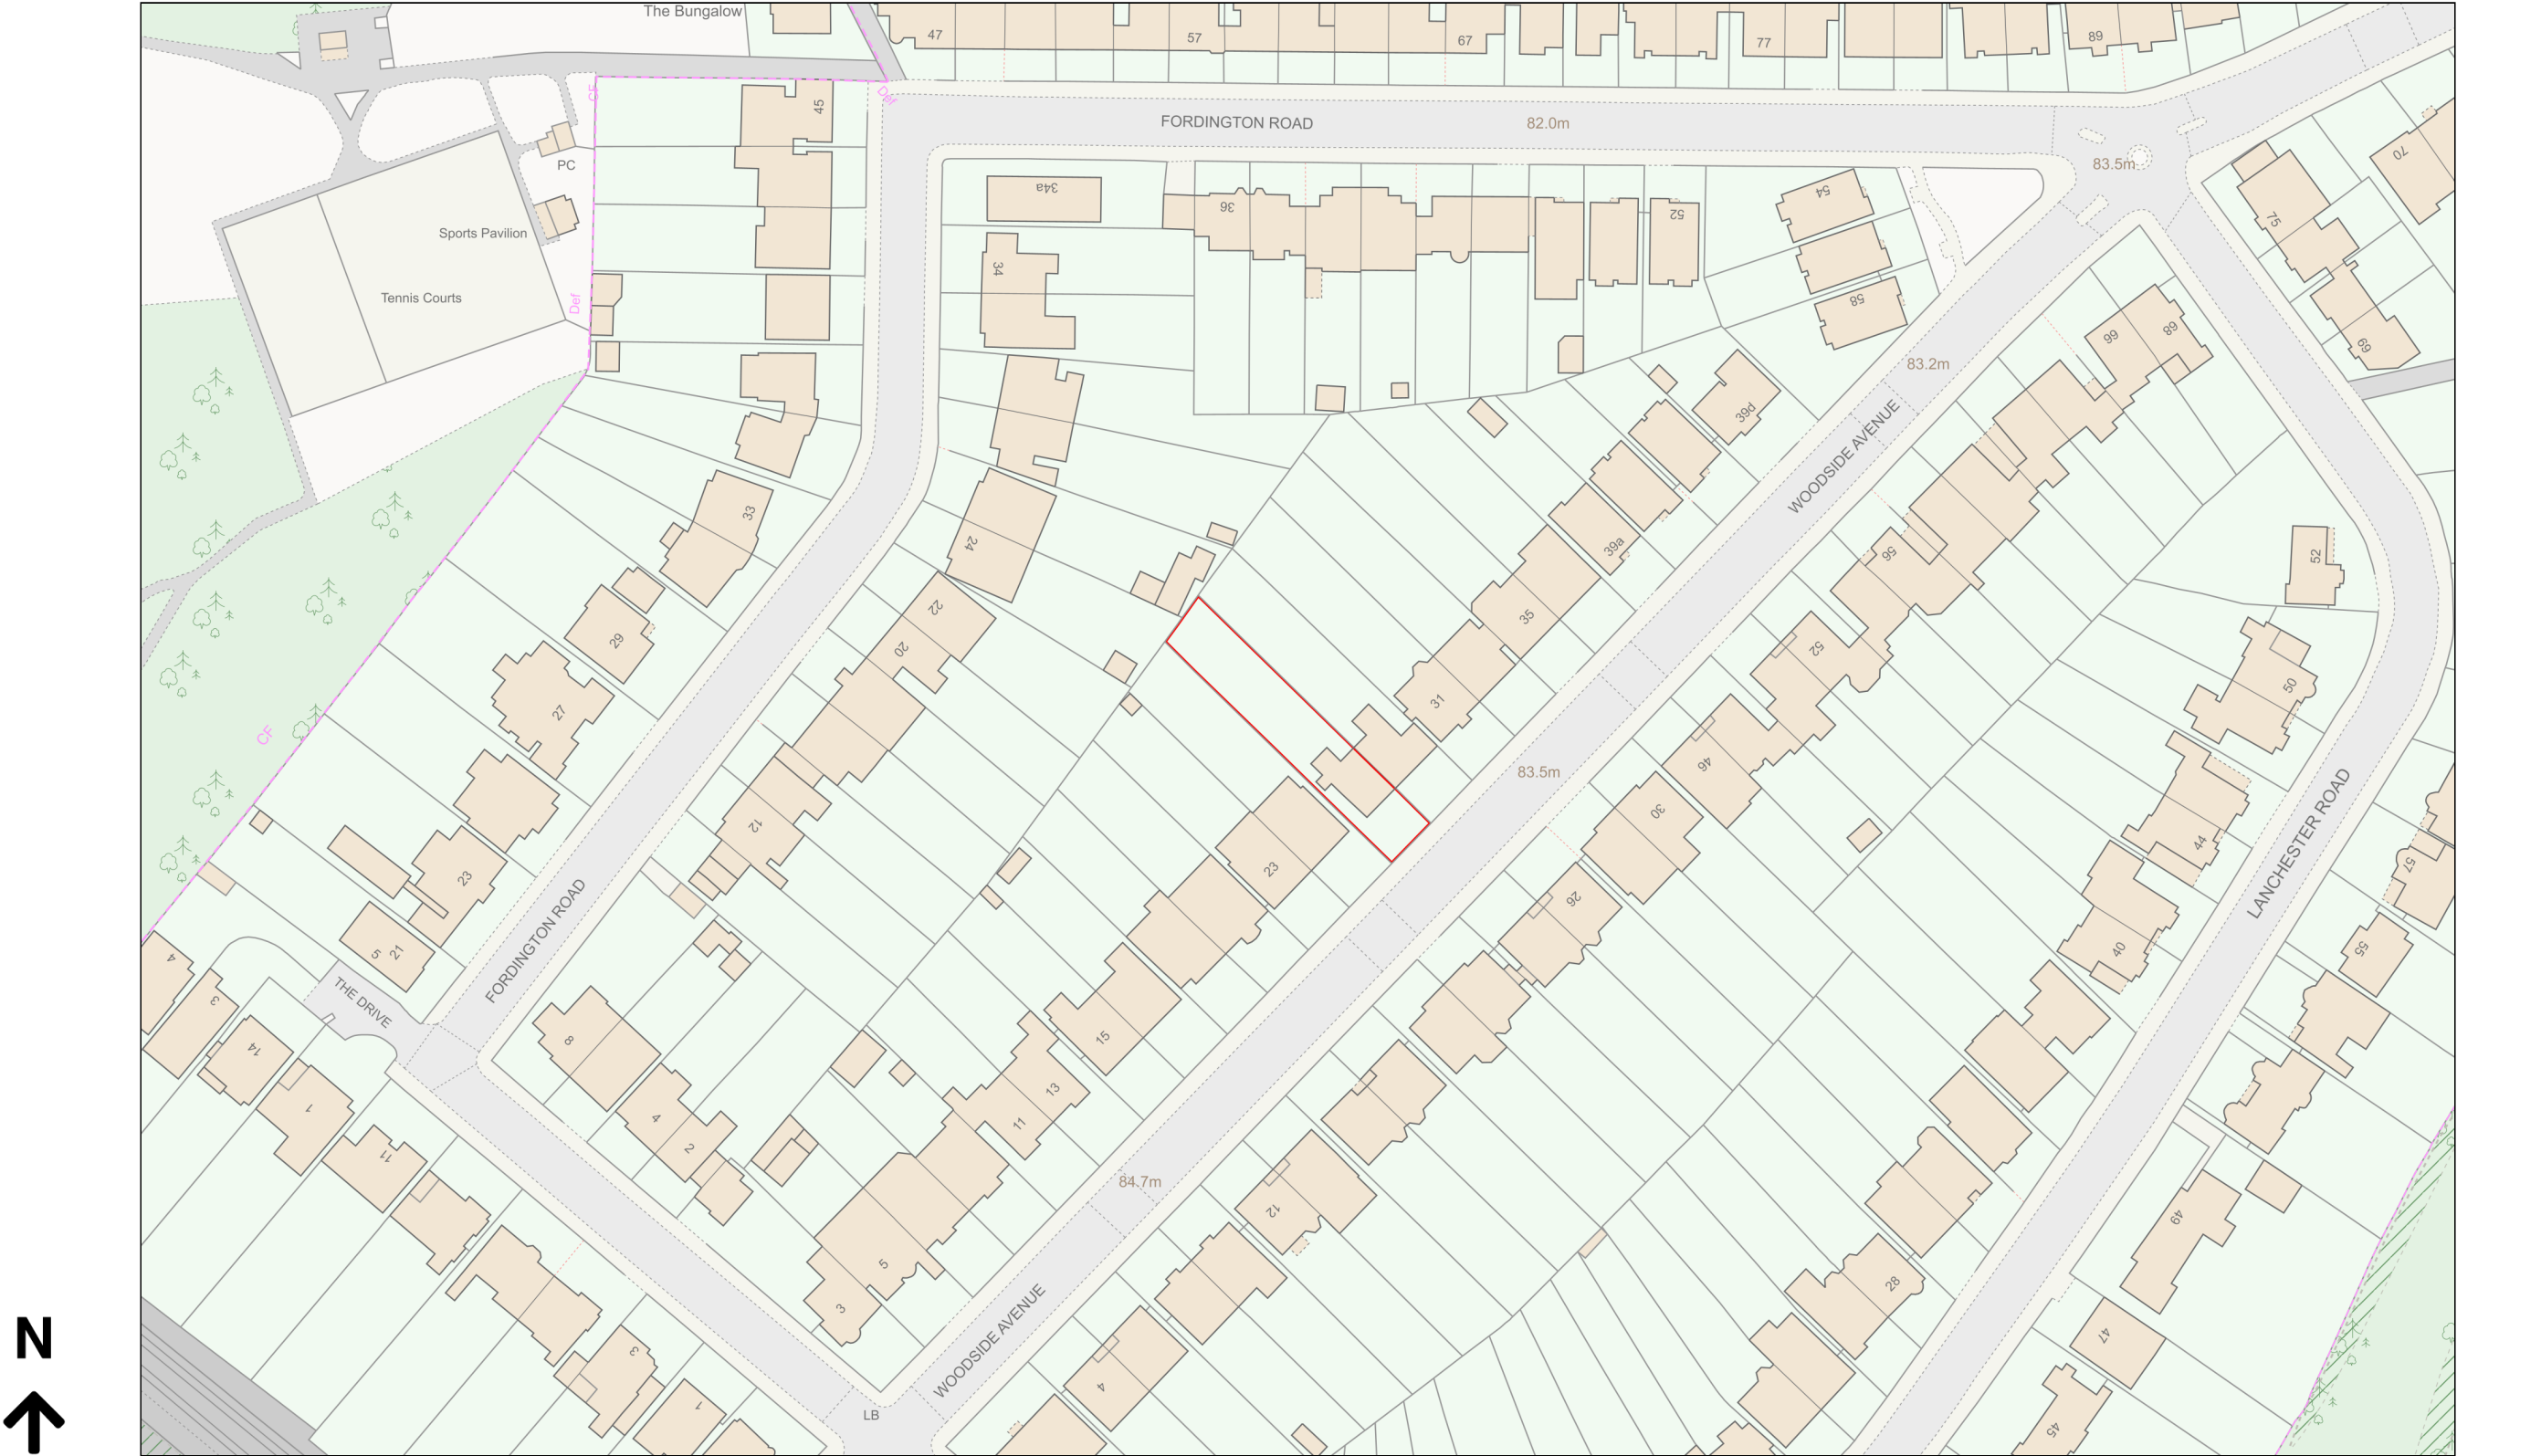

Planning Portal Reference: PP-12400354v1