

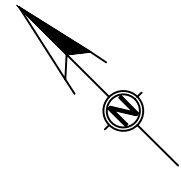


| LEGEND |                      |
|--------|----------------------|
| FL     | Floor Level          |
| B      | Beam Height          |
| A      | Arch Height          |
| C      | Ceiling Height       |
| FC     | False Ceiling Height |
| P      | Purling Height       |
| S      | Sill Height          |
| H      | Head Height          |
| RA     | Roof Access          |
| RL     | Roof Light           |
| IC     | Inspection Cover     |
| RWP    | Rain Water Pipe      |
| HLW    | High Level Window    |
| HWC    | Hot Water Cylinder   |

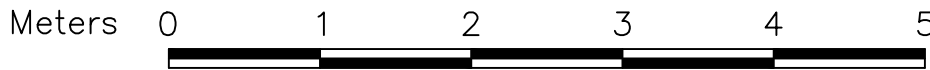

Second Floor

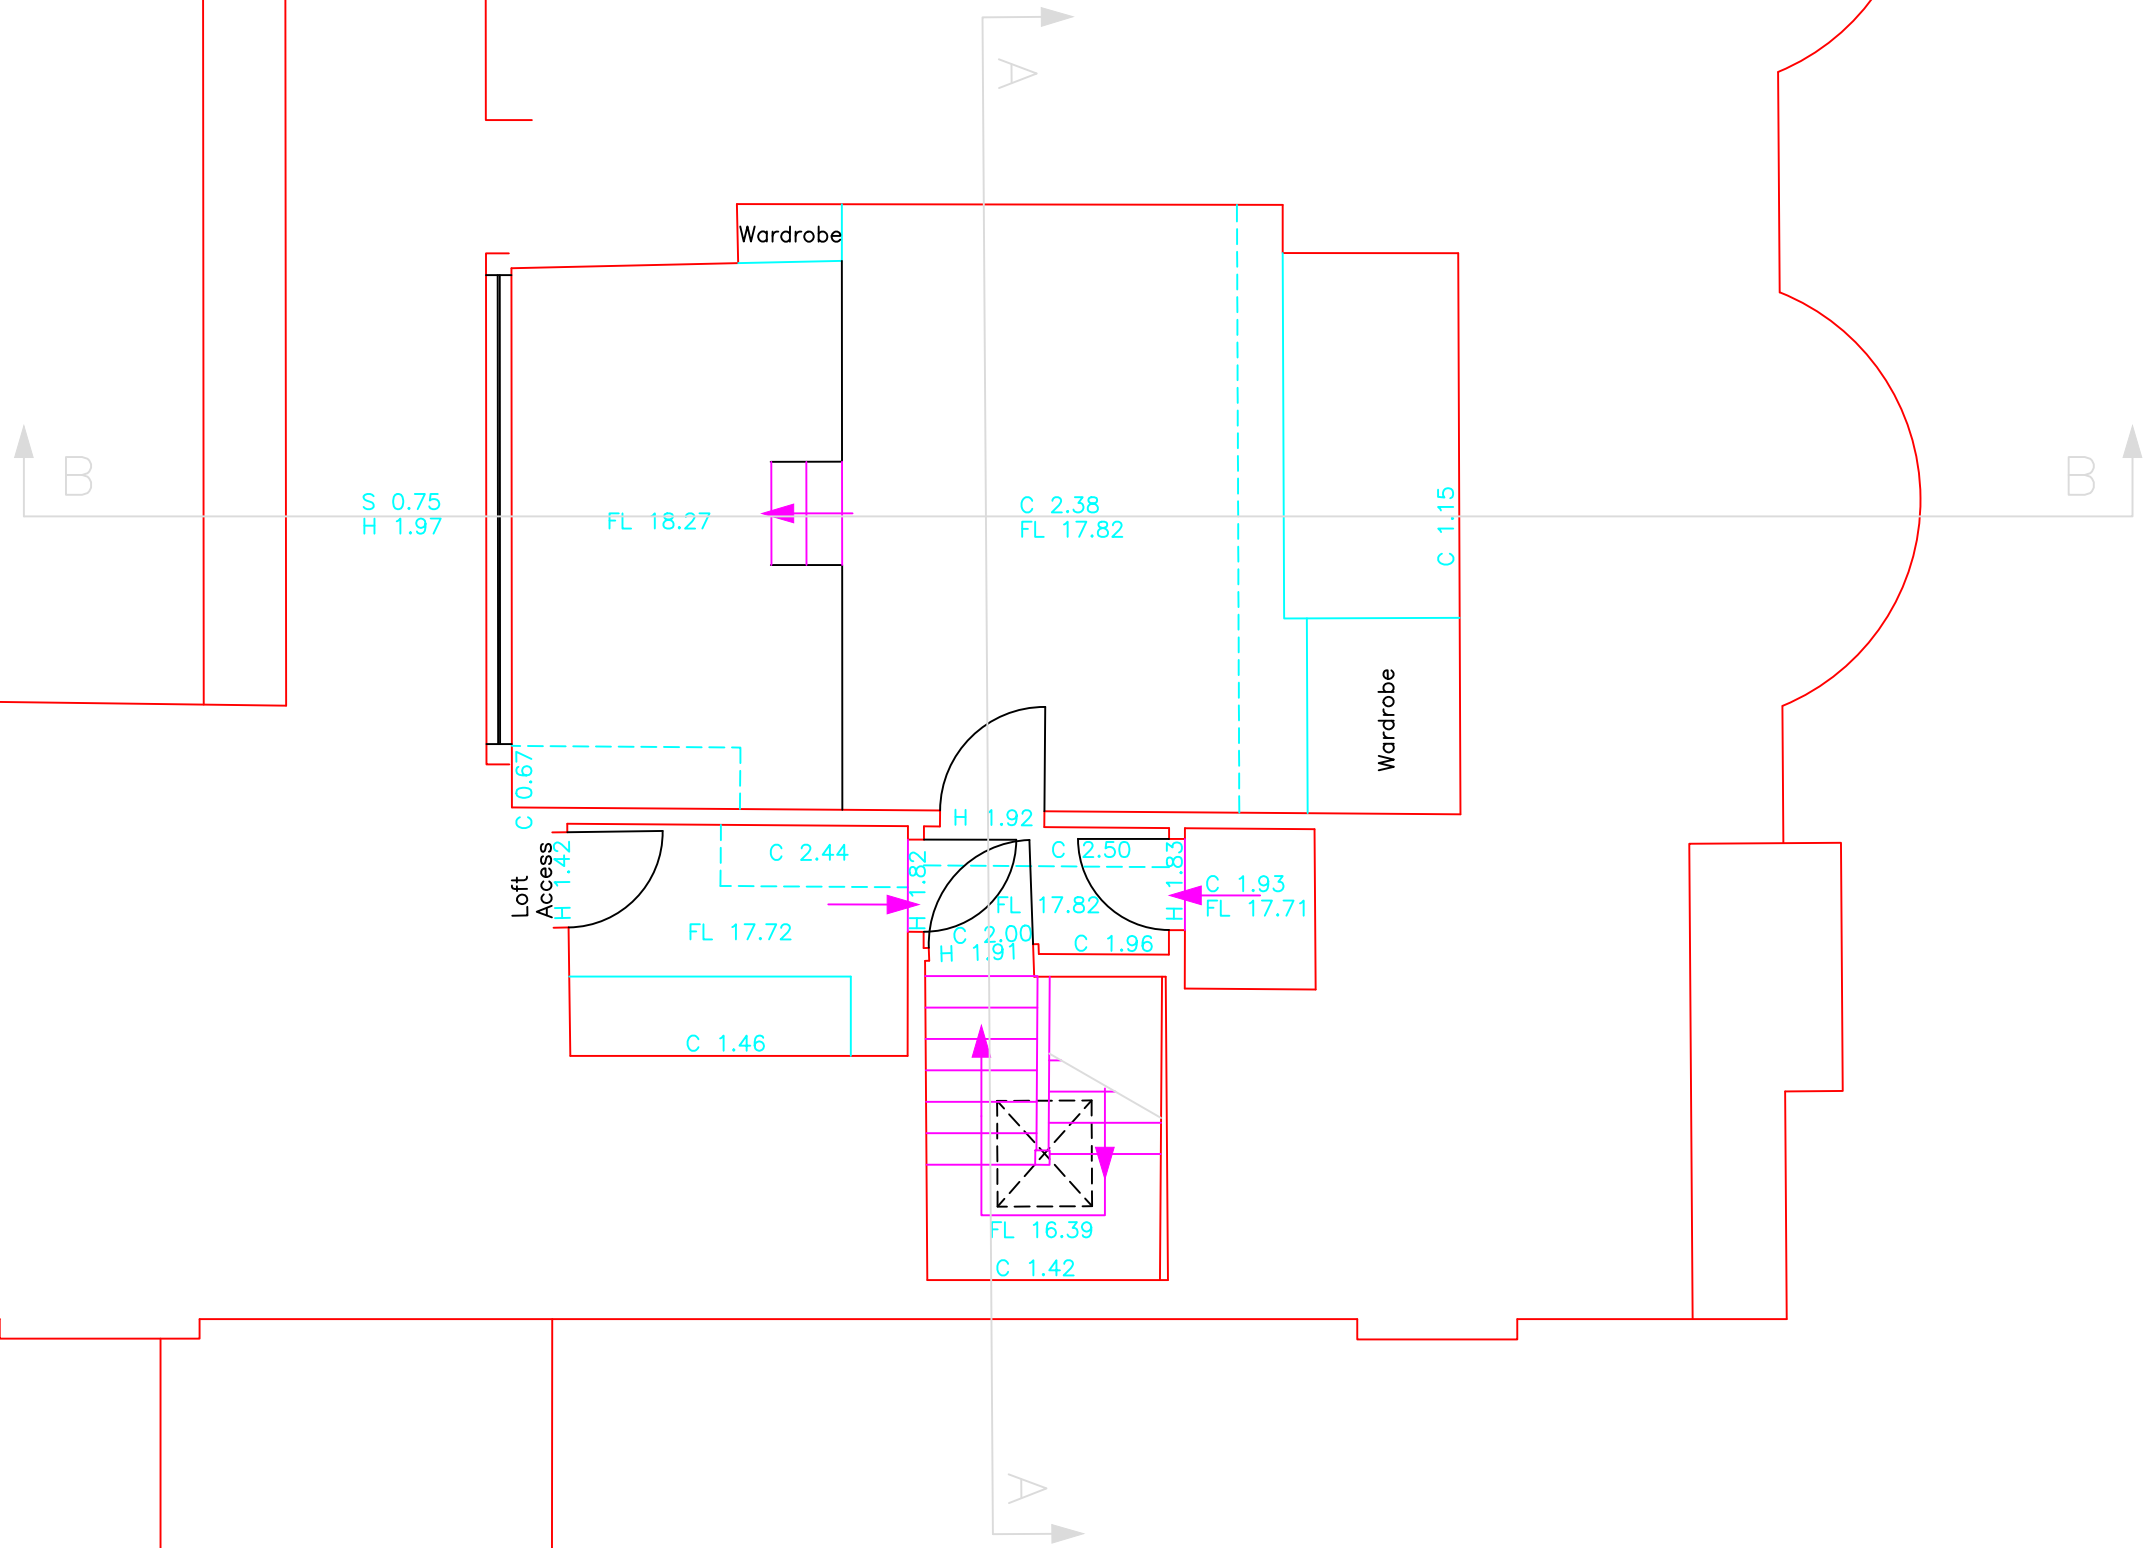

Scale Bar

|   |                                        |
|---|----------------------------------------|
| <b>Northpoint</b><br>The northpoint is indicative only.   |                                        |
| <b>Levels</b><br>Levels are related to a temporary benchmark height 10.00 m situated at station 1, 1000mE, 1000mN.                                                                                                |                                        |
| <div><b>3DMap Surveys Ltd</b><br/>Web: 3dmapsurveys.co.uk<br/>Email: sales@3dmapsurveys.co.uk<br/>Phone: 02380 485 968</div> |                                        |
| Client   | Mr Arvind Kohli                        |
| Location   | 27 Woodside Avenue<br>London<br>N6 4SP |
| Type of Survey   | Measured Building Survey               |
| Plotted Scale   | 1:50@A2                                |
| Ref No   | 230628                                 |
| Revision   |                                        |
| Date   | July 2023                              |
| QA Checked   | NP                                     |
| Drawing No   | 3 of 5                                 |