


STRICTLY FOR PLANNING ONLY

DWG NO: P200

AUGUST 2023, ISSUED (RT)

Proposed structure

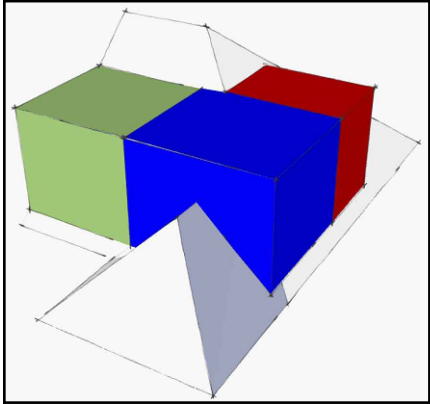

Overall loft conversion diagram



Height (metres)

2.685

Depth (metres)

2.855

Length (metres)

2.685

Calculate Volume

Reset

Total Volume

10.98

Green addition = 10.98m3



Height (metres)

2.685

Depth (metres)

2.855

Length (metres)

3.210


Calculate Volume

Reset


Total Volume

12.26

Red addition = 12.26m3

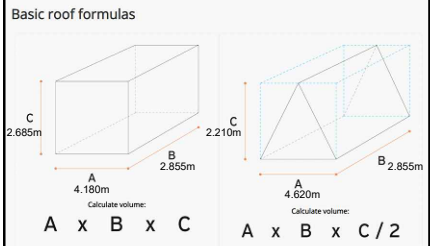


Blue addition = 32.04m3

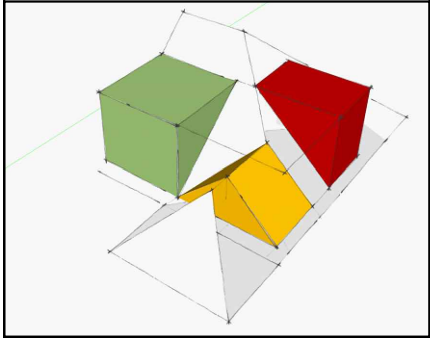

Take away yellow, existing roof = 14.57m3


TOTAL VOLUME = 10.98m3 + 12.26m3 + 32.04m3 - 14.57m3 = 40.71m3

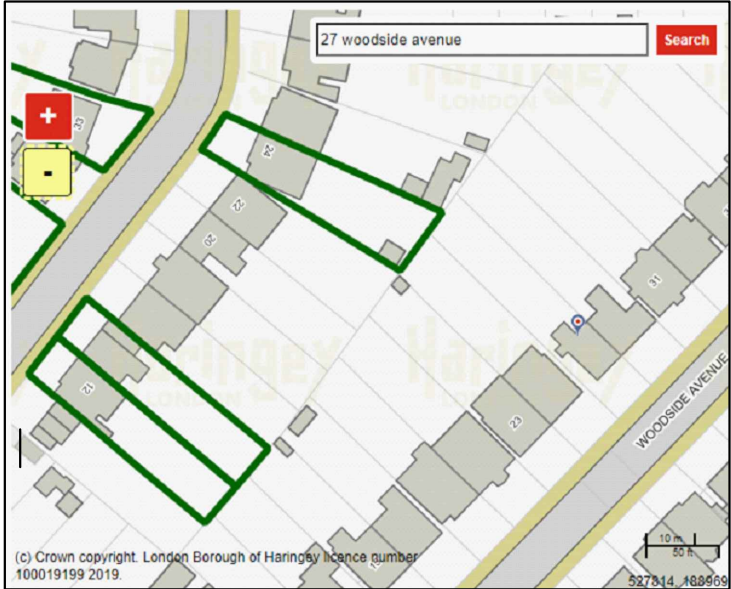

No TPOs on site, source - Haringey TPO maps

Proposed site / block plan

27 Woodside AveLondon N6 4SP

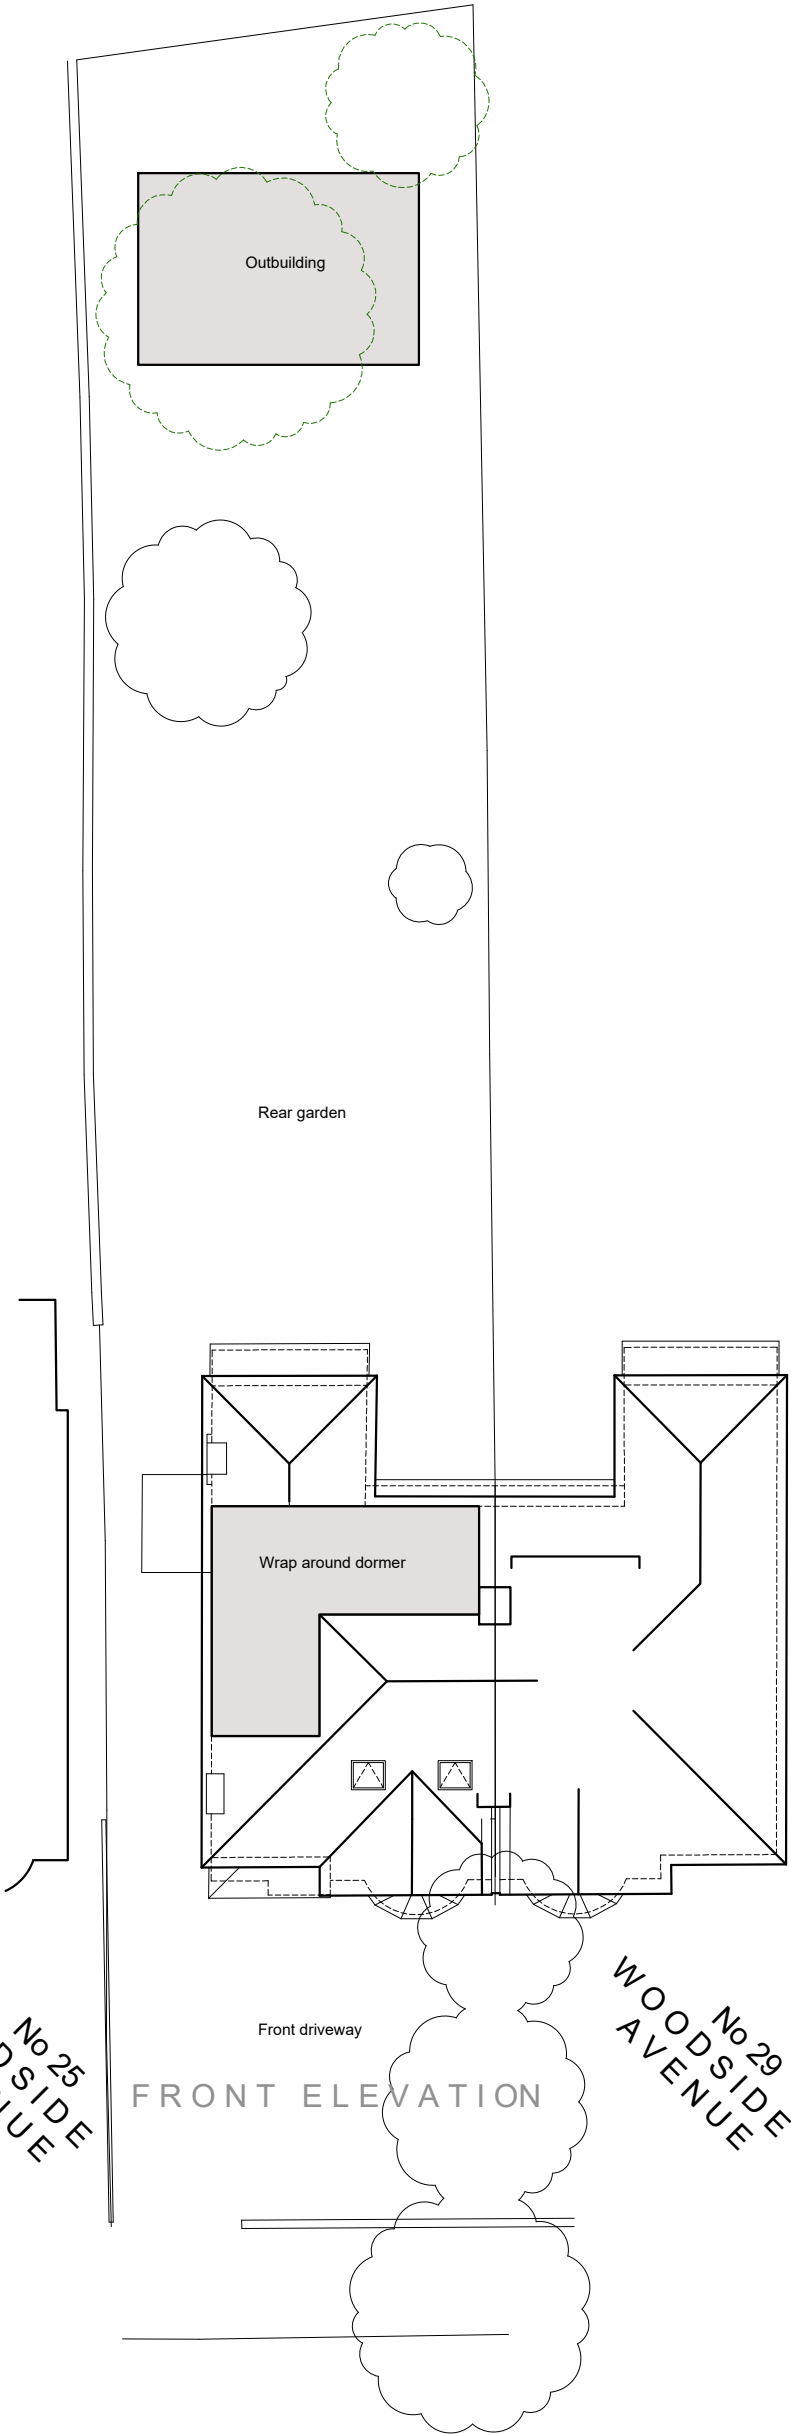

RAHUL TAHEEM LTD



RAHUL TAHEEM LTD. Registered in England and Wales. Company registration number 12238895.
Director Rahul Taheem BSc (Hons), Grad Dip Arch, MA Arch.
Registered address 39 Wakemans Hill Avenue, London, NW9 0TA.

Notes

Rev	Date	Comments
-----	------	----------

Notes

- This drawing is for town planning purposes only. It is not to be used for construction or any other purpose.
- The client is responsible for obtaining all statutory provisions including Building Regulations approval, works under the Party Wall Act 1996, and CDM Regulations 2015.
- Any figured dimensions are based on limited survey information. All dimensions are to be verified by the contractor prior to the commencement of works. Any discrepancies to be reported immediately.
- Any other discrepancies or omissions to be reported immediately

0 5 10 20

1:200 (a3)