



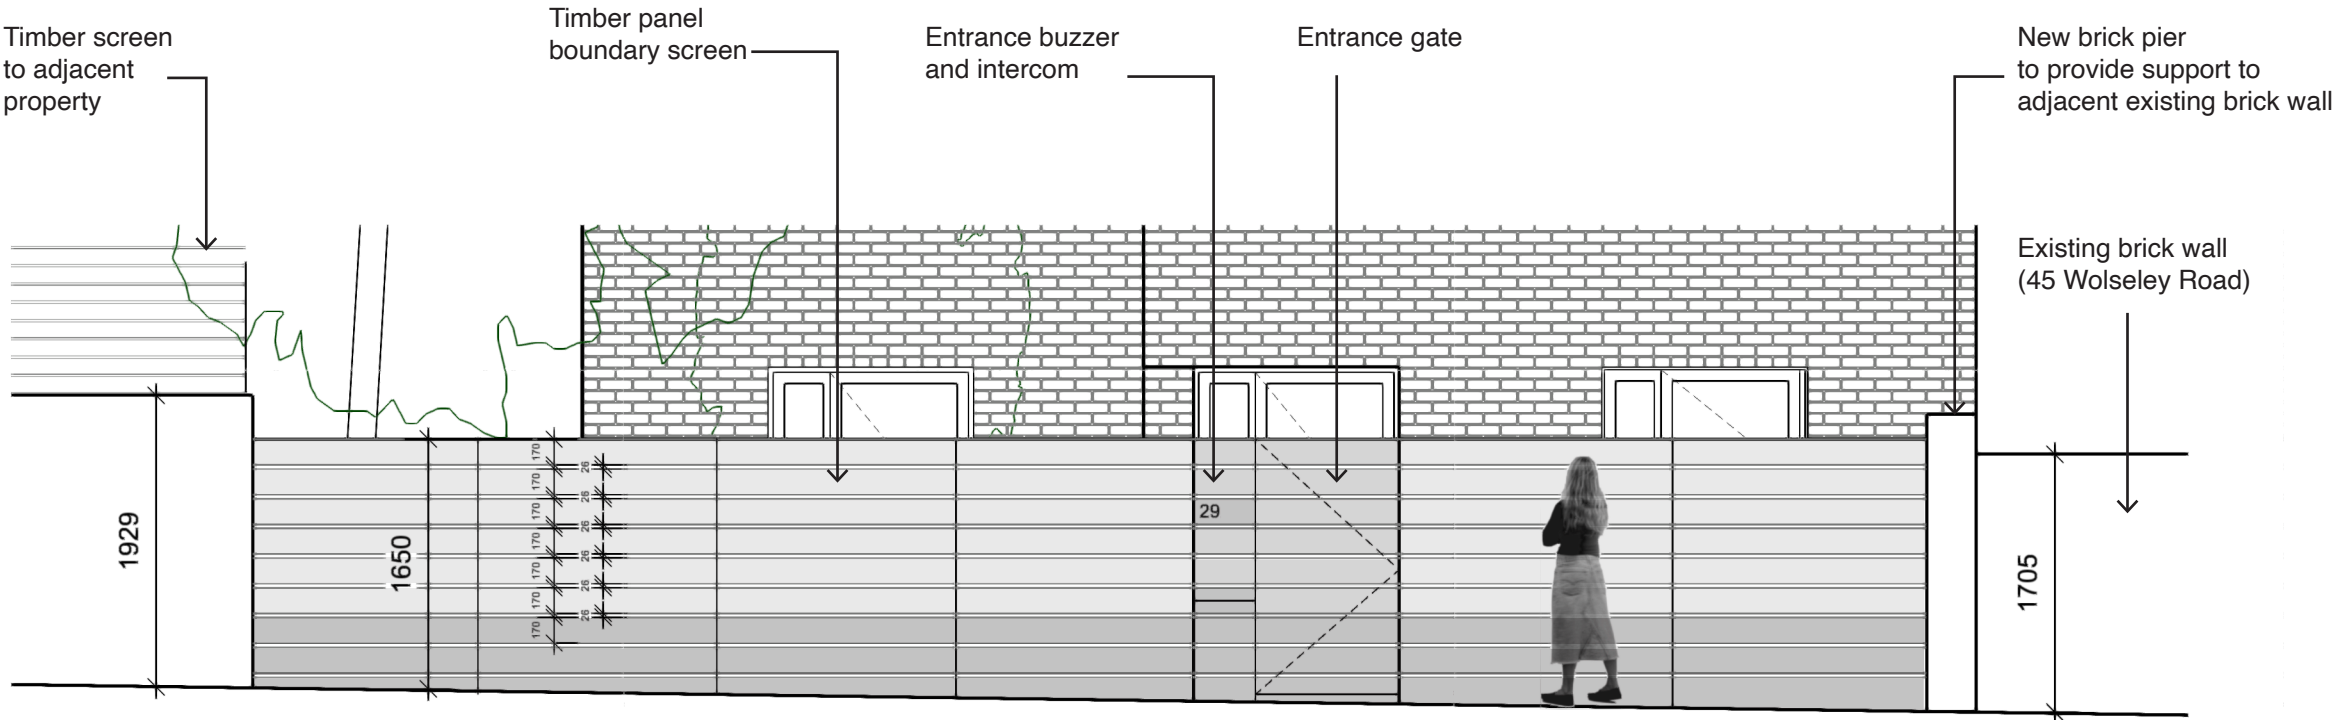

ELEVATION

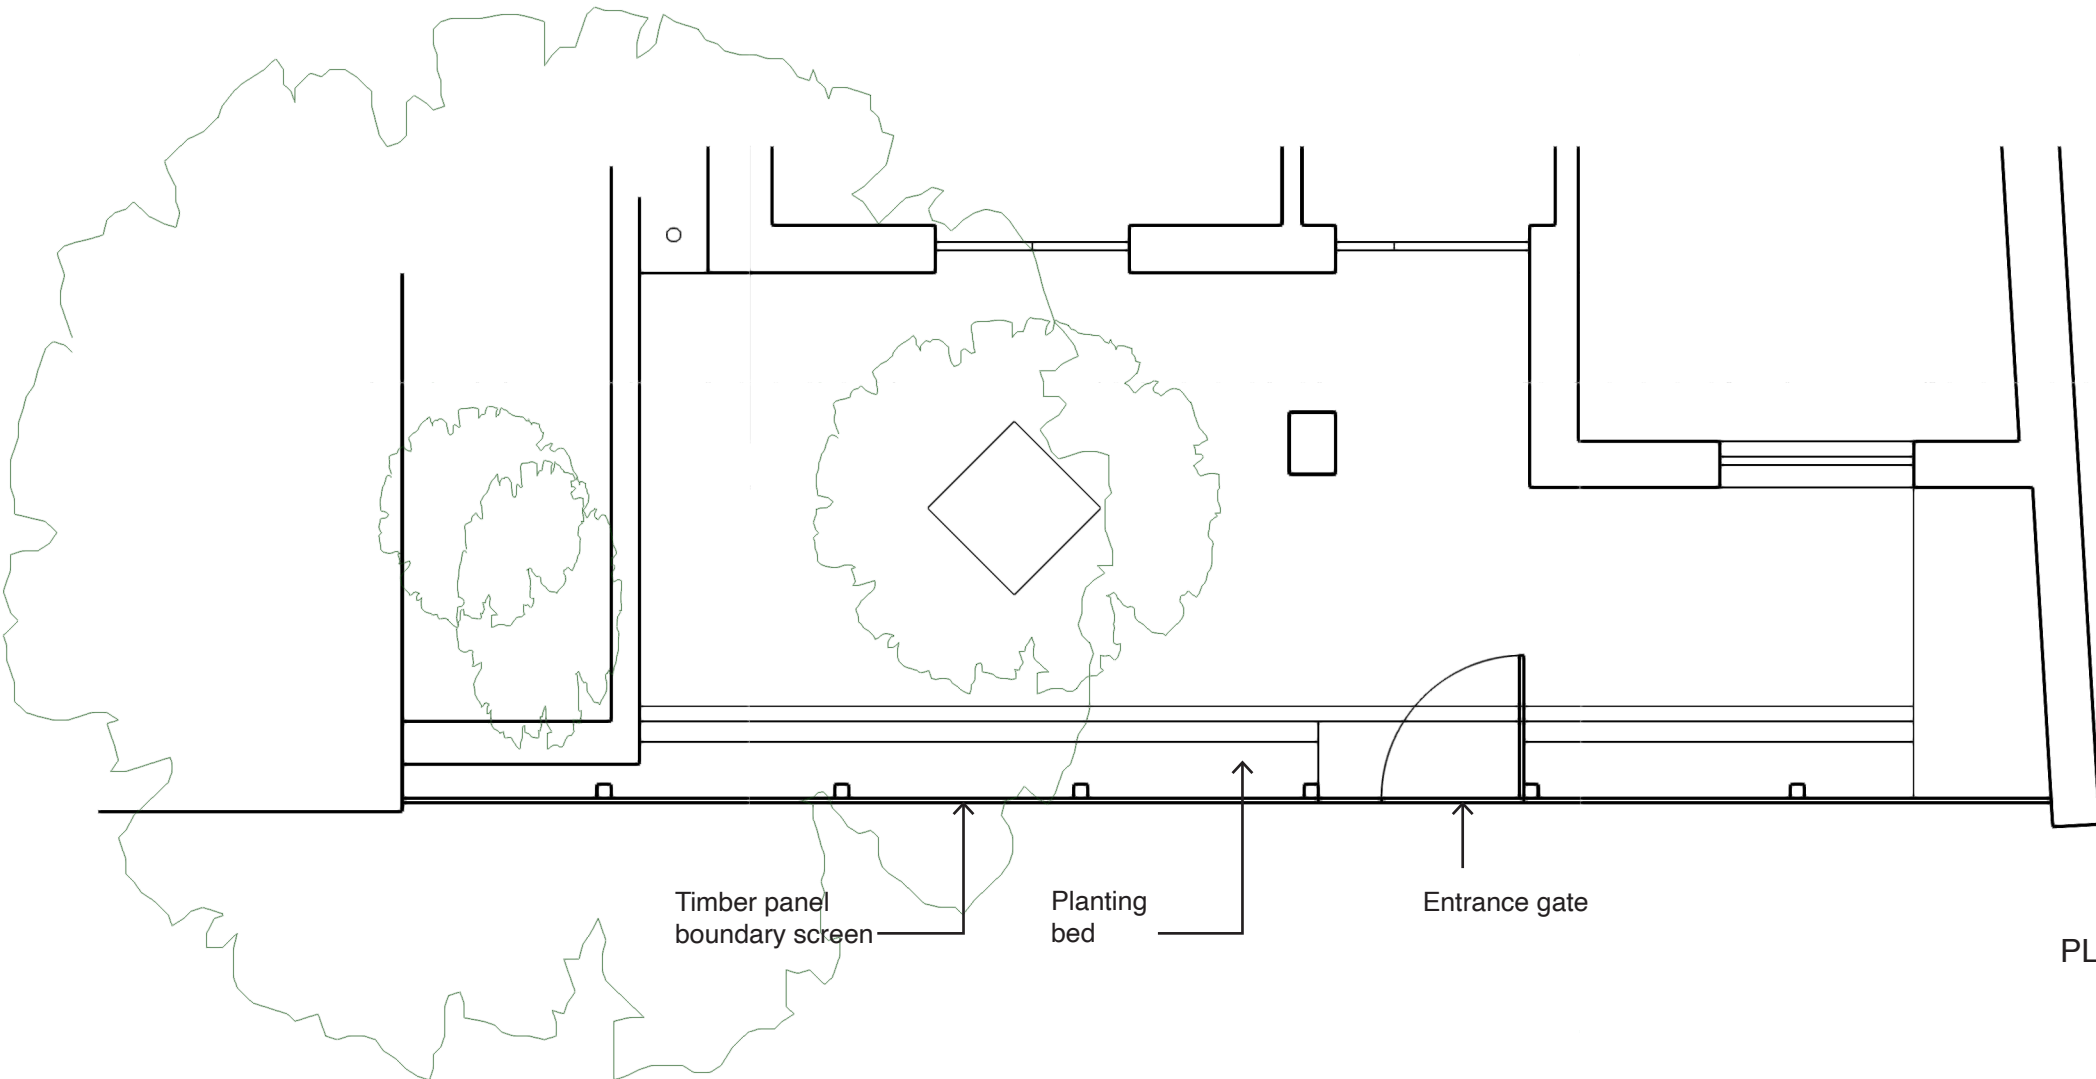

PLAN

Notes	
Revisions	
Architect MATHESON WHITELEY 15 Fortis Green Rd, London N10 3HP studio@mathesonwhiteley.com 07940422166	
Project 29 Berkeley Road, London N8	
Format ISO A3	Scale 1:100
Status Planning	Date Jan 2023
Title Front Boundary Detail	
Drawing Number 500	Revision P01