


83 West Green Road London N15 5DA

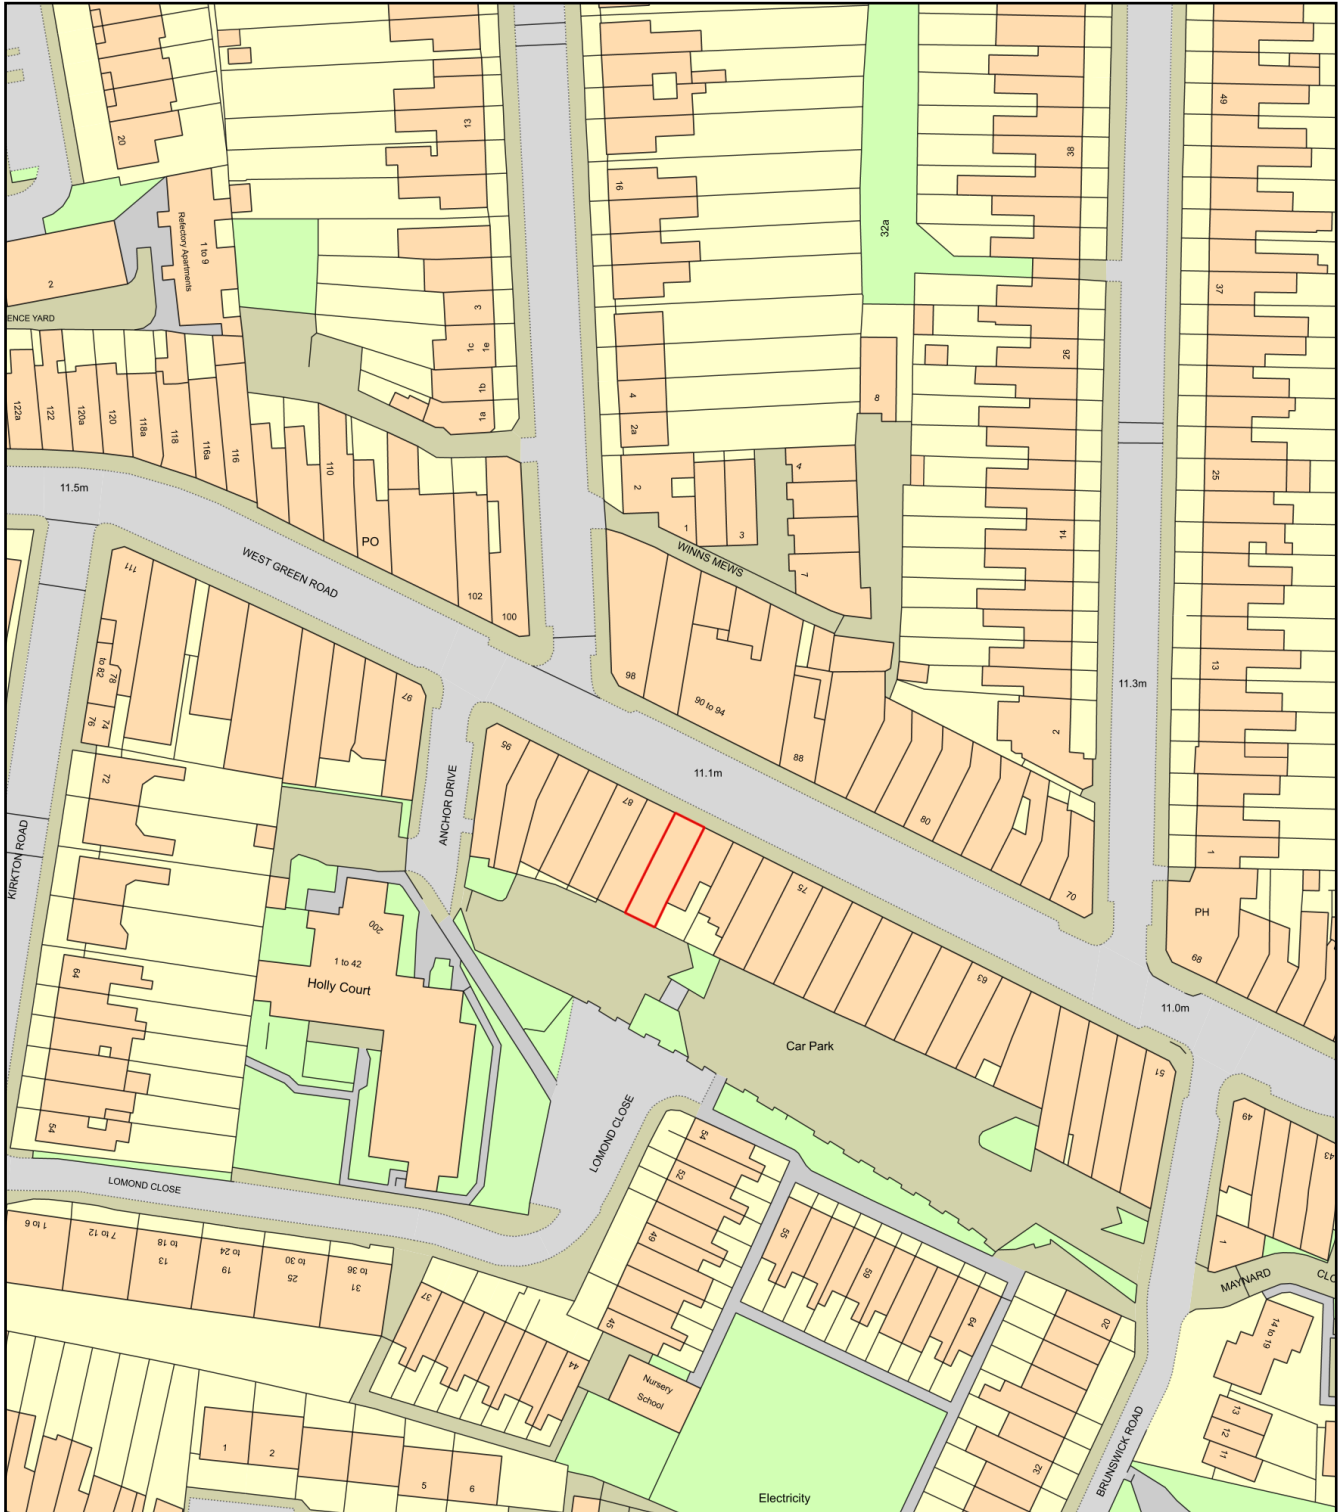

0 50
Metres



Plan Produced for: Excel Planning

Date Produced: 23 Aug 2023

Plan Reference Number: TQRQM23235164340050

Scale: 1:1250 @ A4