
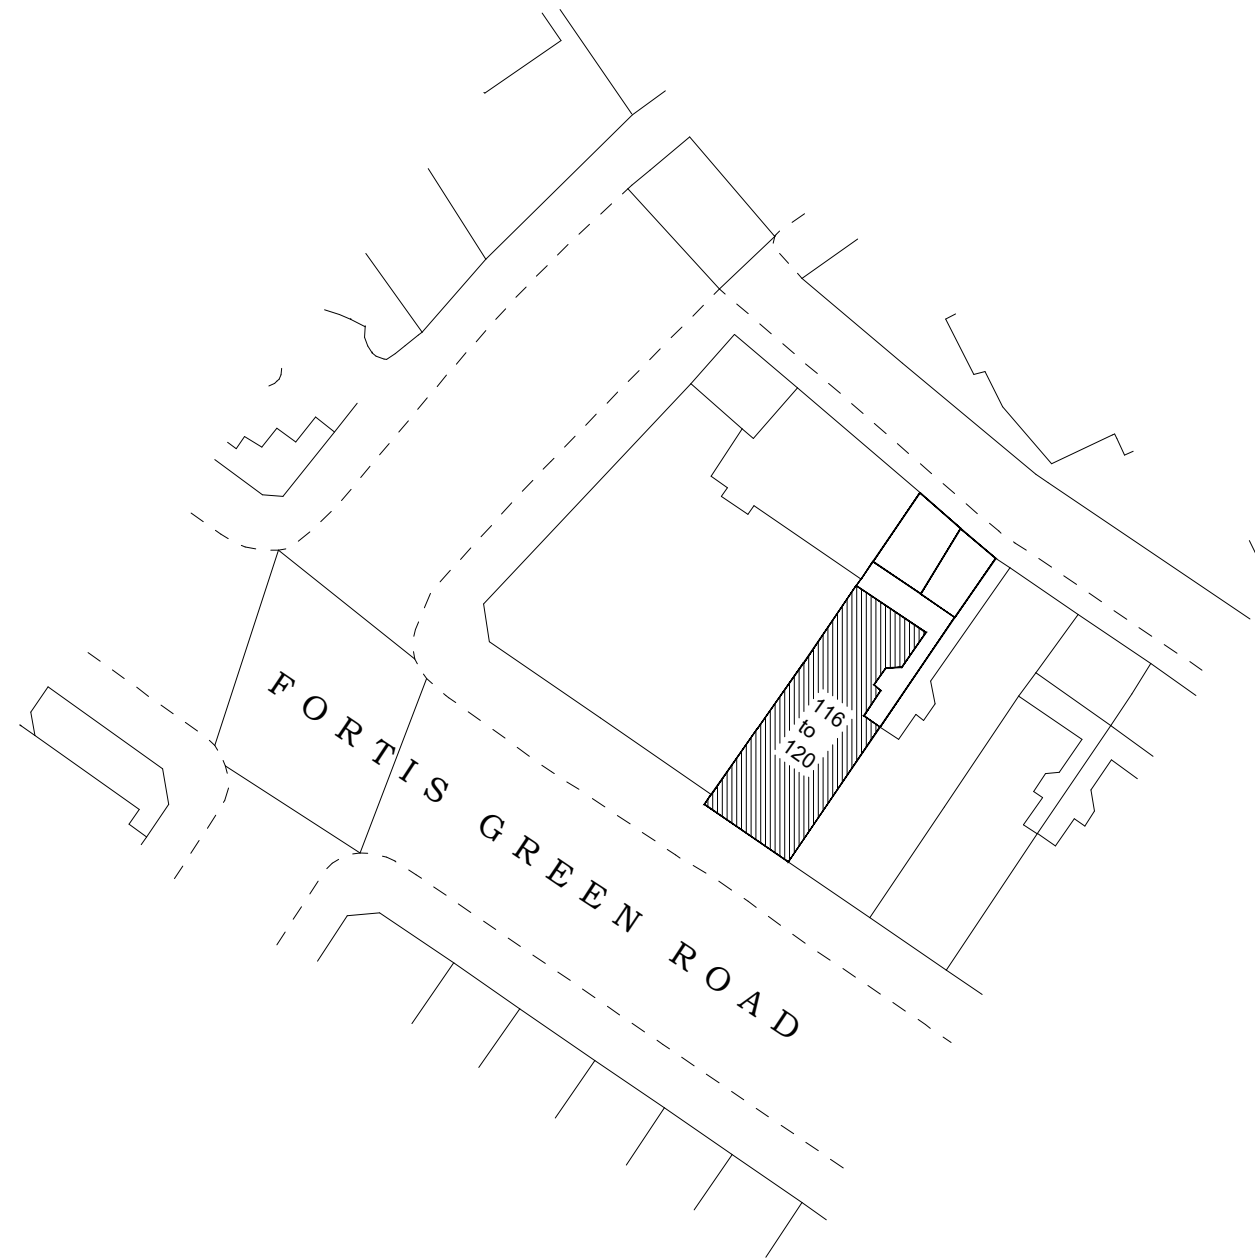
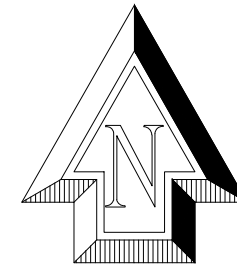


COPYRIGHT PROTECTED ©

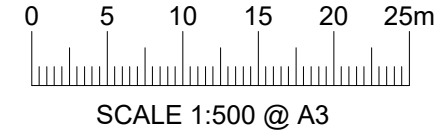

BLOCK PLAN.

NOTE:
ALL DIMENSIONS AND DETAILS TO BE CHECKED
BY CONTRACTOR ON SITE BEFORE WORK
COMMENCES
PARTY WALL NOTICE SHOULD BE SERVED
BY OWNER

TITLE: STRAIGHT ARCH LTD.
ARCHITECTURAL AND STRUCTURAL SERVICES.
straightarch@yahoo.com
TEL: 0788 797 3354

PROJECT:
120, FORTIS GREEN ROAD,
LONDON, N10 3HN.

Date: AUG. 2023
Scale: 1 : 500@A3
Sheet No. F1-08
File No.