


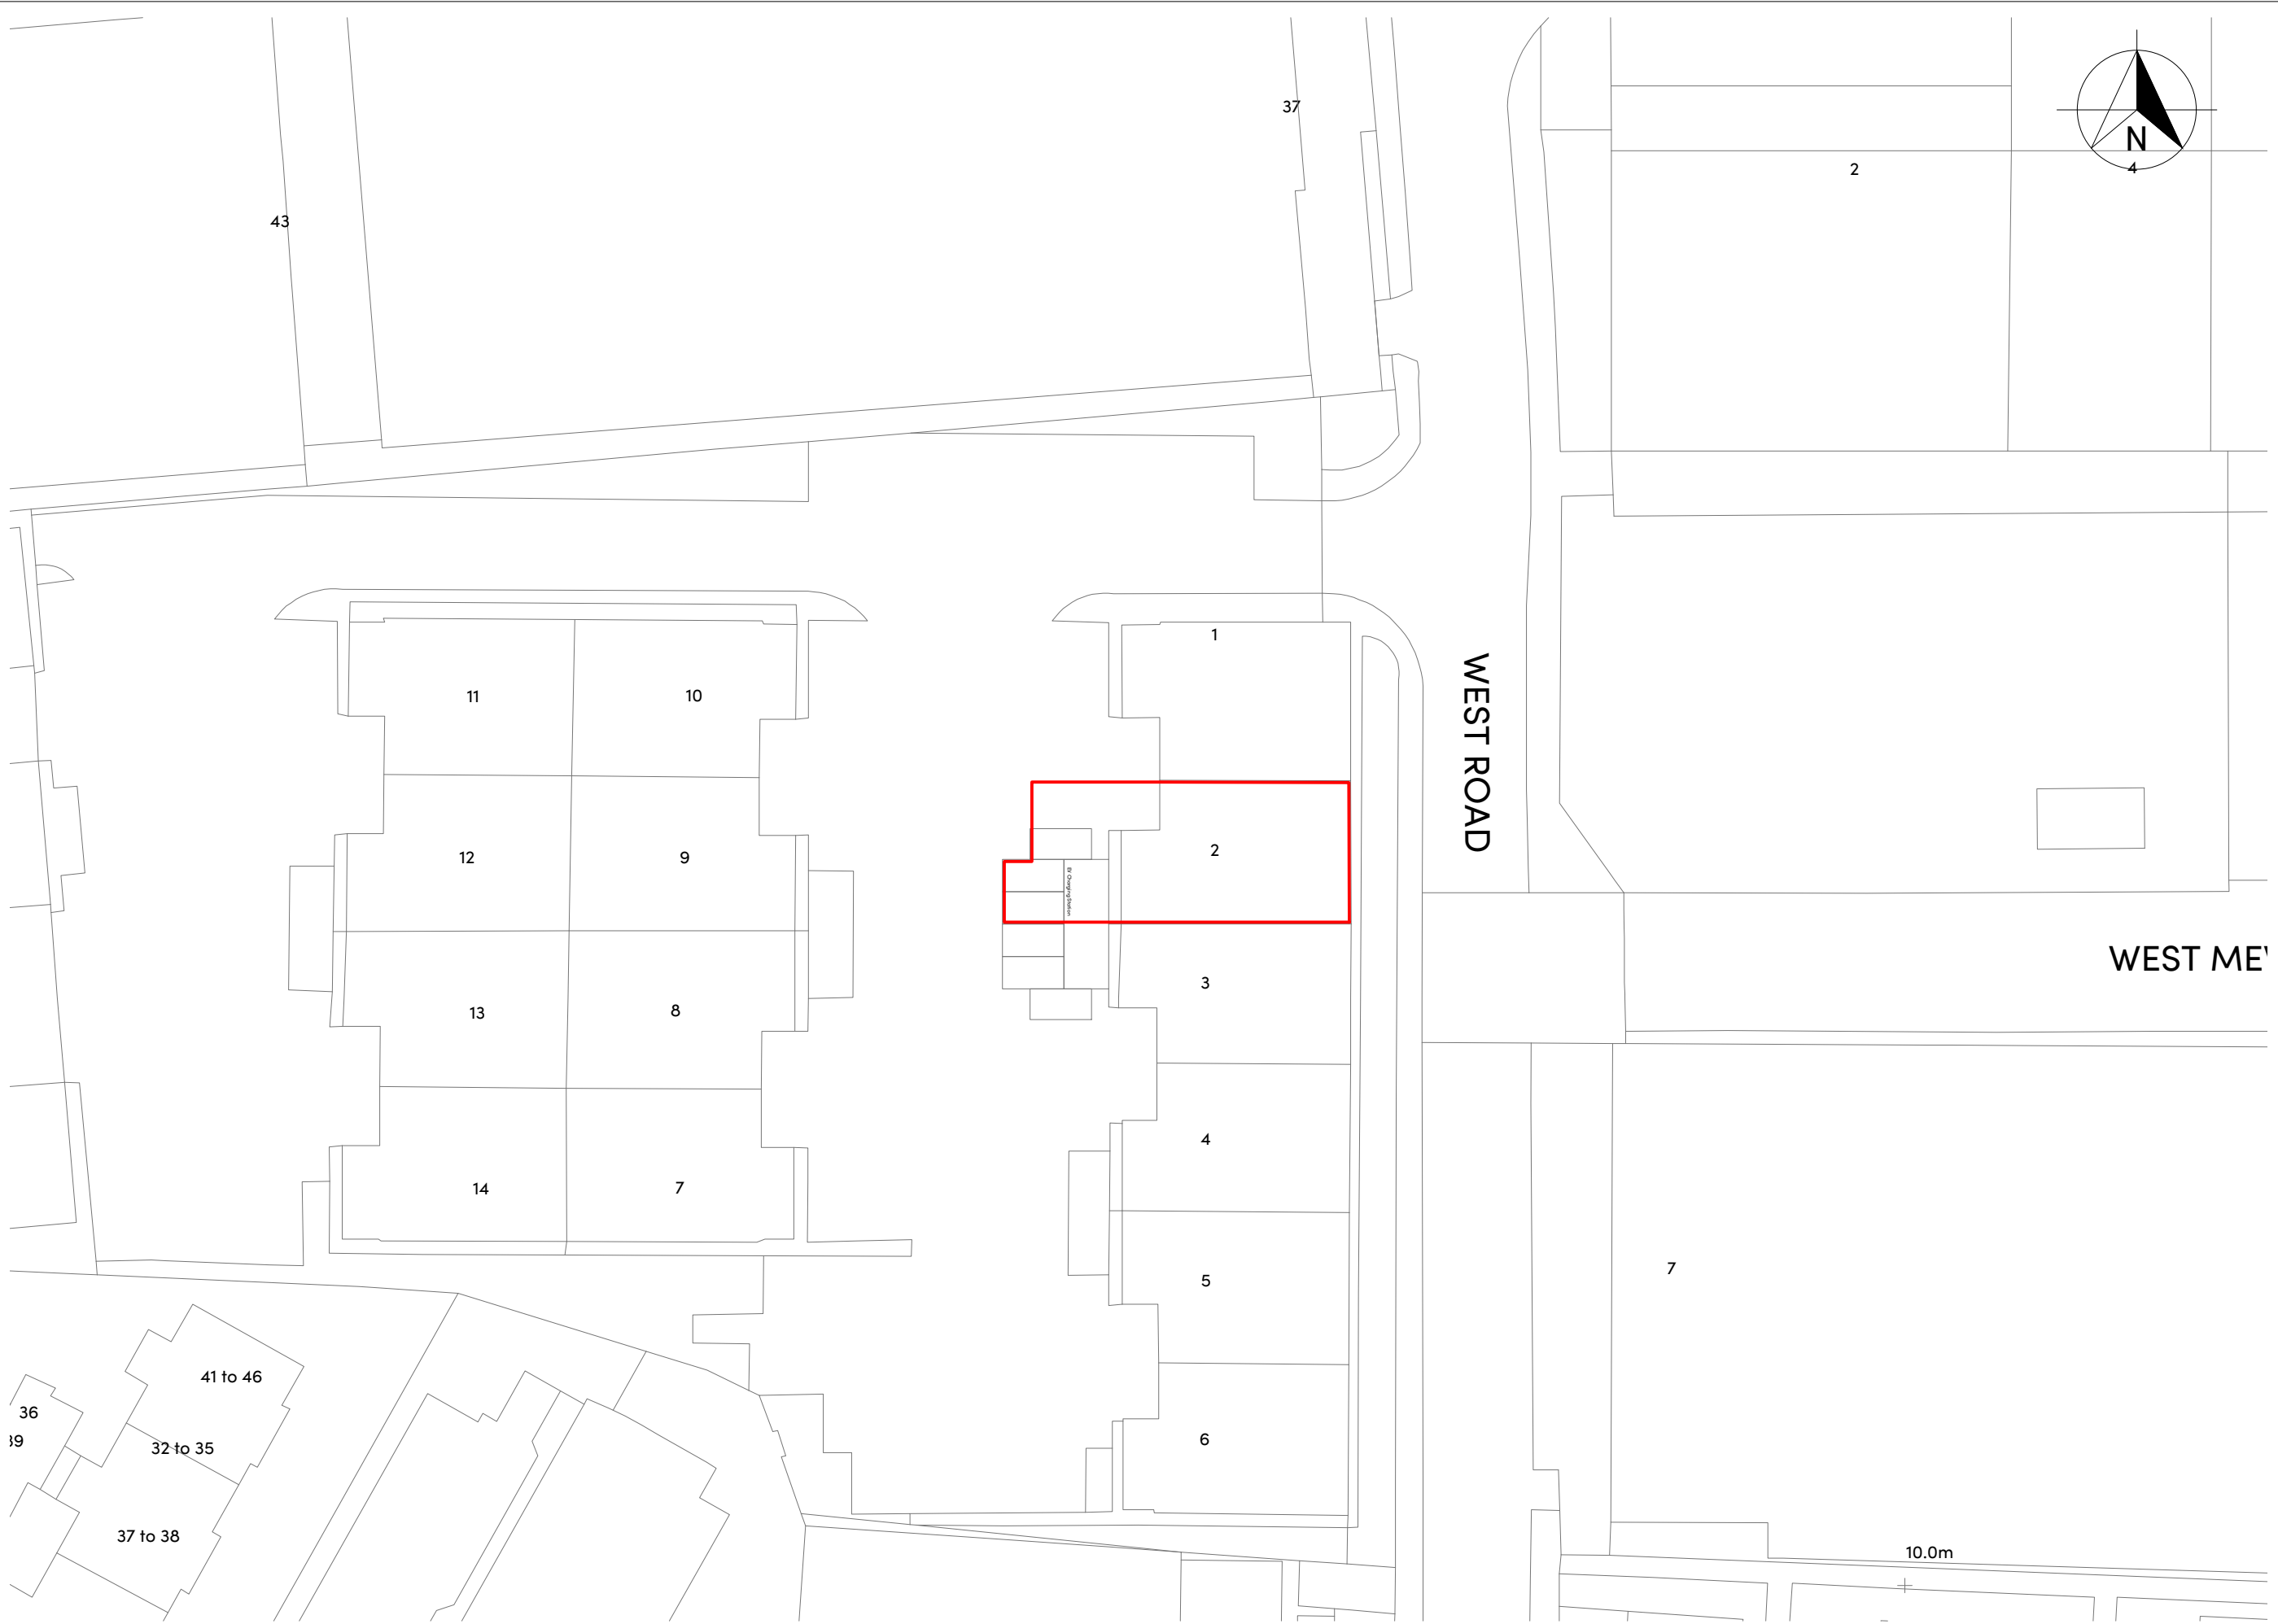

NOTES

- 1) ALL DIMENSIONS TO BE CHECKED ON SITE AND NOT SCALED FROM THIS DRAWING.
- 2) HOLLIS SHALL BE INFORMED IN WRITING OF ANY DISCREPANCIES.
- 3) ALL DIMENSIONS ARE IN METRES ONLY.
- 4) PLAN CONTAINS ORDNANCE SURVEY MAP DATA. ©CROWN COPYRIGHT 2023. ALL RIGHTS RESERVED. LICENSE NUMBER 100022432

KEY

LEASE DEMISE

REVISIONS

REV.	DATE	AMENDMENTS	INITIAL

THIS DRAWING IS FOR THE FOLLOWING PURPOSE ONLY:
PRELIMINARY ☐ TENDER ☐ CONSTRUCTION ☐
SKETCH ☐ MEASURED SURVEY ☒ CONTRACT ☐

TITLE

UNIT 2 BLOCK PLAN

CLIENT

Legal & General Investment Mgmt
One Coleman Street
London
EC2R 5AA

PROJECT NAME

Unit 2
Compass West Industrial Estate
West Road, Tottenham
N17 0XL

HOLLIS



140 London Wall
London
EC2Y 5DN

T +44 20 7622 9555
W hollisglobal.com

DATE 08.08.2023		DRAWN BY SN		
SCALE 1:500 @A3		CHECKED AB		
PROJECT	LINE	ORIGINATOR	VOLUME/ ZONE/BLDG	LEVEL
9952	102	HLS	00	00
FILE TYPE	DISCIPLINE/ SOLE	NUMBER	STATUS	REVISION
M2	B	10104	S0	P00