



2 Side 2
1 : 100

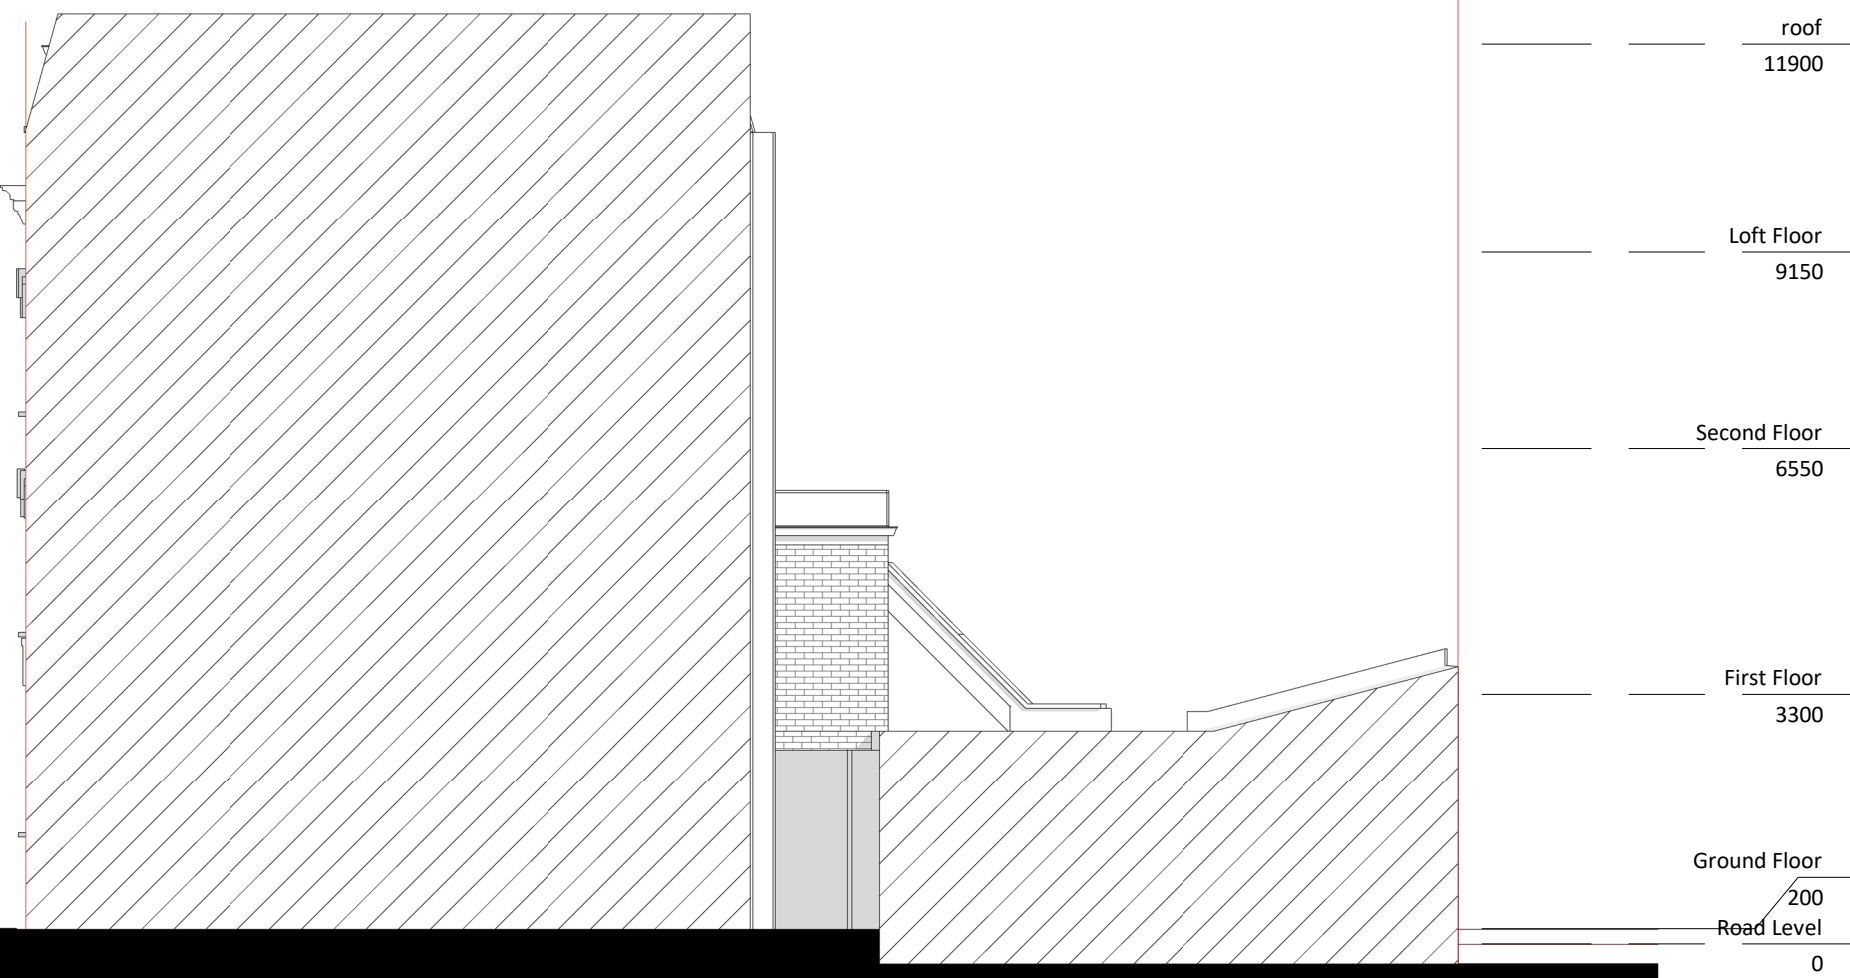

1 Side 1
1 : 100

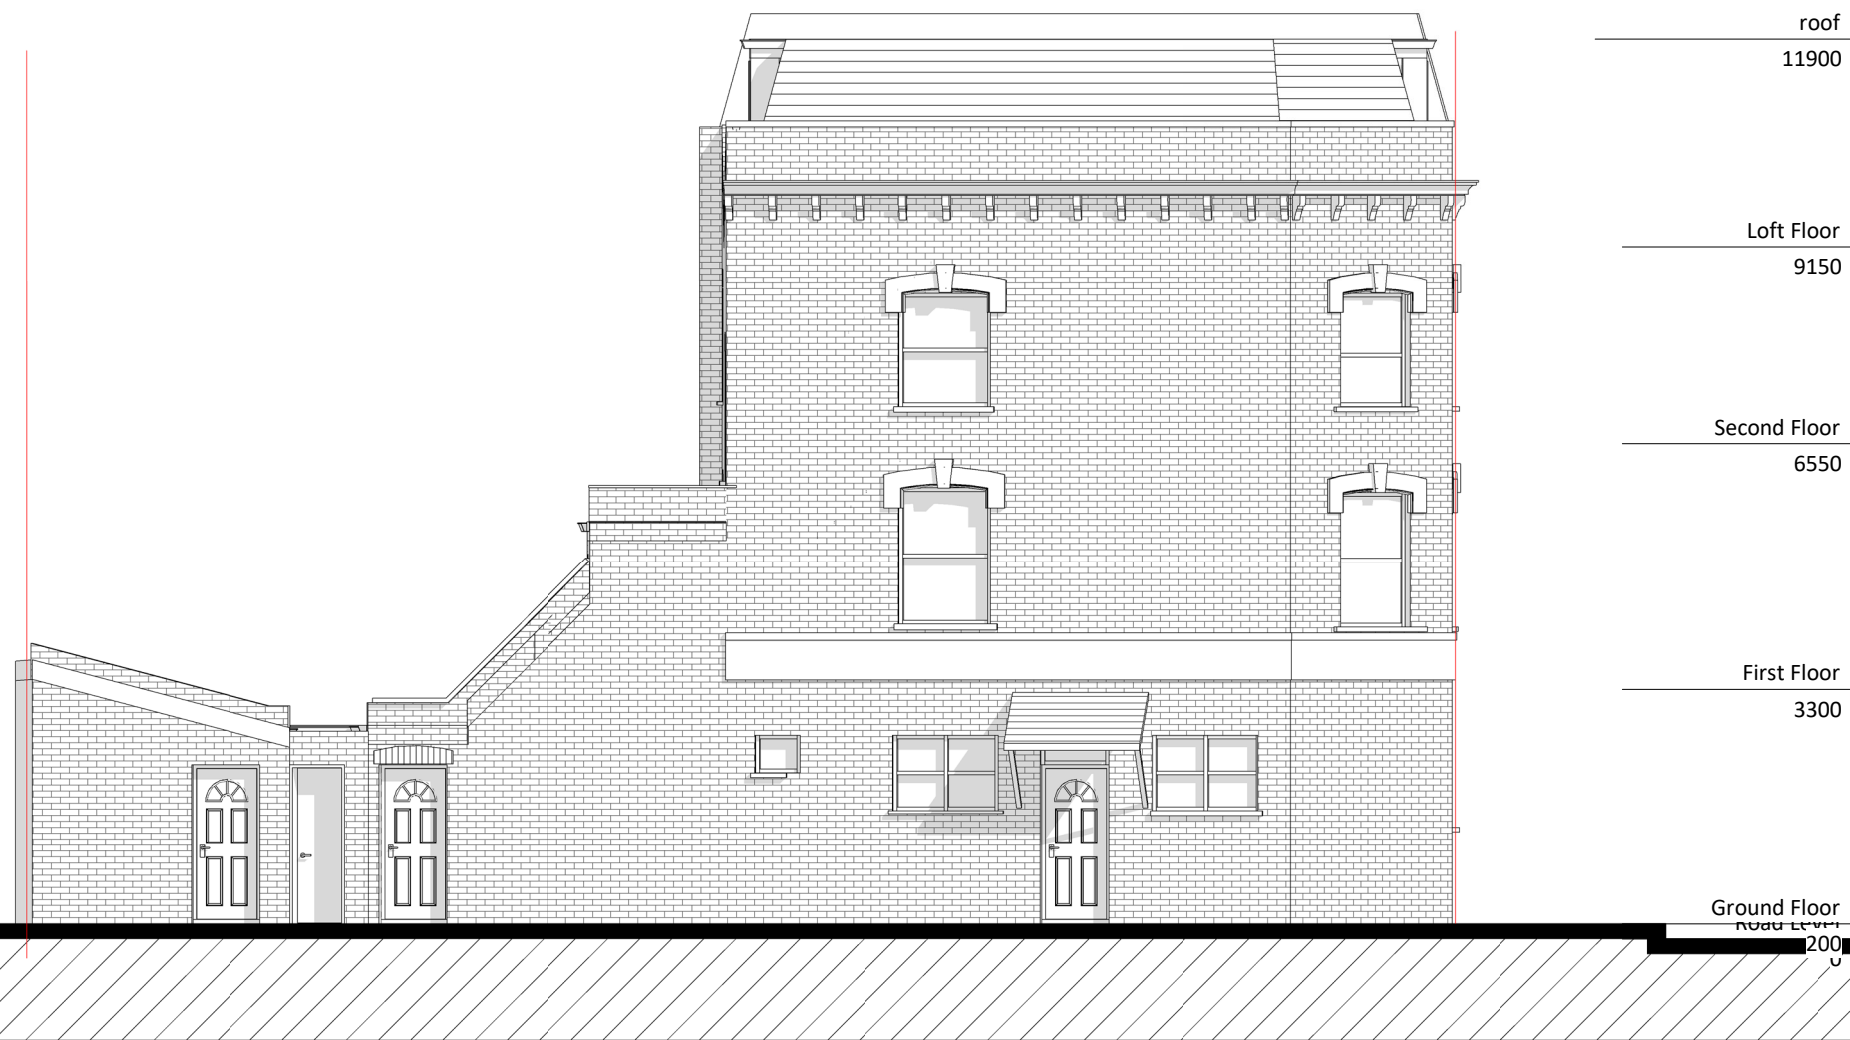

GENERAL NOTES:
ONLY SCALE OF DRAWINGS FOR PLANNING PURPOSES
ALL DIMENSIONS ARE TO BE CHECKED ON SITE. INCONSISTENCIES ARE TO BE REPORTED TO DIMENSIONS IMMEDIATELY.
COPYRIGHT OF PLANNING DIMENSIONS LTD

PROJECT TITLE	
2b Vartry Rd- London N15 6PT	
CLIENT	PROJECT NO
E K	0613
DRAWING TITLE	SCALE (@ A3)
Proposed Side Elevations	1 : 100
0 5m	
DRAWING NUMBER	REV
PR - E002	A
Date	Drawn by
24/08/2023	sanjay