



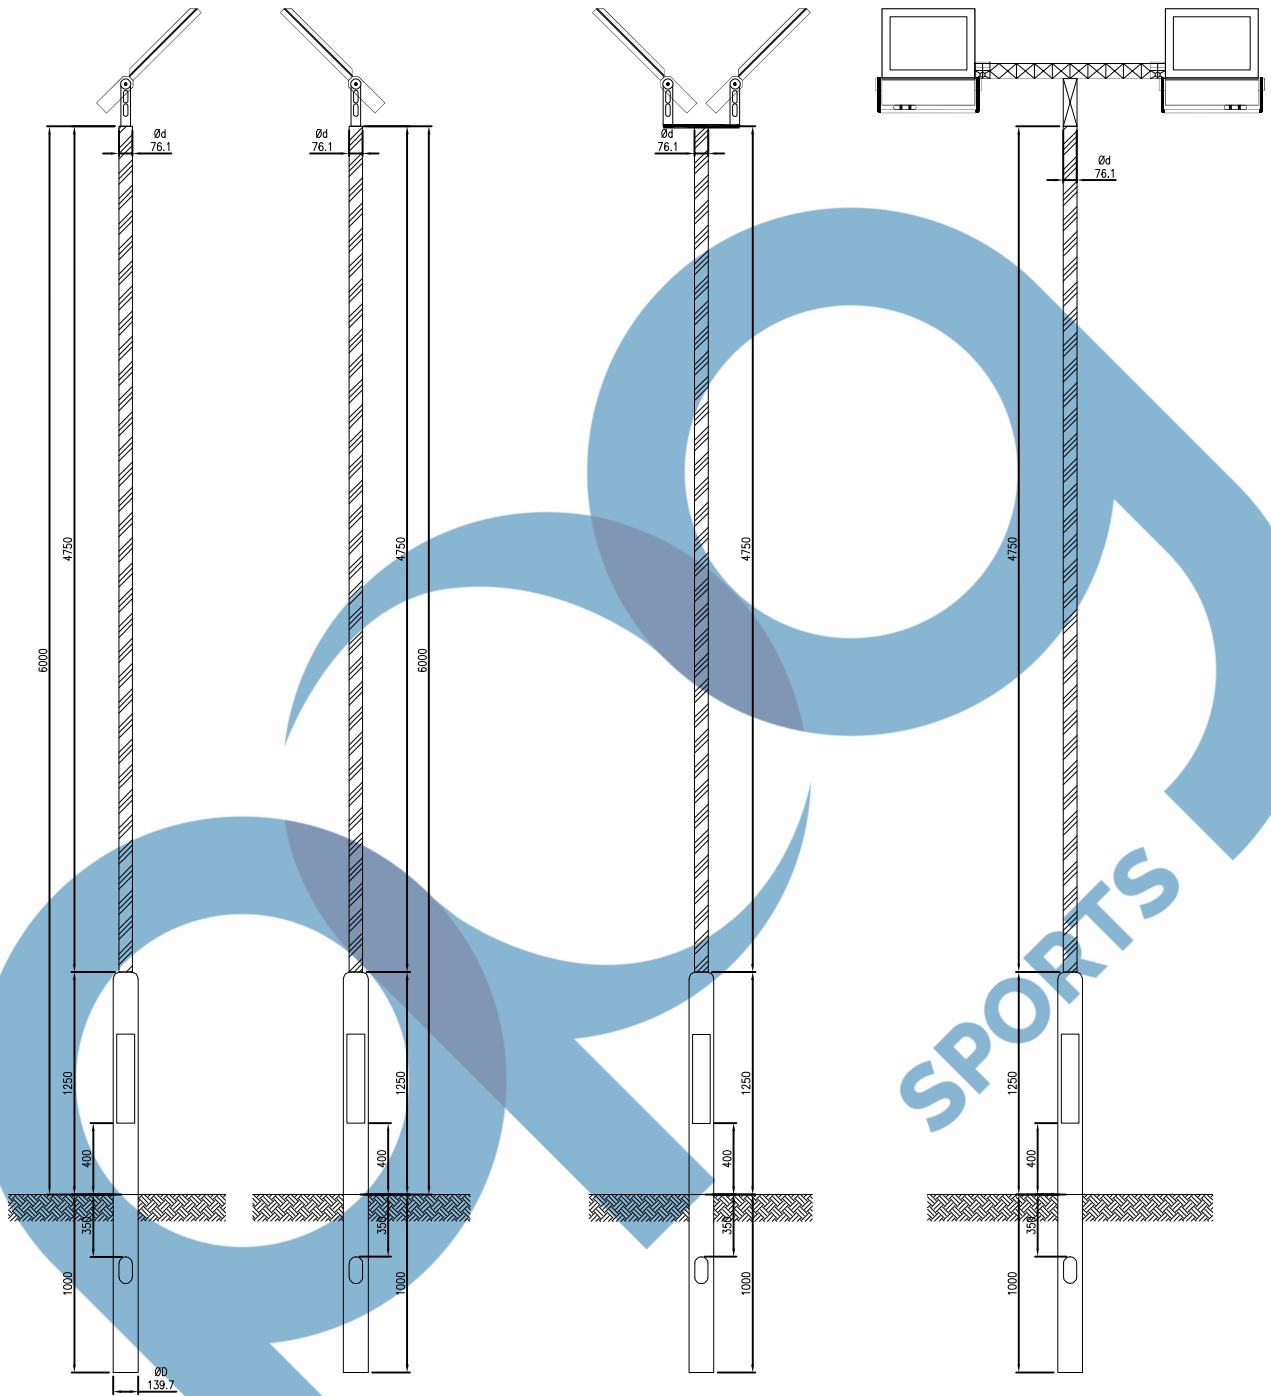

1 CKB1E06D - 6m CLEARFLOOD LARGE FLOODLIGHT
SCALE: 1:30

2 CKB1E06D - 6m CLEARFLOOD LARGE FLOODLIGHT
SCALE: 1:30

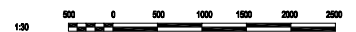

 Email: sales@ppg.co.uk Web: www.ppg.co.uk Unit: 100 Unit: 100 Unit: 100 Unit: 100	
Project: Brookside Tennis Courts Address: Off Park Road, London N16 6JJ	
Proposed Elevation Drawing of Lighting Columns with Luminaires	
Drawn by LQ	Customer Ref 3562
Drawing Number 3562	Revision: Scale 0 1:30 Date 28/03/2023