


COURTYARD SECTIONS

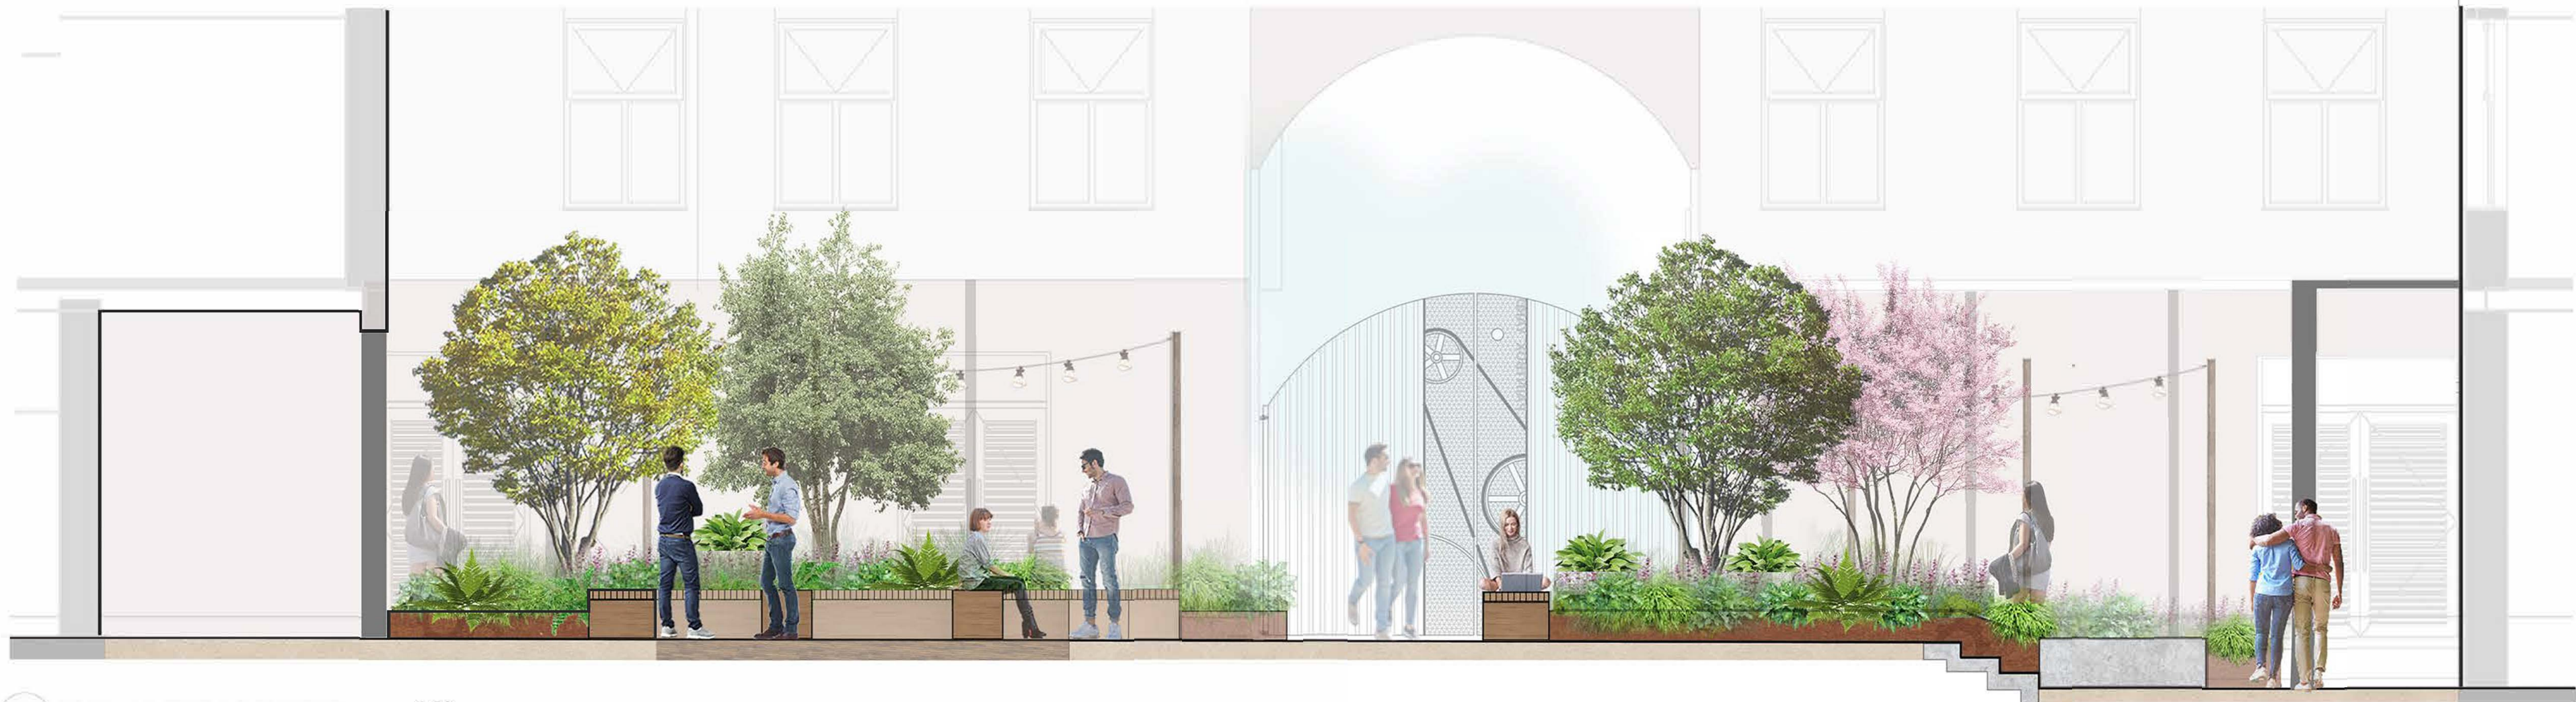

0002 Section A-A: Through Paintbox Yard 1:50



0002 Section B-B: Through Herald Yard 1:50

ROOF PODIUM SECTIONS




0002 Section C-C: North-south section through the roof podium 1:50



0002 Section D-D: East-west section through the roof podium 1:50



GROUND FLOOR COURTYARD KEYPLAN NTS

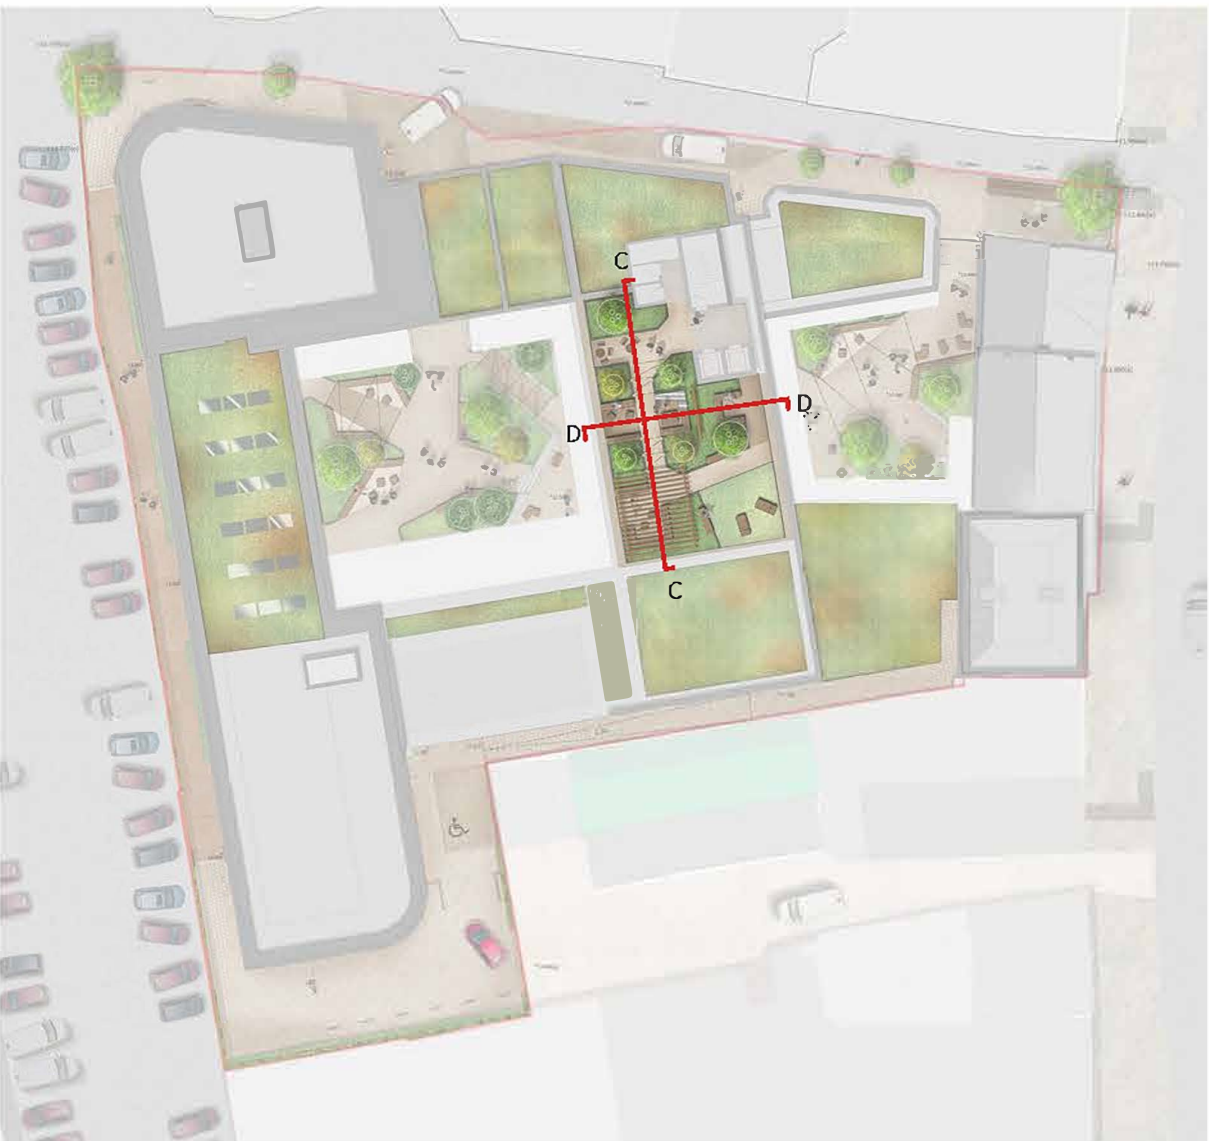

ROOF PODIUM KEYPLAN NTS

- Notes**
1. All dimensions in mm, unless otherwise stated.
 2. Scaling from drawing if printed incorrectly may lead to errors.
 3. All information outside red line boundary shown for contextual purpose only.
 4. All hatch patterns are indicative only unless stated otherwise.
 5. This drawing is to be read in conjunction with the following re-form landscape architecture documentation:
1002-RFM-XX-00-DR-L-0001 Illustrative Landscape GA- GF and Roof Podium
1002-RFM-XX-00-DR-L-0003 Illustrative sections 2 of 2
1002-RFM-XX-00-DR-L-0004 Planting Strategy
 6. AND all relevant documentation from the design team. Levels information on this drawing illustrates the design intent. The contractor is to check and verify all levels and dimensions against site survey information.
 7. Any discrepancies in the design information are to be brought to the attention of re-form landscape architecture, in writing, prior to commencement of construction works.
 8. All proprietary products shall be installed in strict accordance with manufacturers written instructions.
 9. Refer to other consultants' drawings and specifications for the following design information:
 - Foundation details
 - Base course and/or sub bases design & specification
 - Waterproofing of any element
 - Levels & Drainage design and infrastructure
 - Lighting and ducting
 - Existing & proposed utilities
 10. Plant quantities are to suit site areas in accordance with scheduled plant densities.
 11. Any proposed plant substitution shall be agreed with the landscape architect prior to ordering.

Scale

0m 1m 2m 3m 4m 5m 6m 7m 8m

28.07.23 PLANNING ISSUE
Date Description of revision SS TD DL P01
Drawn by Checked by Approved by Revision

re-form
landscape architecture

W: re-formlandscape.com
E: info@re-formlandscape.com
T: Edinburgh +44 (0)131 354 1876
Leeds +44 (0)113 245 4695
Manchester +44 (0)161 397 4953

Project
THE PRINTWORKS, HIGH ROAD
WEST RF23-1001

Client
GOODSYARD TOTTENHAM LTD

Document title
ILLUSTRATIVE SECTIONS 1 OF 2

Paper size
A1

Status
FOR INFORMATION

Drawing number
1002-RFM-XX-00-DR-L-0002

© re-form landscape architecture

Scale
1:50

Revision
P01