


— REMOVAL
— EXISTING

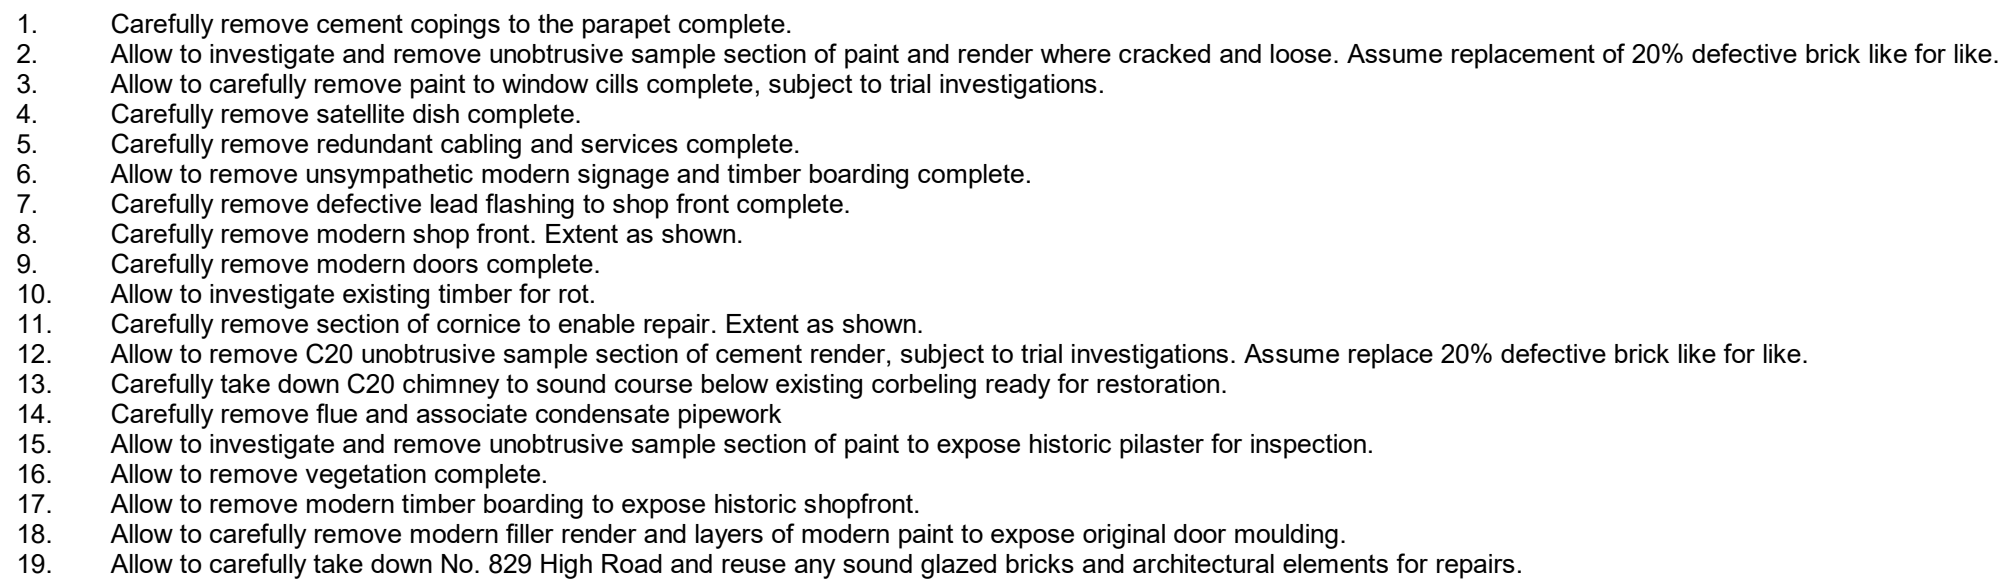

project			
THE PRINTWORKS			
B19-829, HIGH ROAD, TOTTENHAM, LONDON, N17 8ER			
title			
DEMOLITION ELEVATION EAST (823 - 829)			
drawn by	scale	paper	project no
DG	1 : 50	A1	220428
status			revision
A2 - ISSUED FOR PLANNING			A2.P1
drawing no			
PRINT-F3A-ZZ-EX-EL-A-82513			