



Proposed Boundary Wall At 66 Cromwell Ave - Version II

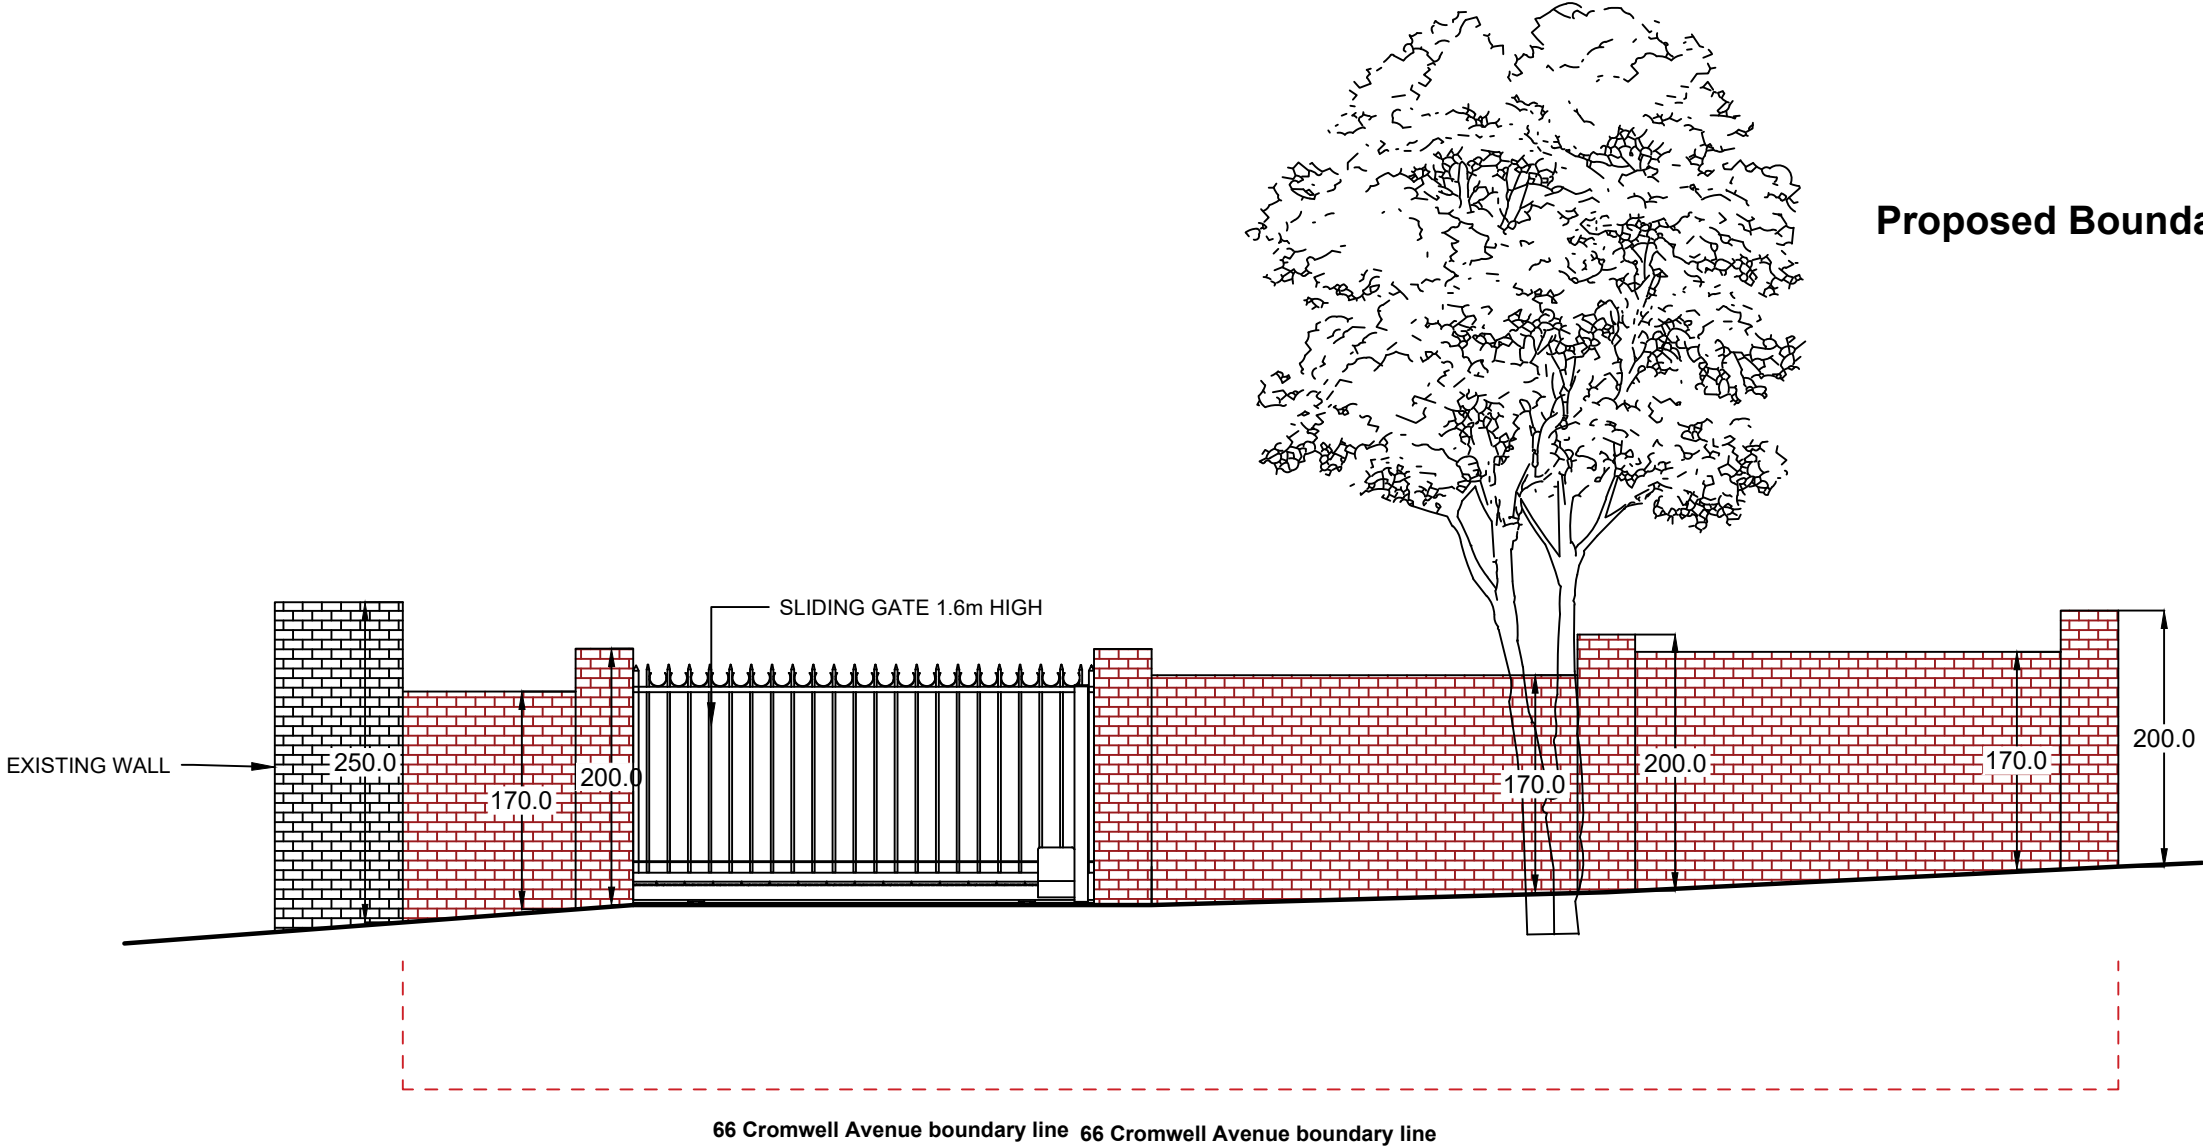

Wall Elevation

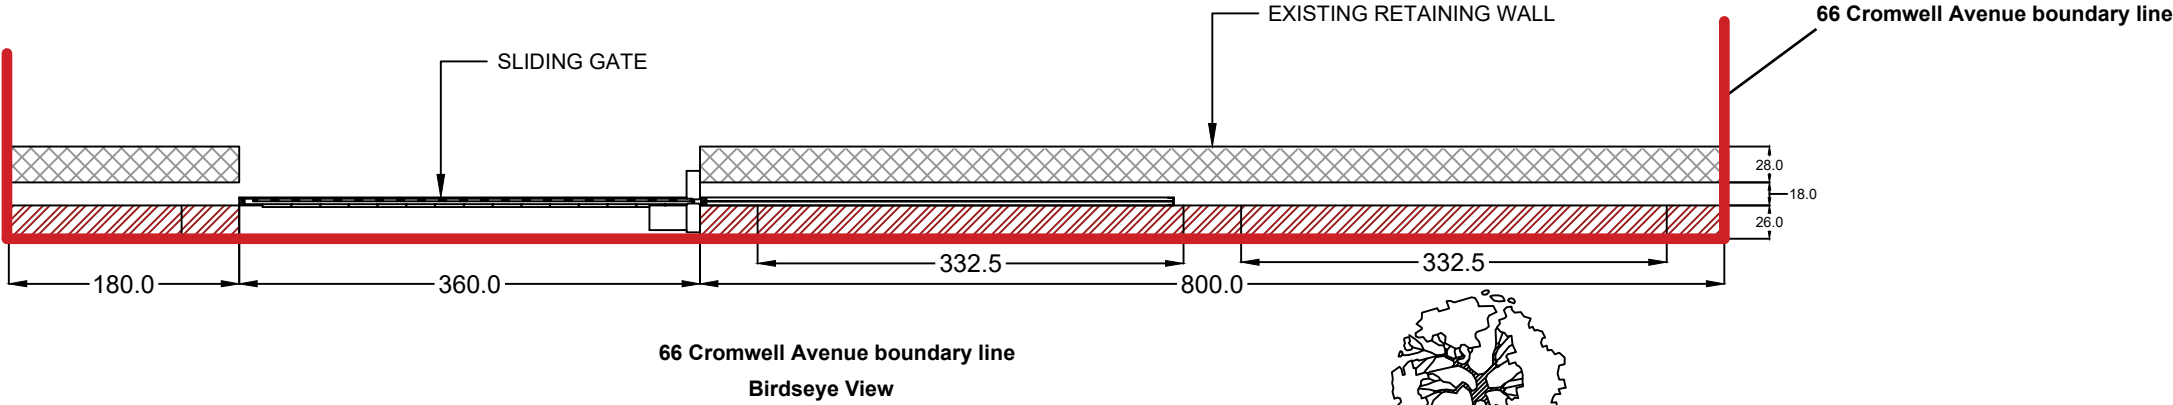

Wall Plan