


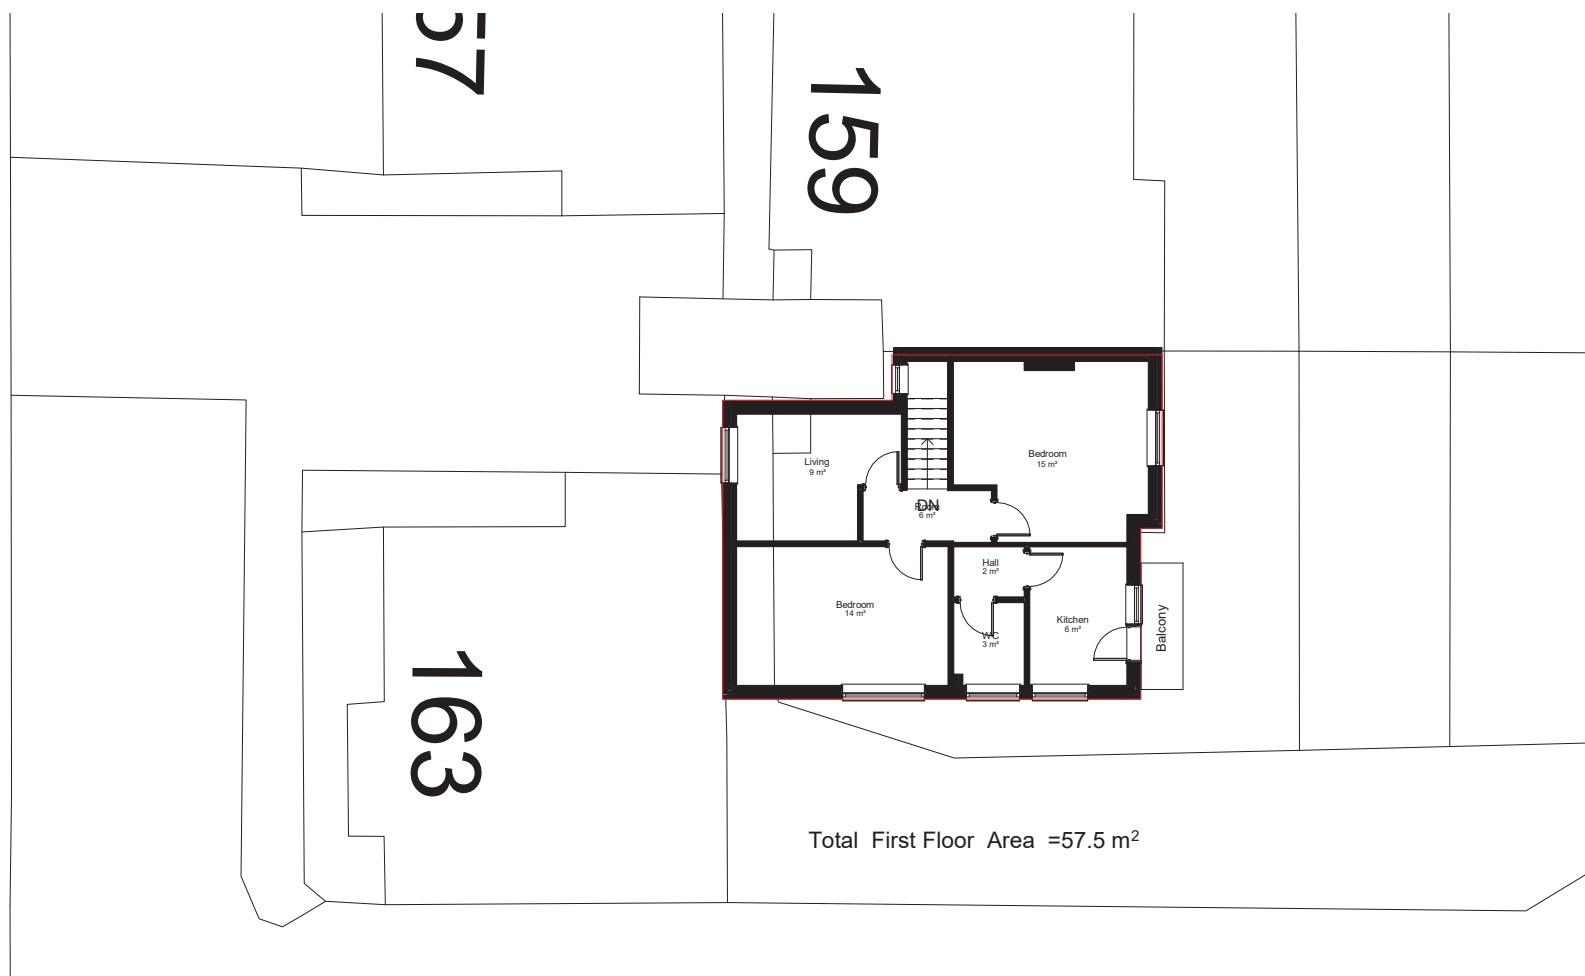

NOTES:
CONTRACTORS MUST VERIFY ALL DIMENSIONS AT THE SITE BEFORE COMMENCING ANY WORK.
NO CONSTRUCTION WORK BEFORE BUILDING CONTROL APPROVAL AND STRUCTURAL ENGINEER CONFIRMATION.
ANY DISCREPANCIES TO BE REPORTED TO CROOKLINE.
ALL DRAWINGS ARE TO BE READ IN CONJUNCTION WITH ALL RELEVANT DRAWINGS AND SPECIFICATIONS.

Rev	Description	Date
A		24/08/2023

PROJECT TITLE		
161b Shelbourne Road N17 9YD		
Date	Project number	DRAWING NUMBER
21/04/2023	6632	PR - P003

DRAWING TITLE		
Proposed First Floor		
CLIENT		
Sam Sprung		
Scale (@ A3)	Drawn by	
1 : 100	Abraham D	