

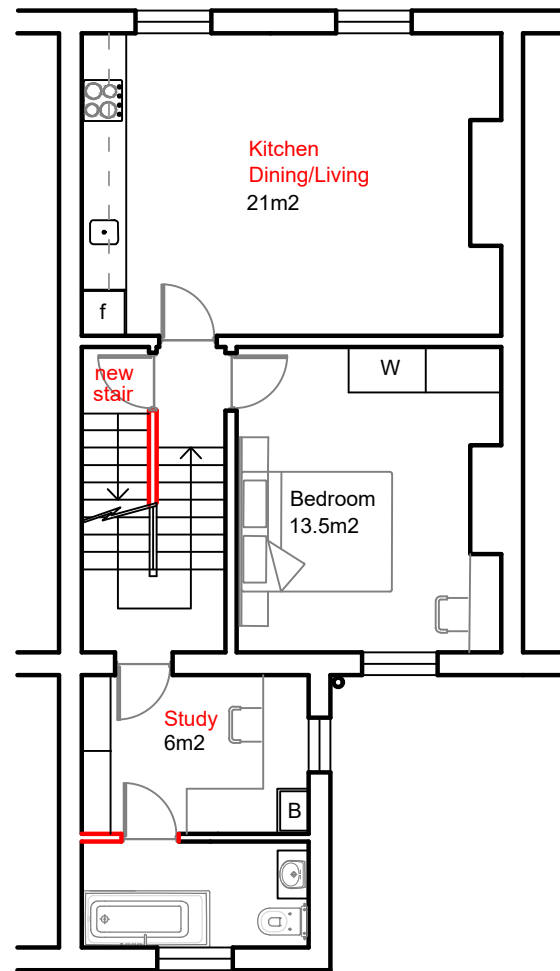
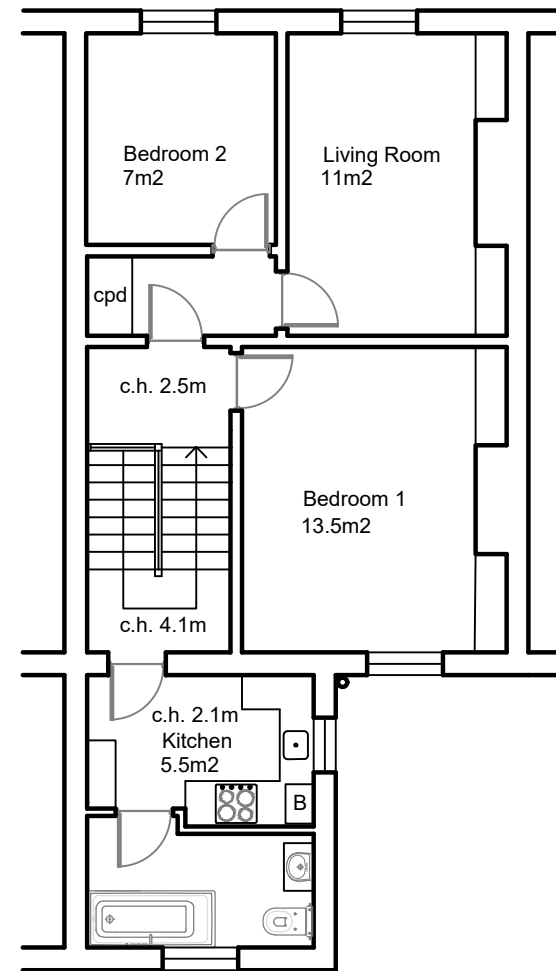


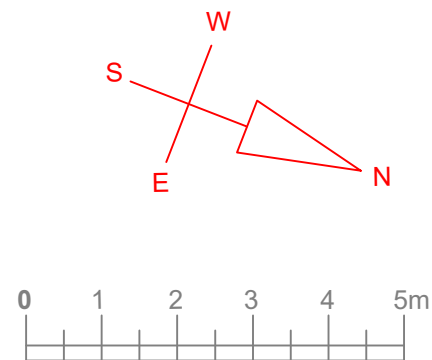

Proposed
2nd Floor
57m2 i.g.

1st Floor
Entry

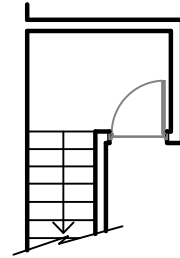

Existing
2nd Floor
57m2 i.g.

NOTES

Rev	Description	Date

CLIENT
Christian Cole

PROJECT
45 Victoria Road N4 3SJ

TITLE
Existing & Proposed 2nd Floor

DRAWN FH	CHECKED	APPROVED
-------------	---------	----------

DATE May 2023	SCALE 1 : 100 @ A3
------------------	-----------------------

PLANNING

DRAW. NO. 2023-01-10	REV -
-------------------------	----------