



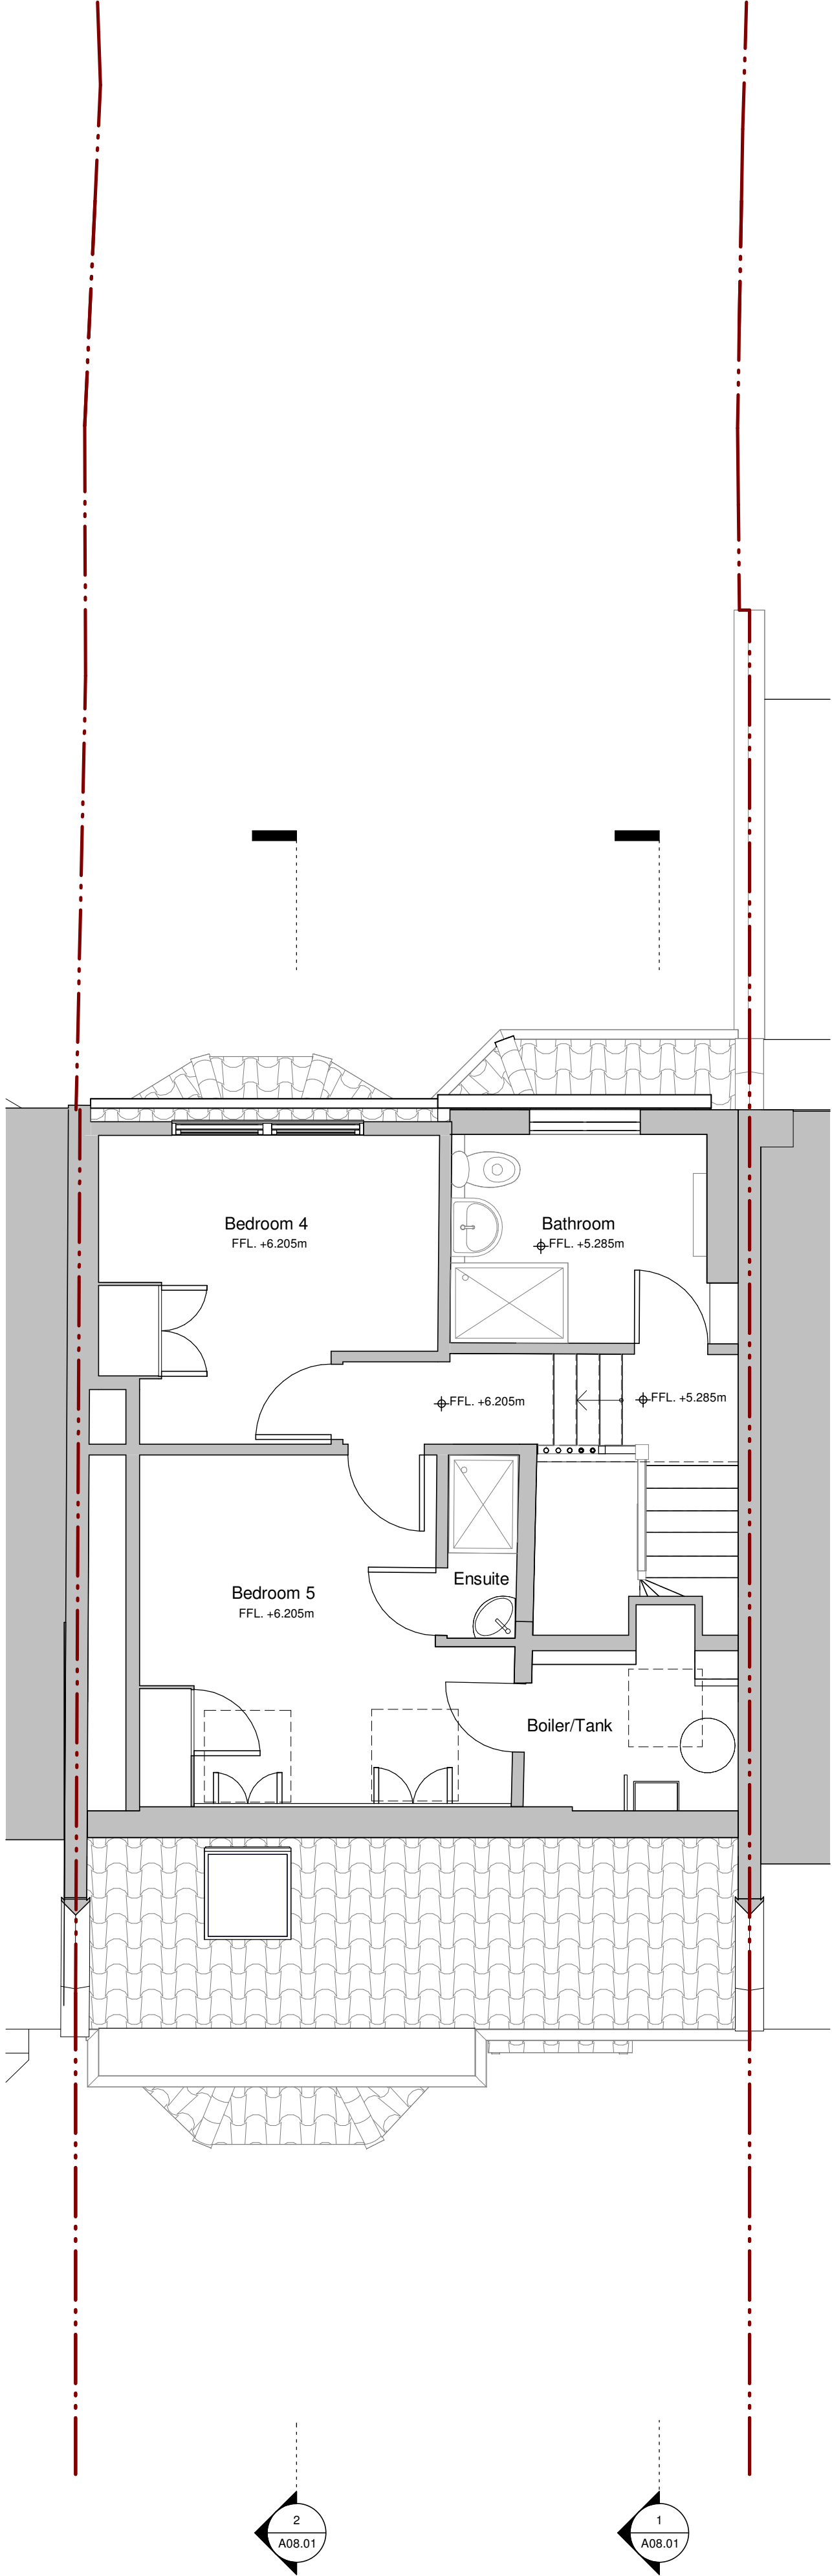

1 Second Floor - Existing 1 : 50

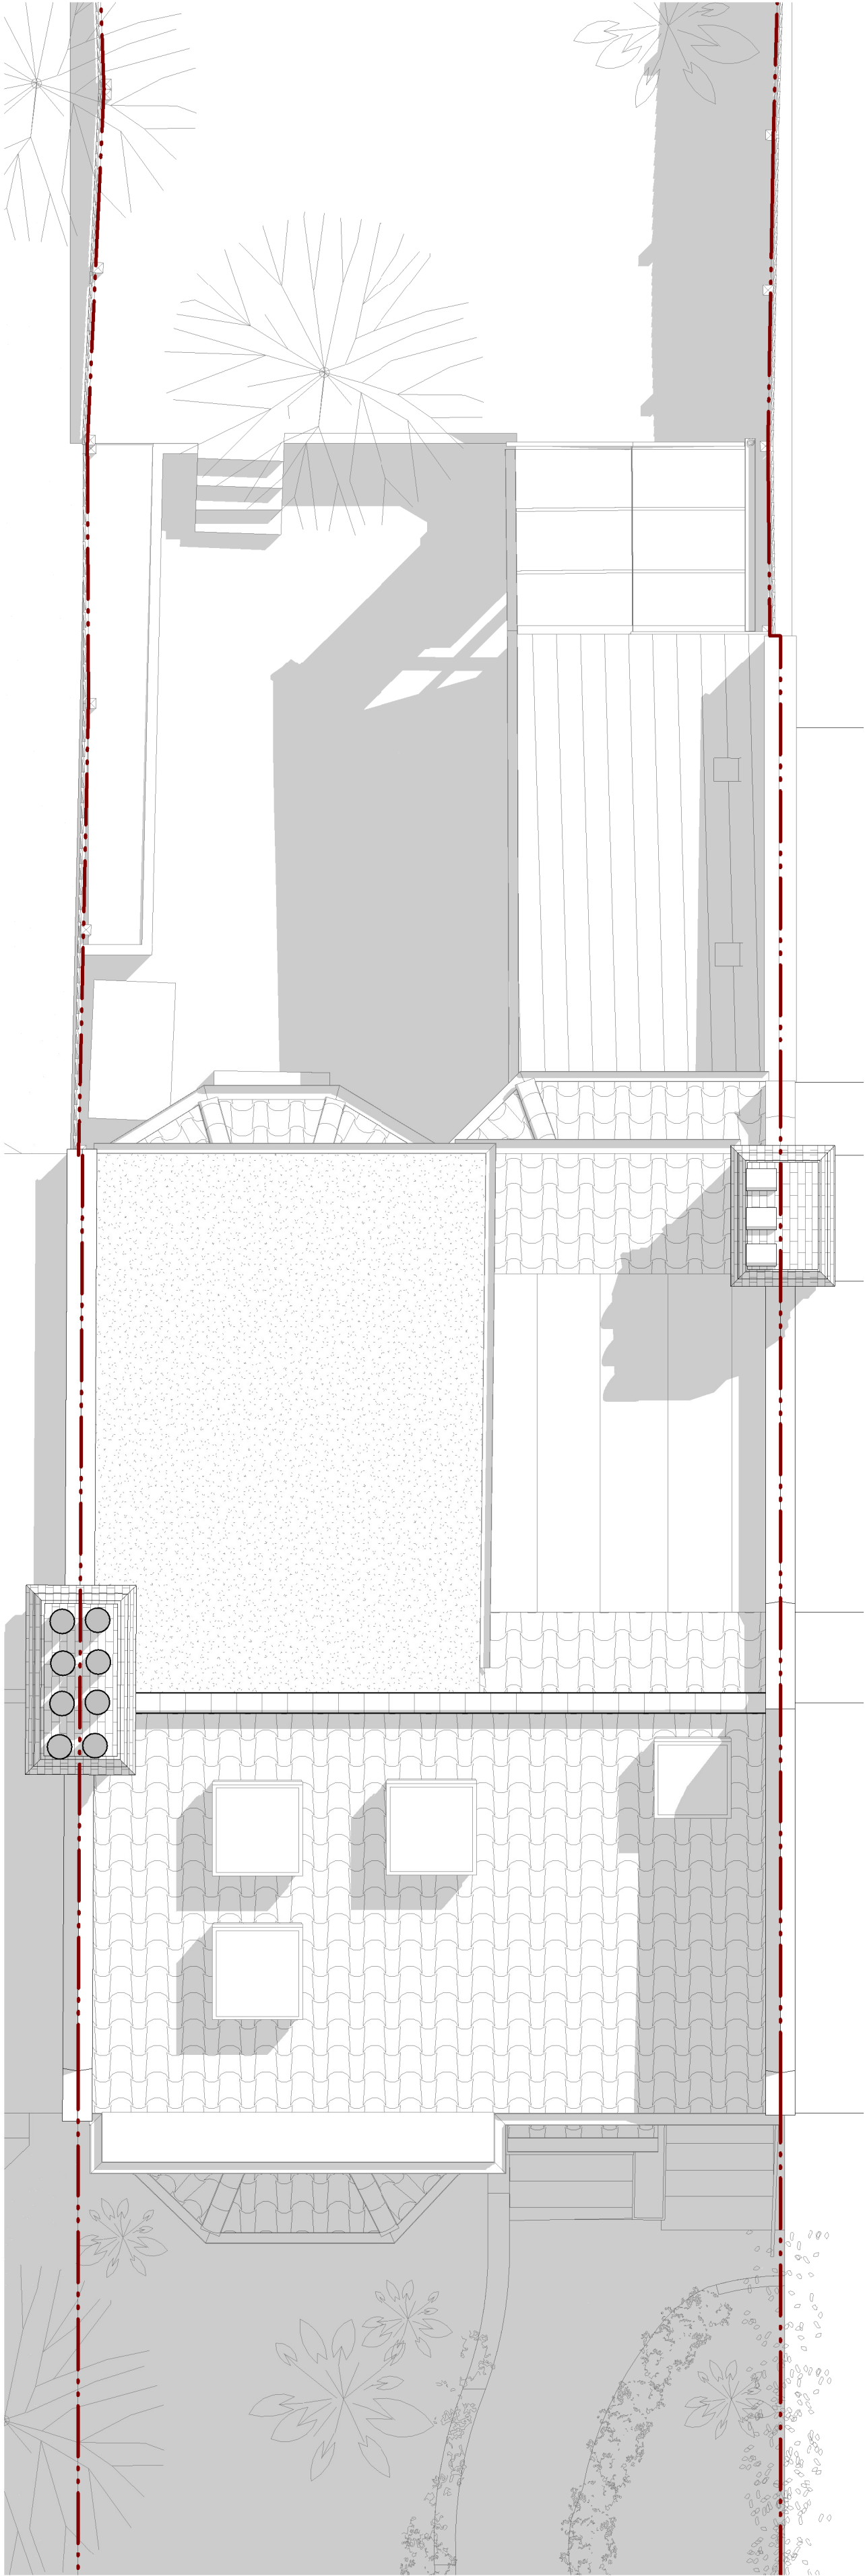


2 Roof 1 : 50

Revision	Date	Description	Initial	Checked
----------	------	-------------	---------	---------

M. Bar Yosef and A. Bar Yosef
41 Grand Ave, Muswell Hill
N10 3BS

Existing Second Floor & Roof

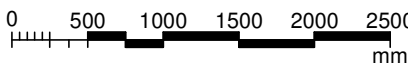

Status	FOR PLANNING
Scale	1 : 50 @ A1
Drawn	PDW Checked
Project No.	GA23
Plot Date	28/08/2023 09:29:00
BIM	

Drawing no.	Revision
A03.03	

Drawn By:

FLASHMAN | DE WYNTER

hello@flashmandewynter.com
+44 (0)7920 489440
+44 (0)7763 142 599