


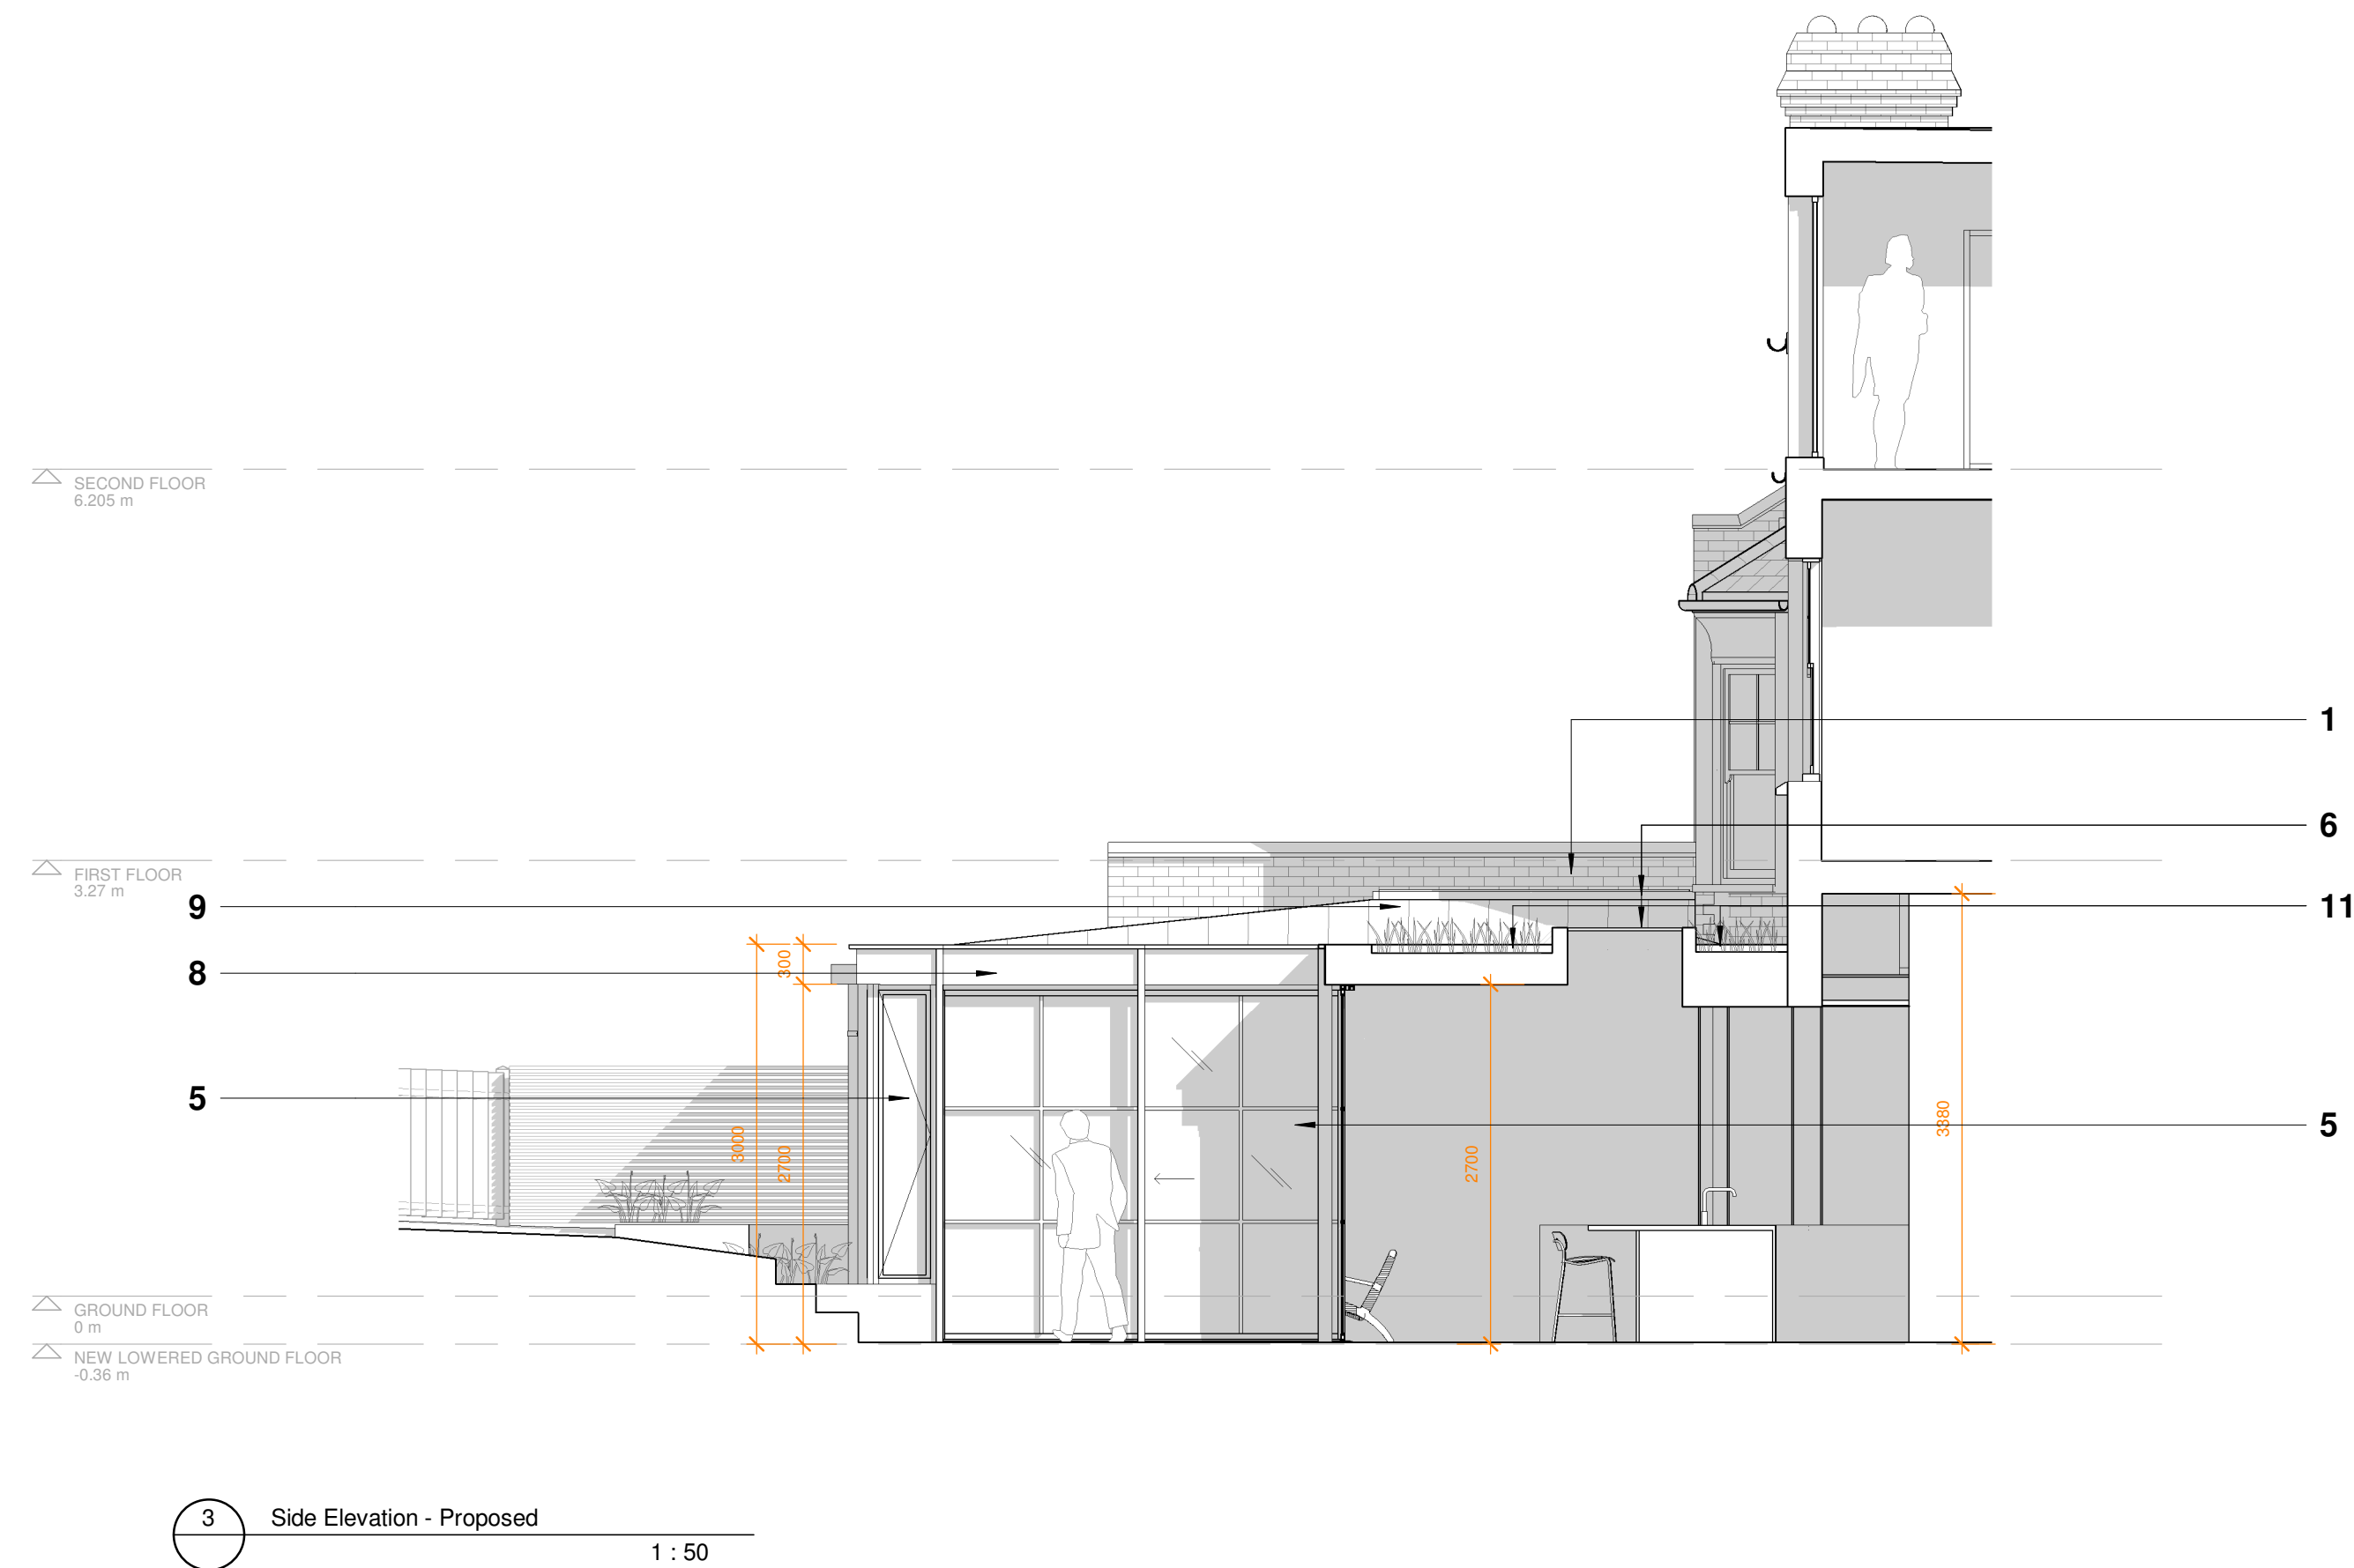


- MATERIALS LEGEND**
- Existing brick
 - Proposed dark slate roof tile
 - Existing timber windows painted in a dark colour
 - Proposed standing seam zinc cladding
 - Proposed aluminium framed sliding doors & windows in a dark colour
 - Proposed Rooflights
 - Proposed aluminium window, frame colour to match existing windows
 - Proposed aluminium fascias
 - Proposed standing seam zinc roof
 - Proposed steelwork painted in a dark colour
 - Proposed Green Roof
 - Proposed dark render
 - Proposed clay plain tile

Revision	Date	Description	Initial	Checked
----------	------	-------------	---------	---------

M. Bar Yosef and A. Bar Yosef
41 Grand Ave, Muswell Hill
N10 3BS

Proposed Elevations

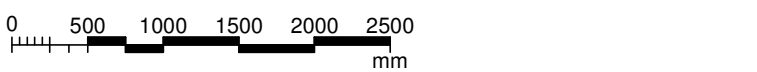

Status	FOR PLANNING		
Scale	As indicated	@ A1	
Drawn	PD	Checked	
Project No.	GA23		
Plot Date	27/08/2023 20:13:59		
BIM			

Drawing no.	Revision
-------------	----------

A07.02

Drawn By:

FLASHMAN | DE WYNTER

hello@flashmandewynter.com
+44 (0)7920 489440
+44 (0)7763 142 599