
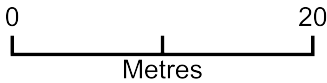


100 Palmerston Road, N22 8RE

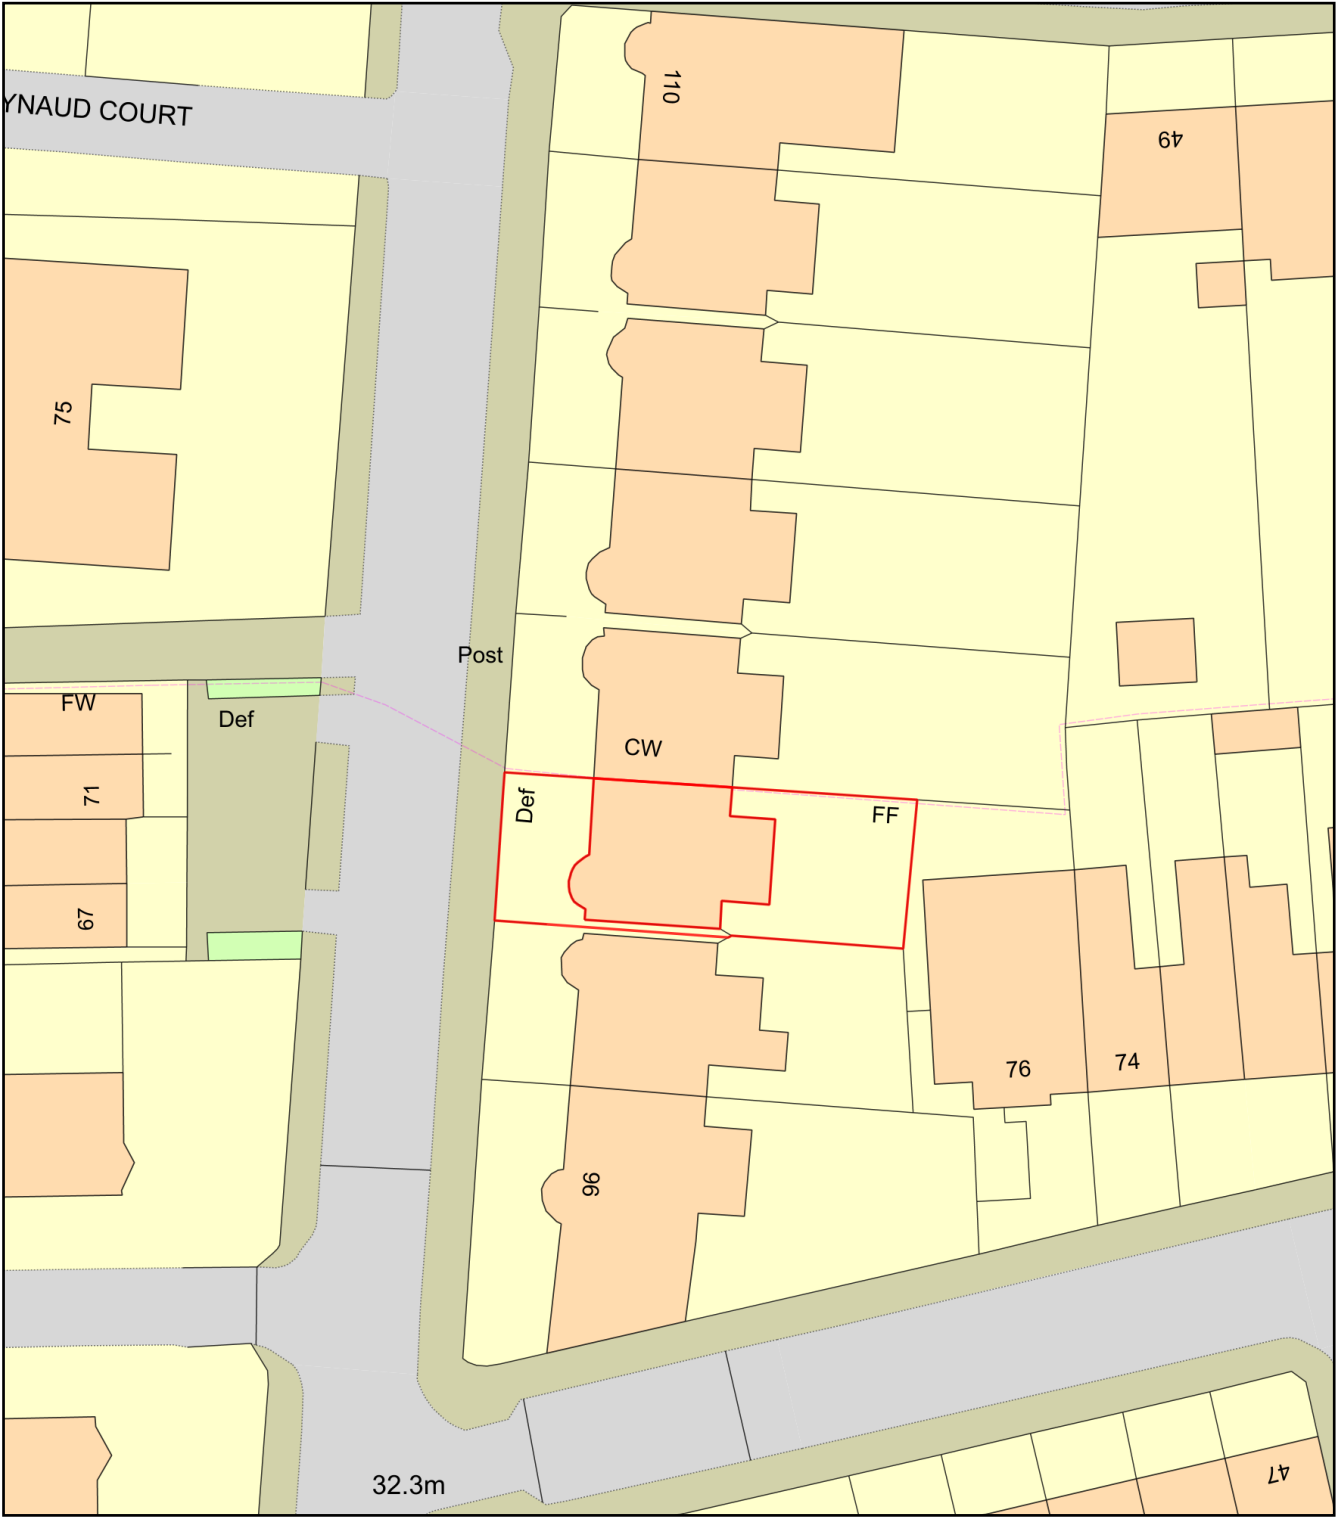

Plan Produced for: Simon Peter

Date Produced: 28 Aug 2023

Plan Reference Number: TQRQM23240135312662

Scale: 1:500 @ A4