



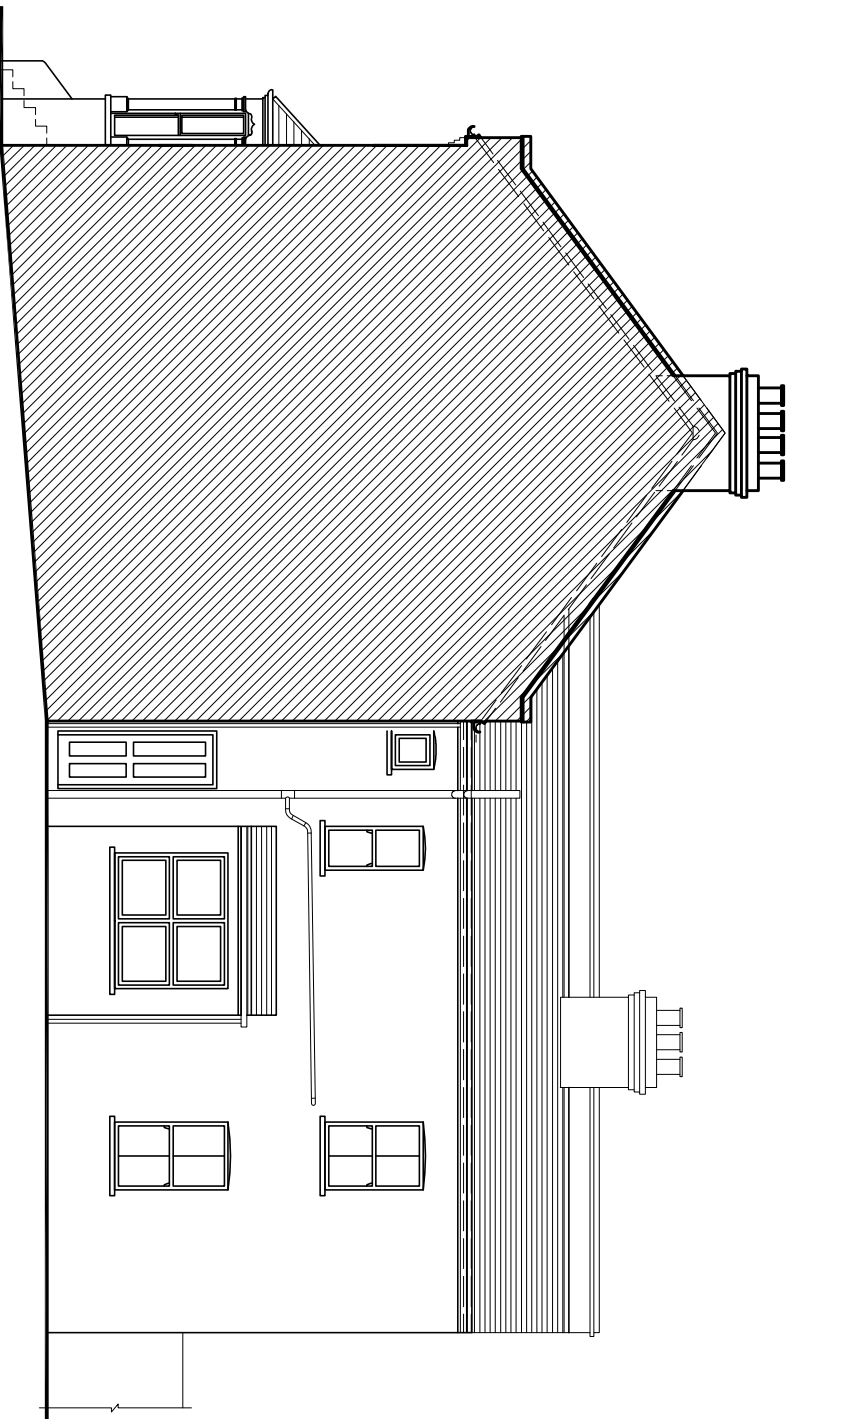

EXISTING SIDE ELEVATION

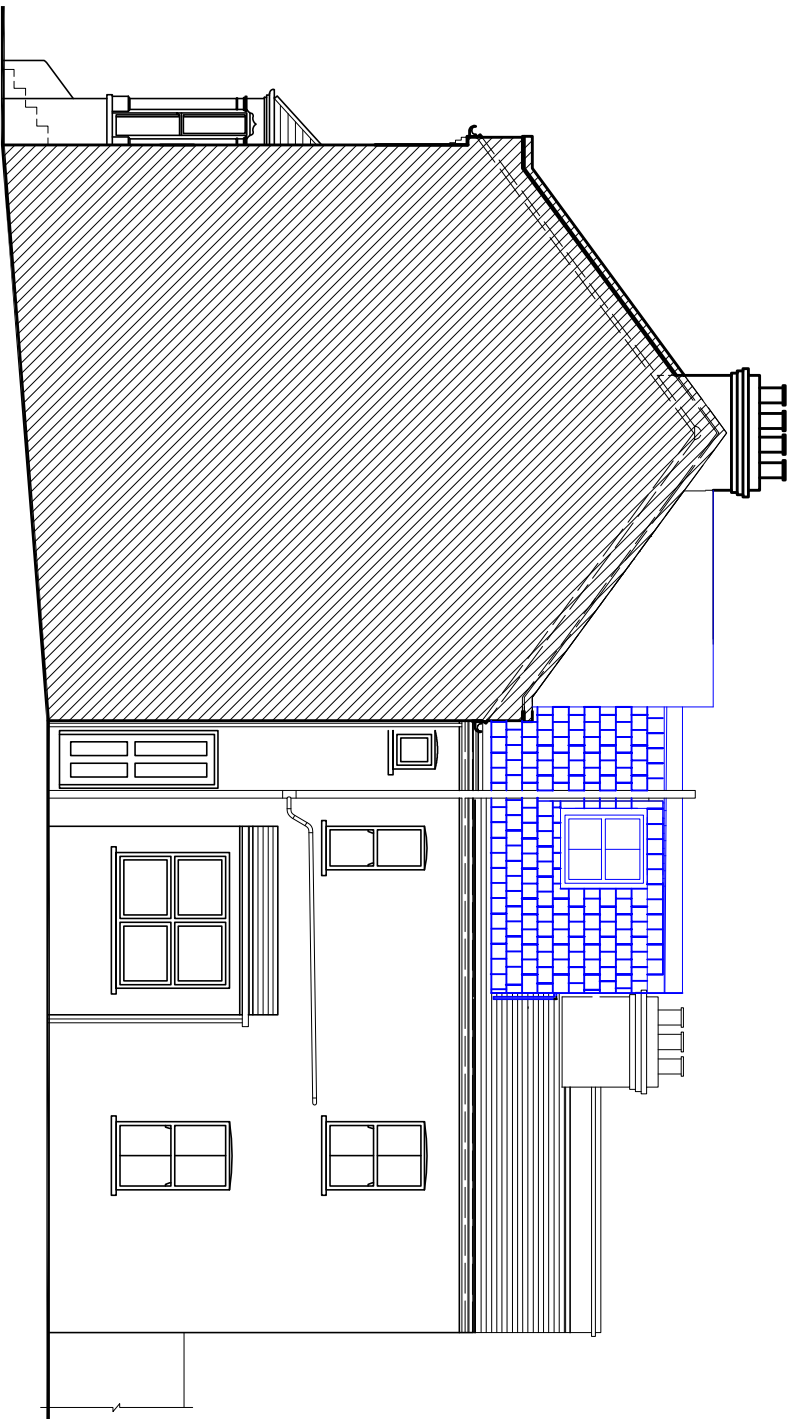

PROPOSED SIDE ELEVATION

Project:		Design & Drawings		
Drawing: EXISTING and PROPOSED SIDE ELEVATION		Saadet Eriten		
Site address: 20 STEEL ROAD N17 6YA		T: 07738521147 saadeteriten@yahoo.com.tr		
		Drawing no	Revision	Scale
		21A06	1	100
				Date
				Aug 2023