

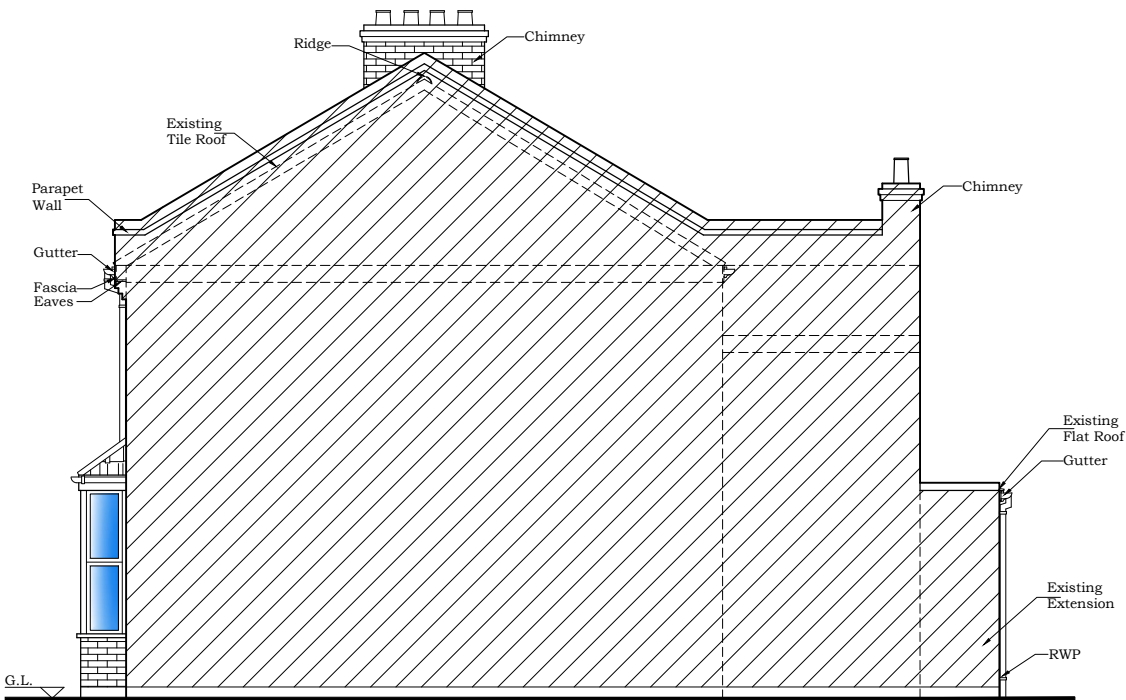


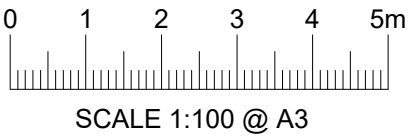

EXISTING SIDE ELEVATION (B)

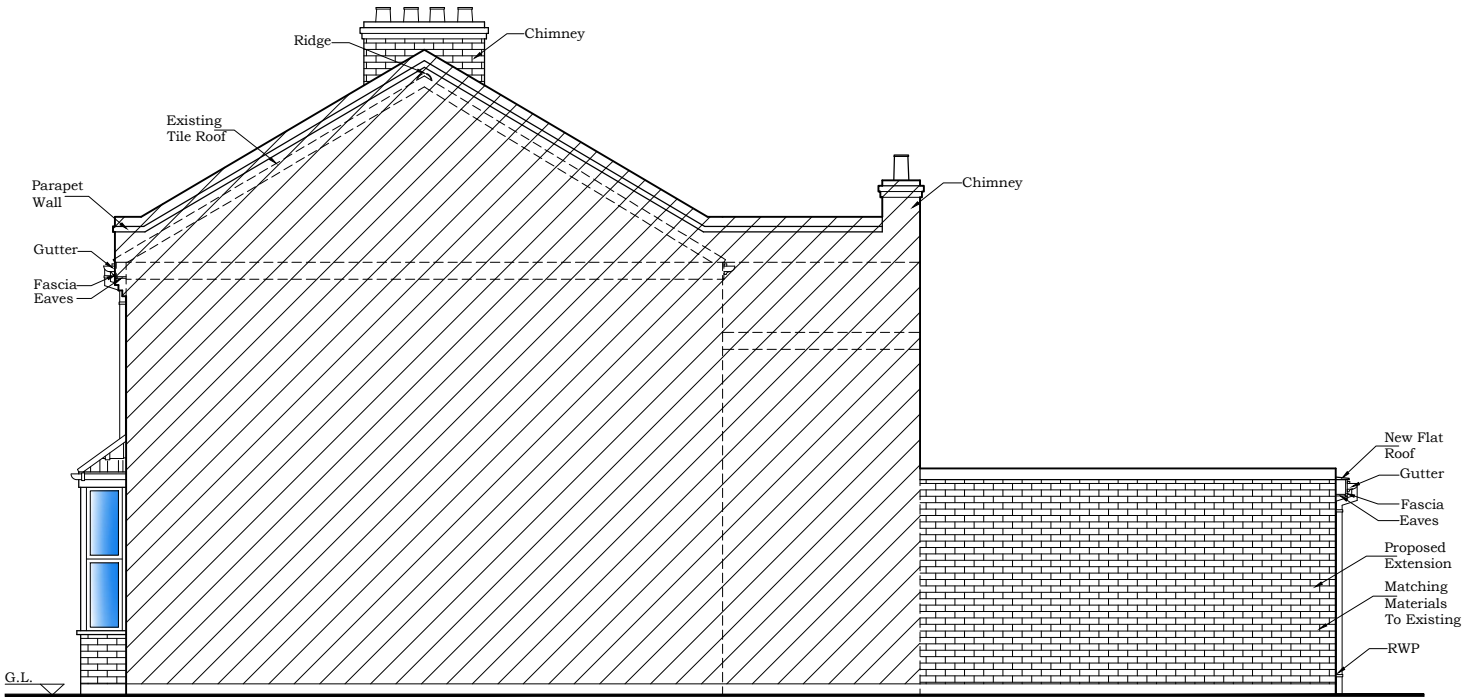

PROPOSED SIDE ELEVATION (B)

NOTE:
ALL DIMENSIONS AND DETAILS TO BE CHECKED
BY CONTRACTOR ON SITE BEFORE WORK
COMMENCES
PARTY WALL NOTICE SHOULD BE SERVED
BY OWNER.

PROJECT: STRAIGHT ARCH LTD.
ARCHITECTURAL AND STRUCTURAL SERVICES
TEL: 0207 345 7363
Info@straightarch.co.uk

TITLE: ELEVATIONS
14, GRAINGER ROAD,
LONDON, N22 5LT.

Date: JULY 2023
Scale: 1:100@A3
Sheet No. G1-05
File No.