

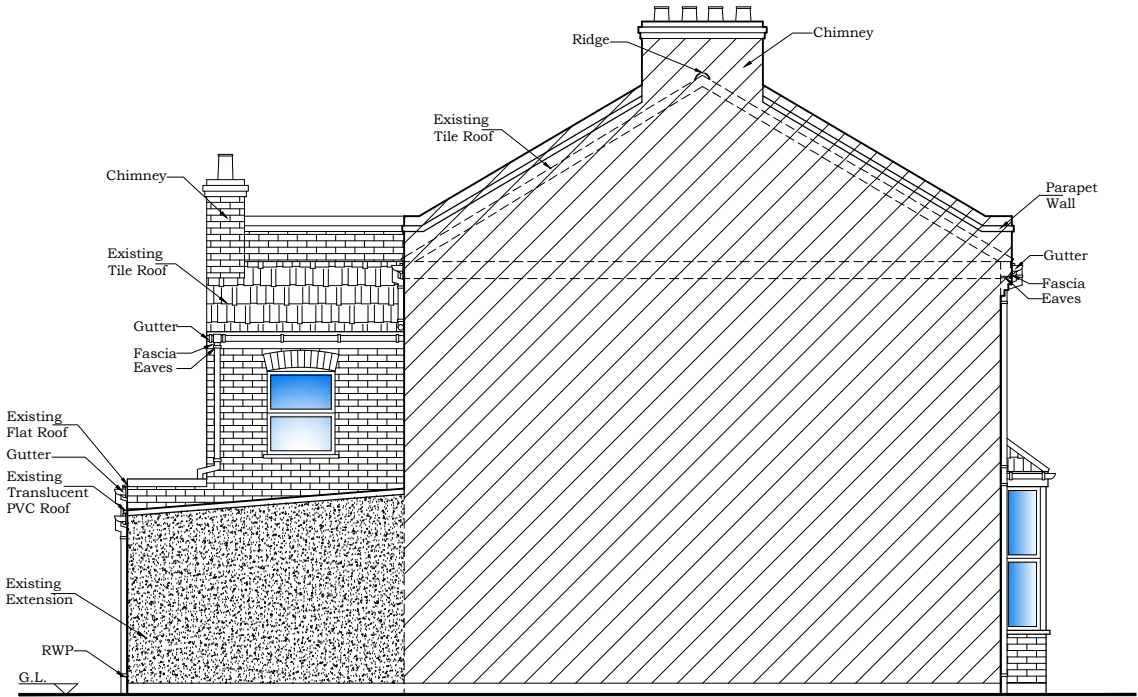


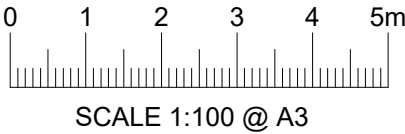

EXISTING SIDE ELEVATION (A)

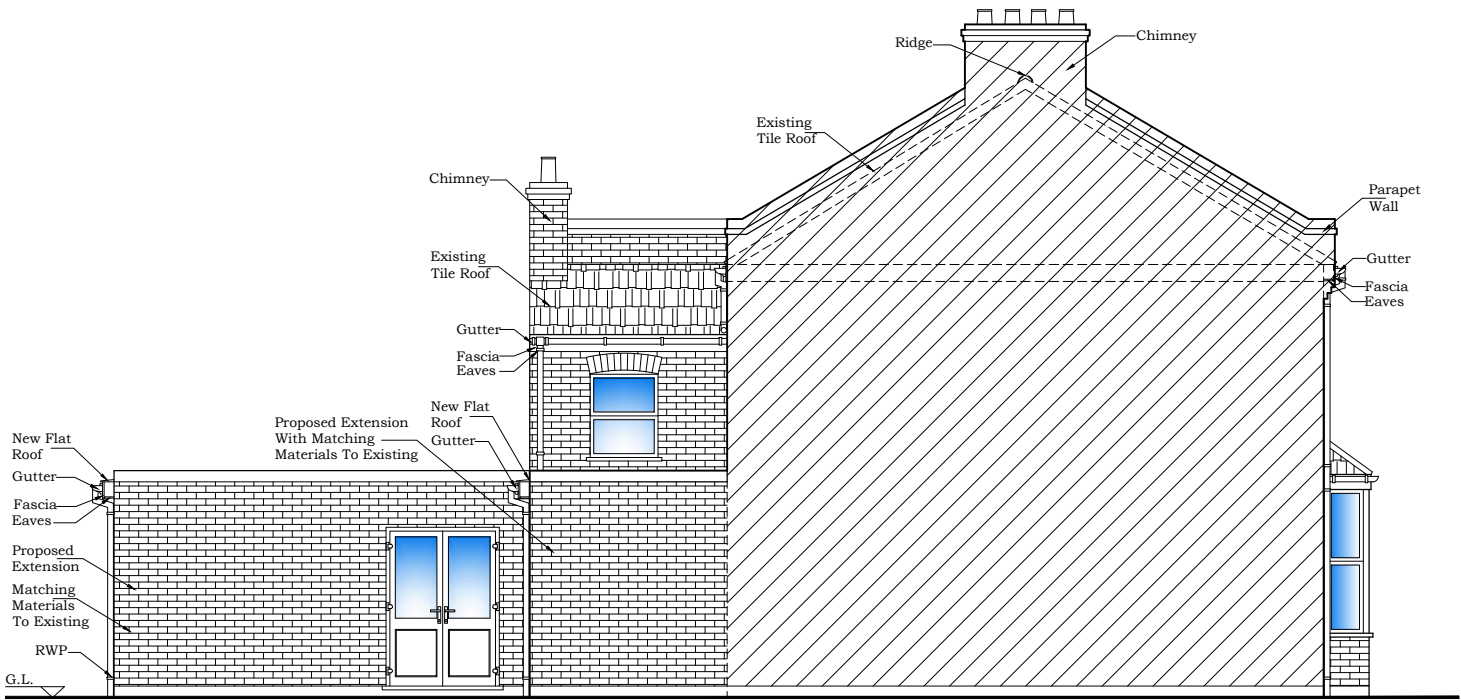

PROPOSED SIDE ELEVATION (A)

NOTE: ALL DIMENSIONS AND DETAILS TO BE CHECKED BY CONTRACTOR ON SITE BEFORE WORK COMMENCES PARTY WALL NOTICE SHOULD BE SERVED BY OWNER.	
TITLE:	STRAIGHT ARCH LTD. ARCHITECTURAL AND STRUCTURAL SERVICES TEL: 0207 345 7363 Info@straightarch.co.uk
PROJECT:	ELEVATIONS 14, GRAINGER ROAD, LONDON, N22 5LT.
Date:	JULY. 2023
Scale:	1 : 100@A3
Sheet No.	G1-04
File No.	