
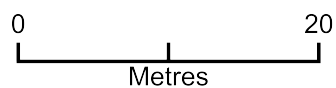


Stanhope garden

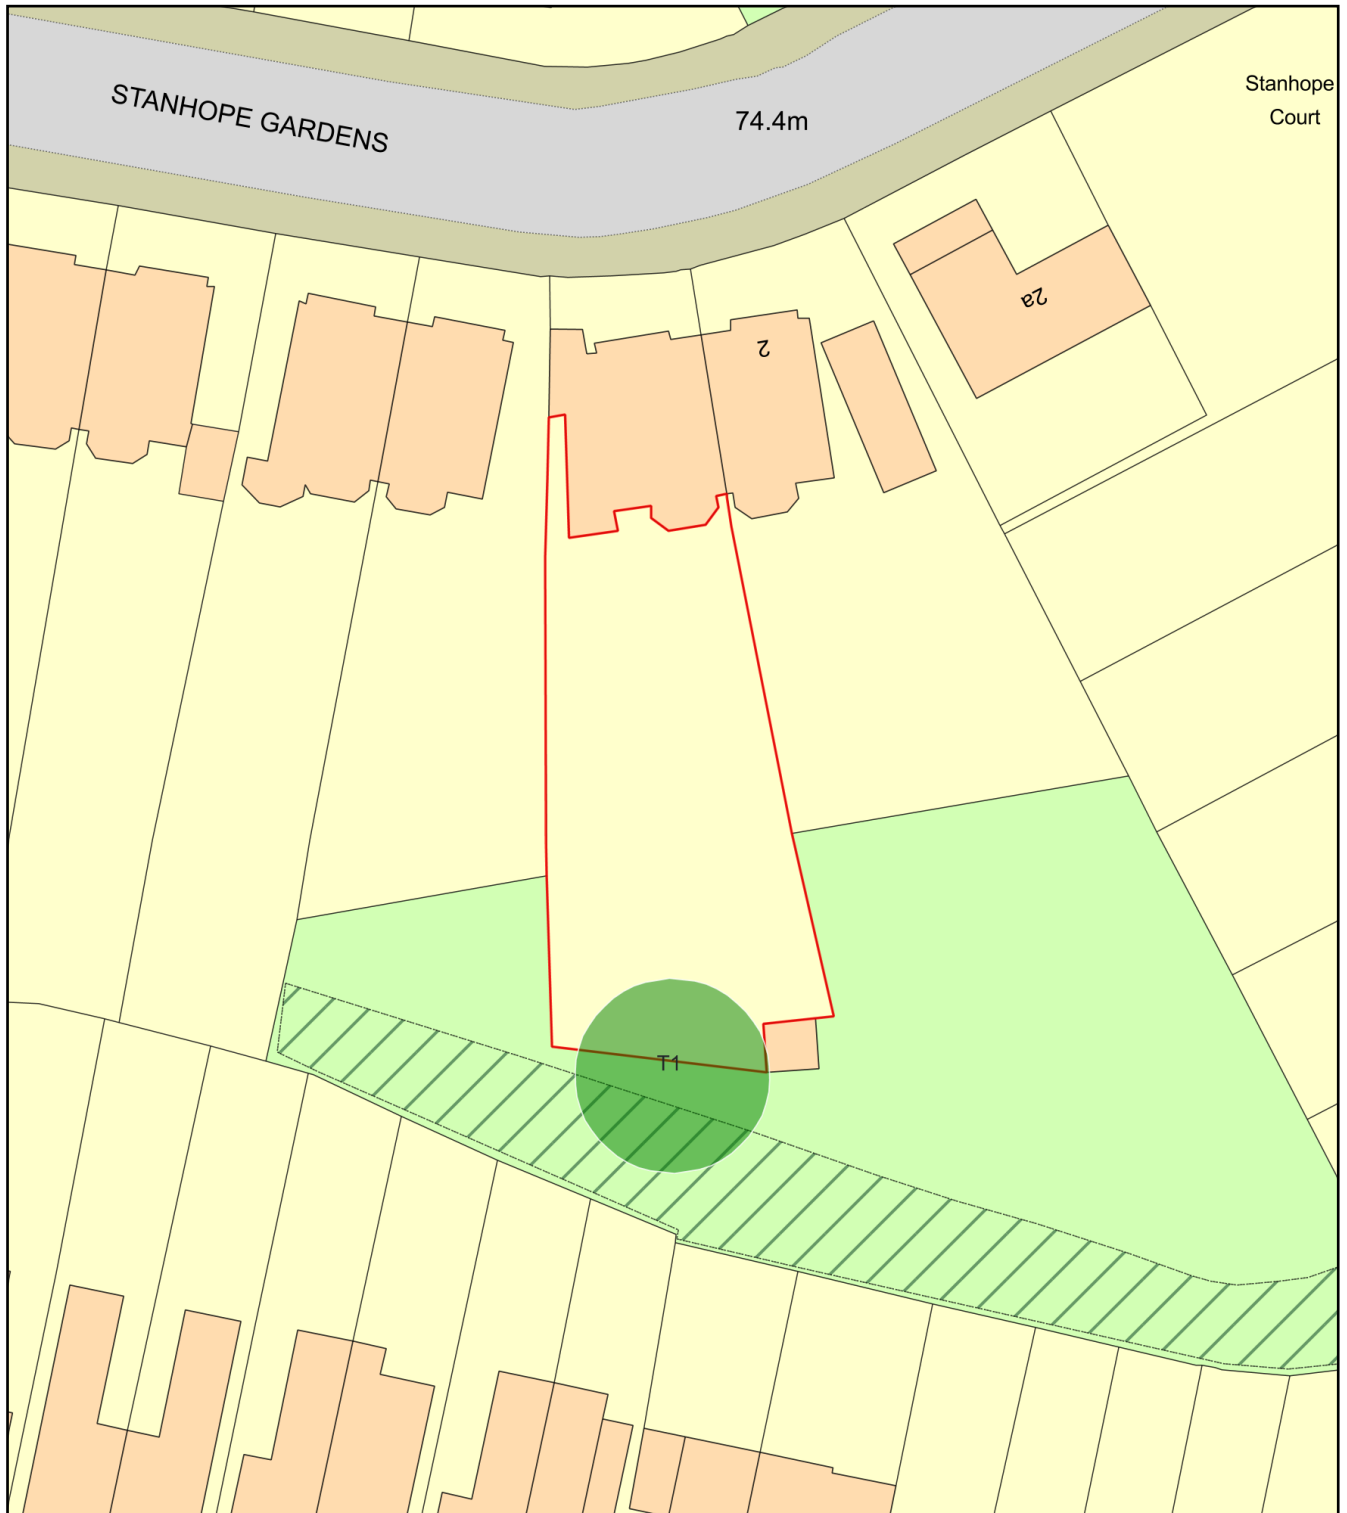

Plan Produced for: robert davis

Date Produced: 29 Aug 2023

Plan Reference Number: TQRQM23241145909076

Scale: 1:500 @ A4