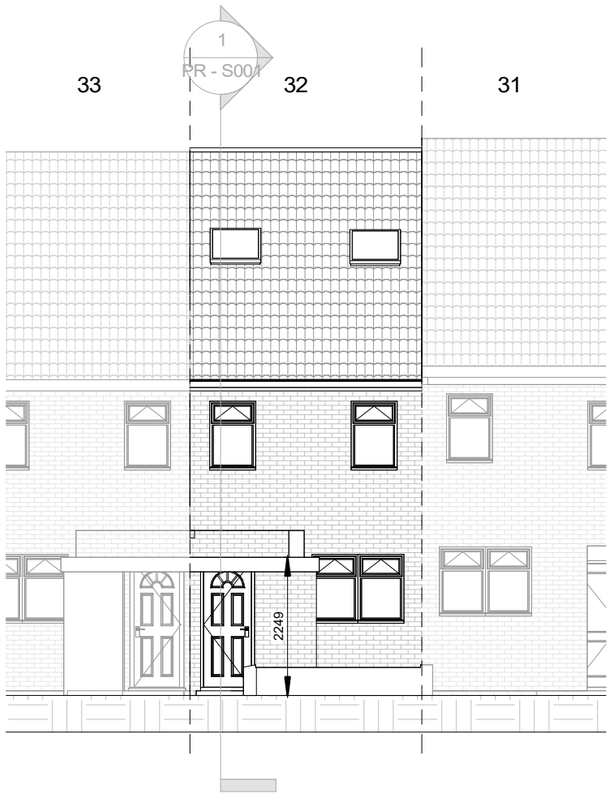

Front

Rear

0 1 2 3 4 5

Scale In Meters

NOTES.
CONTRACTORS MUST VERIFY ALL DIMENIONS AT THE
SITE BEFORE COMENCING ANY WORK.

NO CONSTRUCTION WORK BEFORE BUILDING CONTROL
APPROVEL AND STRUCTURAL ENGINEER CONFIRMATION.

ANY DISCREPANCIES TO BE REPORTED TO GRIDKUNE.
ALL DRAWINGS ARE TO BE READ IN CONJUNCTION WITH
ALL RELEVANT DRAWINGS AND SPECIFICATIONS.

Rev	Description	Date

PROJECT TITLE

32 Ermine Road. London N15 6DD

DRAWING TITLE

Propoesed Front And Rear Elevations

CLIENT

Mr Shimon Mendelovits

Date	Project number	DRWAING NUMBER	Scale (@ A3)	Drawn by
21/08/2023	7419	PR - E001	1 : 100	Cheski

PLANNING SERVICES

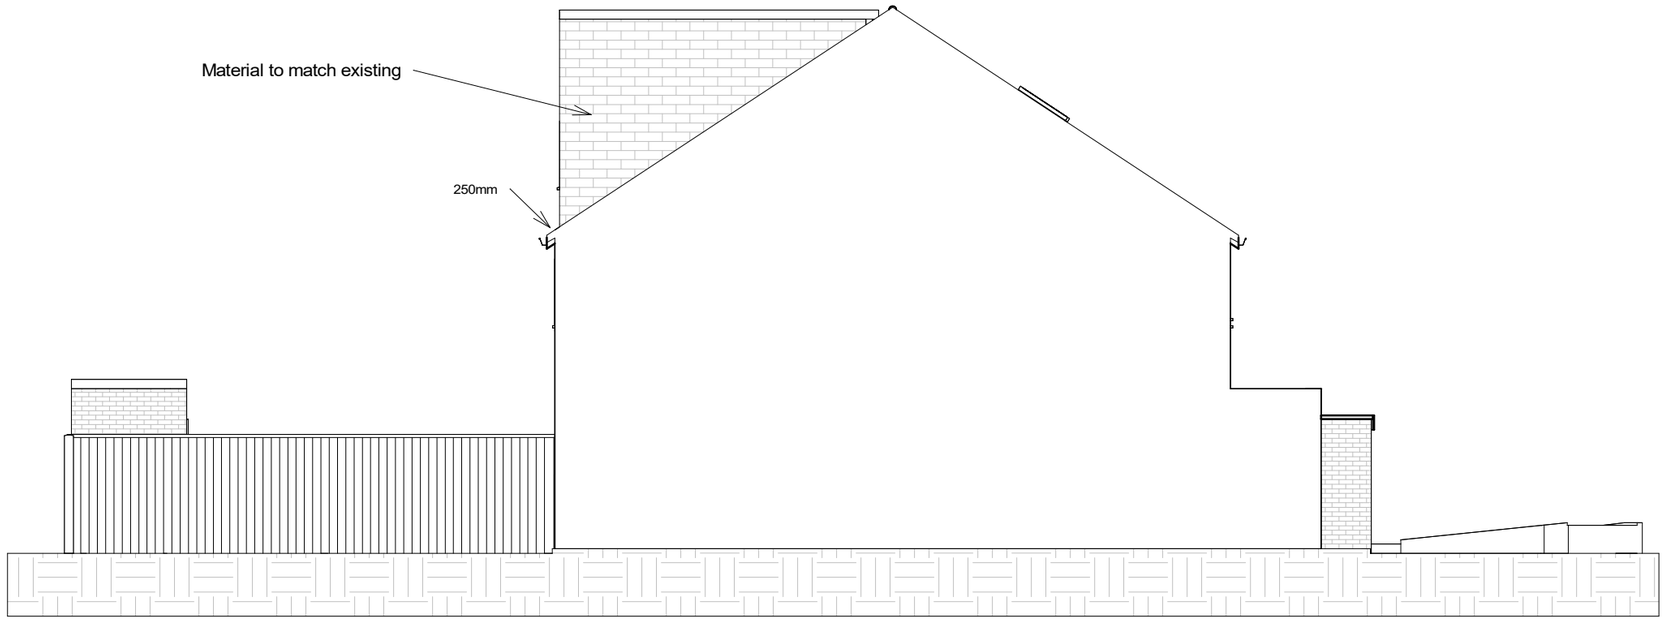

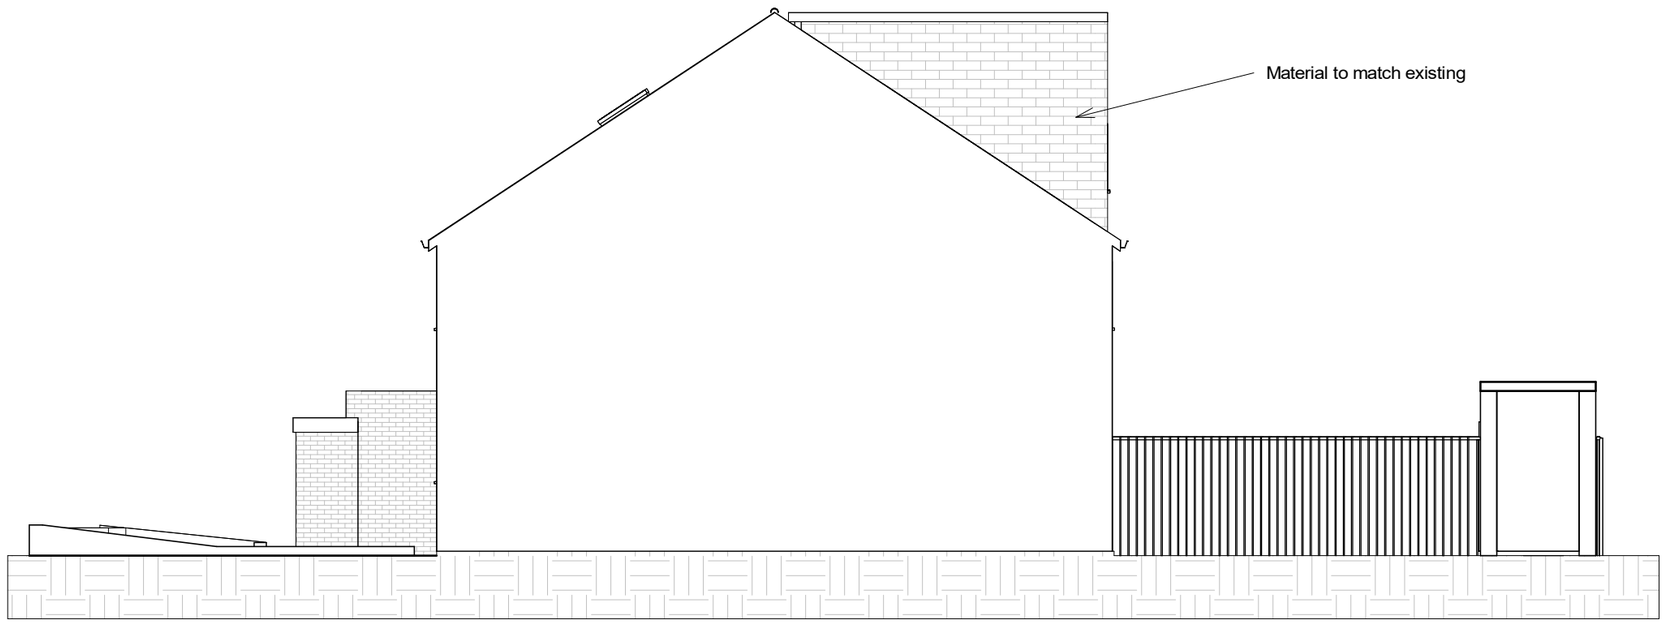

0 1 2 3 4 5

Scale In Meters

NOTES.
CONTRACTORS MUST VERIFY ALL DIMENIONS AT THE
SITE BEFORE COMENCING ANY WORK.

NO CONSTRUCTION WORK BEFORE BUILDING CONTROL
APPROVEL AND STRUCTURAL ENGINEER CONFIRMATION.

ANY DISCREPANCIES TO BE REPORTED TO GRIDKUNE.
ALL DRAWINGS ARE TO BE READ IN CONJUNCTION WITH
ALL RELEVANT DRAWINGS AND SPECIFICATIONS.

Rev	Description	Date

PROJECT TITLE

32 Ermine Road. London N15 6DD

DRAWING TITLE

Proposed Side Elevations

CLIENT

Mr Shimon Mendelovits

Date	Project number	DRWAING NUMBER	Scale (@ A3)	Drawn by
21/08/2023	7419	PR - E002	1 : 100	Cheski

PLANNING SERVICES

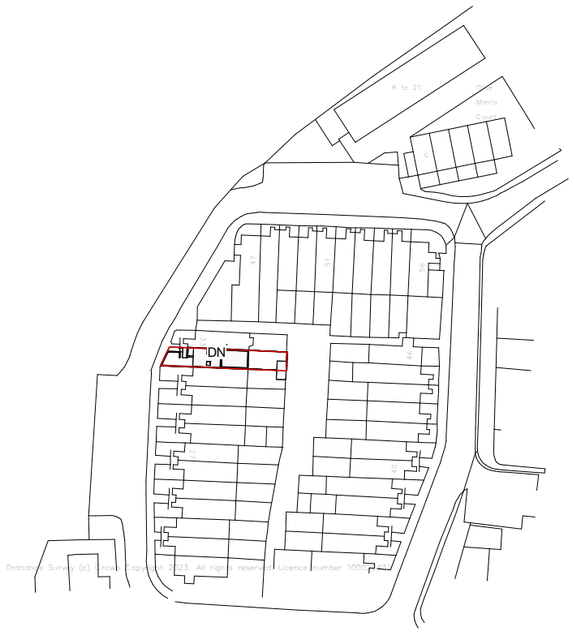

0 10 25 40 50

Scale In Meters

1 : 1250

Property boundary

Property area 95.7m^2

0 2 4 6 8 10

1 : 200

Scale In Meters

N

NOTES.
CONTRACTORS MUST VERIFY ALL DIMENIONS AT THE
SITE BEFORE COMENCING ANY WORK.

NO CONSTRUCTION WORK BEFORE BUILDING CONTROL
APPROVEL AND STRUCTURAL ENGINEER CONFIRMATION.

ANY DISCREPANCIES TO BE REPORTED TO GRIDKUNE.
ALL DRAWINGS ARE TO BE READ IN CONJUNCTION WITH
ALL RELEVANT DRAWINGS AND SPECIFICATIONS.

Rev	Description	Date

PROJECT TITLE

32 Ermine Road. London N15 6DD

DRAWING TITLE

Proposed Location And Os Map Plans

CLIENT

Mr Shimon Mendelovits

Date	Project number	DRWAING NUMBER	Scale (@ A3)	Drawn by
21/08/2023	7419	PR - L001	As indicated	Cheski

PLANNING SERVICES

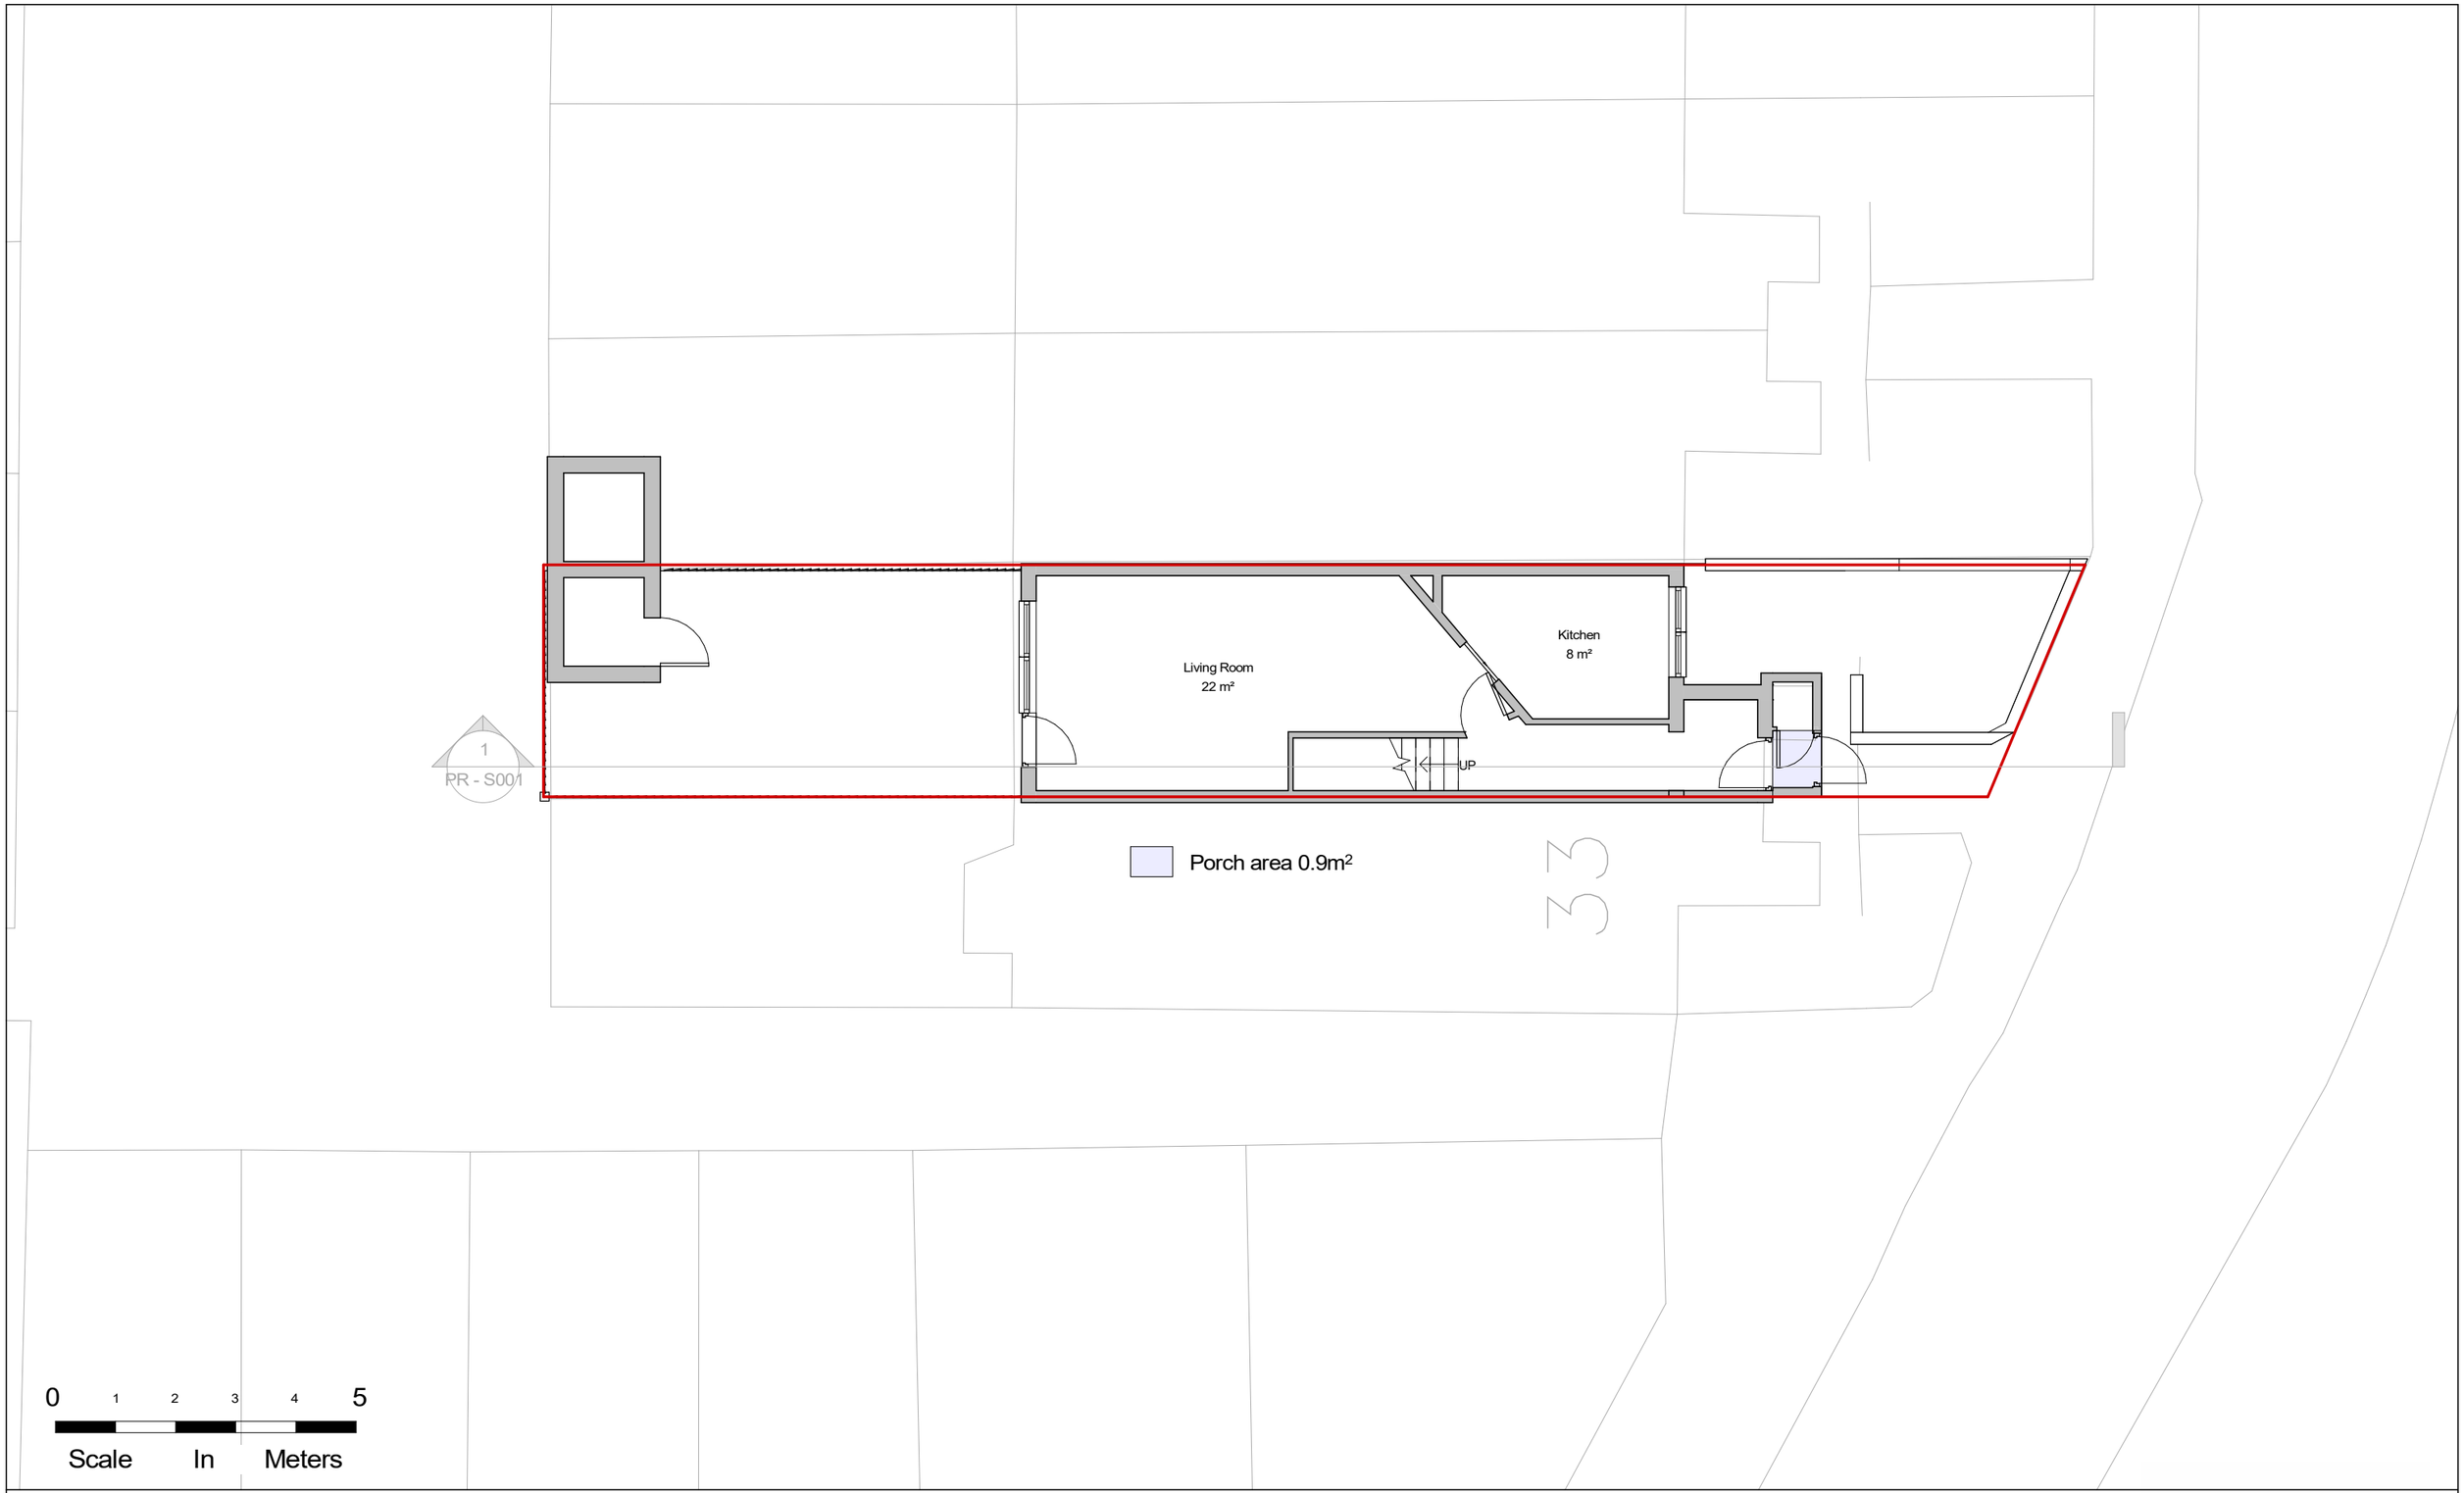

N

NOTES.
CONTRACTORS MUST VERIFY ALL DIMENIONS AT THE
SITE BEFORE COMENCING ANY WORK.

NO CONSTRUCTION WORK BEFORE BUILDING CONTROL
APPROVEL AND STRUCTURAL ENGINEER CONFIRMATION.

ANY DISCREPANCIES TO BE REPORTED TO GRIDKUNE.
ALL DRAWINGS ARE TO BE READ IN CONJUNCTION WITH
ALL RELEVANT DRAWINGS AND SPECIFICATIONS.

Rev	Description	Date

PROJECT TITLE

32 Ermine Road. London N15 6DD

DRAWING TITLE

Proposed Ground Floor

CLIENT

Mr Shimon Mendelovits

Date	Project number	DRWAING NUMBER	Scale (@ A3)	Drawn by
21/08/2023	7419	PR - P001	1 : 100	Cheski

PLANNING SERVICES

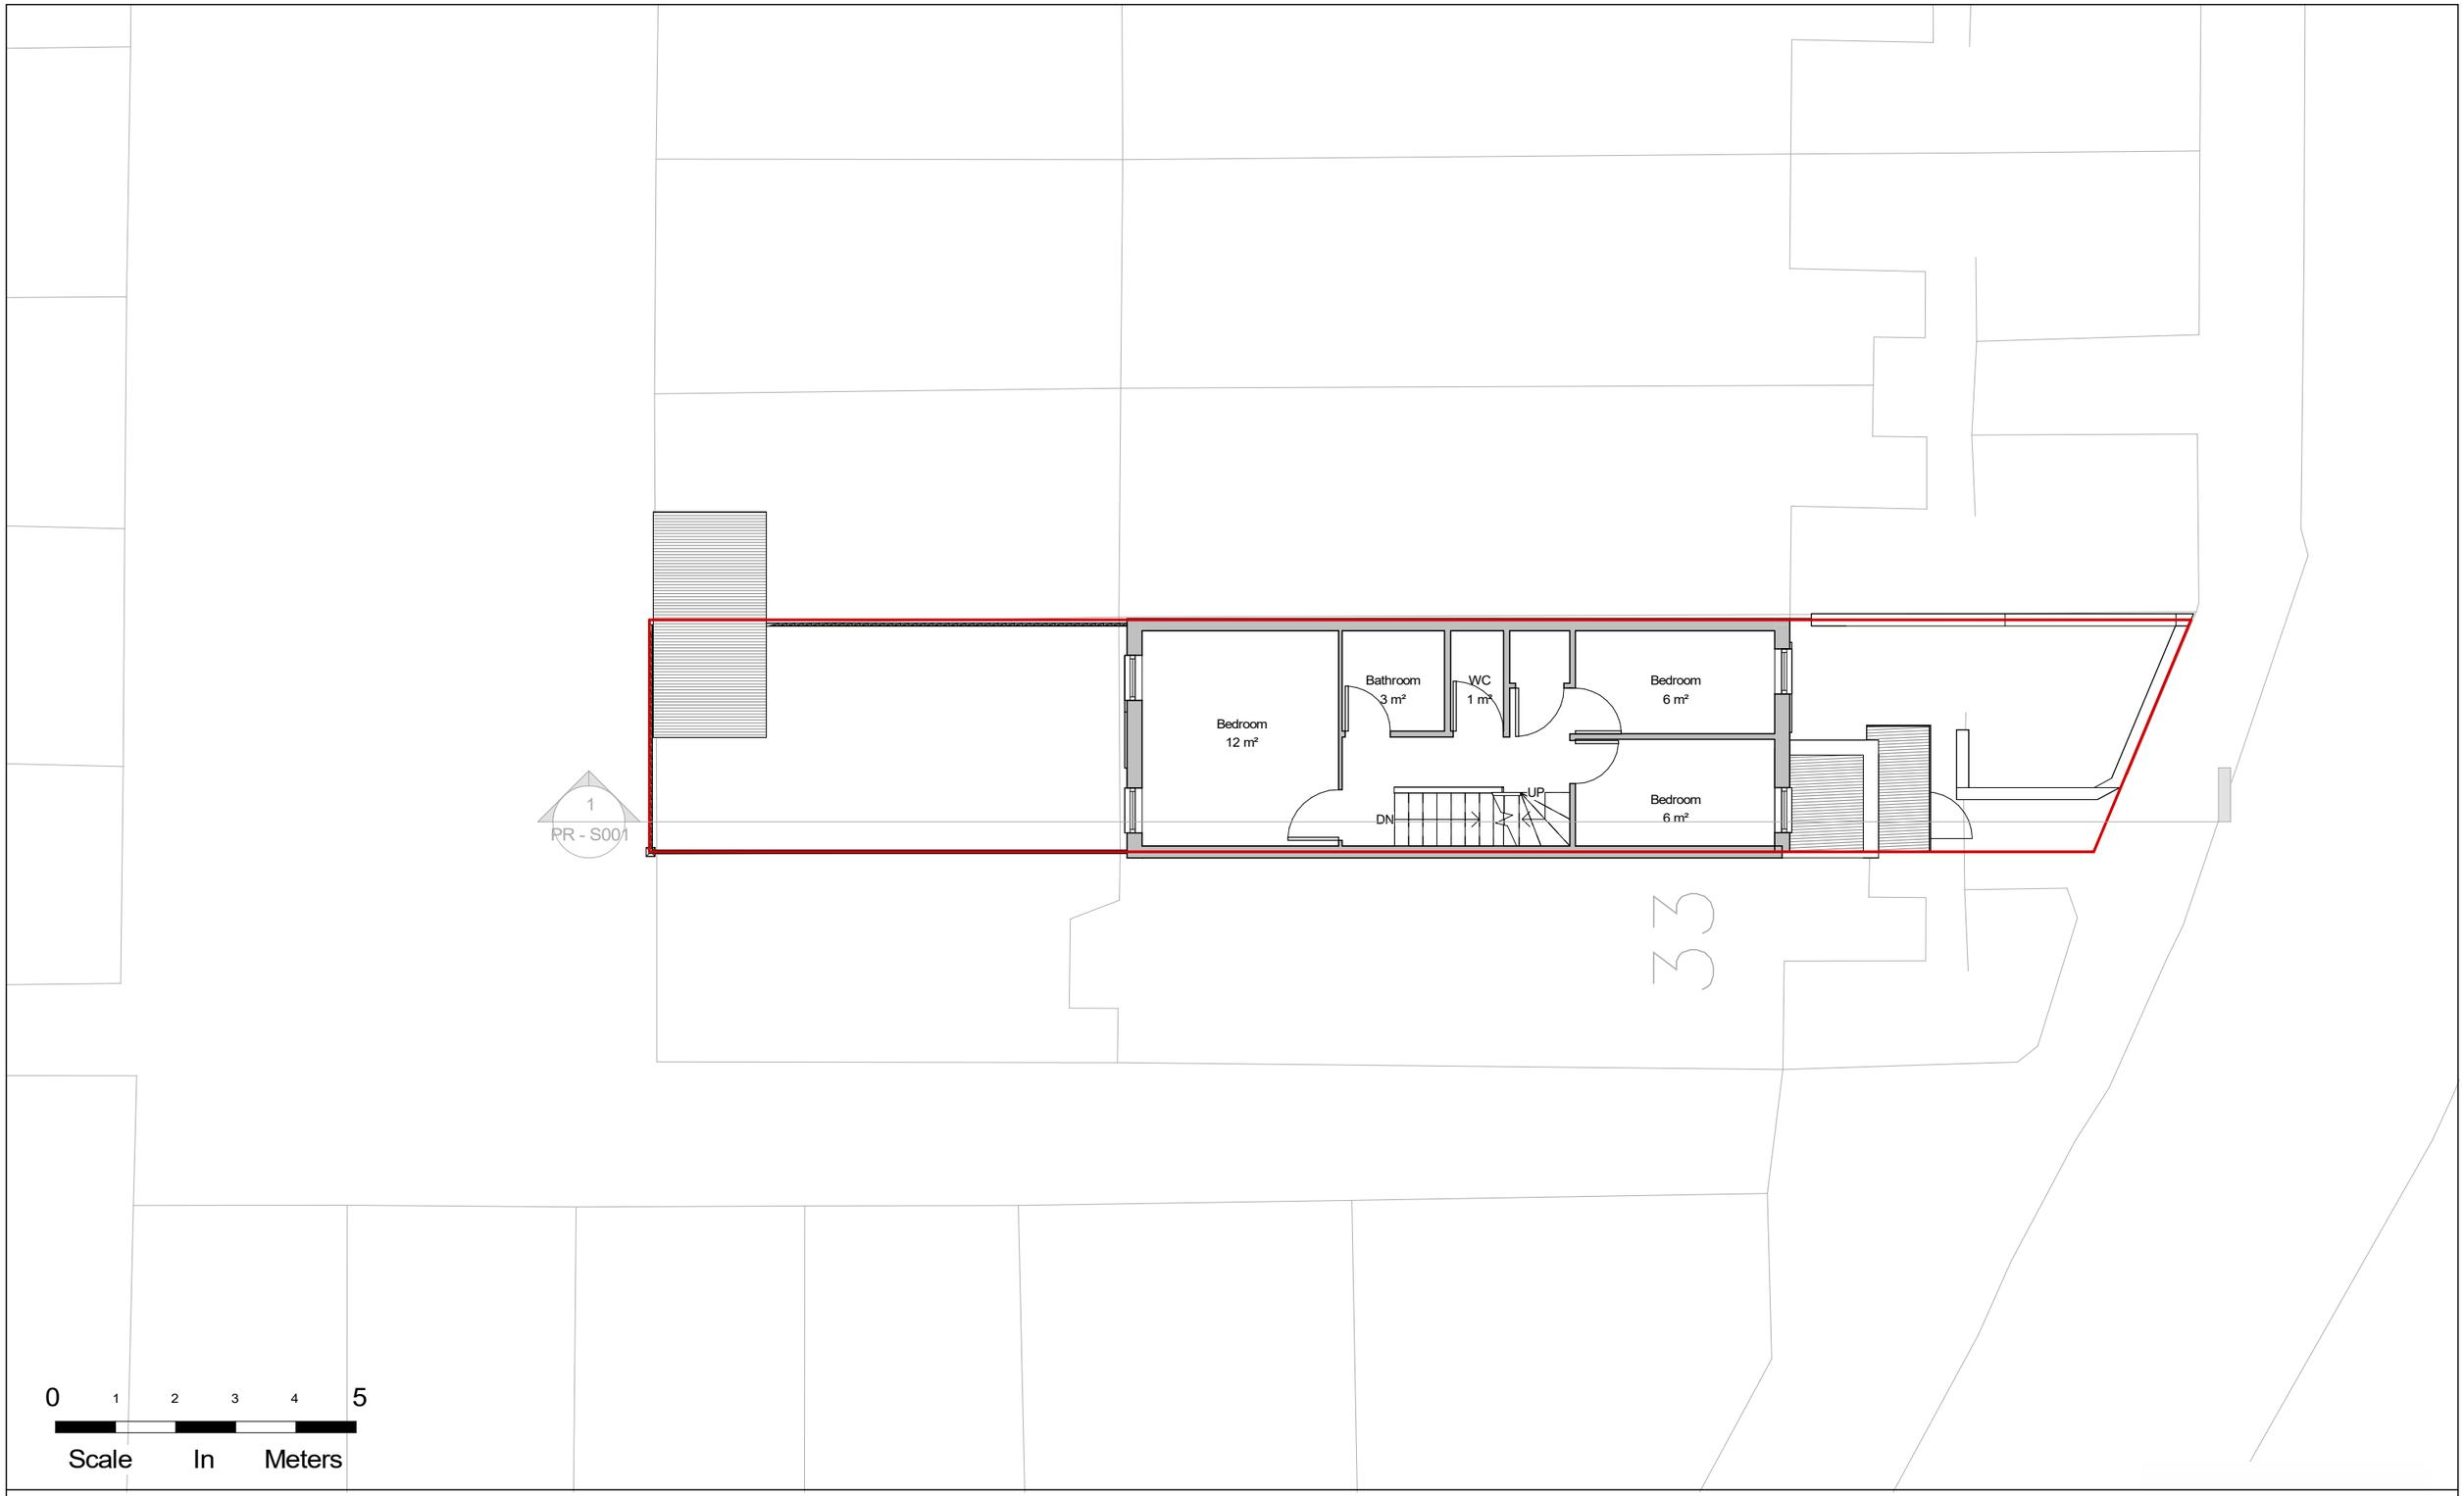

N

NOTES.
CONTRACTORS MUST VERIFY ALL DIMENIONS AT THE
SITE BEFORE COMENCING ANY WORK.

NO CONSTRUCTION WORK BEFORE BUILDING CONTROL
APPROVEL AND STRUCTURAL ENGINEER CONFIRMATION.

ANY DISCREPANCIES TO BE REPORTED TO GRIDKUNE.
ALL DRAWINGS ARE TO BE READ IN CONJUNCTION WITH
ALL RELEVANT DRAWINGS AND SPECIFICATIONS.

Rev	Description	Date

PROJECT TITLE

32 Ermine Road. London N15 6DD

DRAWING TITLE

Proposed First Floor

CLIENT

Mr Shimon Mendelovits

Date	Project number	DRWAING NUMBER	Scale (@ A3)	Drawn by
21/08/2023	7419	PR - P002	1 : 100	Cheski

PLANNING SERVICES

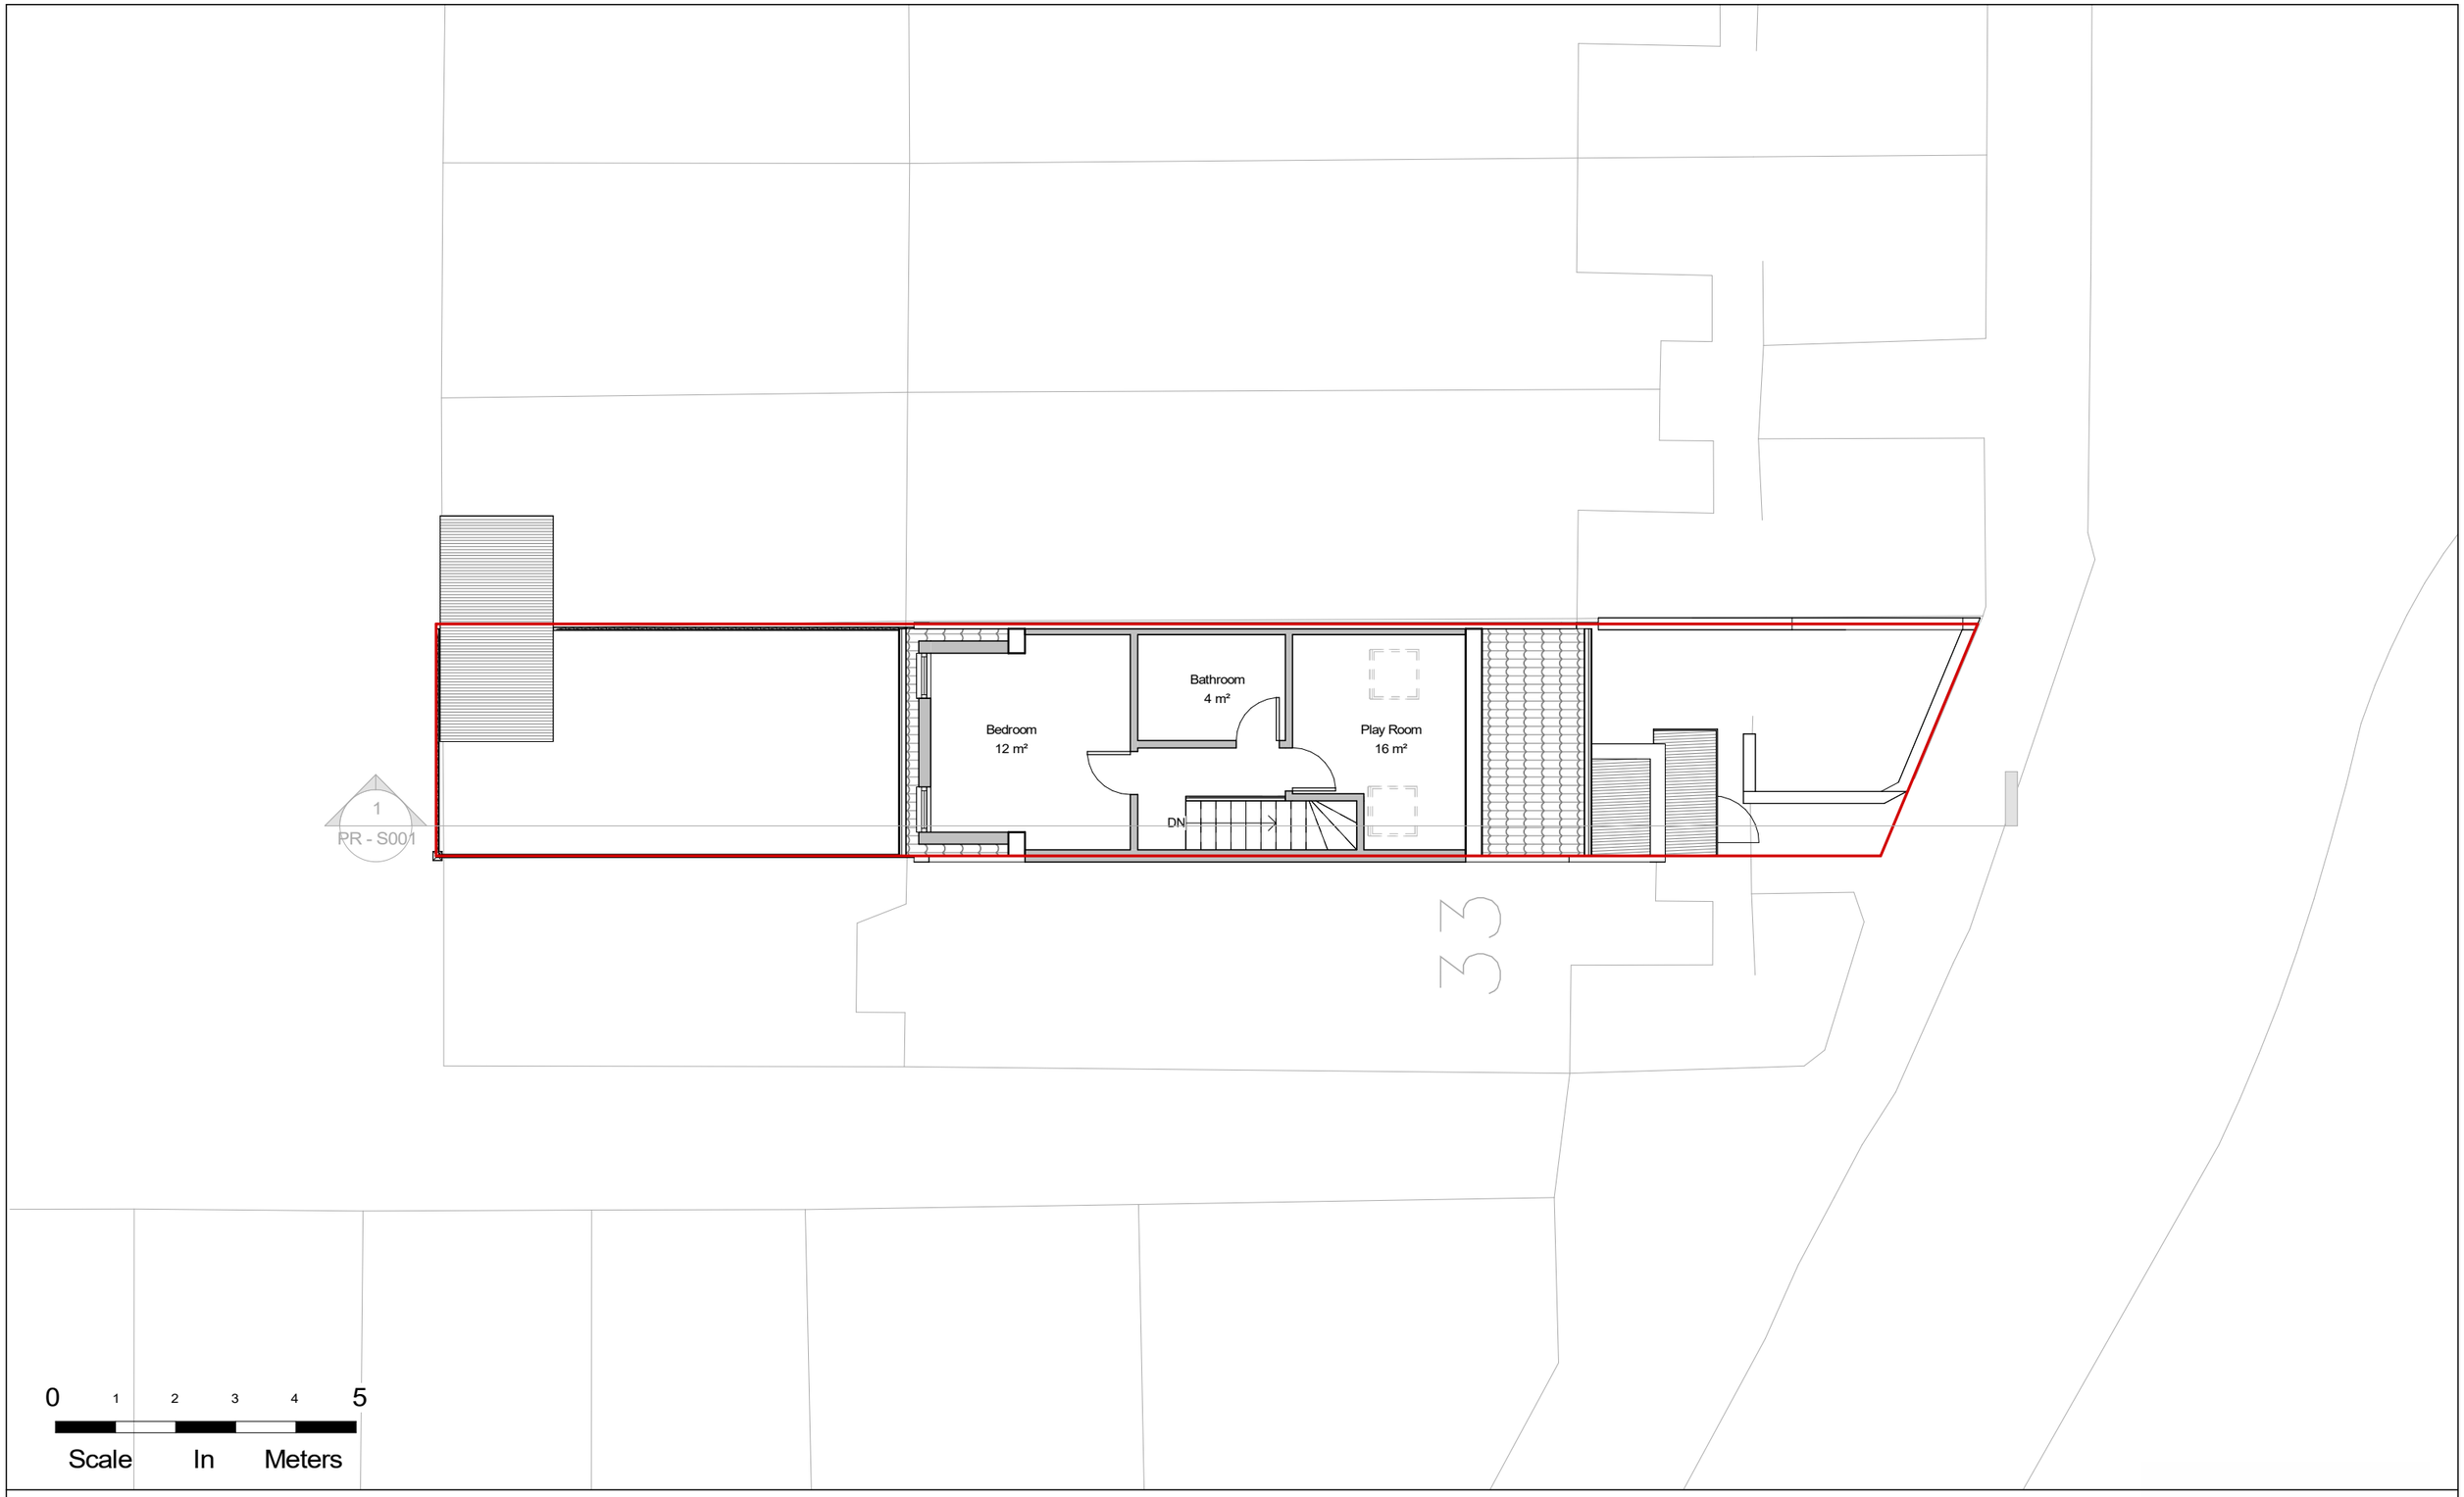

N

NOTES.
CONTRACTORS MUST VERIFY ALL DIMENIONS AT THE
SITE BEFORE COMENCING ANY WORK.

NO CONSTRUCTION WORK BEFORE BUILDING CONTROL
APPROVEL AND STRUCTURAL ENGINEER CONFIRMATION.

ANY DISCREPANCIES TO BE REPORTED TO GRIDKUNE.
ALL DRAWINGS ARE TO BE READ IN CONJUNCTION WITH
ALL RELEVANT DRAWINGS AND SPECIFICATIONS.

Rev	Description	Date

PROJECT TITLE

32 Ermine Road. London N15 6DD

DRAWING TITLE

Proposed Loft

CLIENT

Mr Shimon Mendelovits

Date	Project number	DRWAING NUMBER	Scale (@ A3)	Drawn by
21/08/2023	7419	PR - P003	1 : 100	Cheski

SAM PLANNING SERVICES

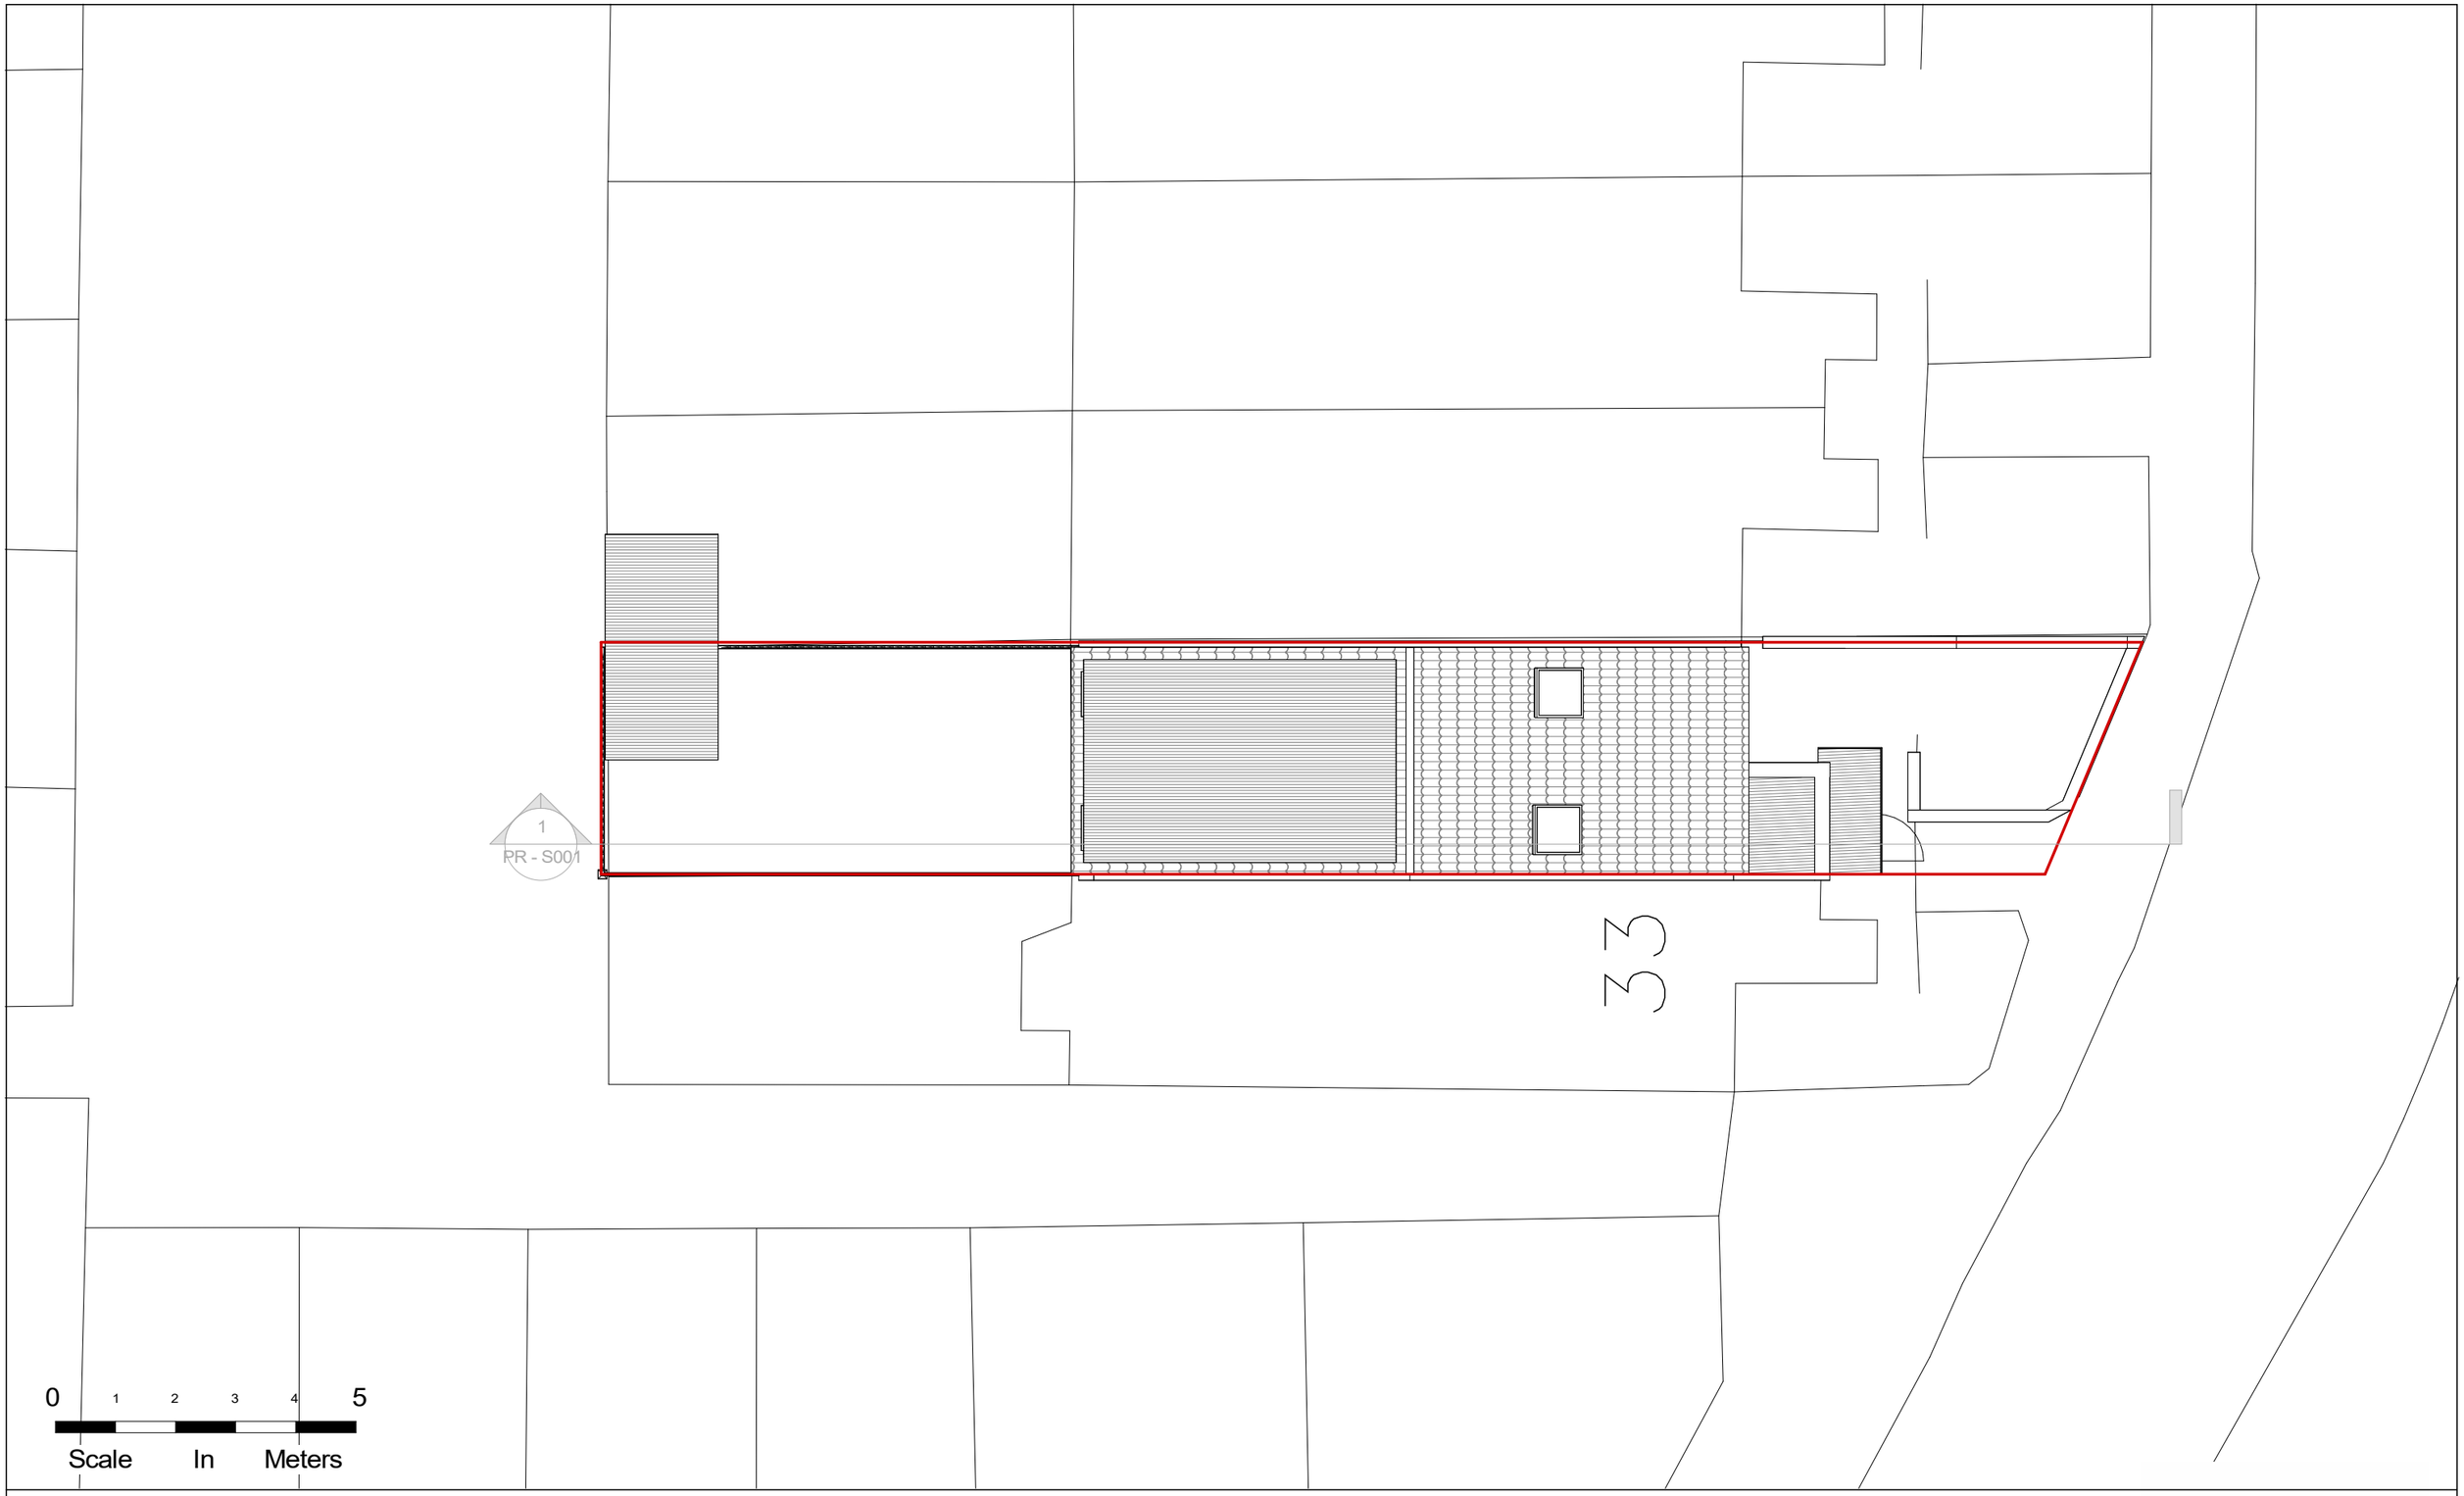

N

NOTES.
CONTRACTORS MUST VERIFY ALL DIMENIONS AT THE
SITE BEFORE COMENCING ANY WORK.

NO CONSTRUCTION WORK BEFORE BUILDING CONTROL
APPROVEL AND STRUCTURAL ENGINEER CONFIRMATION.

ANY DISCREPANCIES TO BE REPORTED TO GRIDKUNE.
ALL DRAWINGS ARE TO BE READ IN CONJUNCTION WITH
ALL RELEVANT DRAWINGS AND SPECIFICATIONS.

Rev	Description	Date

PROJECT TITLE

32 Ermine Road. London N15 6DD

DRAWING TITLE

Proposed Roof Plan

CLIENT

Mr Shimon Mendelovits

Date	Project number	DRWAING NUMBER	Scale (@ A3)	Drawn by
21/08/2023	7419	PR - P004	1 : 100	Cheski

PLANNING SERVICES

Volume calculation in metres

(3.376 x 3.433 x 5.2) / 2 = 30.81

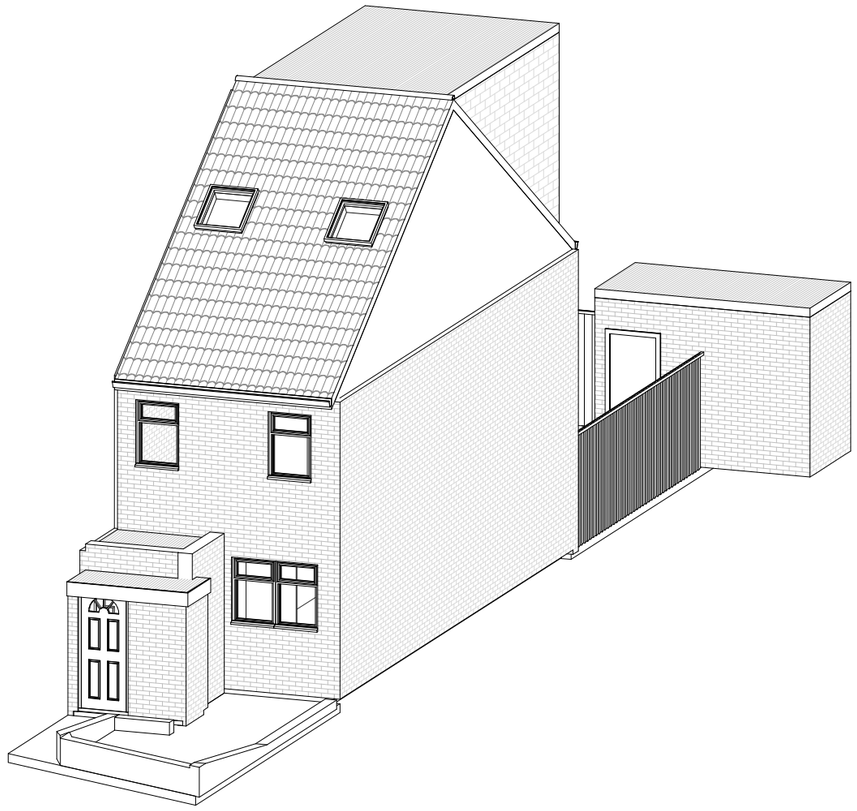

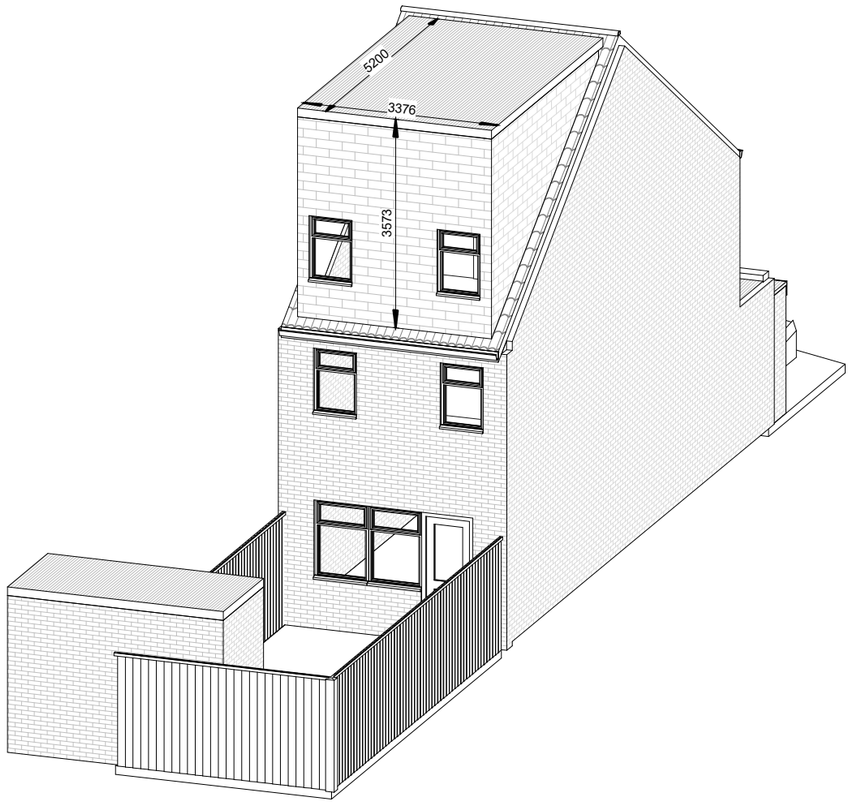

NOTES.
CONTRACTORS MUST VERIFY ALL DIMENIONS AT THE
SITE BEFORE COMENCING ANY WORK.

NO CONSTRUCTION WORK BEFORE BUILDING CONTROL
APPROVEL AND STRUCTURAL ENGINEER CONFIRMATION.

ANY DISCREPANCIES TO BE REPORTED TO GRIDKUNE.
ALL DRAWINGS ARE TO BE READ IN CONJUNCTION WITH
ALL RELEVANT DRAWINGS AND SPECIFICATIONS.

Rev	Description	Date

PROJECT TITLE

32 Ermine Road. London N15 6DD

DRAWING TITLE

Proposed Perspective Views And Calculation

CLIENT

Mr Shimon Mendelovits

Date	Project number	DRWAING NUMBER	Scale (@ A3)	Drawn by
21/08/2023	7419	PR - PR001		Cheski

PLANNING SERVICES

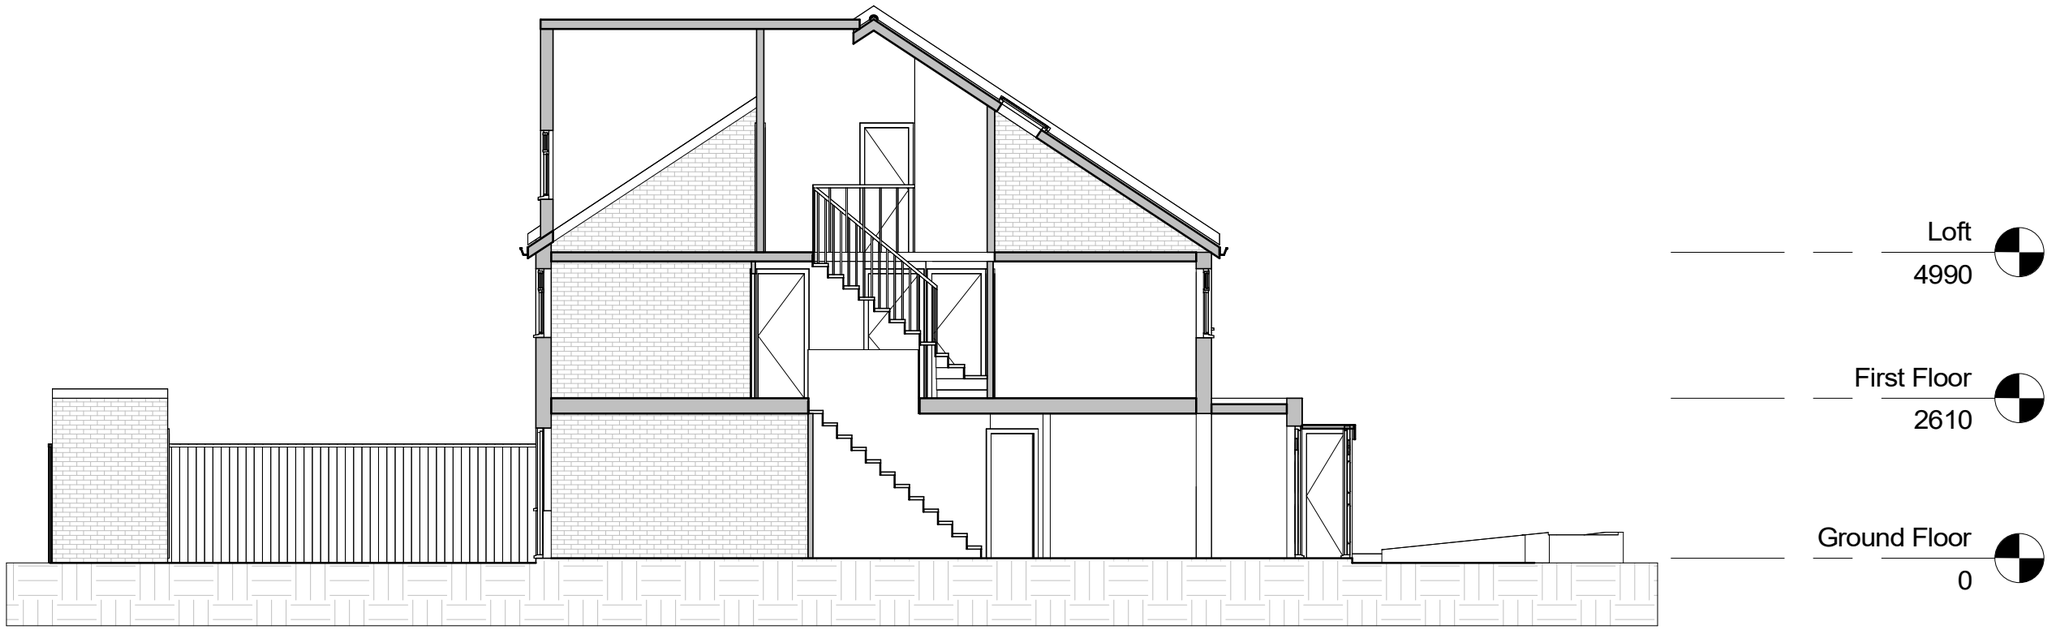

NOTES.
CONTRACTORS MUST VERIFY ALL DIMENIONS AT THE
SITE BEFORE COMENCING ANY WORK.

NO CONSTRUCTION WORK BEFORE BUILDING CONTROL
APPROVEL AND STRUCTURAL ENGINEER CONFIRMATION.

ANY DISCREPANCIES TO BE REPORTED TO GRIDKUNE.
ALL DRAWINGS ARE TO BE READ IN CONJUNCTION WITH
ALL RELEVANT DRAWINGS AND SPECIFICATIONS.

Rev	Description	Date

PROJECT TITLE

32 Ermine Road. London N15 6DD

DRAWING TITLE

Proposed Section

CLIENT

Mr Shimon Mendelovits

Date	Project number	DRWAING NUMBER	Scale (@ A3)	Drawn by
21/08/2023	7419	PR - S001	1 : 100	Cheski

PLANNING SERVICES