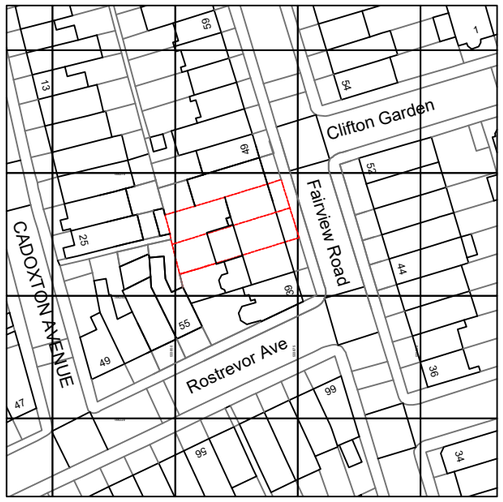

Ordnance Survey, (c) Crown Copyright 2023. All rights reserved. Licence number 100022432

OS Map

N

0 25m 50m 100m

SCALE 1:1250

Property Boundary

Site Plan

N

0 1m 5m 10m 20m

SCALE 1:200

Notes.
Contractors must verify all dimensions at the site before comencing any work.
No constrcution work before Building Control approval and structural engineer confirmation.
Any discrepancies to be reported to Gridline.
All drawings are to be read in conjunction with all relevant drawings and specifications.

Project No.S

REV	DATE	DESCRIPTION	BY	CH

PROJECT TITLE
43 & 45 Fairview Road
N15 6LH

DRAWING TITLE
Existing - OS and Location Plans

CLIENT
Mr chuni & Mrs Mindy Feldman

DATE	Project No.	DRAWING No.	SCALE @ A3	Drawn by:
April. 2023	7406	EX-L001	1:1250 / 1:200	Faye

PLANNING SERVICES
Unit 9b,The High Cross Centre, Fountayne Rd, N154BE
TEL: 020 8802 3480
www.samplanning.co.uk

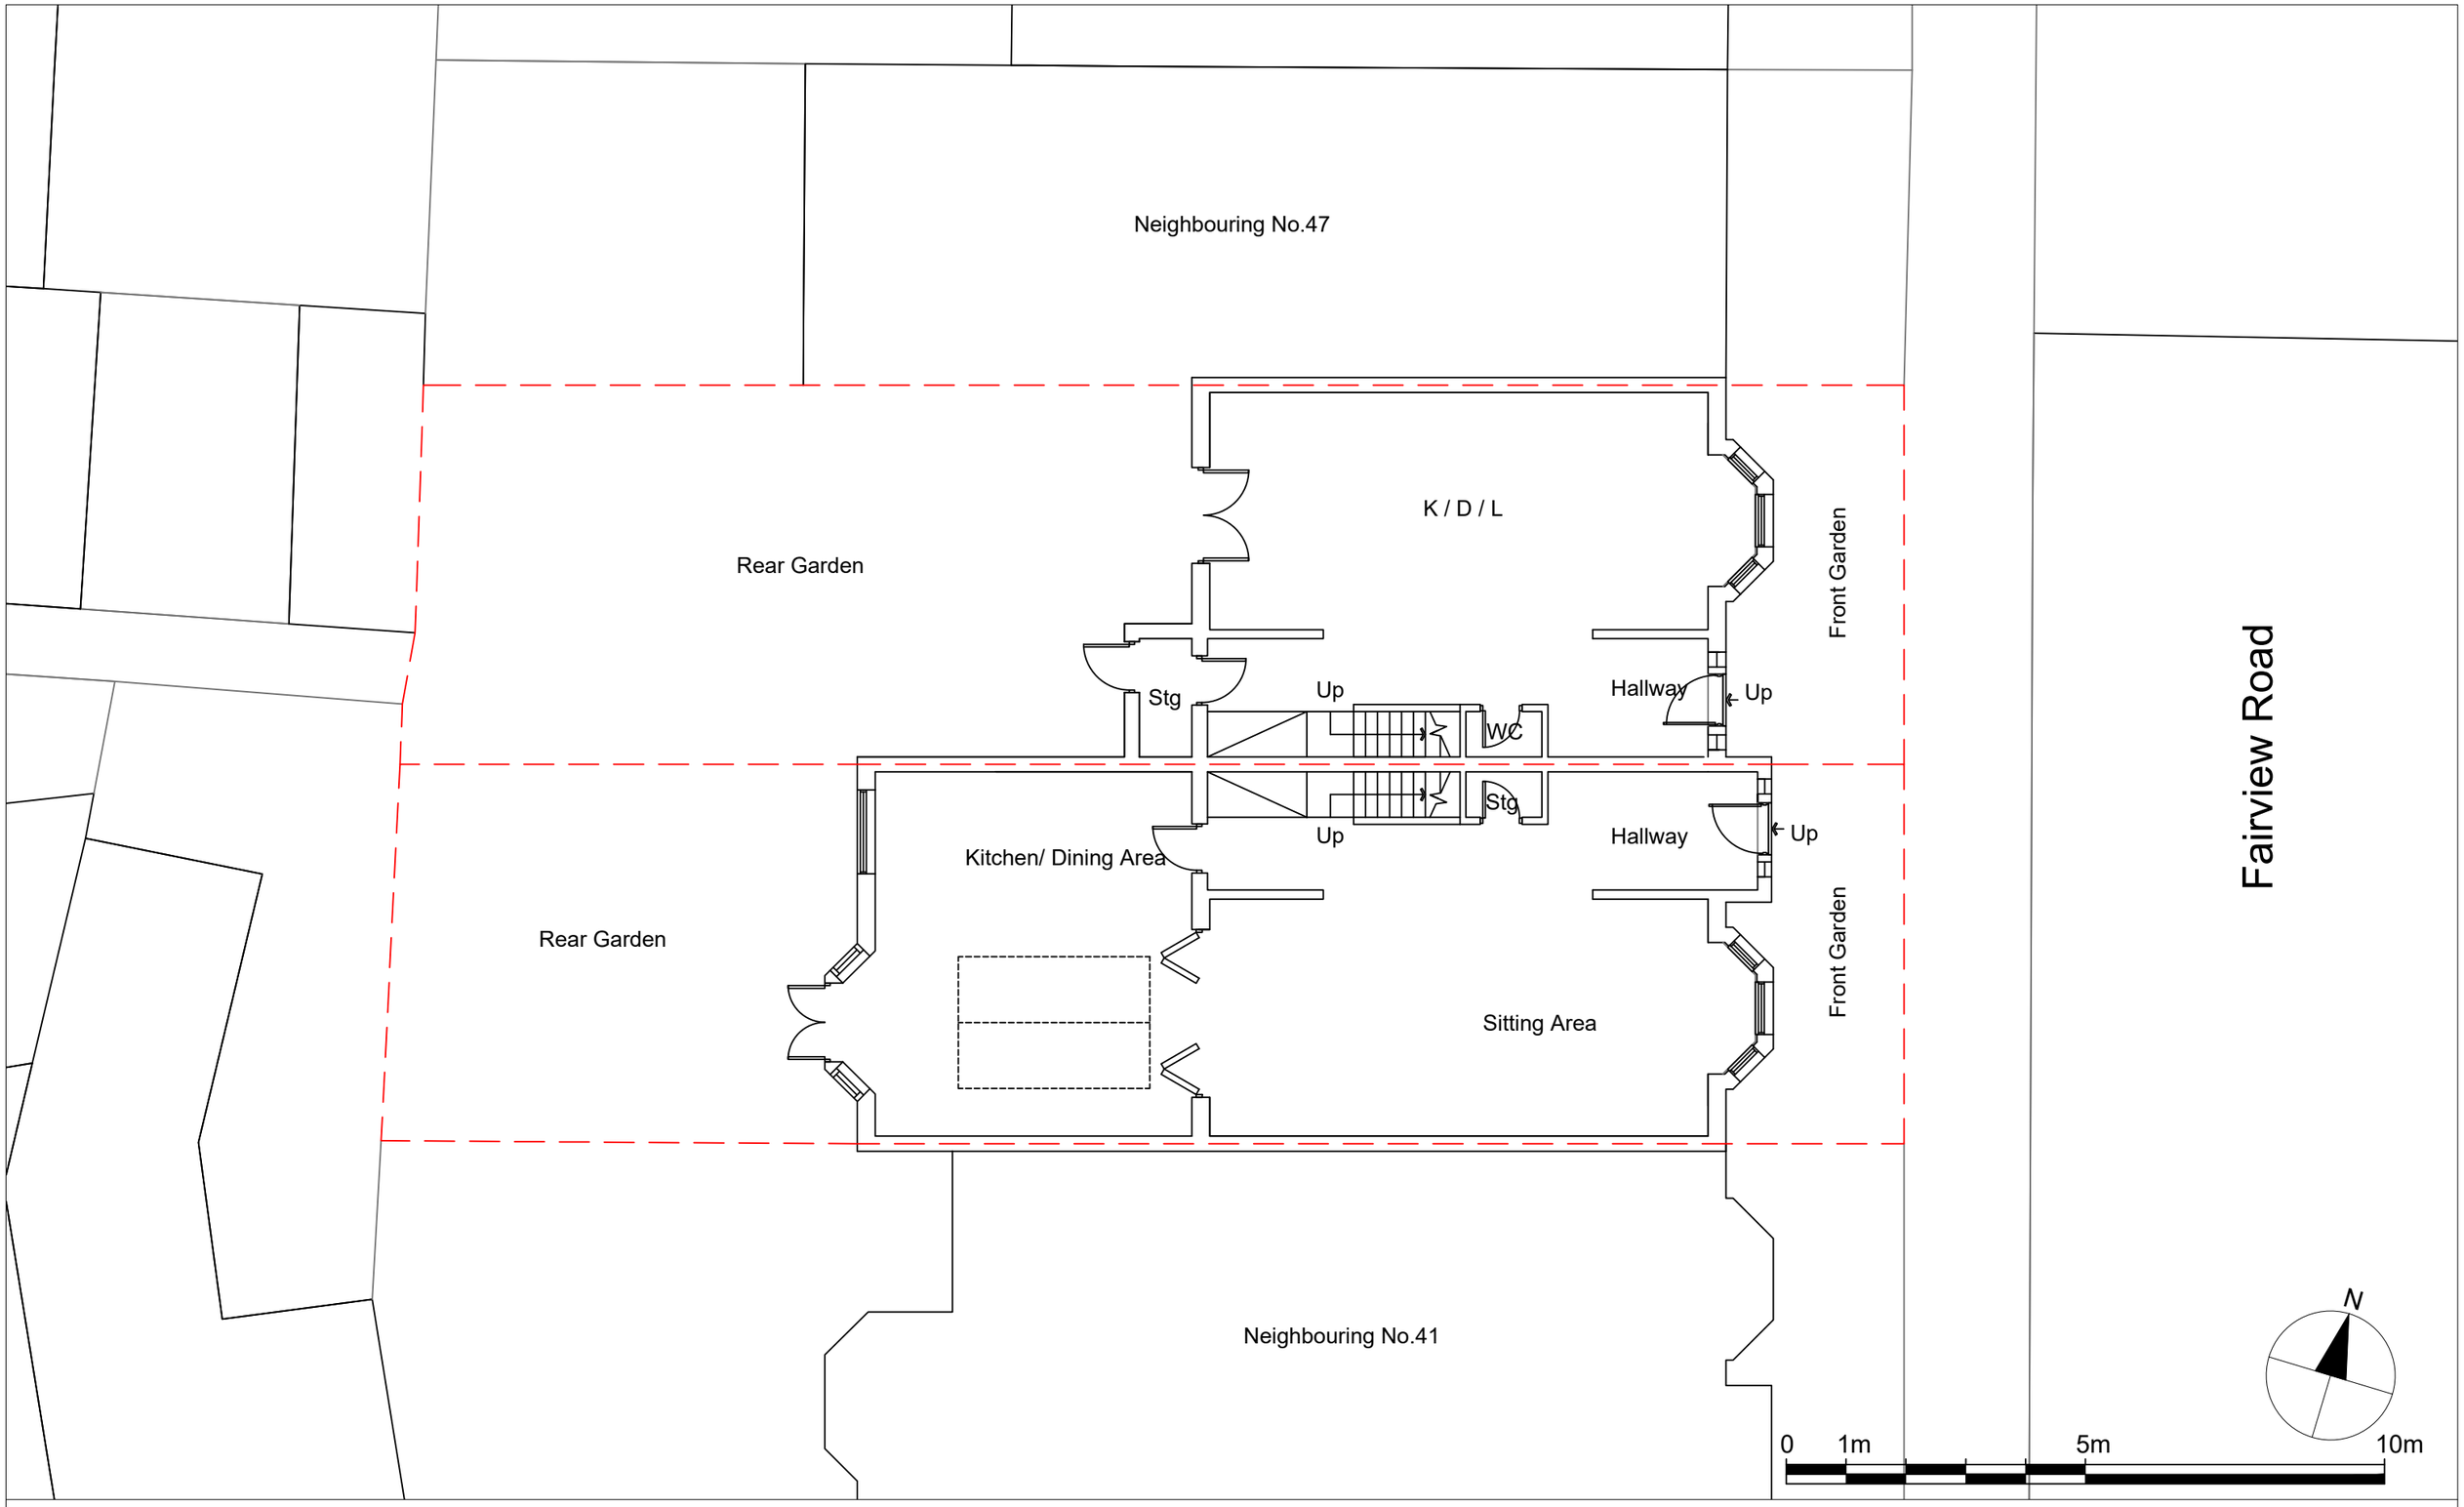

Notes.
Contractors must verify all dimensions at the site before comencing any work.
No constrcution work before Building Control approval and structural engineer confirmation.
Any discrepancies to be reported to Gridline.
All drawings are to be read in conjunction with all relevant drawings and specifications.

Project No.S

REV	DATE	DESCRIPTION	BY	CH

PROJECT TITLE
43 & 45 Fairview Road
N15 6LH

DRAWING TITLE
Existing - Ground Floor Plan

CLIENT
Mr Chuni & Mrs Mindy Feldman

DATE	Project No.	DRAWING No.	SCALE @ A3	Drawn by:
April. 2023	7406	EX-P001	1:100	Faye

PLANNING SERVICES
Unit 9b,The High Cross Centre, Fountayne Rd, N154BE
TEL: 020 8802 3480
www.samplanning.co.uk

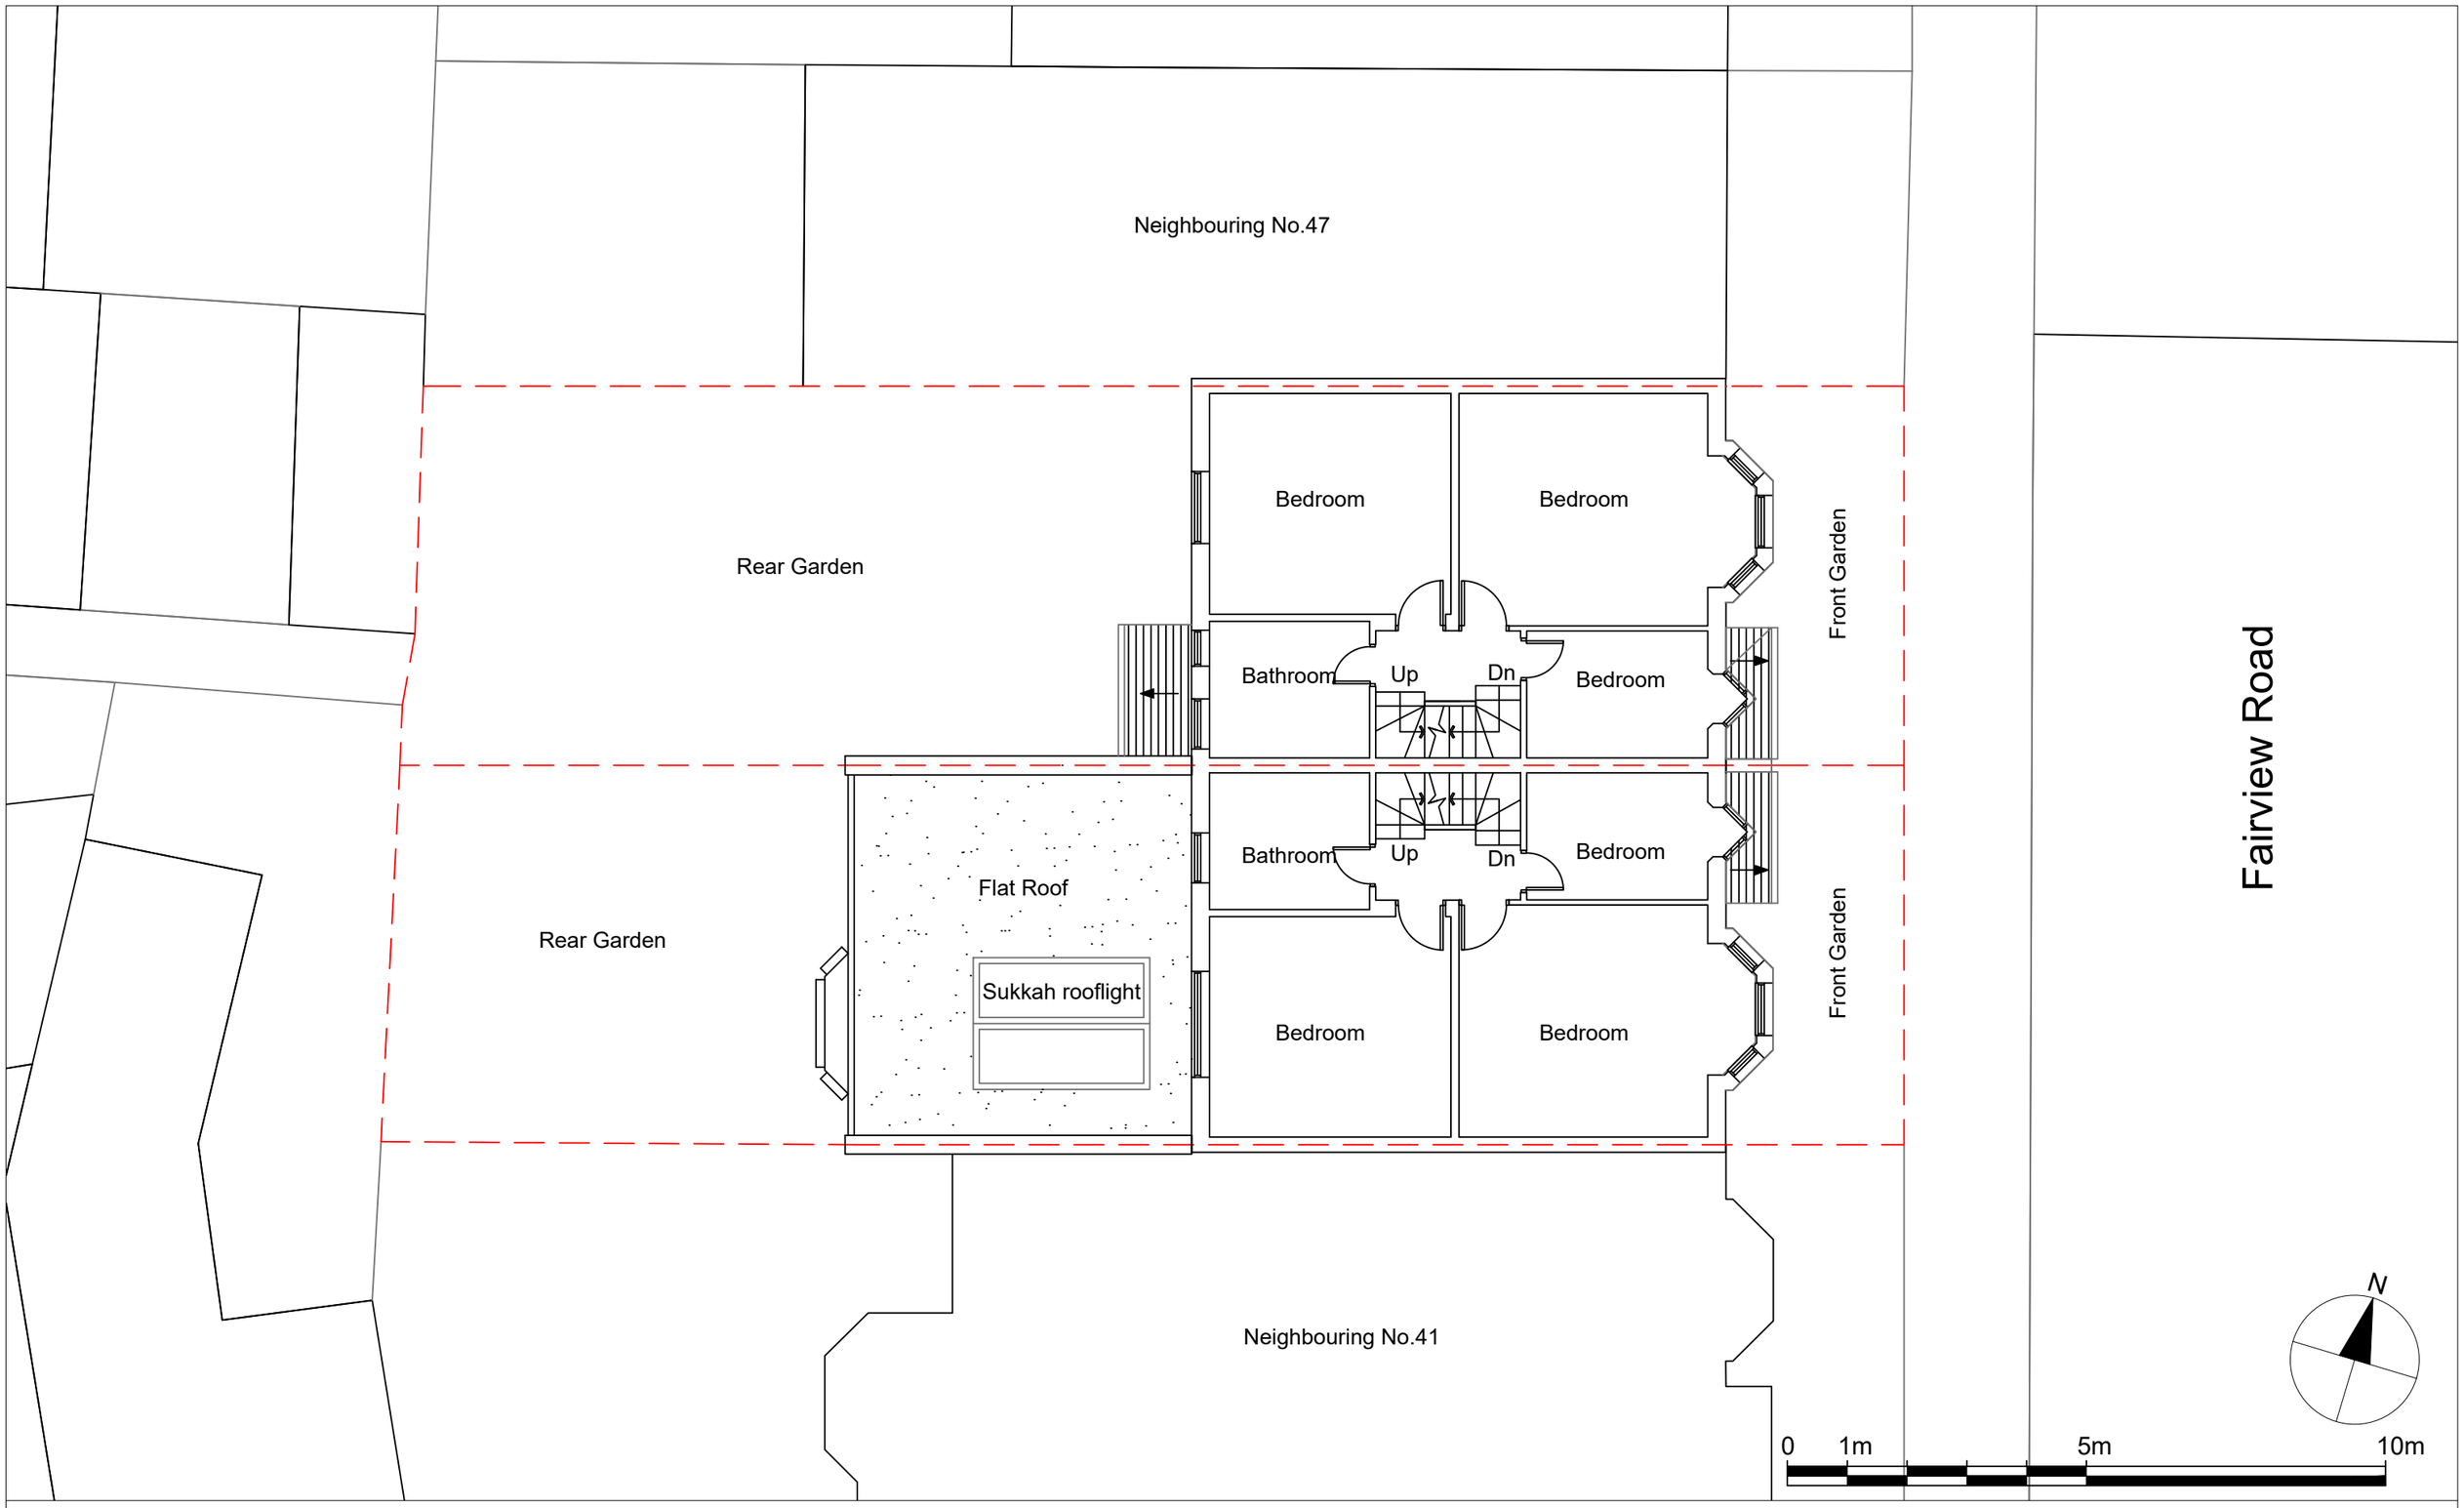

Notes.
Contractors must verify all dimensions at the site before comencing any work.
No constrcution work before Building Control approval and structural engineer confirmation.
Any discrepancies to be reported to Gridline.
All drawings are to be read in conjunction with all relevant drawings and specifications.

Project No.S

REV	DATE	DESCRIPTION	BY	CH

PROJECT TITLE
43 & 45 Fairview Road
N15 6LH

DATE April. 2023
Project No. 7406

DRAWING TITLE
Existing - First Floor Plan

CLIENT
Mr Chuni & Mrs Mindy Feldman

DRAWING No. EX-P002
SCALE @ A3 1:100
Drawn by: Faye

PLANNING SERVICES
Unit 9b,The High Cross Centre, Fountayne Rd, N154BE
TEL: 020 8802 3480
www.samplanning.co.uk

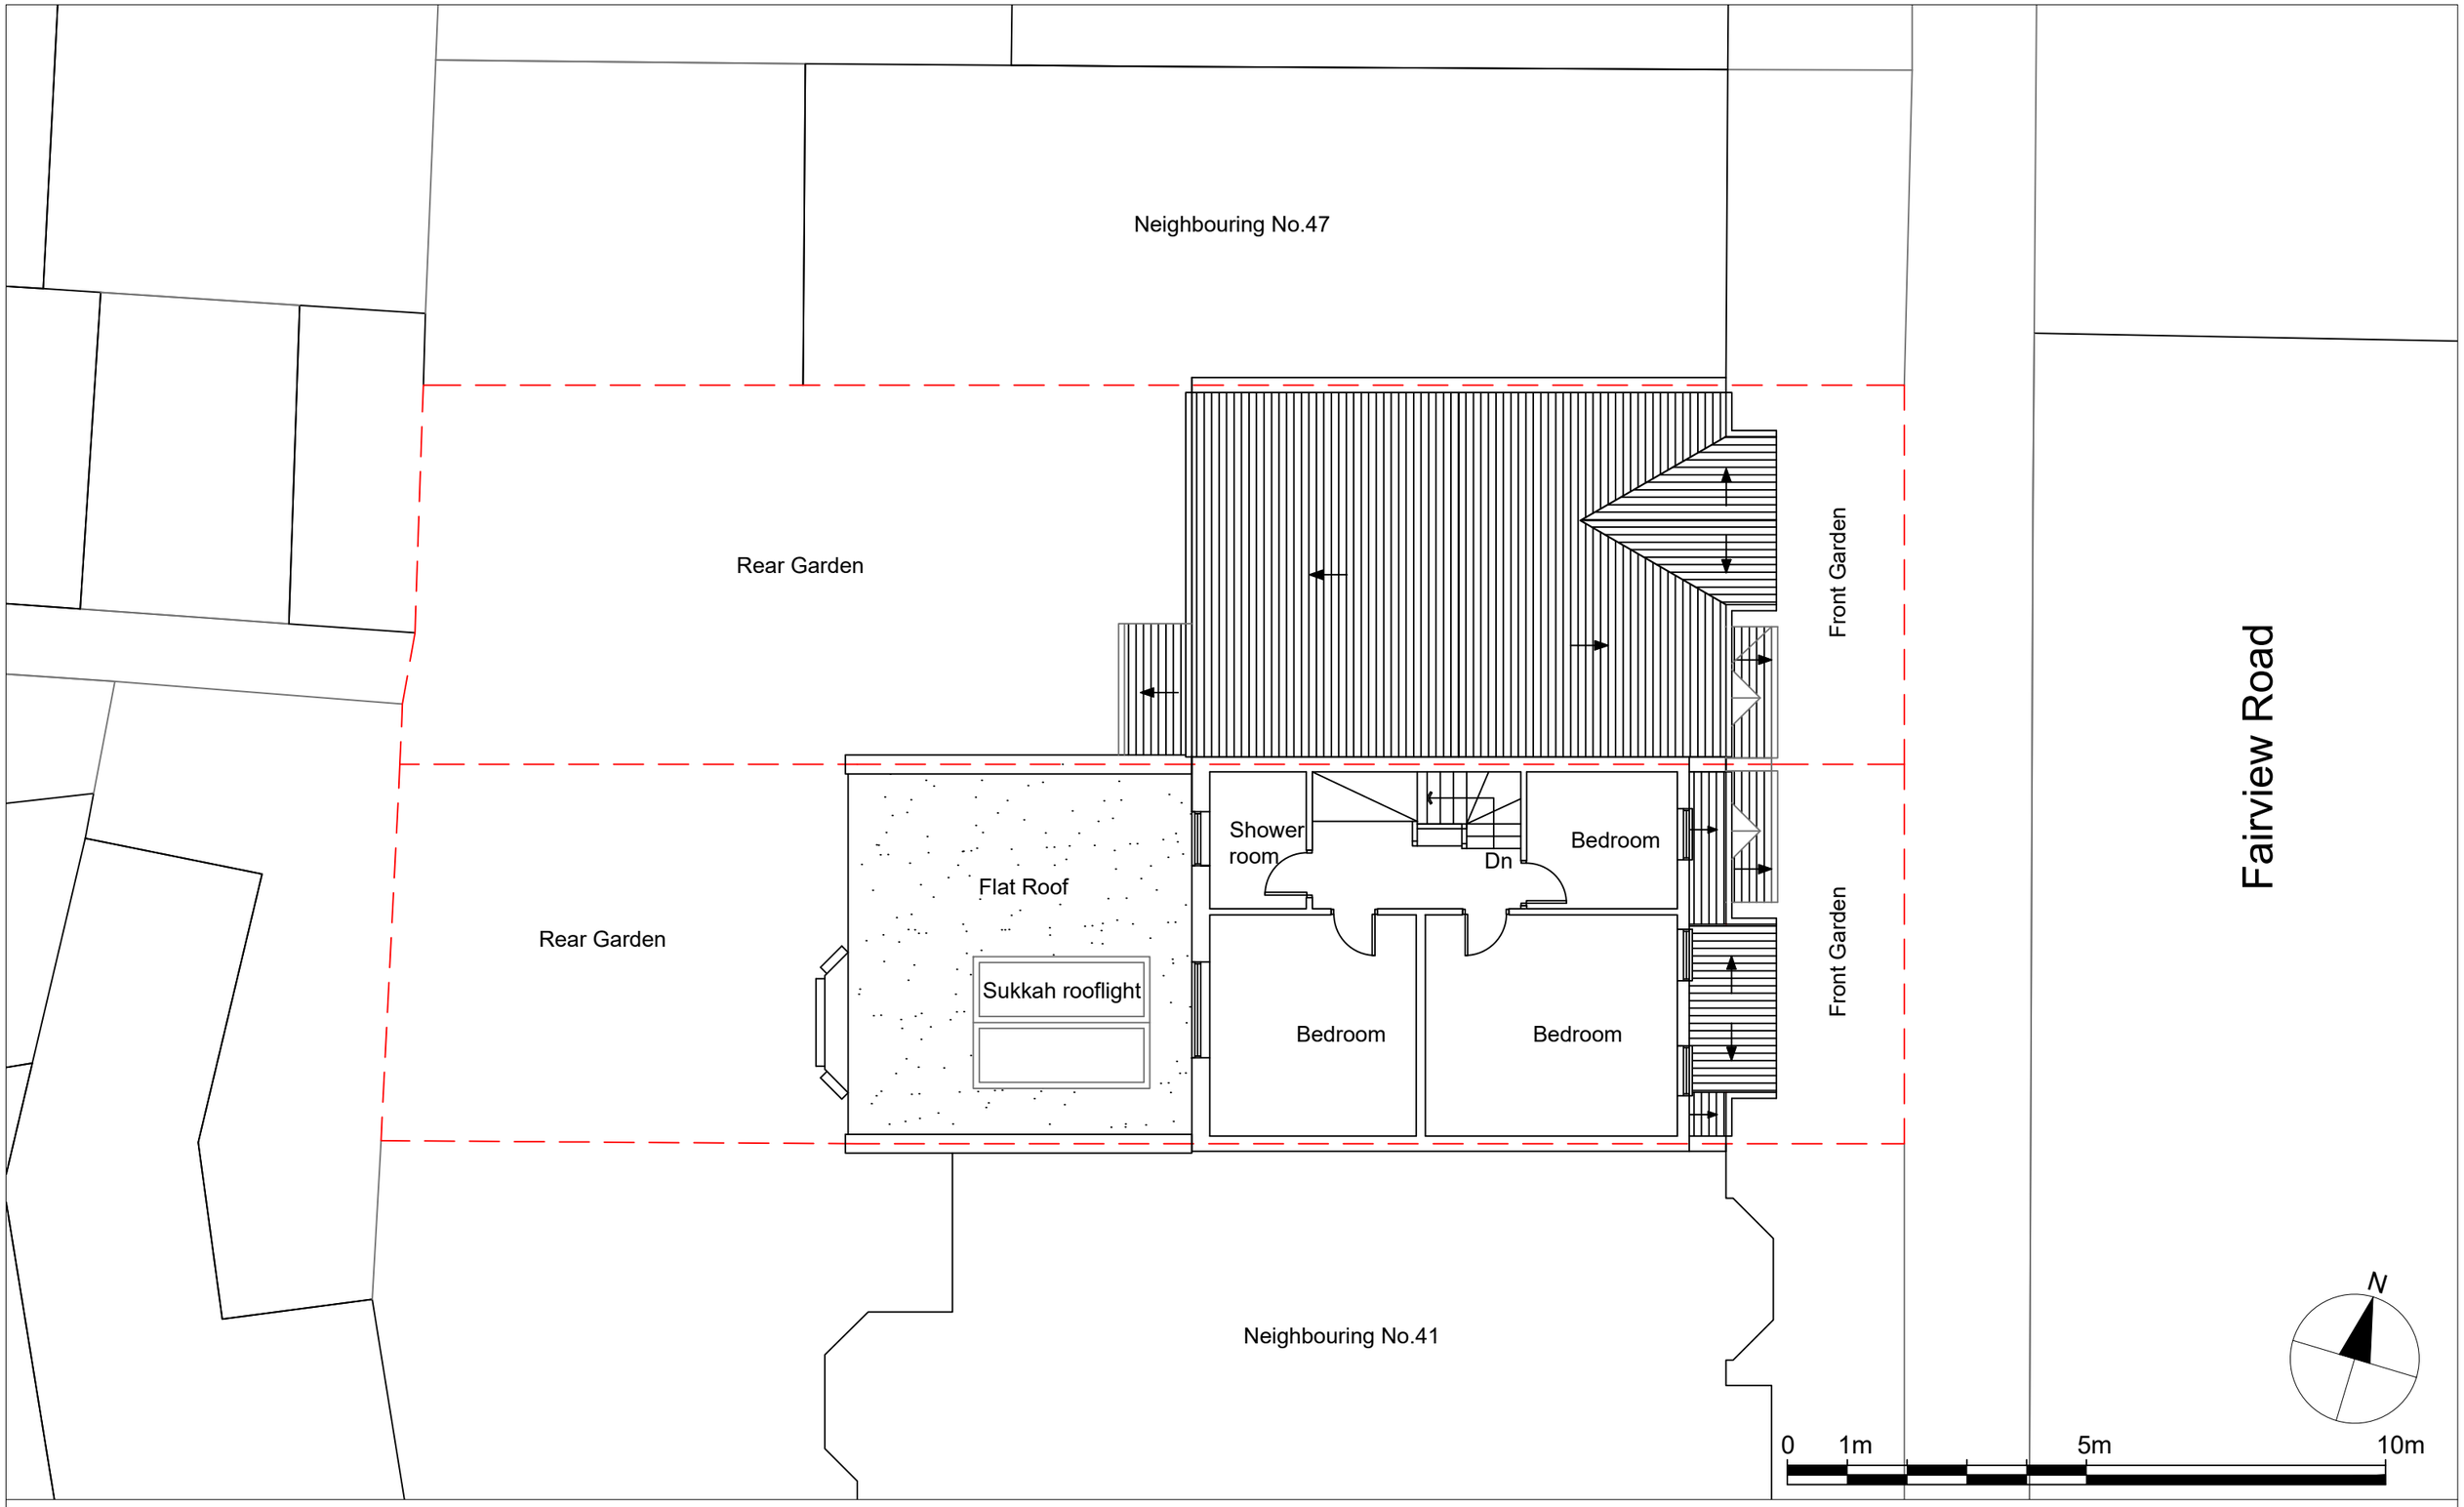

Notes.
Contractors must verify all dimensions at the site before comencing any work.
No constrcution work before Building Control approval and structural engineer confirmation.
Any discrepancies to be reported to Gridline.
All drawings are to be read in conjunction with all relevant drawings and specifications.

Project No.S

REV	DATE	DESCRIPTION	BY	CH

PROJECT TITLE
43 & 45 Fairview Road
N15 6LH

DRAWING TITLE
Existing - Loft Floor Plan

CLIENT
Mr Chuni & Mrs Mindy Feldman

DATE	Project No.	DRAWING No.	SCALE @ A3	Drawn by:
April. 2023	7406	EX-P003	1:100	Faye

PLANNING SERVICES
Unit 9b,The High Cross Centre, Fountayne Rd, N154BE
TEL: 020 8802 3480
www.samplanning.co.uk

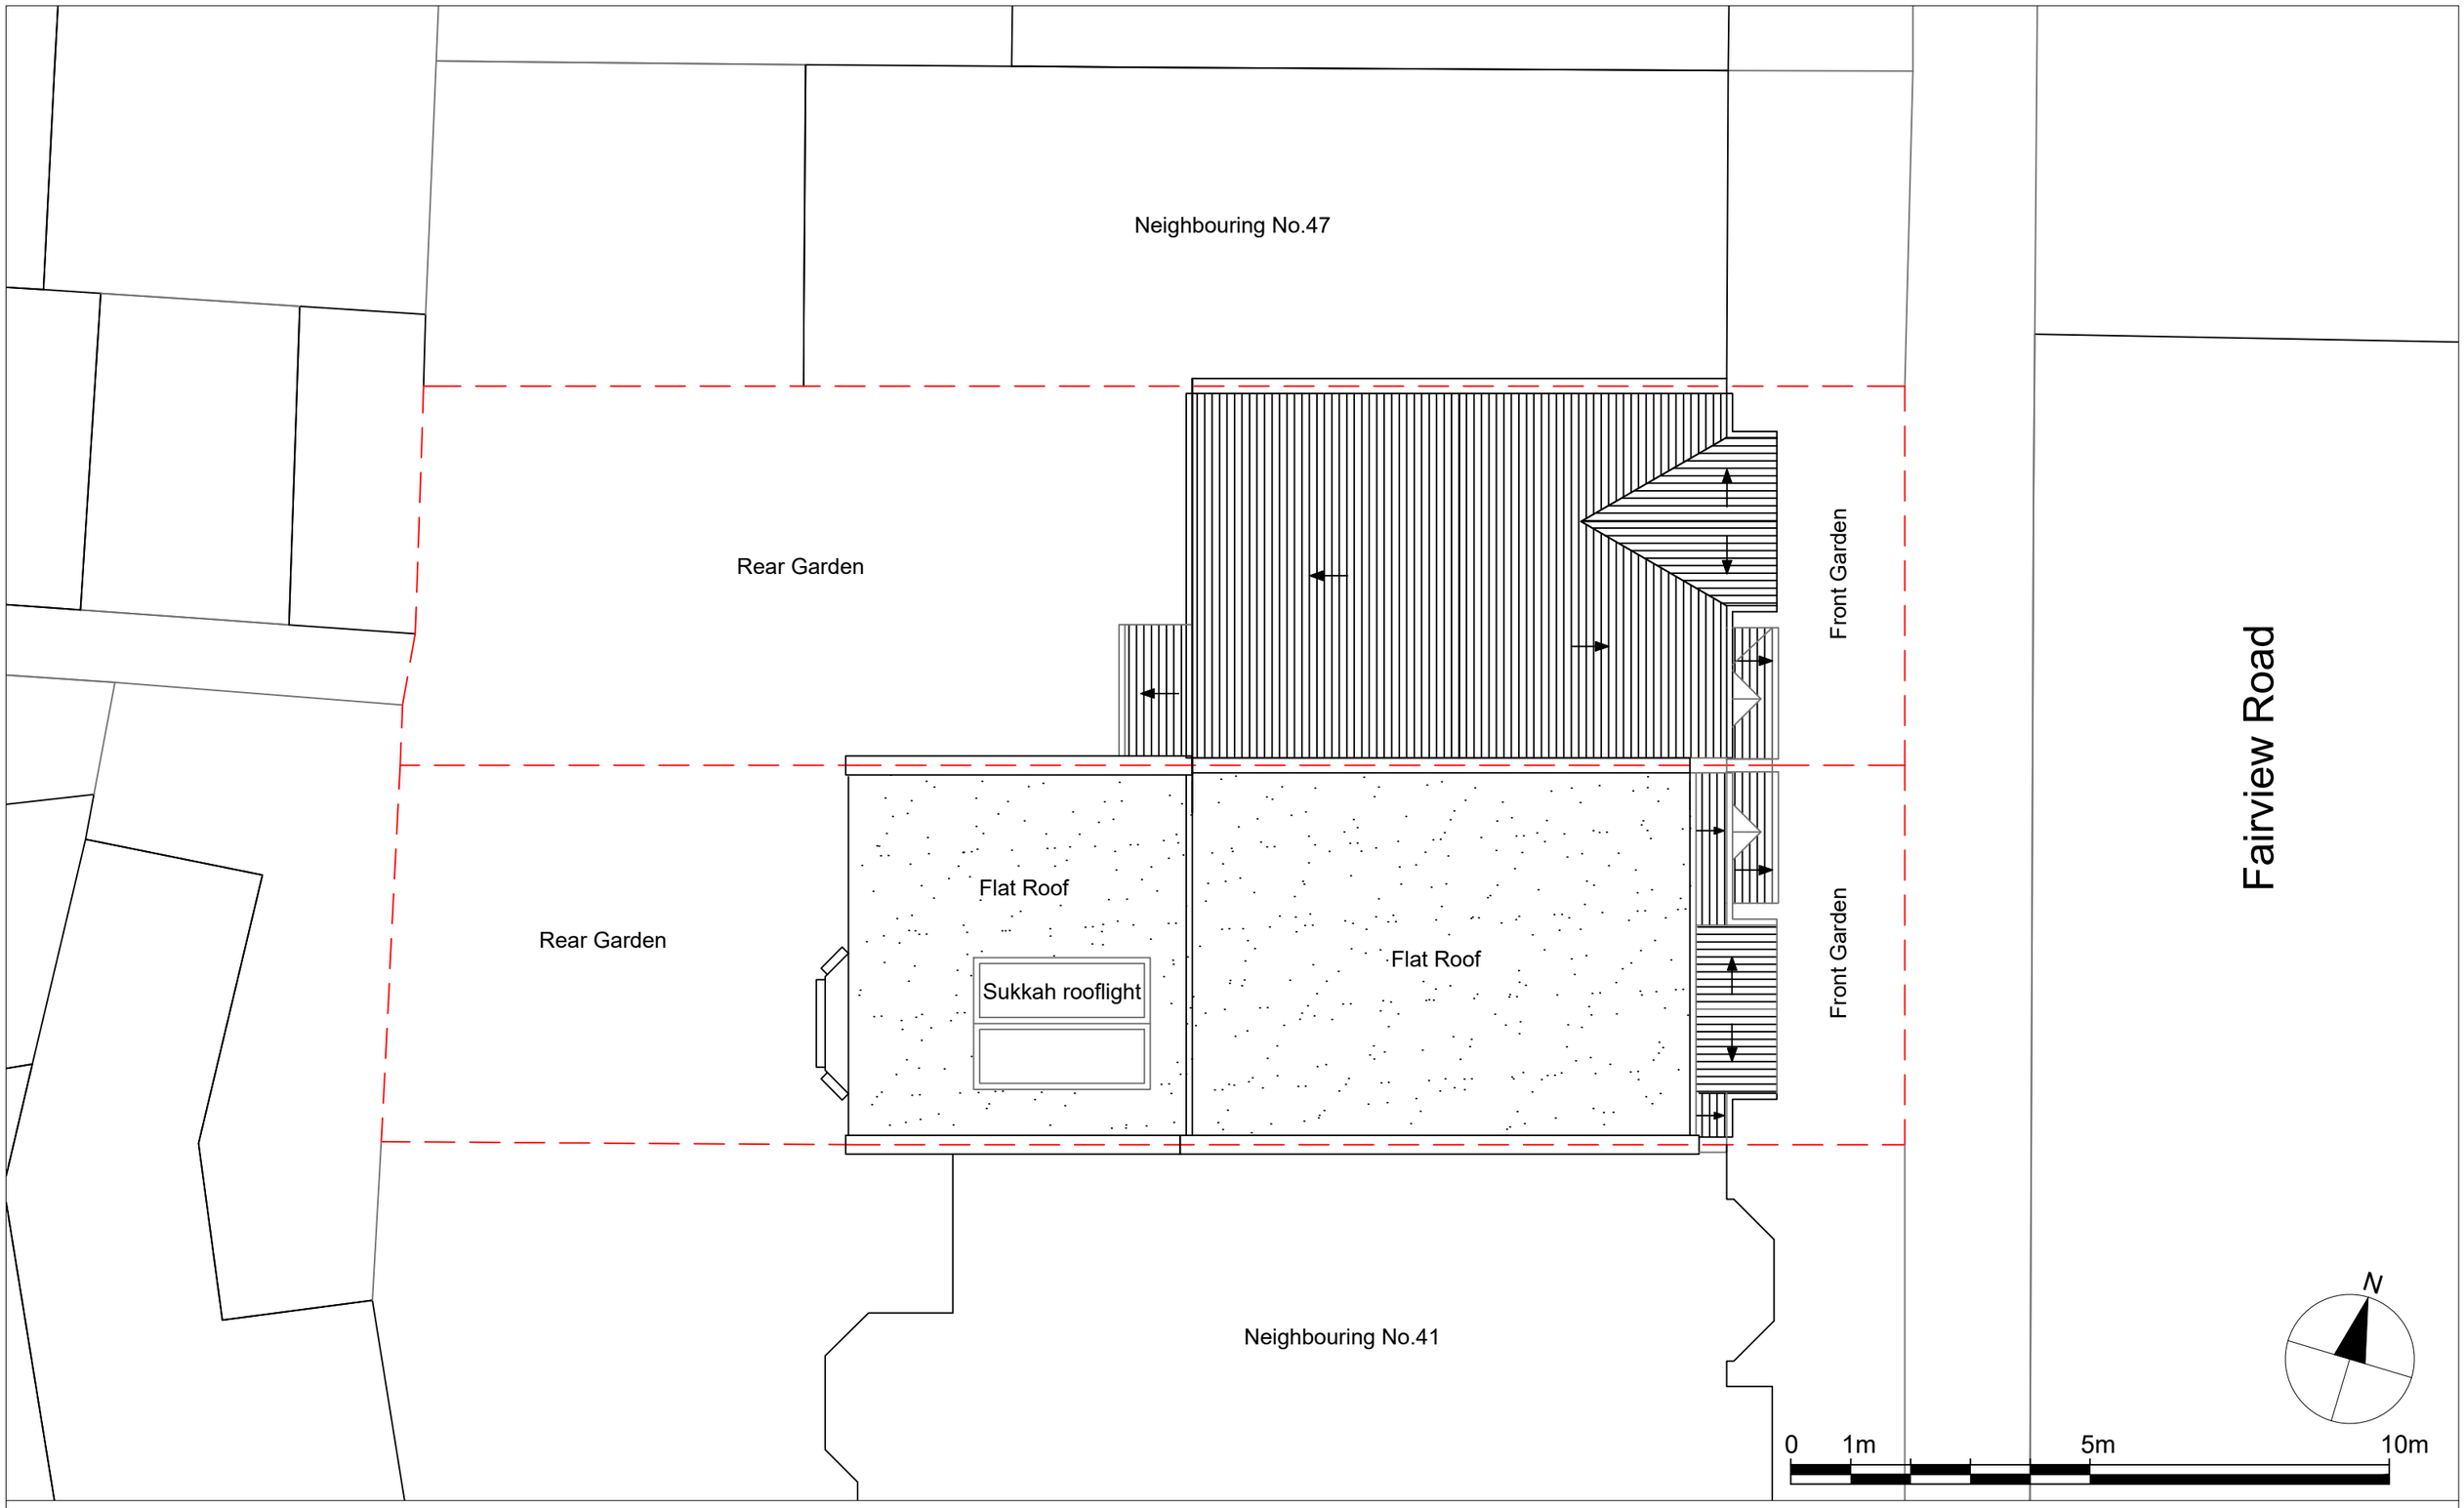

Notes.
Contractors must verify all dimensions at the site before comencing any work.
No constrcution work before Building Control approval and structural engineer confirmation.
Any discrepancies to be reported to Gridline.
All drawings are to be read in conjunction with all relevant drawings and specifications.

Project No.S

REV	DATE	DESCRIPTION	BY	CH

PROJECT TITLE
43 & 45 Fairview Road
N15 6LH

DATE	Project No.
April. 2023	7406

DRAWING TITLE
Existing - Roof Plan

CLIENT
Mr Chuni & Mrs Mindy Feldman

DRAWING No.	SCALE @ A3	Drawn by:
EX-P004	1:100	Faye

PLANNING SERVICES
Unit 9b,The High Cross Centre, Fountayne Rd, N154BE
TEL: 020 8802 3480
www.samplanning.co.uk

Front Elevation

Rear Elevation

Notes.
Contractors must verify all dimensions at the site before comencing any work.
No constrcution work before Building Control approval and structural engineer confirmation.
Any discrepancies to be reported to Gridline.
All drawings are to be read in conjunction with all relevant drawings and specifications.

Project No.S

REV	DATE	DESCRIPTION	BY	CH

PROJECT TITLE
43 & 45 Fairview Road
N15 6LH

DATE	Project No.
April. 2023	7406

DRAWING TITLE
Existing - Front & Rear Elevations

CLIENT
Mr Chuni & Mrs Mindy Feldman

DRAWING No.	SCALE @ A3	Drawn by:
EX-E001	1:100	Faye

PLANNING SERVICES
Unit 9b,The High Cross Centre, Fountayne Rd, N154BE
TEL: 020 8802 3480
www.samplanning.co.uk

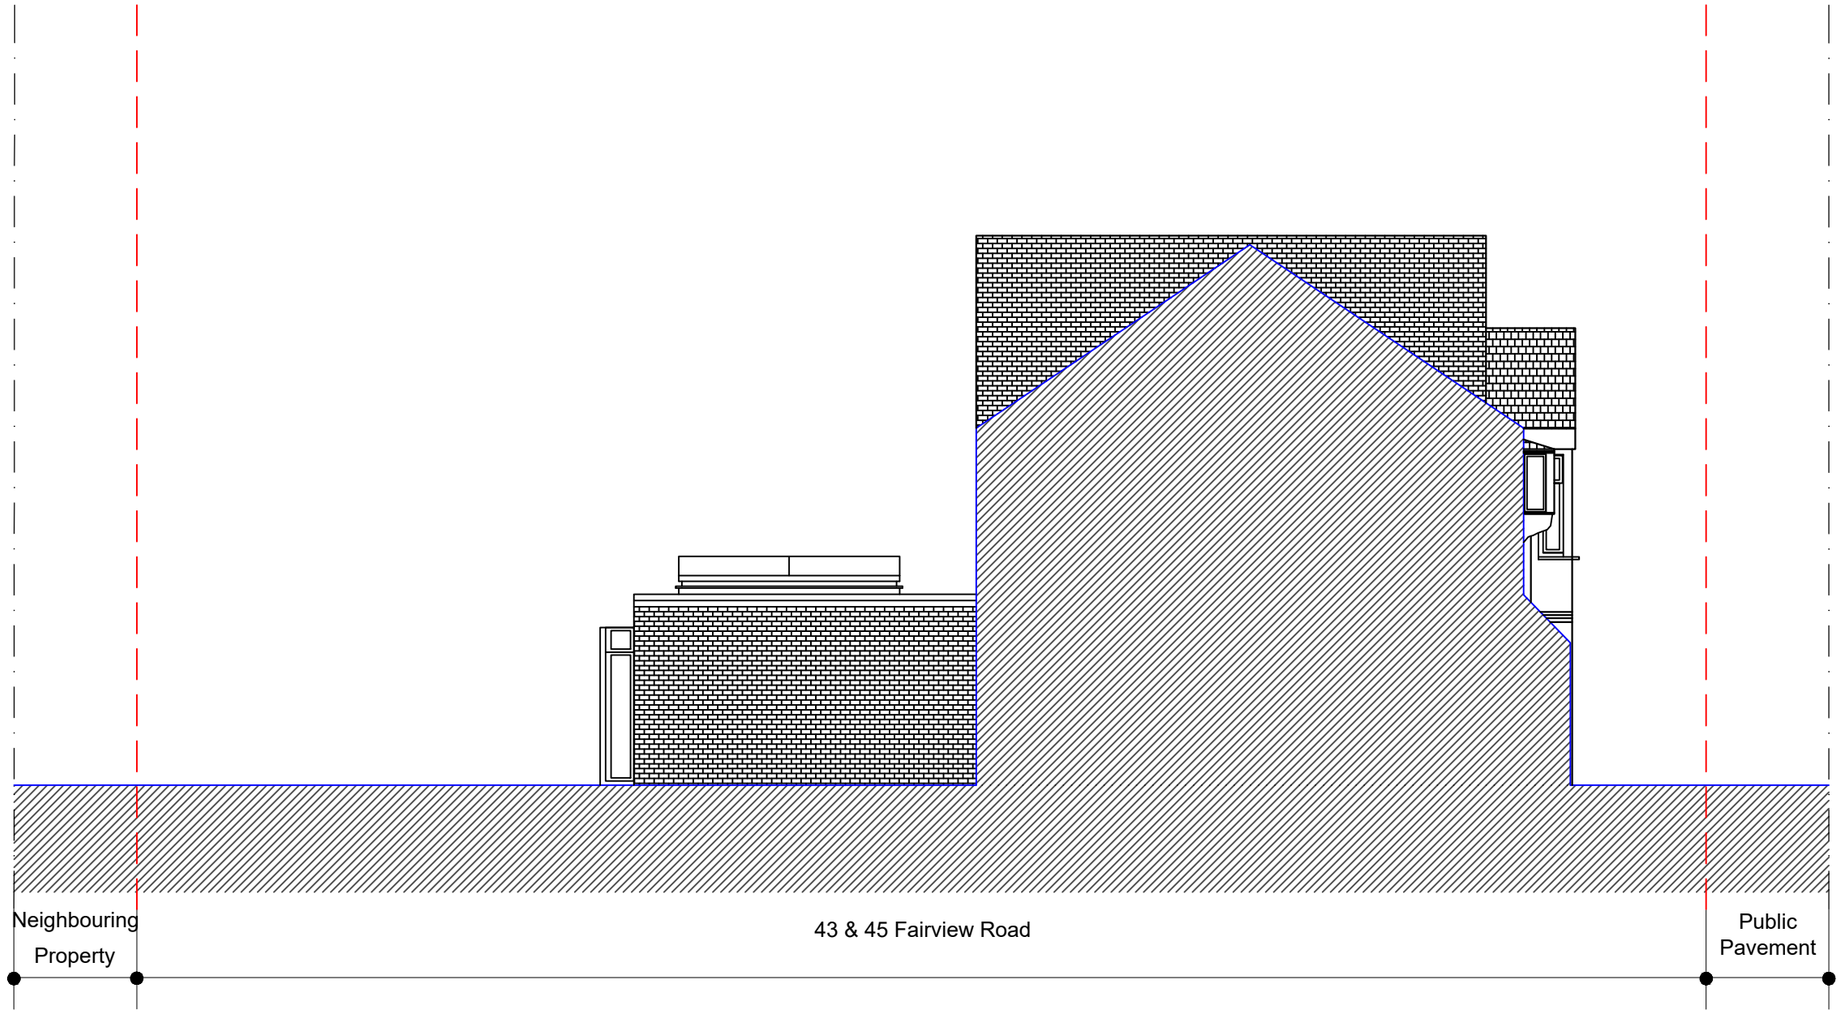

Notes.
Contractors must verify all dimensions at the site before comencing any work.
No constrcution work before Building Control approval and structural engineer confirmation.
Any discrepancies to be reported to Gridline.
All drawings are to be read in conjunction with all relevant drawings and specifications.

Project No.S

REV	DATE	DESCRIPTION	BY	CH

PROJECT TITLE
43 & 45 Fairview Road
N15 6LH

DATE	Project No.
April. 2023	7406

DRAWING TITLE
Existing - Side Elevation

CLIENT
Mr Chuni & Mrs Mindy Feldman

DRAWING No.	SCALE @ A3	Drawn by:
EX-E002	1:100	Faye

PLANNING SERVICES
Unit 9b,The High Cross Centre, Fountayne Rd, N154BE
TEL: 020 8802 3480
www.samplanning.co.uk