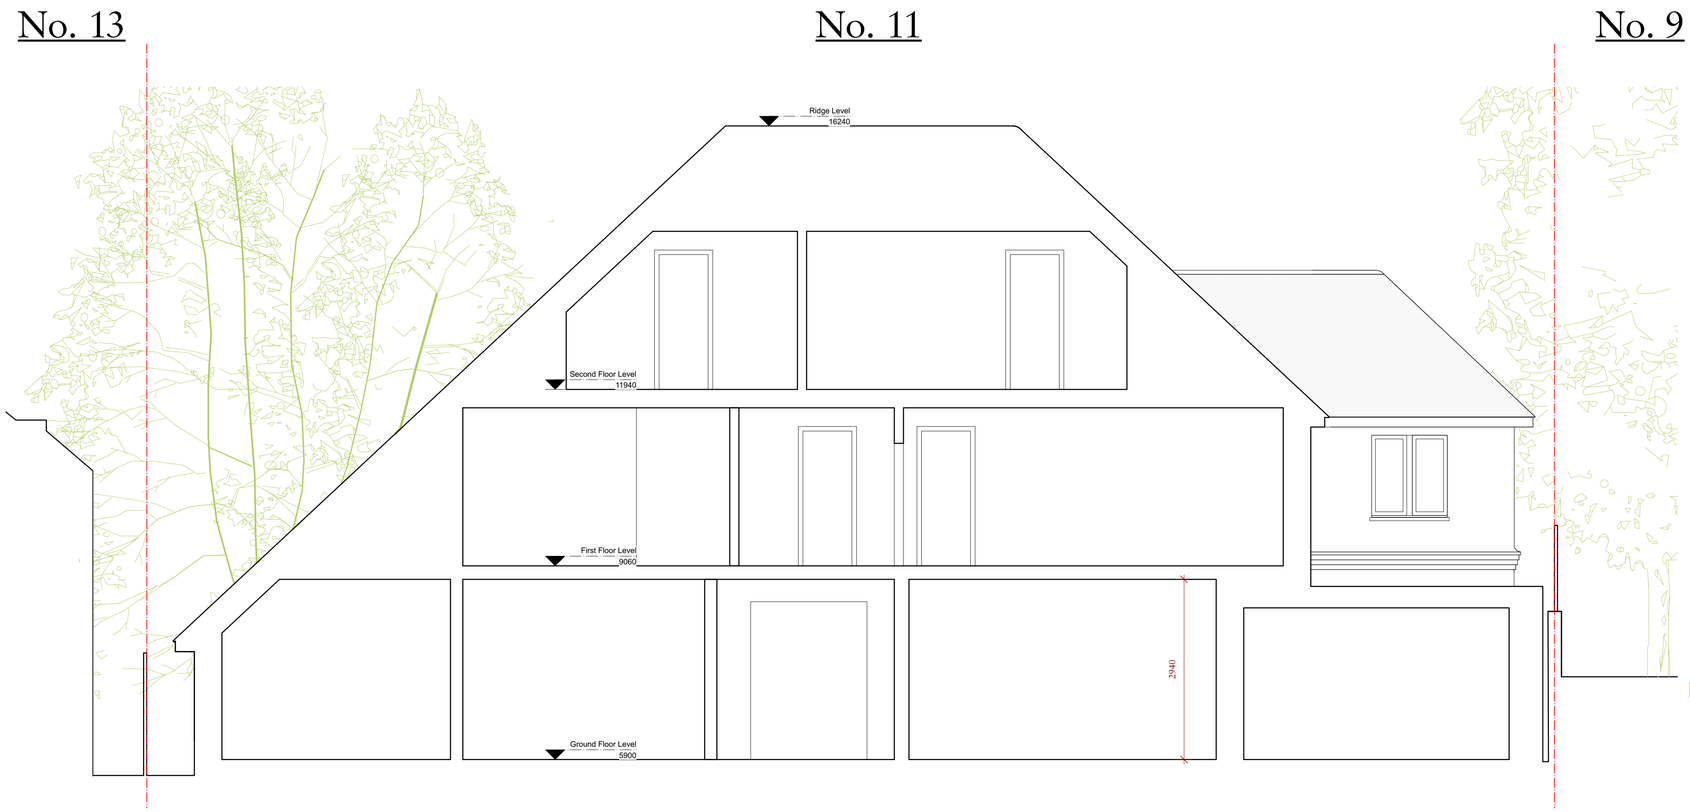

1 CONSENTED SECTION GG
1:50@A1/1:100@A3

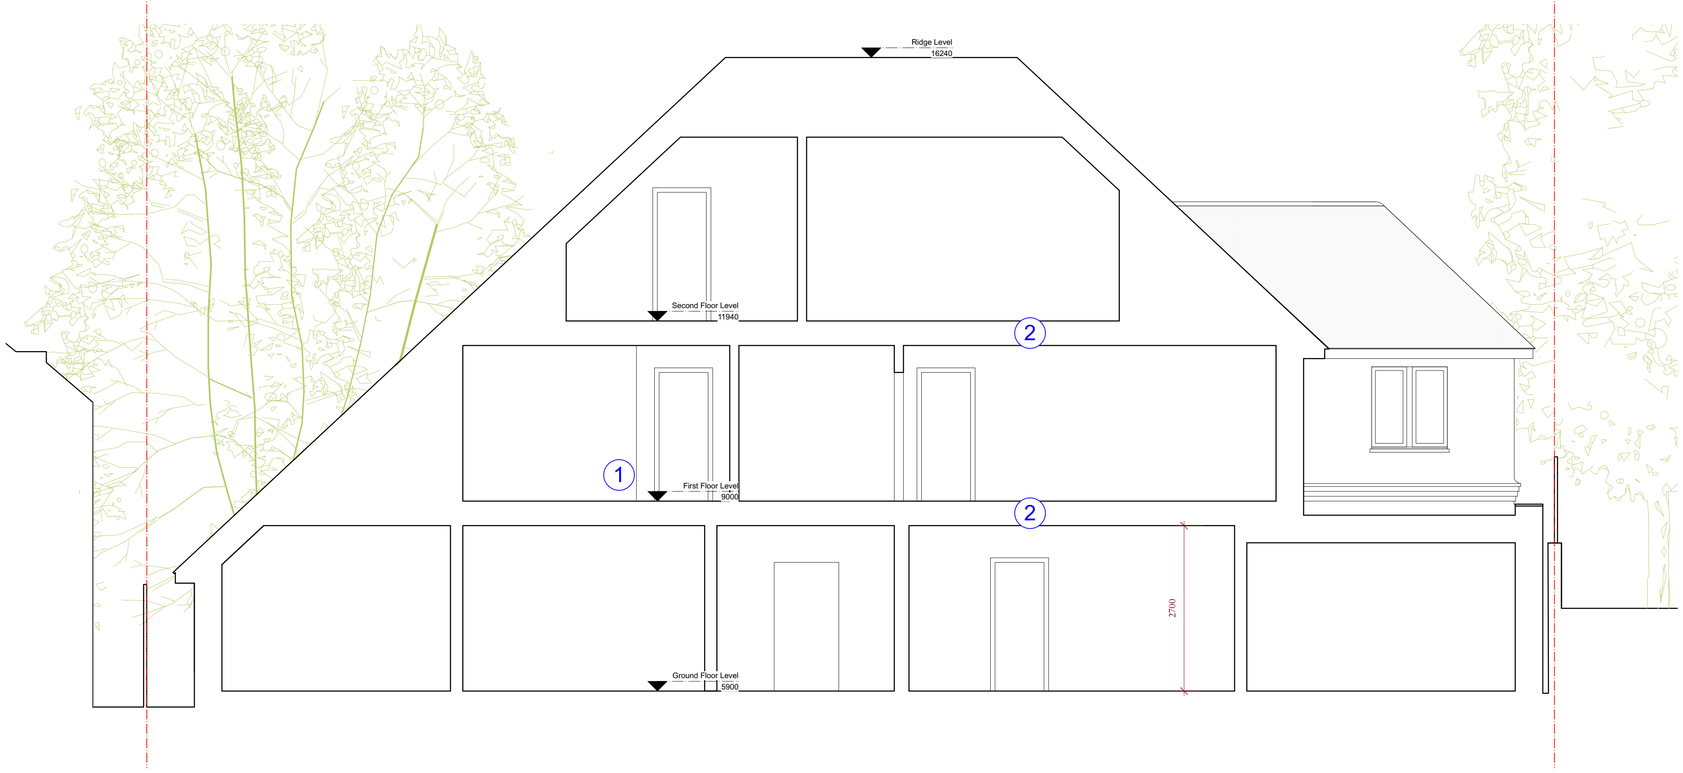

3 PROPOSED SECTION GG
1:50@A1/1:100@A3

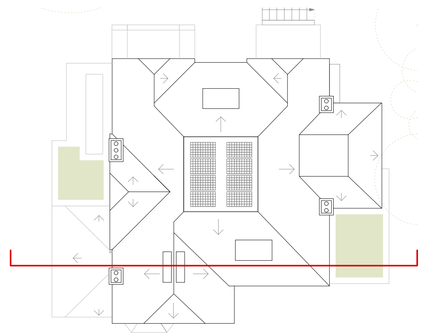

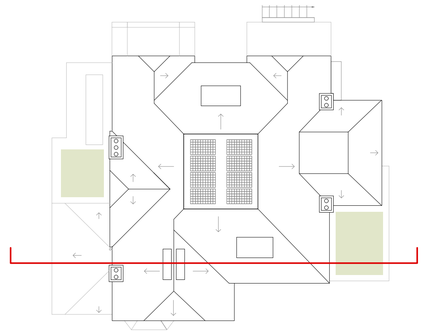

0 1 2 3 4 5 6 7 8 9 10 M

NOTES

1) Floor finish level lowered by 60mm
2) Floor thickness increased to allow for services

Rev	Date	Details	By
A	10/08/2023	NMA	ML

Charlton Brown
Architecture & Interiors

The Belvedere, 2 Back Lane, Hampstead, London, NW3 1HL

Telephone +44(0)20 7794 1234
Email office@charltonbrown.com
Website www.charltonbrown.com

Client
Alistair & Paula Flutter

Project
11 View Road, N6 4DJ

Drawing Title
Section GG Comparison

Date	Drawn	Checked
30.09.2021	ML	JM

Scale
1:50

Issue Status
PLANNING

Project Number	Drawing Number	Revision
20055	PL-00-207-B	A