1 OS Map

1 : 1250

0 25m 50m 100m

Property Boundary

Property Boundary Area= 149 sqm

2 Location Plan

1 : 200

0 1m 5m 10m 20m

North

NOTES.
CONTRACTORS MUST VERIFY ALL DIMENIONS AT THE
SITE BEFORE COMENCING ANY WORK.

NO CONSTRUCTION WORK BEFORE BUILDING CONTROL
APPROVEL AND STRUCTURAL ENGINEER CONFIRMATION.

ANY DISCREPANCIES TO BE REPORTED TO GRIDKUNE.
ALL DRAWINGS ARE TO BE READ IN CONJUNCTION WITH
ALL RELEVANT DRAWINGS AND SPECIFICATIONS.

Rev	Description	Date

PROJECT TITLE 62 Wargrave Avenue, Haringey, N15 6UB			DRAWING TITLE Proposed OS Map and Location Plan CLIENT Mr Heuberger	
Date Aug' 23	Project number 7479	Drawing number PR-L001	Scale (@ A3) As indicated	Drawn by Sara

PLANNING SERVICES

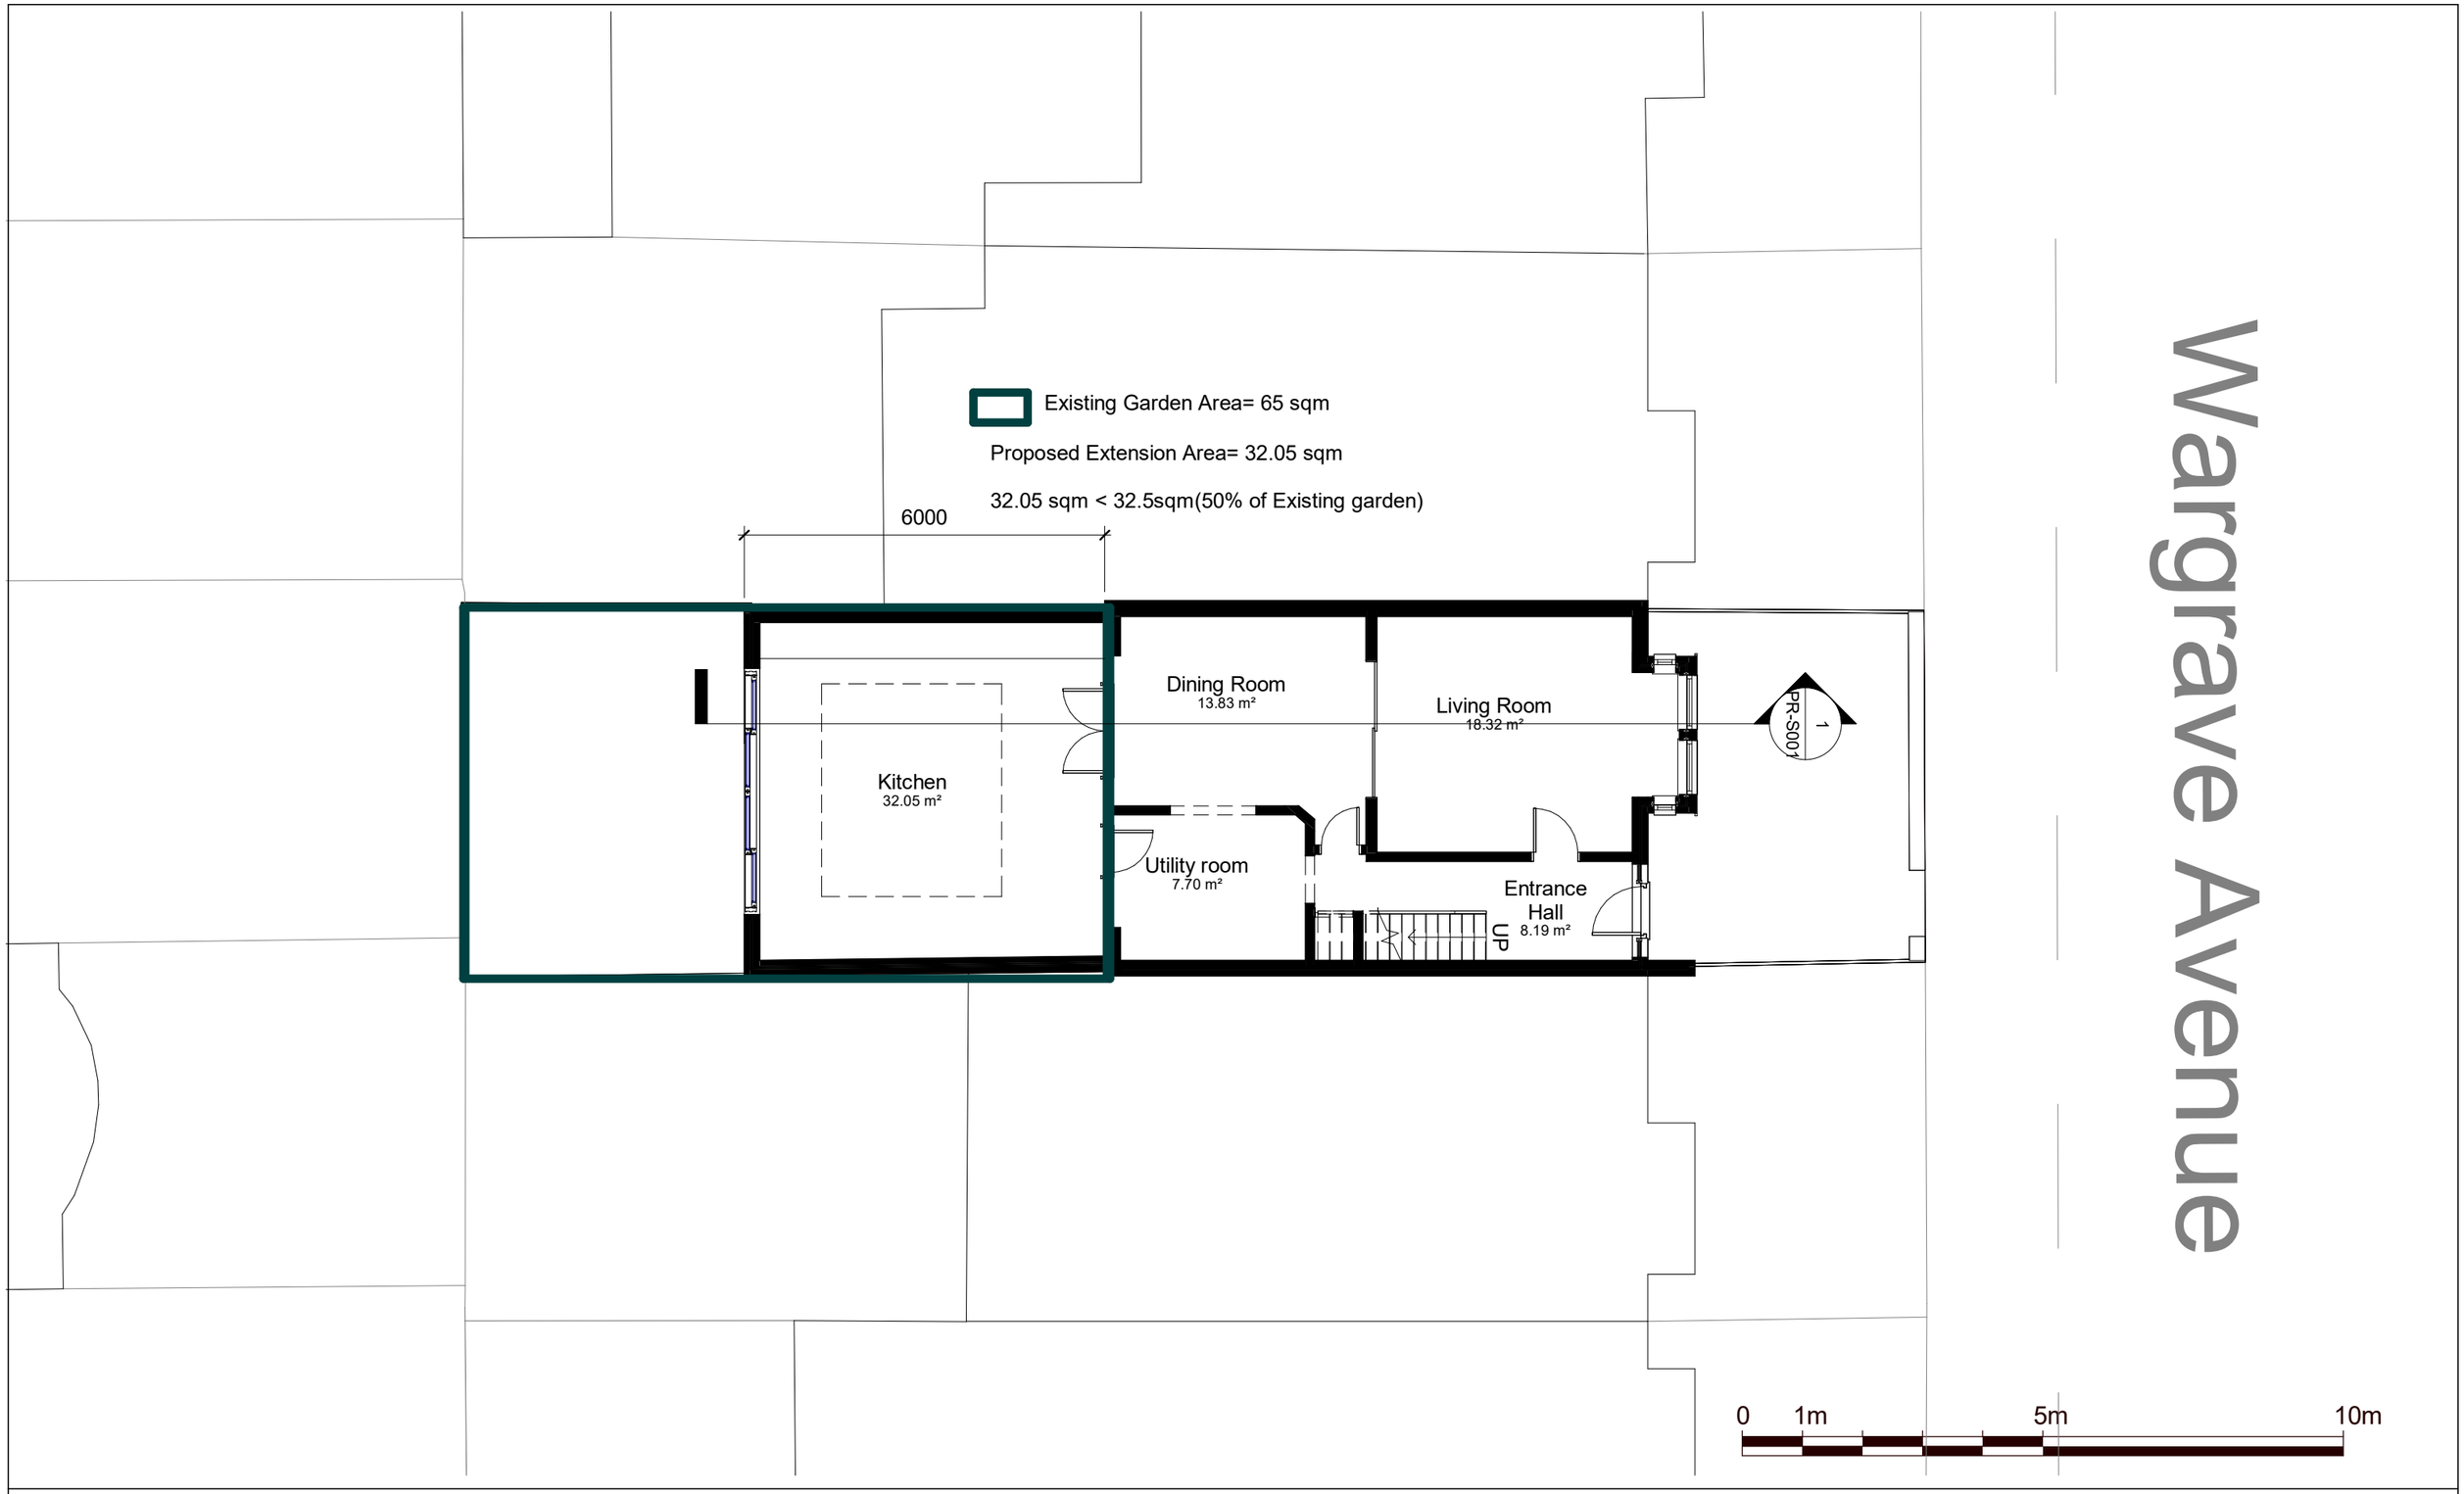

North

NOTES.
CONTRACTORS MUST VERIFY ALL DIMENIONS AT THE
SITE BEFORE COMENCING ANY WORK.

NO CONSTRUCTION WORK BEFORE BUILDING CONTROL
APPROVEL AND STRUCTURAL ENGINEER CONFIRMATION.

ANY DISCREPANCIES TO BE REPORTED TO GRIDKUNE.
ALL DRAWINGS ARE TO BE READ IN CONJUNCTION WITH
ALL RELEVANT DRAWINGS AND SPECIFICATIONS.

Rev	Description	Date

PROJECT TITLE

62 Wargrave Avenue, Haringey, N15 6UB

DRAWING TITLE

Proposed Ground Floor Plan

CLIENT

Mr Heuberger

Date	Project number	Drawing number	Scale (@ A3)	Drawn by
Aug' 23	7479	PR-P001	1 : 100	Sara

PLANNING SERVICES

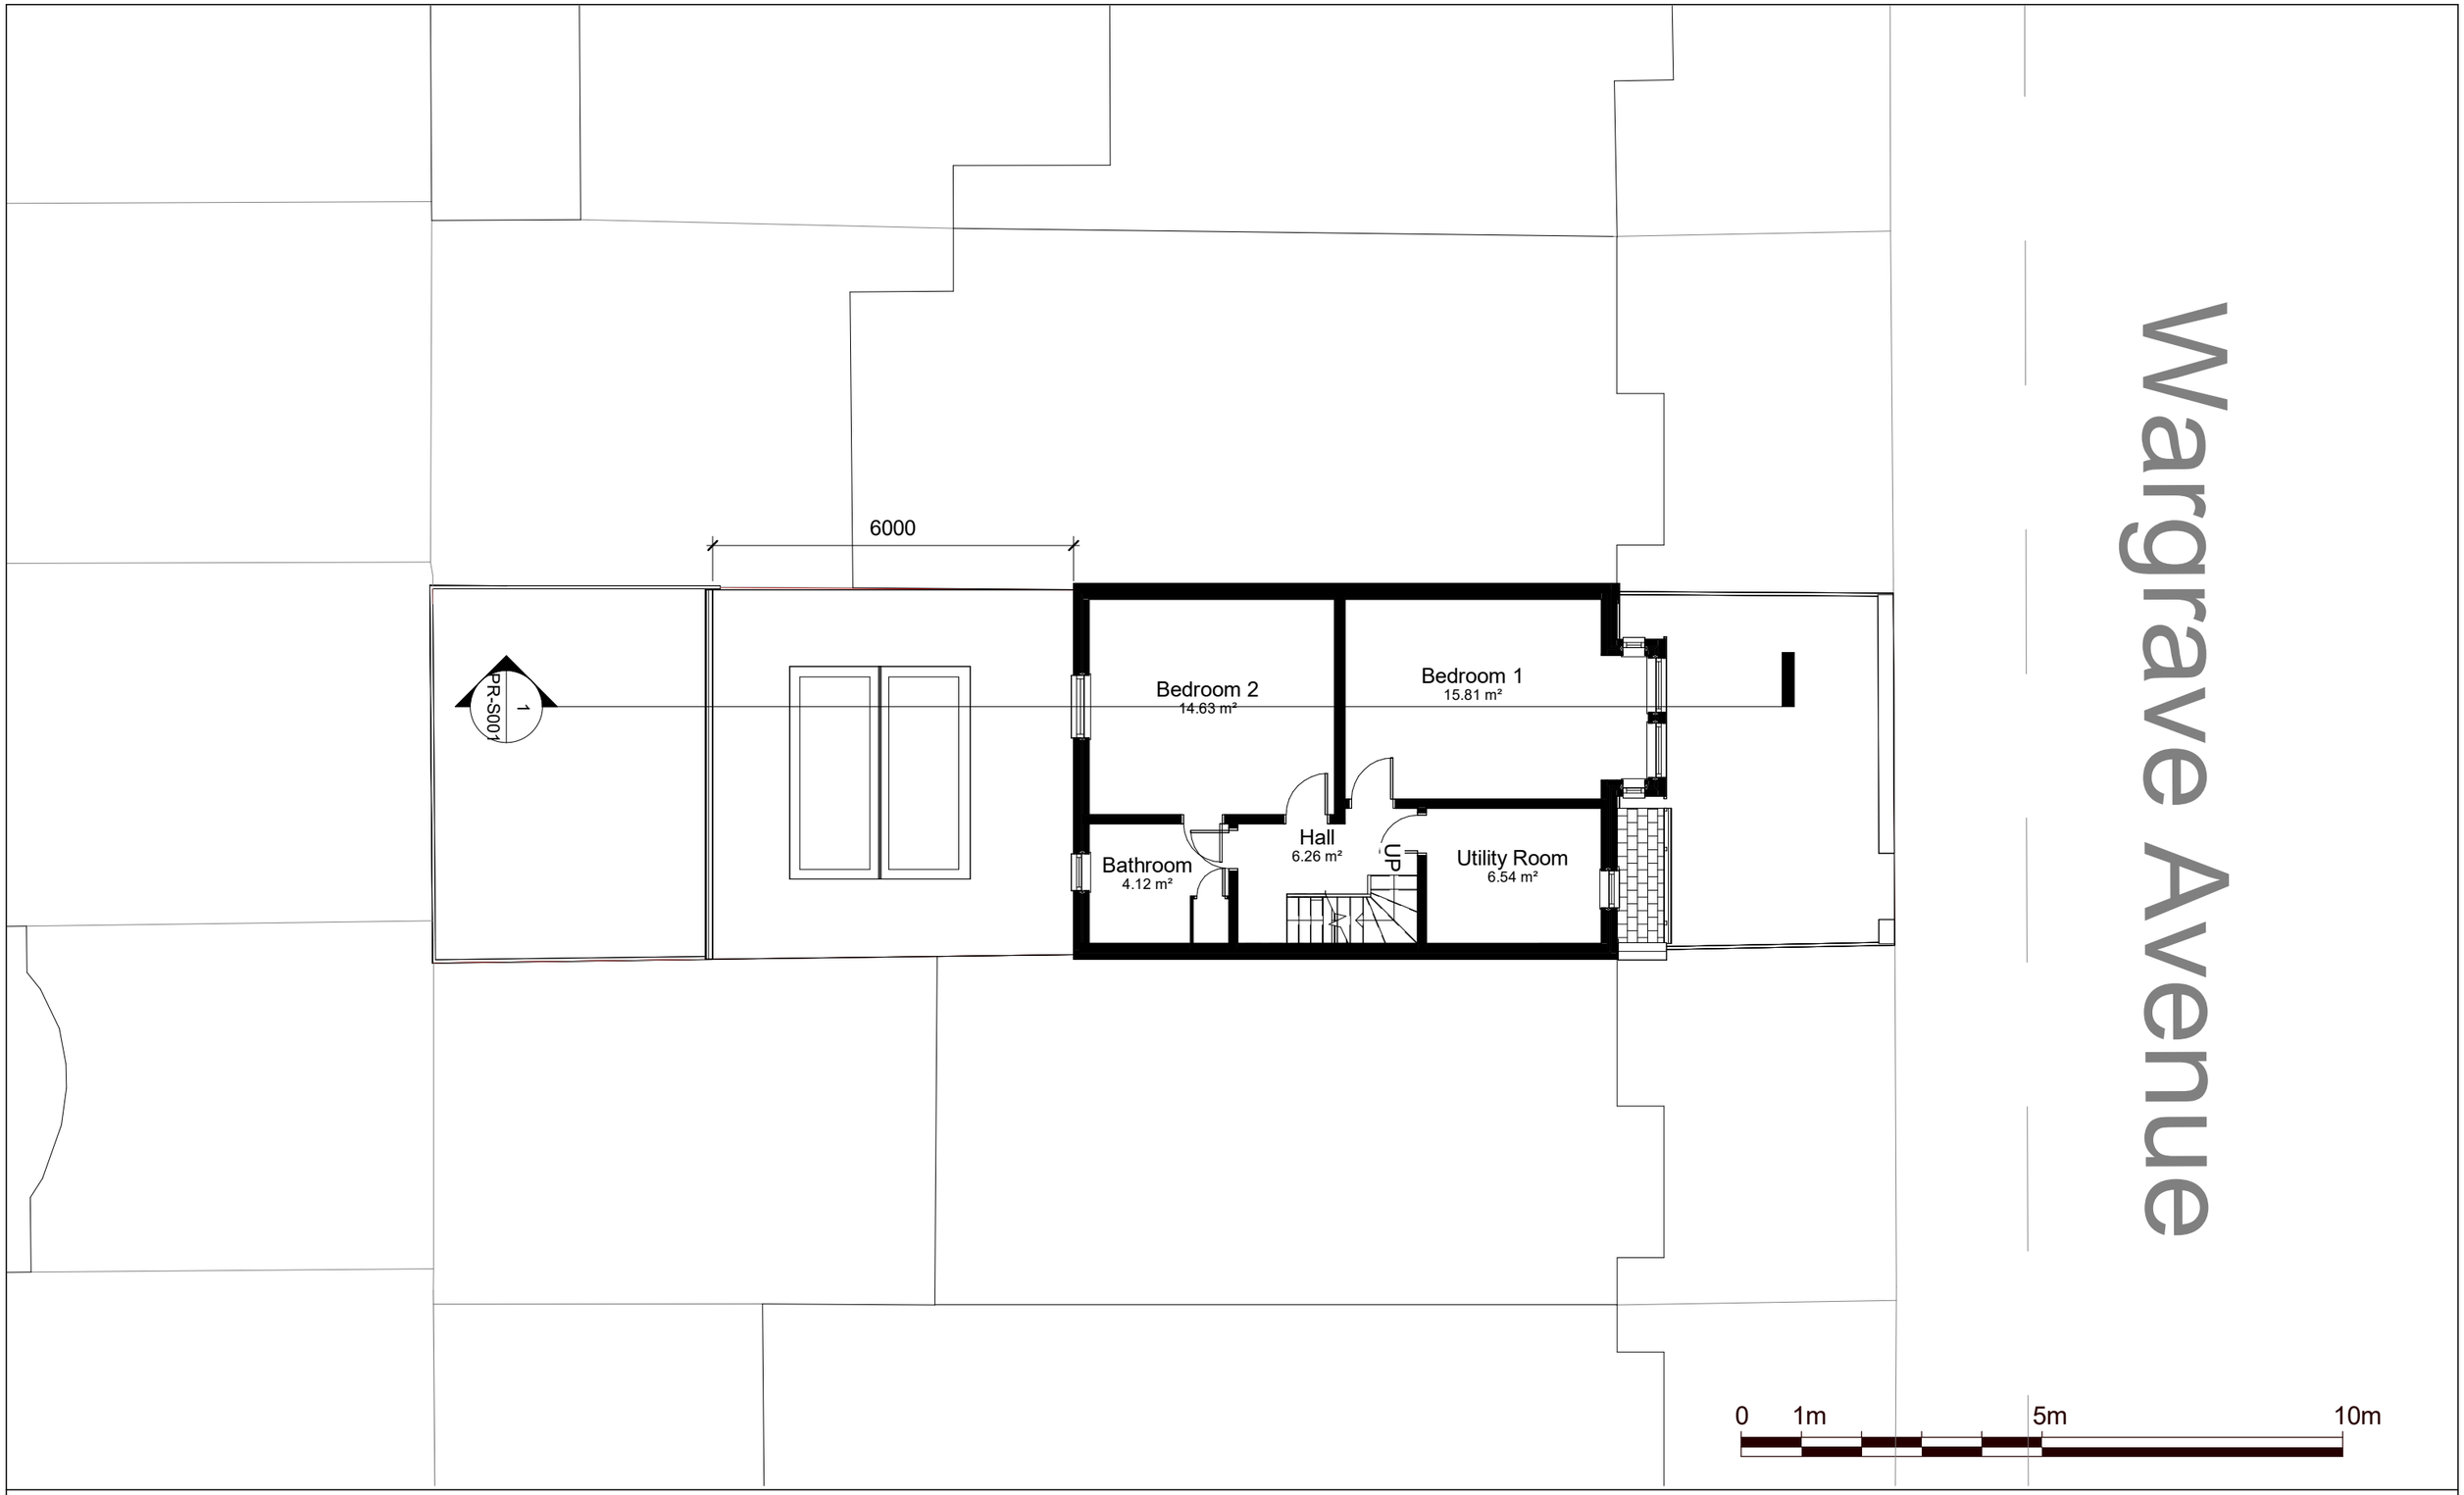

North

NOTES.
CONTRACTORS MUST VERIFY ALL DIMENIONS AT THE
SITE BEFORE COMENCING ANY WORK.

NO CONSTRUCTION WORK BEFORE BUILDING CONTROL
APPROVEL AND STRUCTURAL ENGINEER CONFIRMATION.

ANY DISCREPANCIES TO BE REPORTED TO GRIDKUNE.
ALL DRAWINGS ARE TO BE READ IN CONJUNCTION WITH
ALL RELEVANT DRAWINGS AND SPECIFICATIONS.

Rev	Description	Date

PROJECT TITLE

62 Wargrave Avenue, Haringey, N15 6UB

DRAWING TITLE

Proposed First Floor Plan

CLIENT

Mr Heuberger

Date	Project number	Drawing number	Scale (@ A3)	Drawn by
Aug' 23	7479	PR-P002	1 : 100	Sara

SAA PLANNING SERVICES

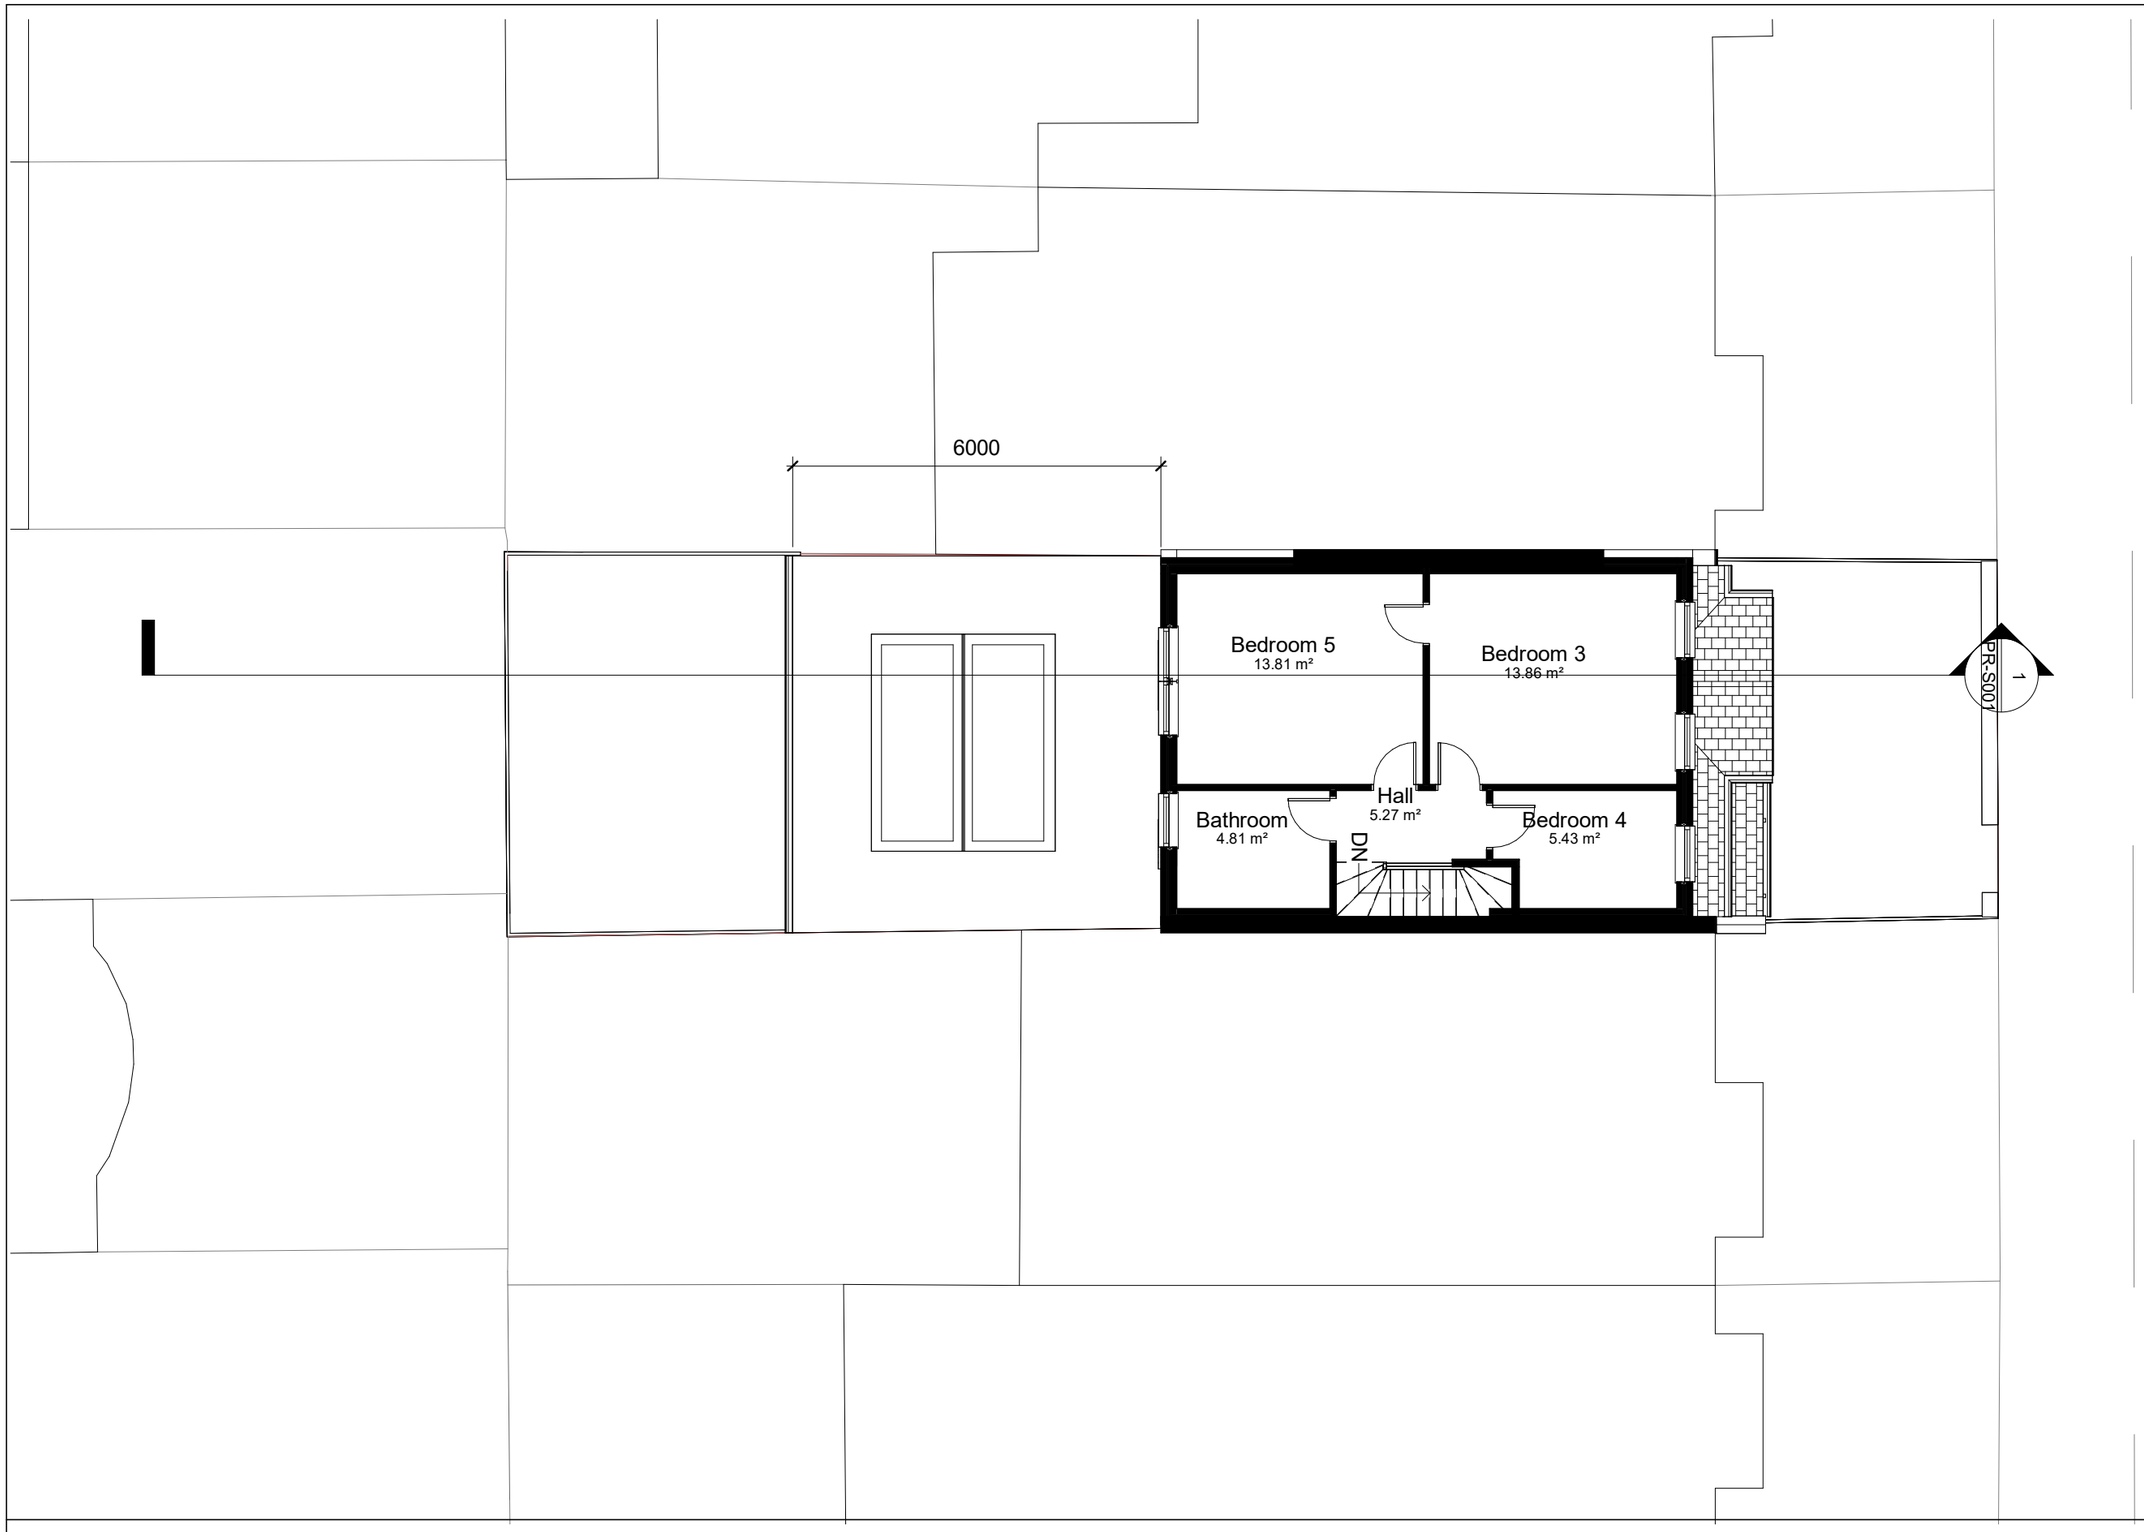

North

NOTES.
CONTRACTORS MUST VERIFY ALL DIMENIONS AT THE
SITE BEFORE COMENCING ANY WORK.

NO CONSTRUCTION WORK BEFORE BUILDING CONTROL
APPROVEL AND STRUCTURAL ENGINEER CONFIRMATION.

ANY DISCREPANCIES TO BE REPORTED TO GRIDKUNE.
ALL DRAWINGS ARE TO BE READ IN CONJUNCTION WITH
ALL RELEVANT DRAWINGS AND SPECIFICATIONS.

Rev	Description	Date

PROJECT TITLE

62 Wargrave Avenue, Haringey, N15 6UB

DRAWING TITLE

Proposed Loft Floor Plan

CLIENT

Mr Heuberger

Date	Project number	Drawing number	Scale (@ A3)	Drawn by
Aug' 23	7479	PR-P003	1 : 100	Sara

SAA PLANNING SERVICES

North

NOTES.
CONTRACTORS MUST VERIFY ALL DIMENIONS AT THE
SITE BEFORE COMENCING ANY WORK.

NO CONSTRUCTION WORK BEFORE BUILDING CONTROL
APPROVEL AND STRUCTURAL ENGINEER CONFIRMATION.

ANY DISCREPANCIES TO BE REPORTED TO GRIDKUNE.
ALL DRAWINGS ARE TO BE READ IN CONJUNCTION WITH
ALL RELEVANT DRAWINGS AND SPECIFICATIONS.

Rev	Description	Date

PROJECT TITLE

62 Wargrave Avenue, Haringey, N15 6UB

DRAWING TITLE

Proposed Roof Plan

CLIENT

Mr Heuberger

Date	Project number	Drawing number	Scale (@ A3)	Drawn by
Aug' 23	7479	PR-P004	1 : 100	Sara

SAA PLANNING SERVICES

1 Front Elevation
1 : 100

2 Rear Elevation
1 : 100

0 1m 5m 10m

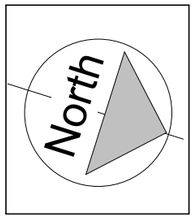

NOTES.
CONTRACTORS MUST VERIFY ALL DIMENIONS AT THE
SITE BEFORE COMENCING ANY WORK.

NO CONSTRUCTION WORK BEFORE BUILDING CONTROL
APPROVEL AND STRUCTURAL ENGINEER CONFIRMATION.

ANY DISCREPANCIES TO BE REPORTED TO GRIDKUNE.
ALL DRAWINGS ARE TO BE READ IN CONJUNCTION WITH
ALL RELEVANT DRAWINGS AND SPECIFICATIONS.

Rev	Description	Date

PROJECT TITLE
62 Wargrave Avenue, Haringey, N15 6UB

DRAWING TITLE
Proposed Front and Rear Elevations

CLIENT
Mr Heuberger

Date	Project number	Drawing number	Scale (@ A3)	Drawn by
Aug' 23	7479	PR-E001	1 : 100	Sara

SAA PLANNING SERVICES

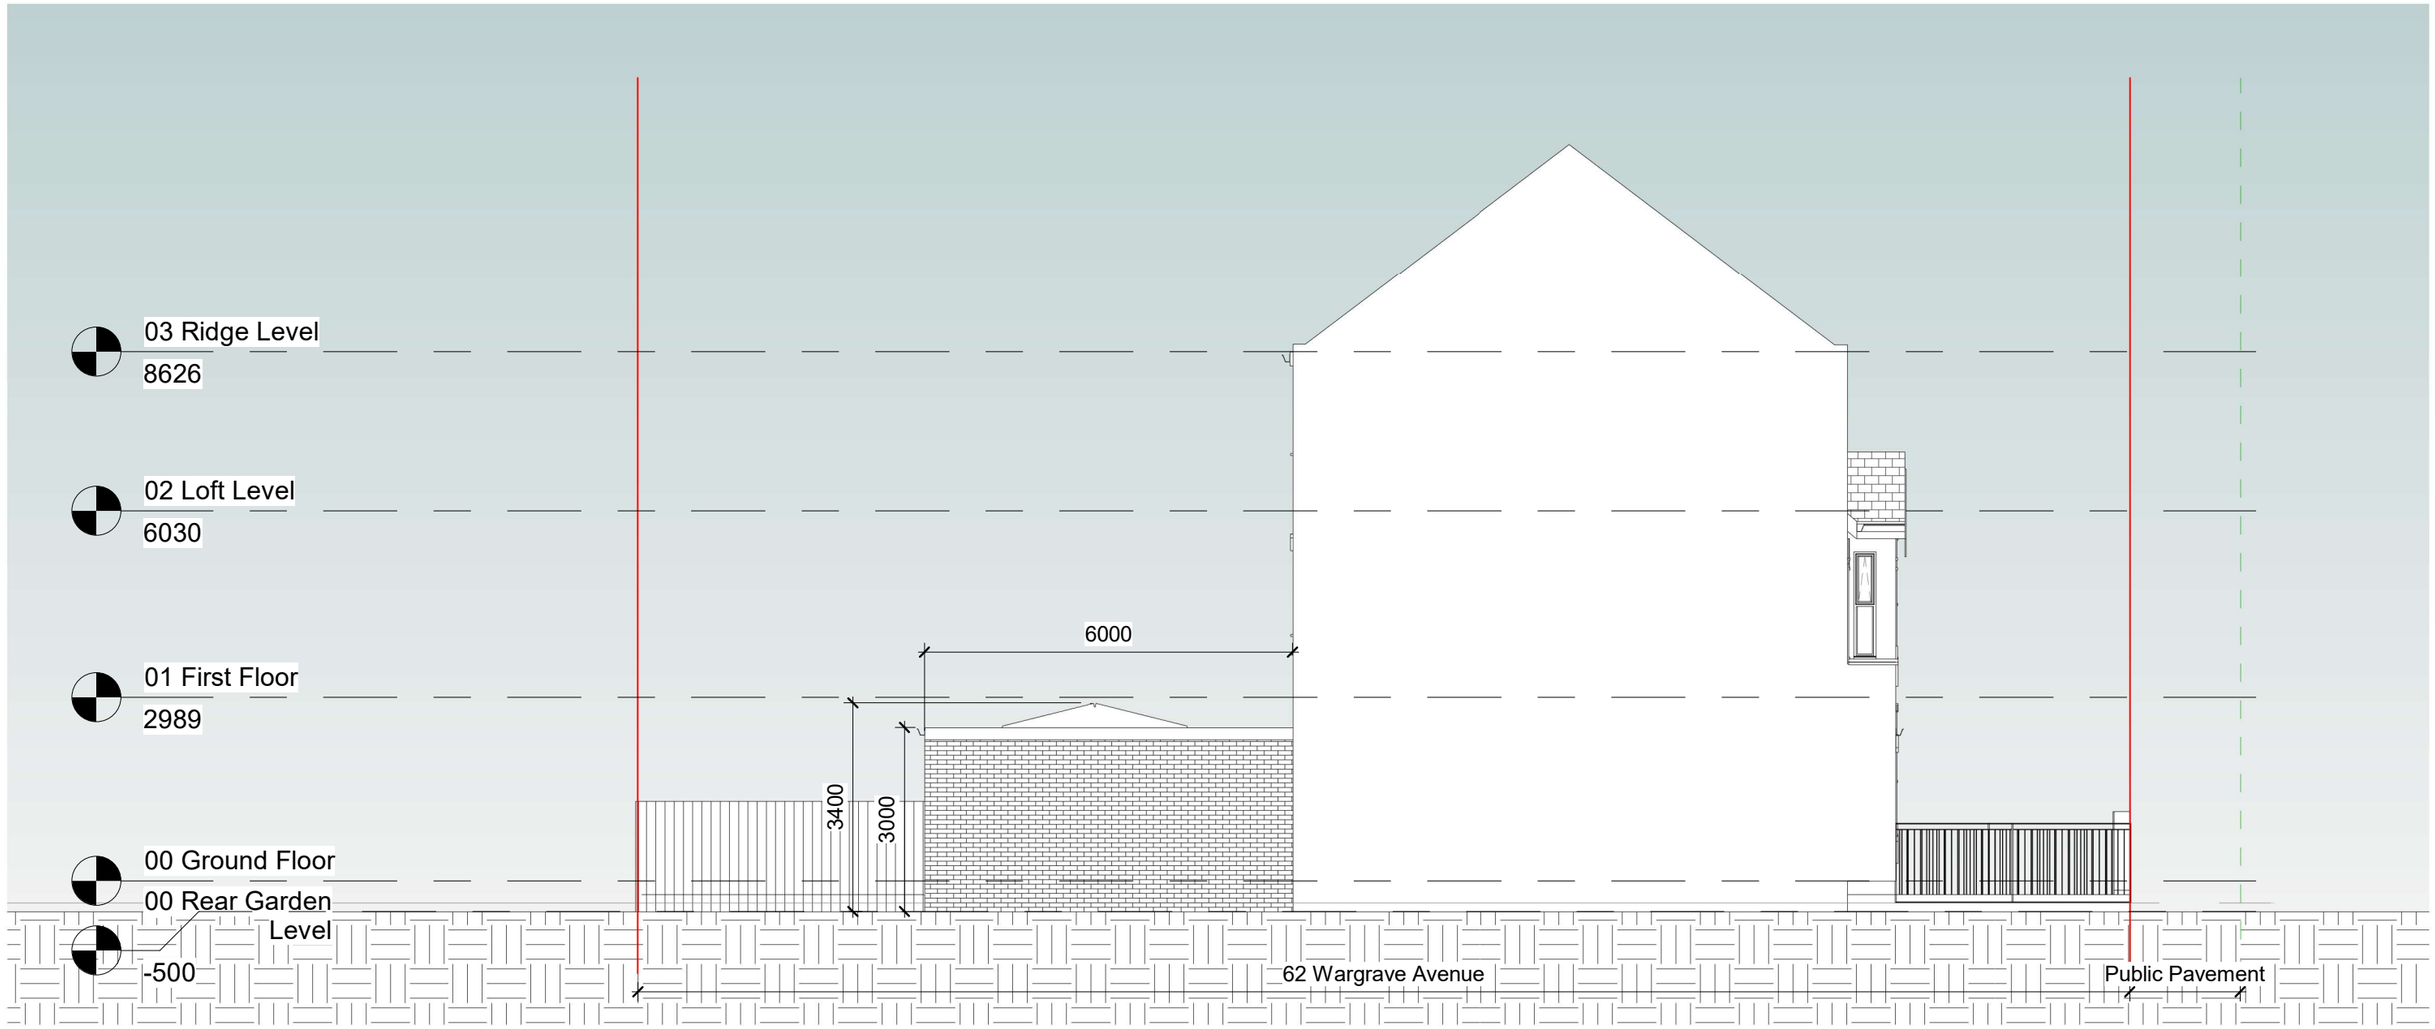

1 Side Elevation 1

1 : 100

0 1m 5m 10m

North

NOTES.
CONTRACTORS MUST VERIFY ALL DIMENIONS AT THE
SITE BEFORE COMENCING ANY WORK.

NO CONSTRUCTION WORK BEFORE BUILDING CONTROL
APPROVEL AND STRUCTURAL ENGINEER CONFIRMATION.

ANY DISCREPANCIES TO BE REPORTED TO GRIDKUNE.
ALL DRAWINGS ARE TO BE READ IN CONJUNCTION WITH
ALL RELEVANT DRAWINGS AND SPECIFICATIONS.

Rev	Description	Date

PROJECT TITLE
62 Wargrave Avenue, Haringey, N15 6UB

DRAWING TITLE
Proposed Side Elevation 1

CLIENT
Mr Heuberger

Date	Project number	Drawing number	Scale (@ A3)	Drawn by
Aug' 23	7479	EX-E002	1 : 100	Sara

PLANNING SERVICES

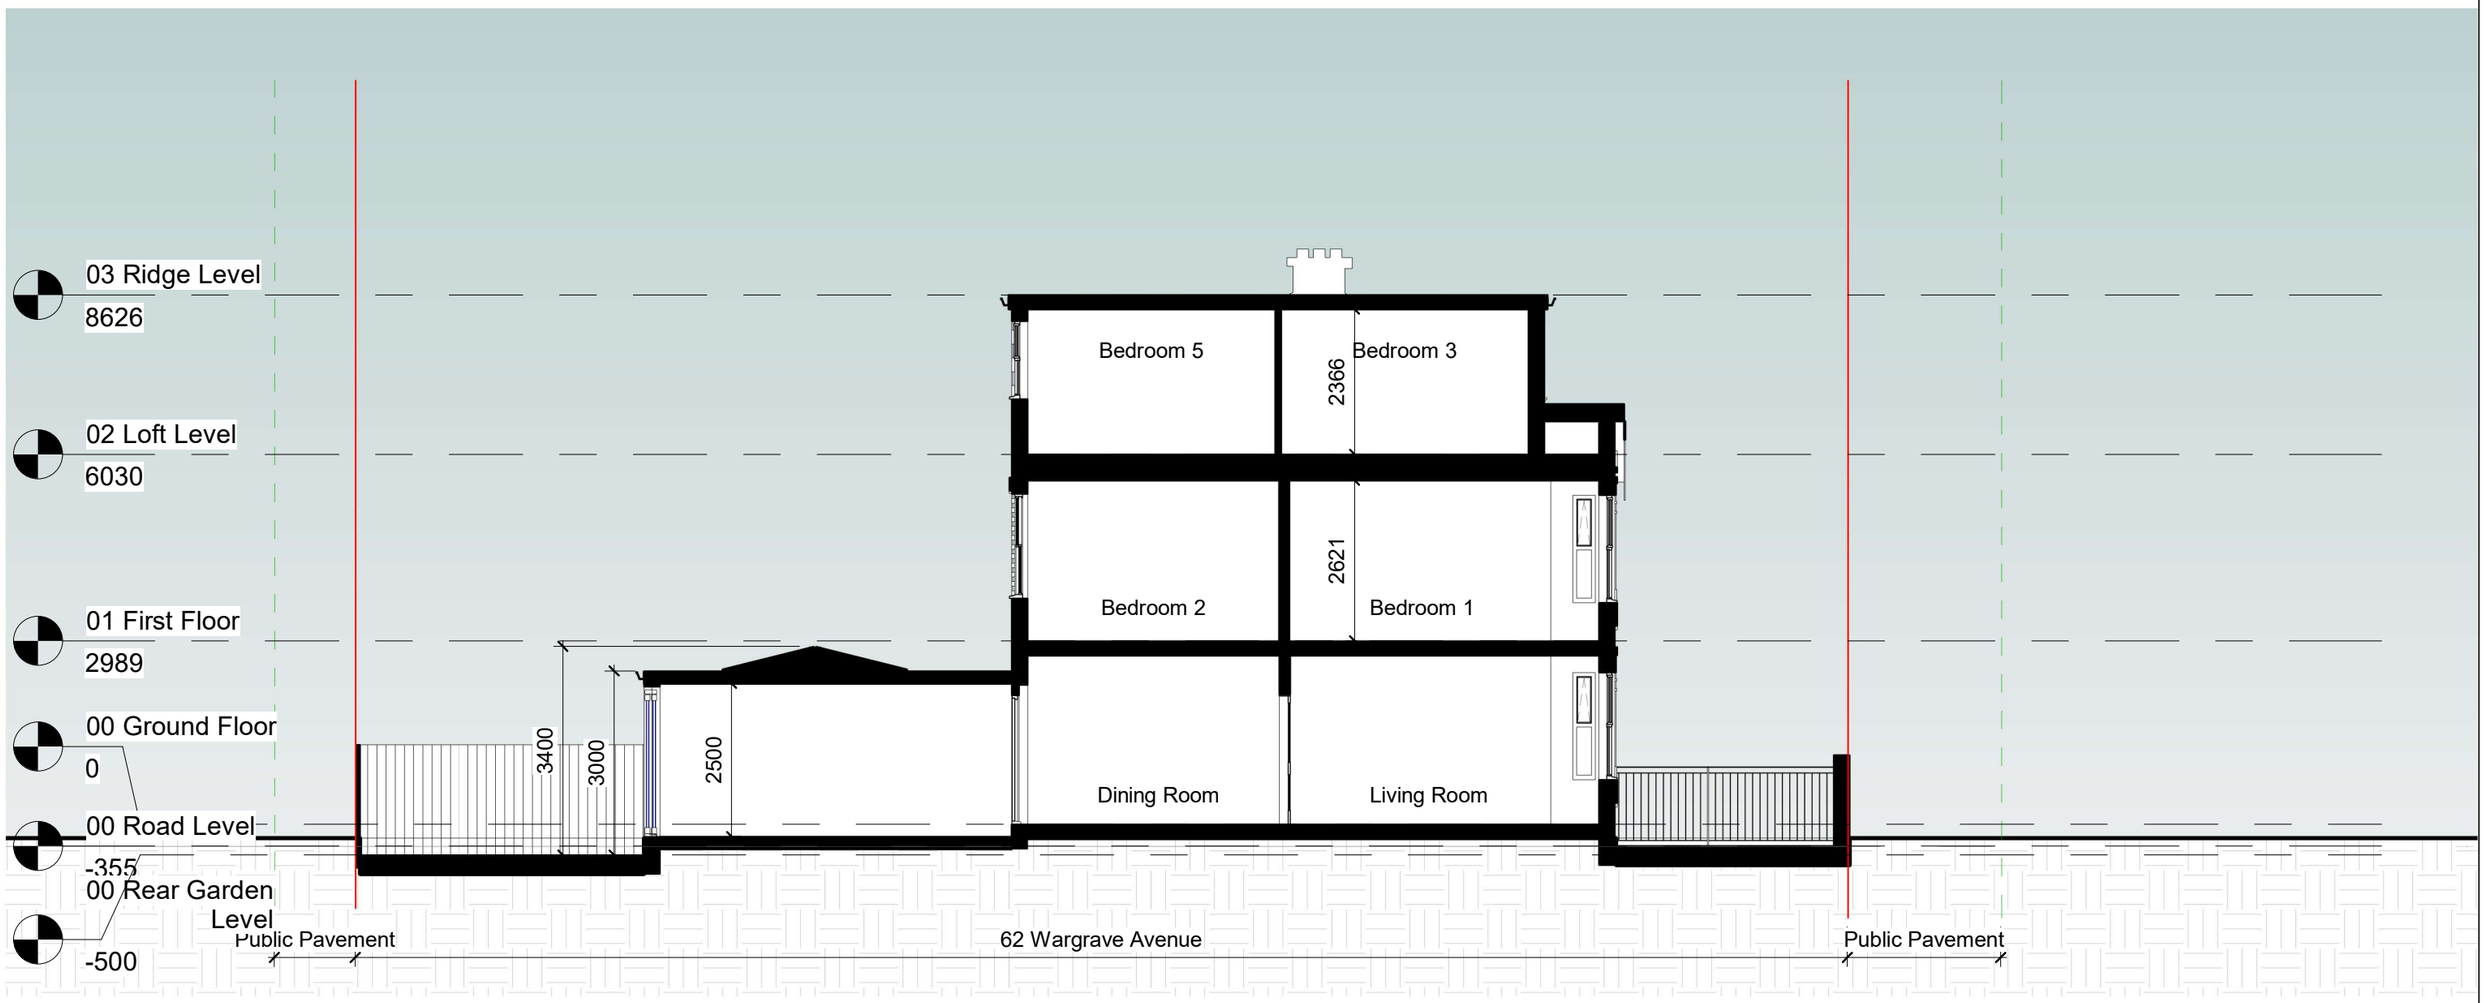

1 Section AA

1 : 100

0 1m 5m 10m

North

NOTES.
CONTRACTORS MUST VERIFY ALL DIMENIONS AT THE
SITE BEFORE COMENCING ANY WORK.

NO CONSTRUCTION WORK BEFORE BUILDING CONTROL
APPROVEL AND STRUCTURAL ENGINEER CONFIRMATION.

ANY DISCREPANCIES TO BE REPORTED TO GRIDKUNE.
ALL DRAWINGS ARE TO BE READ IN CONJUNCTION WITH
ALL RELEVANT DRAWINGS AND SPECIFICATIONS.

Rev	Description	Date

PROJECT TITLE

62 Wargrave Avenue, Haringey, N15 6UB

DRAWING TITLE

Proposed Section

CLIENT

Mr Heuberger

Date	Project number	Drawing number	Scale (@ A3)	Drawn by
Aug' 23	7479	PR-S001	1 : 100	Sara

SAM PLANNING SERVICES

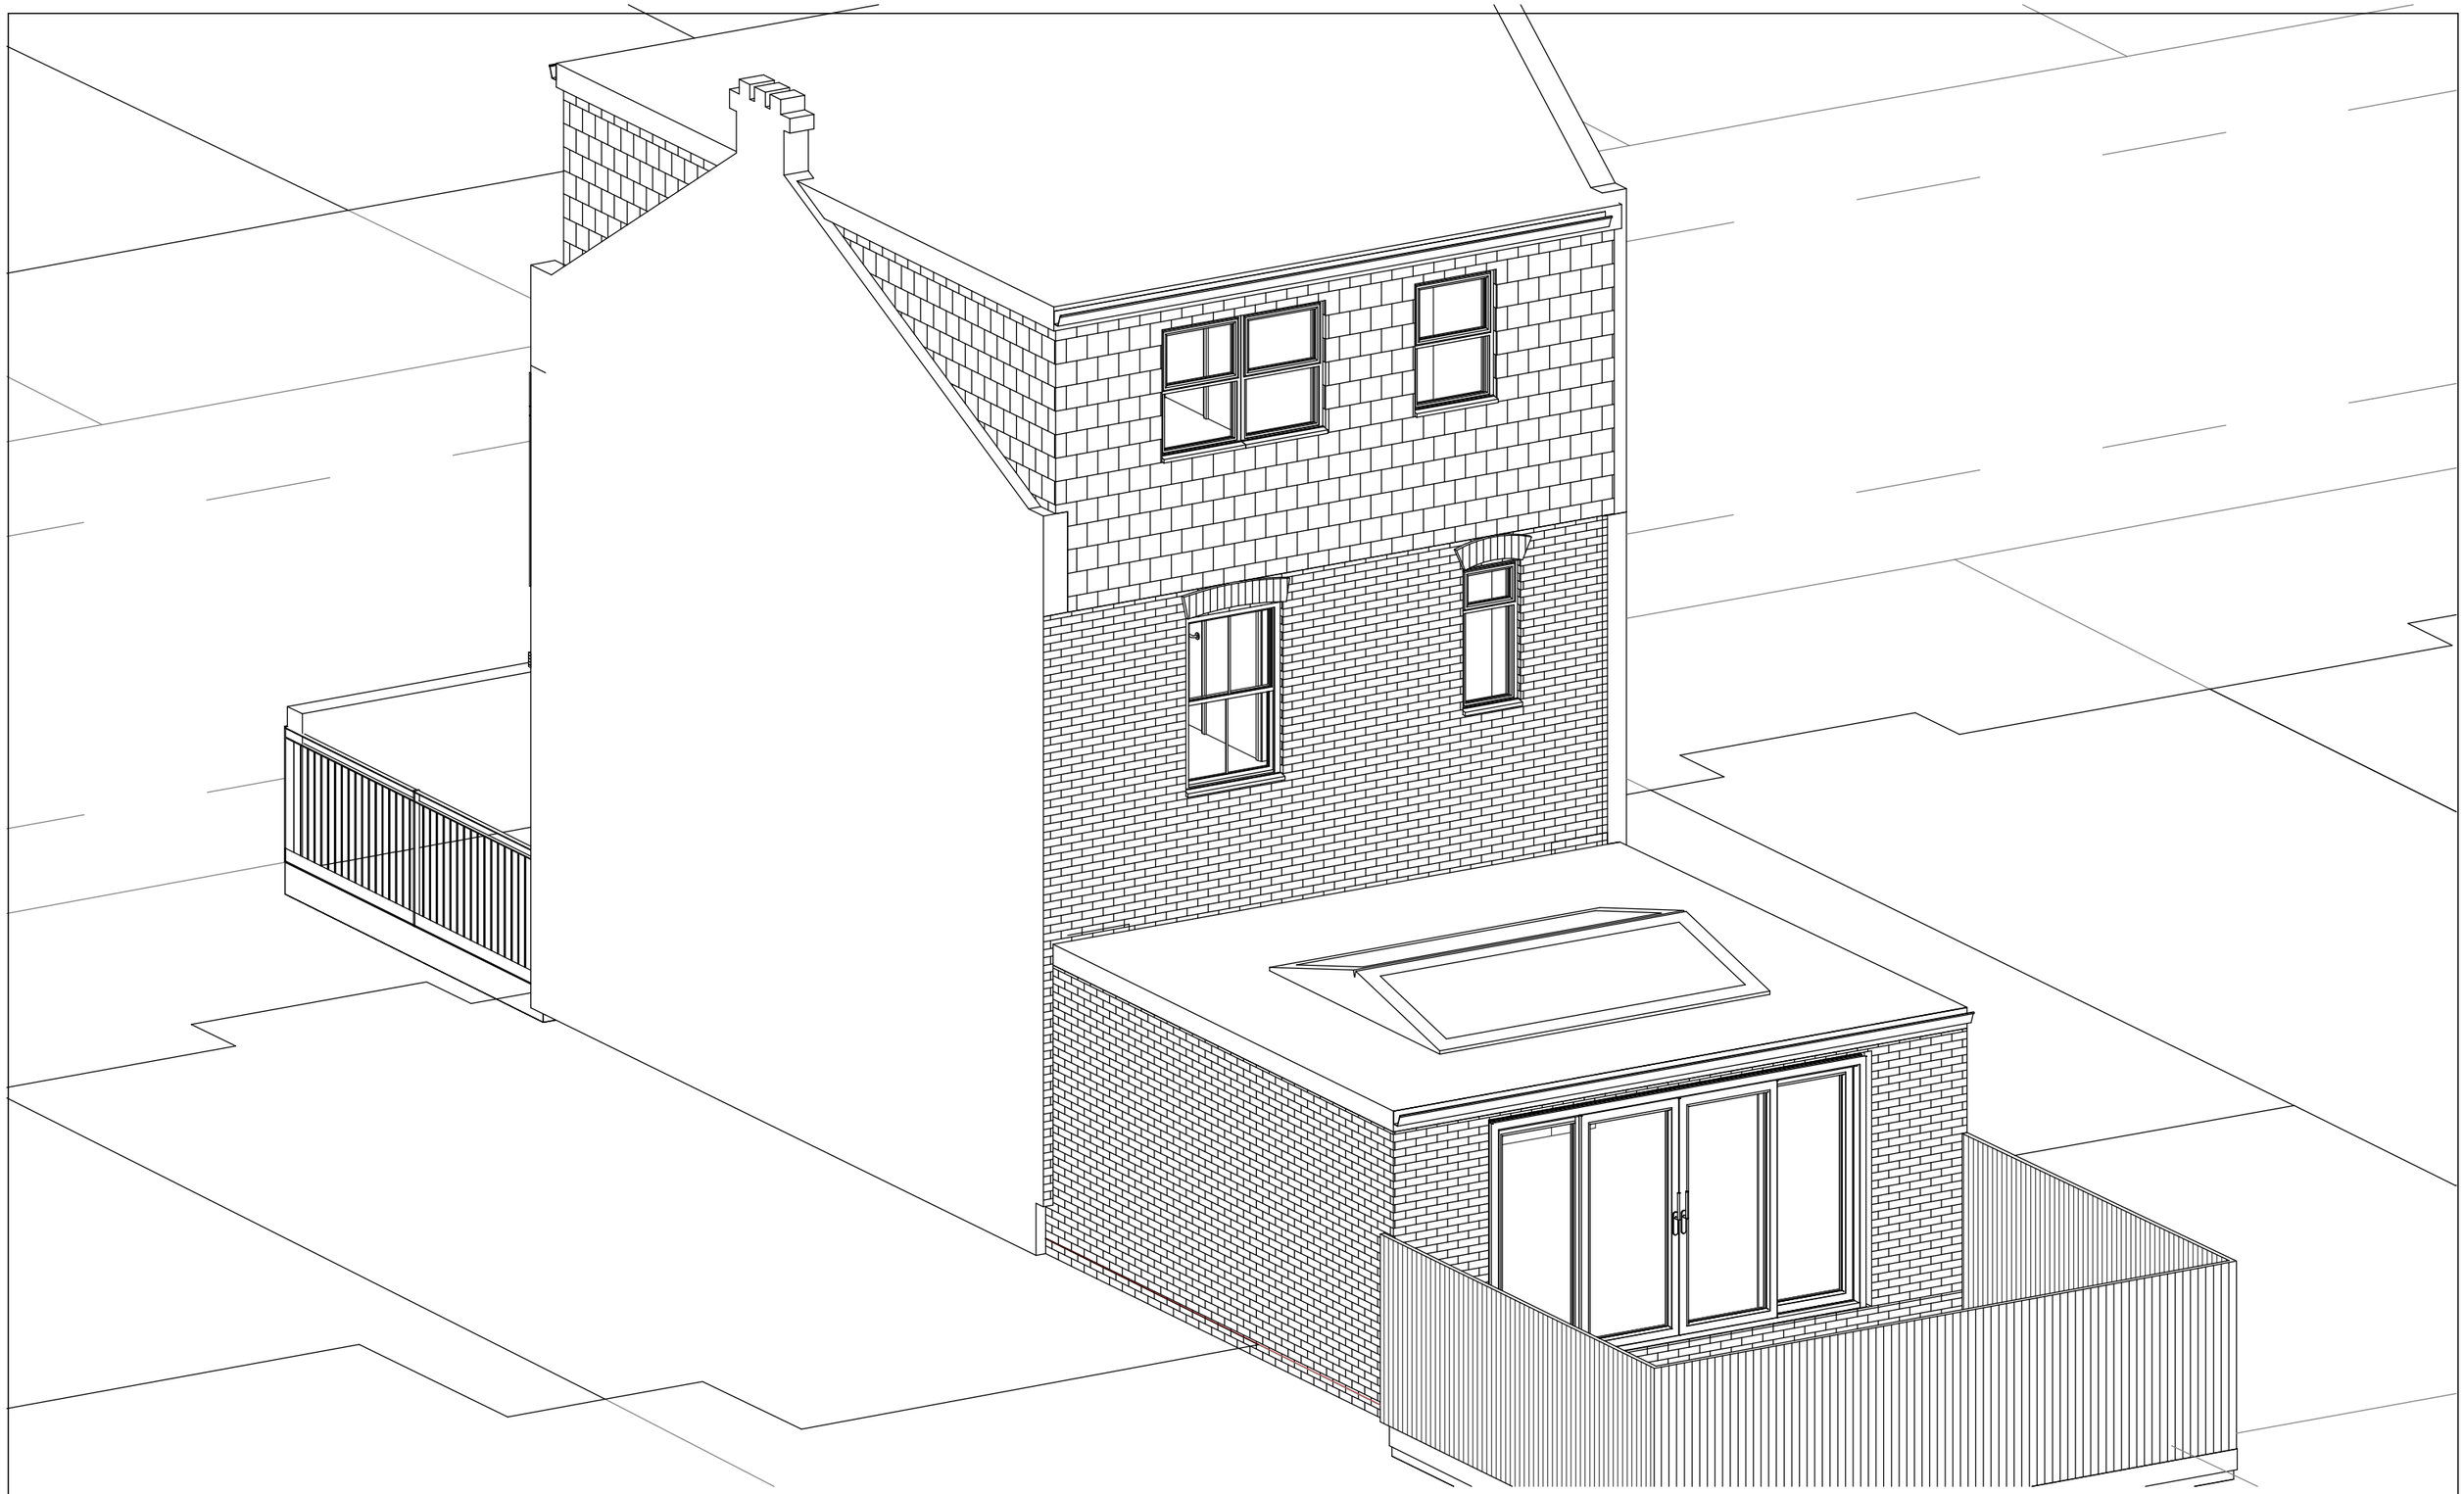

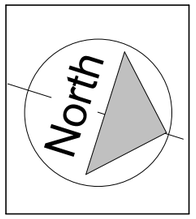

NOTES.
CONTRACTORS MUST VERIFY ALL DIMENIONS AT THE
SITE BEFORE COMENCING ANY WORK.

NO CONSTRUCTION WORK BEFORE BUILDING CONTROL
APPROVEL AND STRUCTURAL ENGINEER CONFIRMATION.

ANY DISCREPANCIES TO BE REPORTED TO GRIDKUNE.
ALL DRAWINGS ARE TO BE READ IN CONJUNCTION WITH
ALL RELEVANT DRAWINGS AND SPECIFICATIONS.

Rev	Description	Date

PROJECT TITLE

62 Wargrave Avenue, Haringey, N15 6UB

DRAWING TITLE

Proposed Perspective view

CLIENT

Mr Heuberger

Date	Project number	Drawing number	Scale (@ A3)	Drawn by
Aug' 23	7479	PR-PE001		Sara

PLANNING SERVICES