



Rutland Gardens

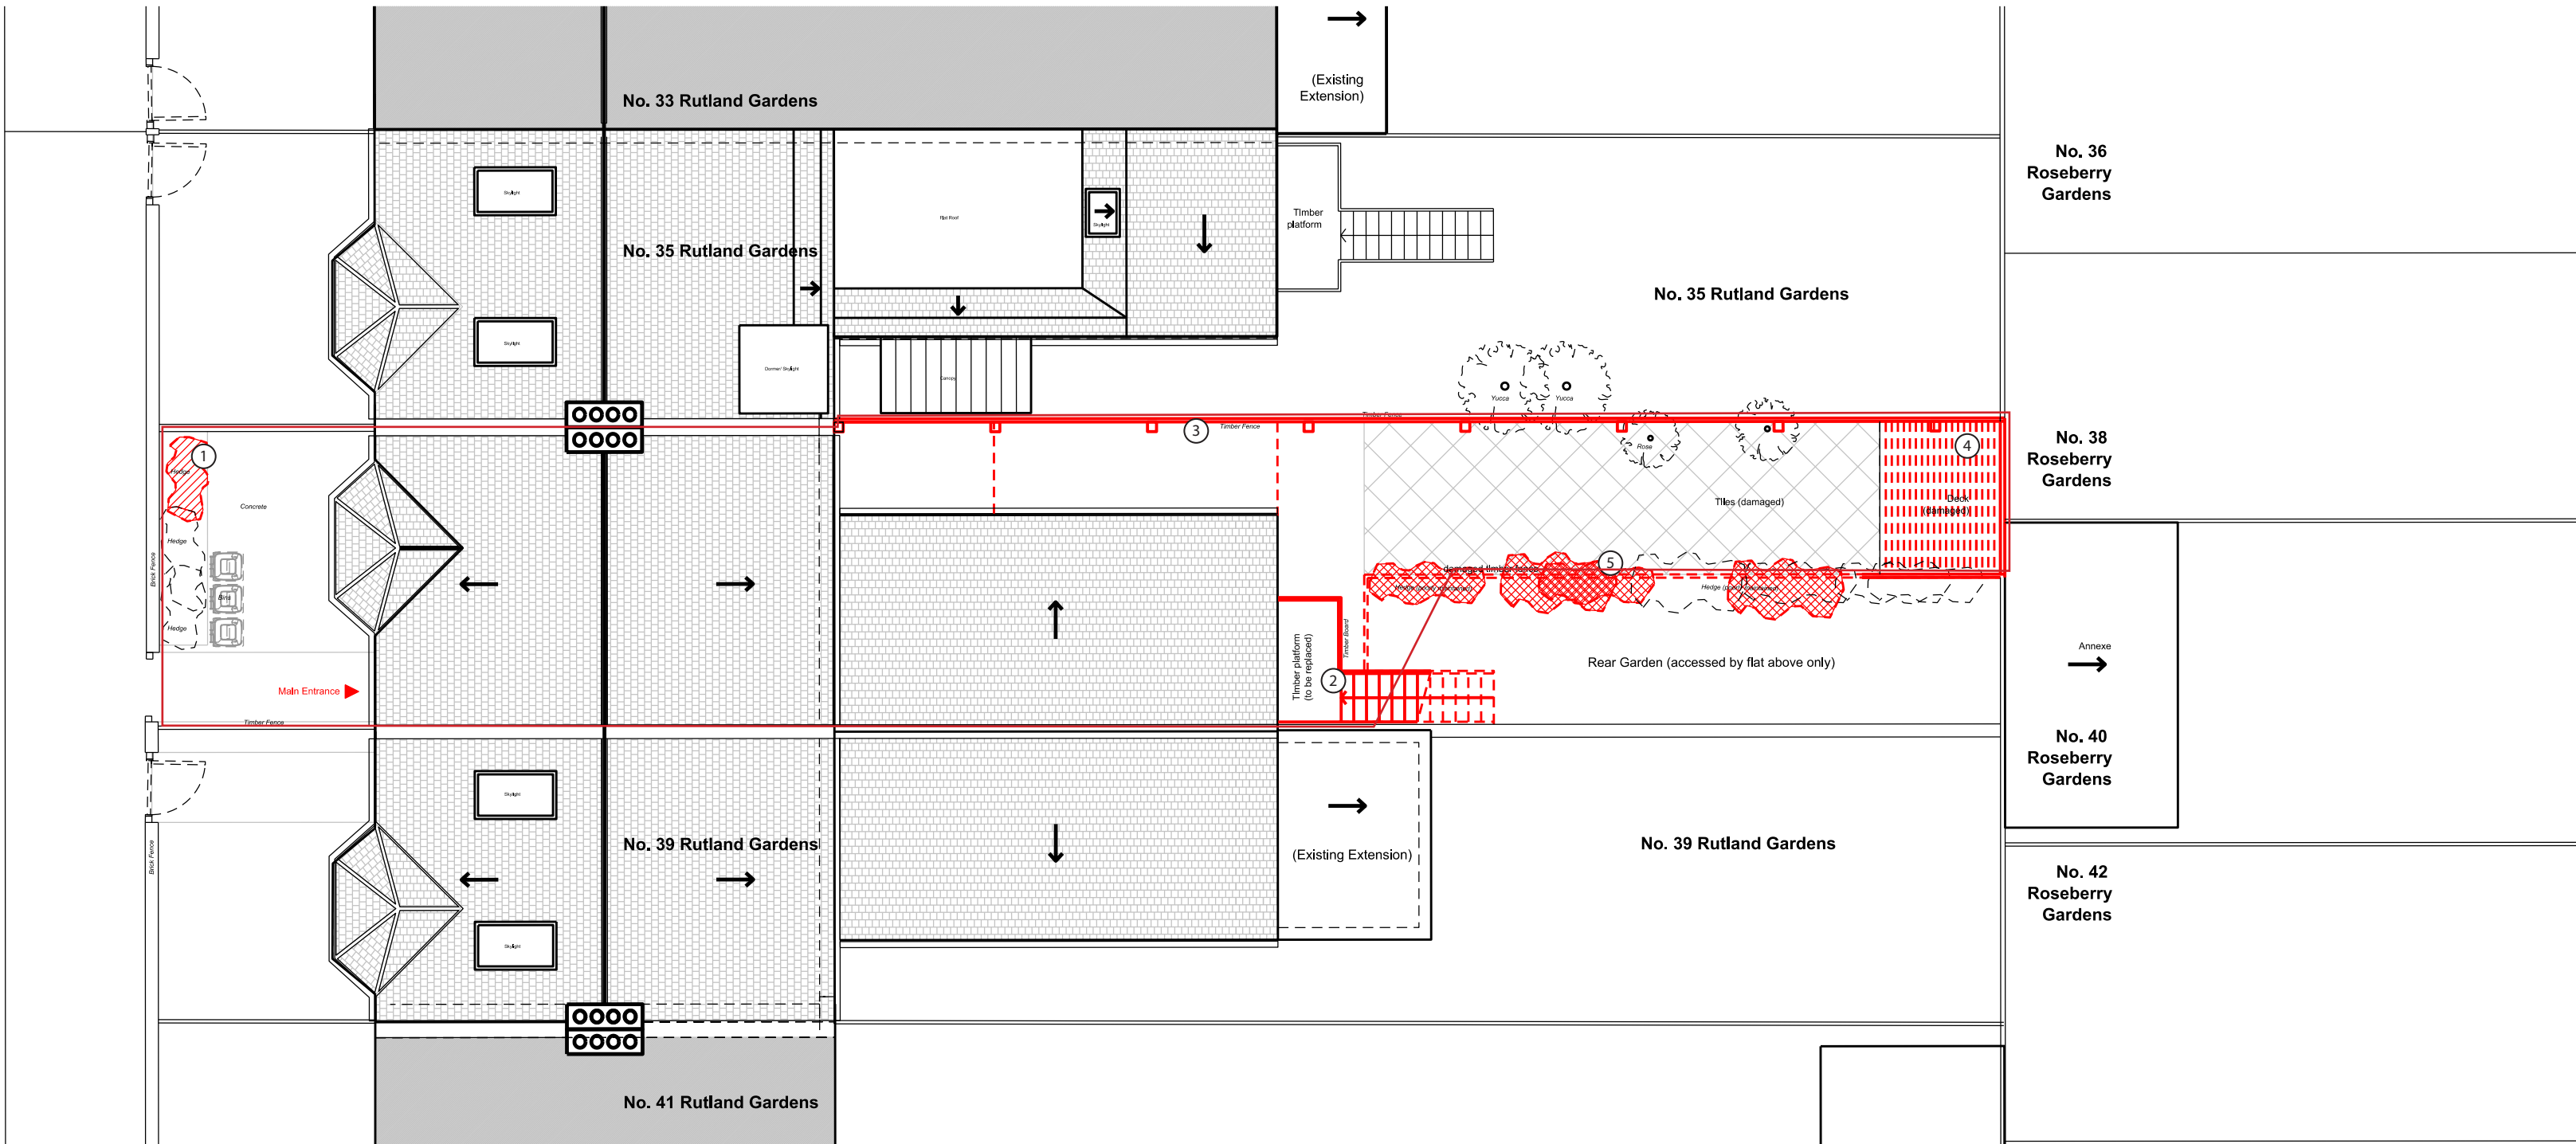

- Notes
- Proposed hedge trim to allow for new external storage. (for refuse & bike storage).
 - Proposed replacement of the stairs & timber deck to flat above.
 - Proposed replacement of the existing timber fence.
 - Proposed replacement of the rear timber deck. (currently damaged).
 - Proposed general landscape maintenance, trimming & pruning.
 - Proposed new side single-story extension; with 2 x skylights.
 - Proposed new planting.

Rutland Gardens

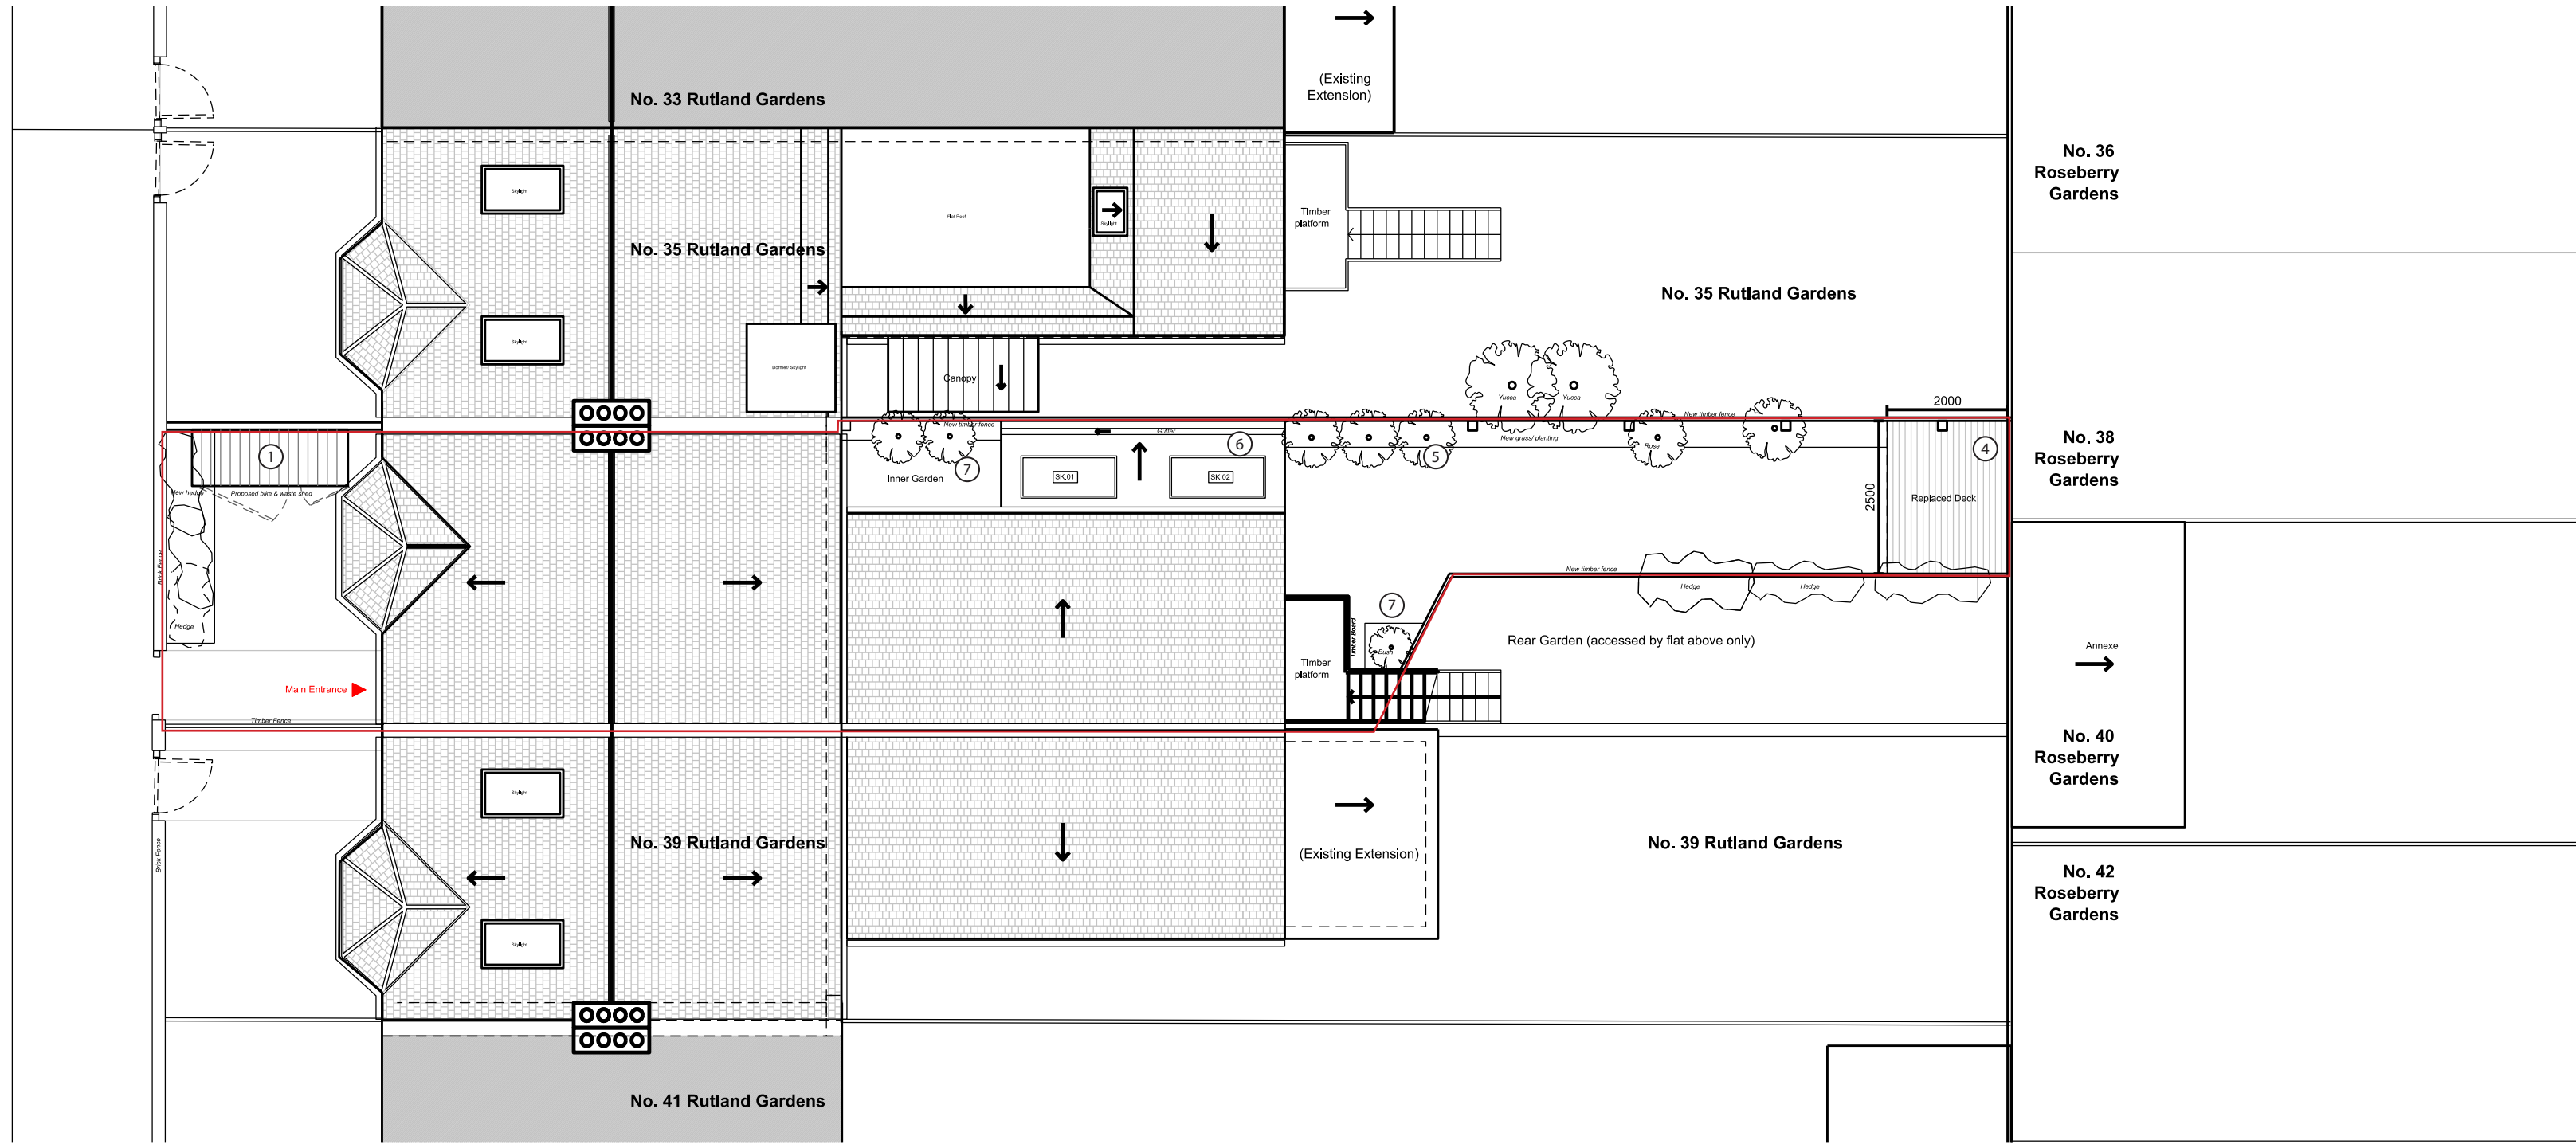

Project Address:	Ground floor Flat, No. 37 Rutland Gardens, Haringay, N4 1JN
Client:	Ms C. Benton & Mr C. Elliott
Drawing Title:	Block Plan
Drawing Status:	Planning
Scale:	1:100 @A2
Date:	August 2023
Drawing Number:	100_01

