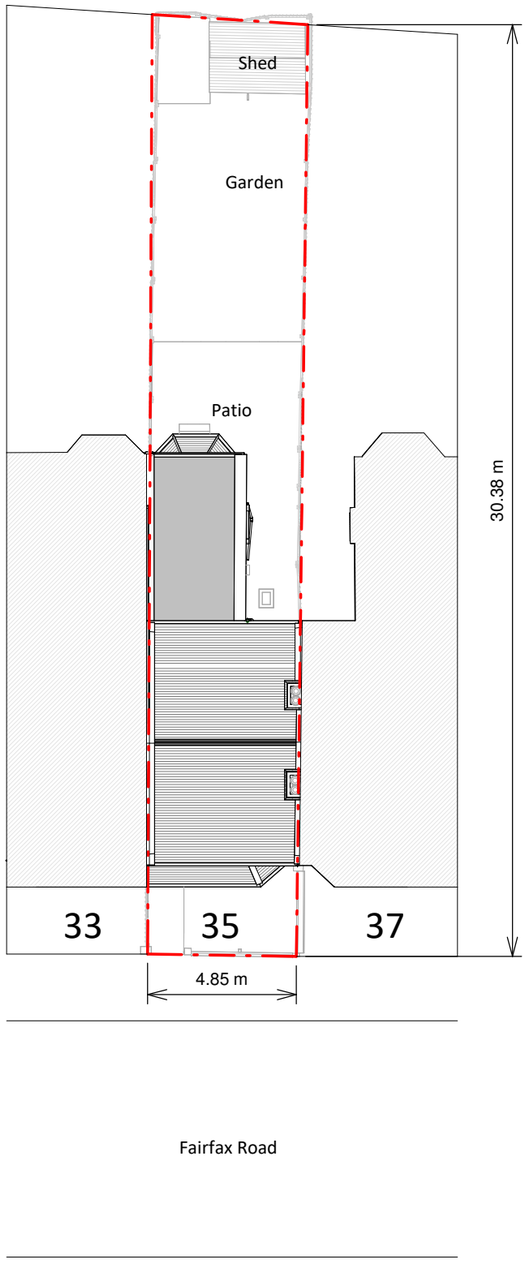

Existing Block Plan

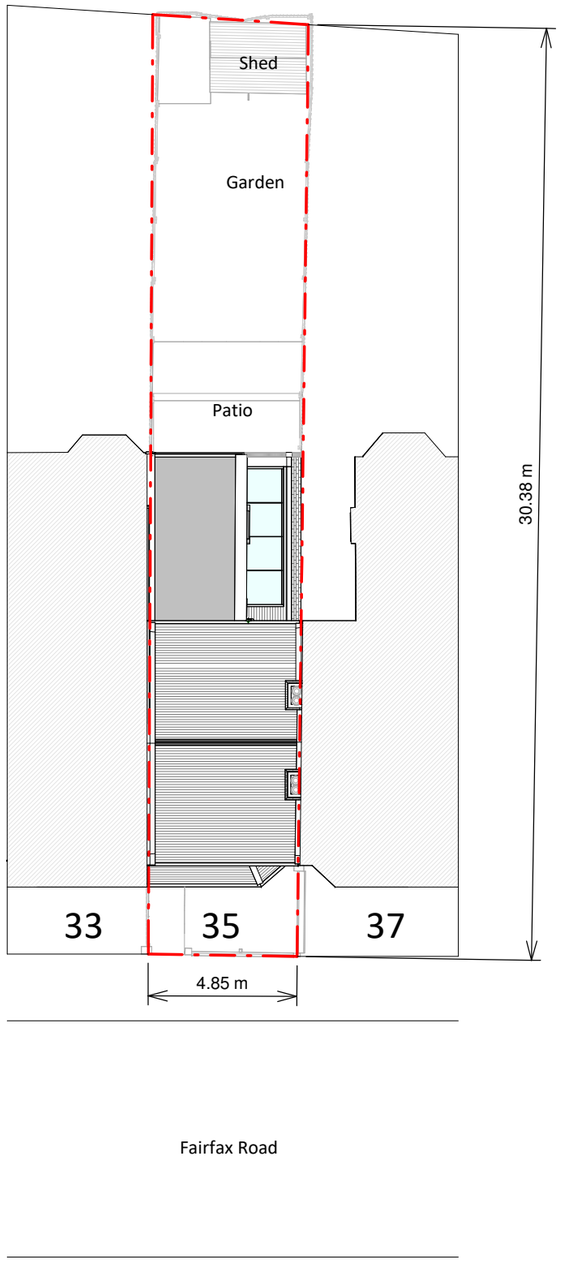

Proposed Block Plan

Copyright in the design and this drawing is the property of RESI. Reproduction in whole or in part is forbidden without written sanction of RESI. This drawing must be read in conjunction with all other relevant documentation and drawings.

RESI accepts no liability for any expense, loss or damage of whatsoever nature and however arising from any variation which has not been referred to them and their approval obtained.

Print out to actual scale. Do not scale, except unless for Planning purposes. All dimensions to be cross-checked on-site prior to manufacture and construction. Any discrepancies to be reported to RESI immediately.

NOTES

KEY

Neighbouring context

Boundary line

N

Revision

Rev	Notes	Date
A	Planning Issue	31/08/2023

RESI® Grow your home

Job Title
Proposed ground floor side infill, internal alterations and all associated works at 35 Fairfax Road, N8 0NH

Drawing Status
Planning Drawings

Client
John Faulds

Drawing Title
Block Plans

Scale 1 : 200 @ A3	Drawn AR
Date Aug 2023	Checked BV
Drawing No. B180254-3000	REV A

2 0 2 4 6 8 10
SCALE 1:200 m