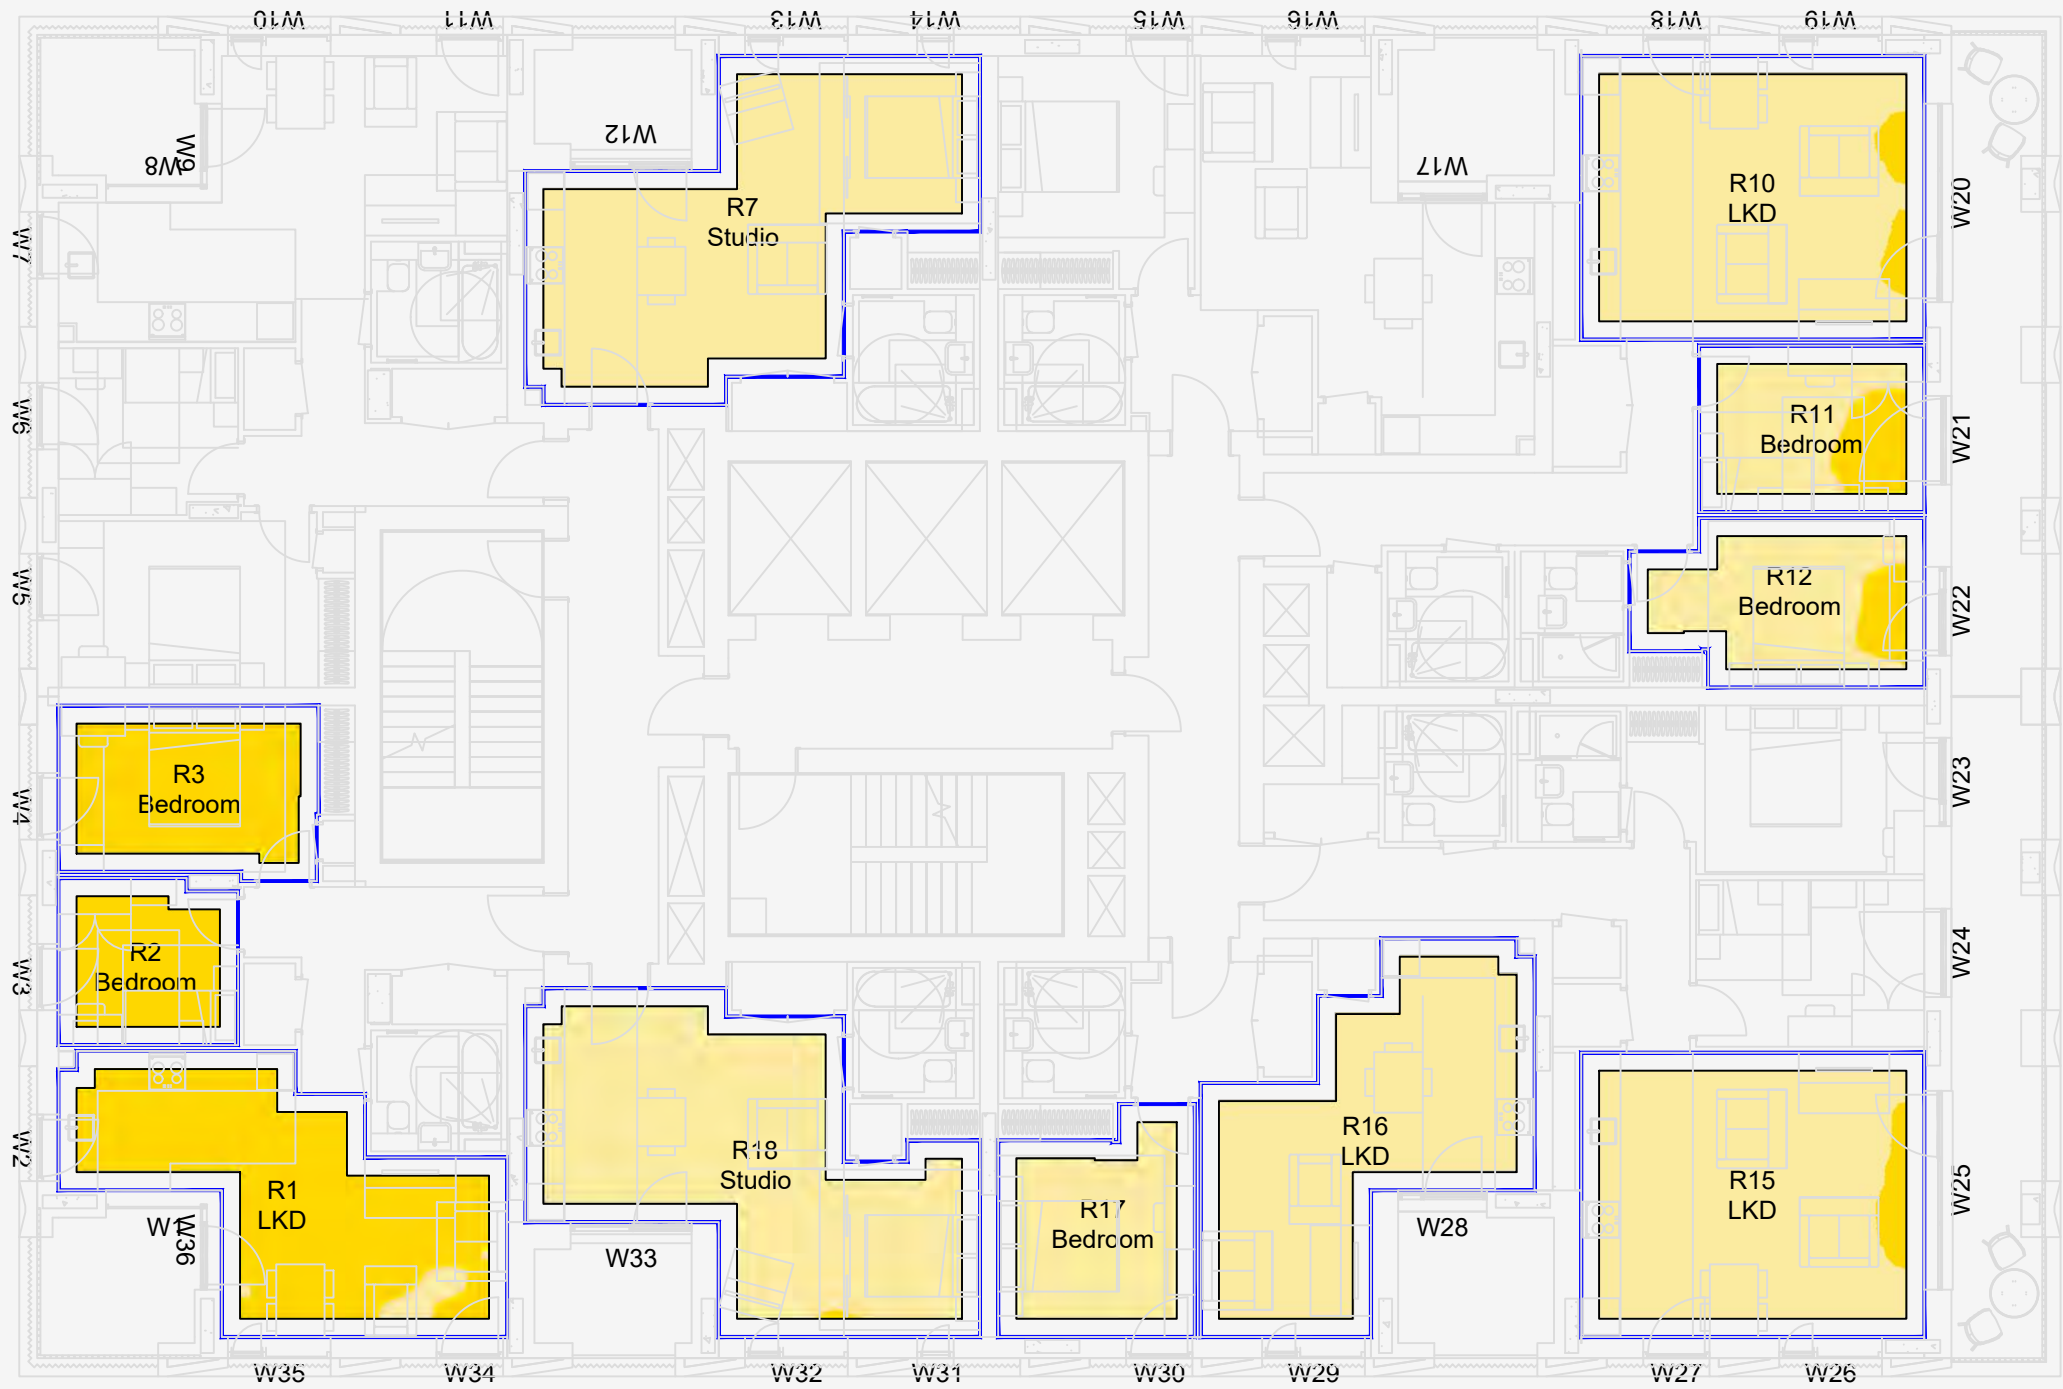



SOURCES OF INFORMATION:

EXISTING, SURROUNDING & ANALYSED BUILDINGS
Z-MAPPING 3D MODEL
Received on 18/04/2016

Site and aerial photos.

PROPOSED BUILDINGS
SHEPPARD ROBSON ARCHITECTS' 3D MODEL
Received on 07/07/23

CONSENTED BUILDINGS
PANTER HUDSPITH ARCHITECTS' DRAWINGS & 3D MODE

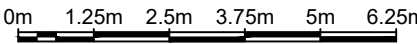

CT AT

© Copyright Anstey Horne & Co. Ltd
This drawing is the property of Anstey Horne & Co. Ltd. All rights reserved.
This drawing should not be reproduced without permission.
Do not scale from this drawing.

CLT ST WILLIAM LLP

CT TTL CLARENDON ROAD
HORNSEY, LONDON N8
PHASE 4, H1 H2 H3

SCHEME SCHEME RECEIVED: 07/07/23


DA TTL TARGET ILLUMINANCE
INTERNAL FLOOR LAYOUTS
BLOCK H1

MODELLED BY: / DRAWN BY: DAT
AW/LG/AK/AH/EY 12/07/23 SCALE: 1:125 **A3**

CT oLA o o DRAWING No:

ROL7465_R53_V02_601-03

Daylight & Sunlight

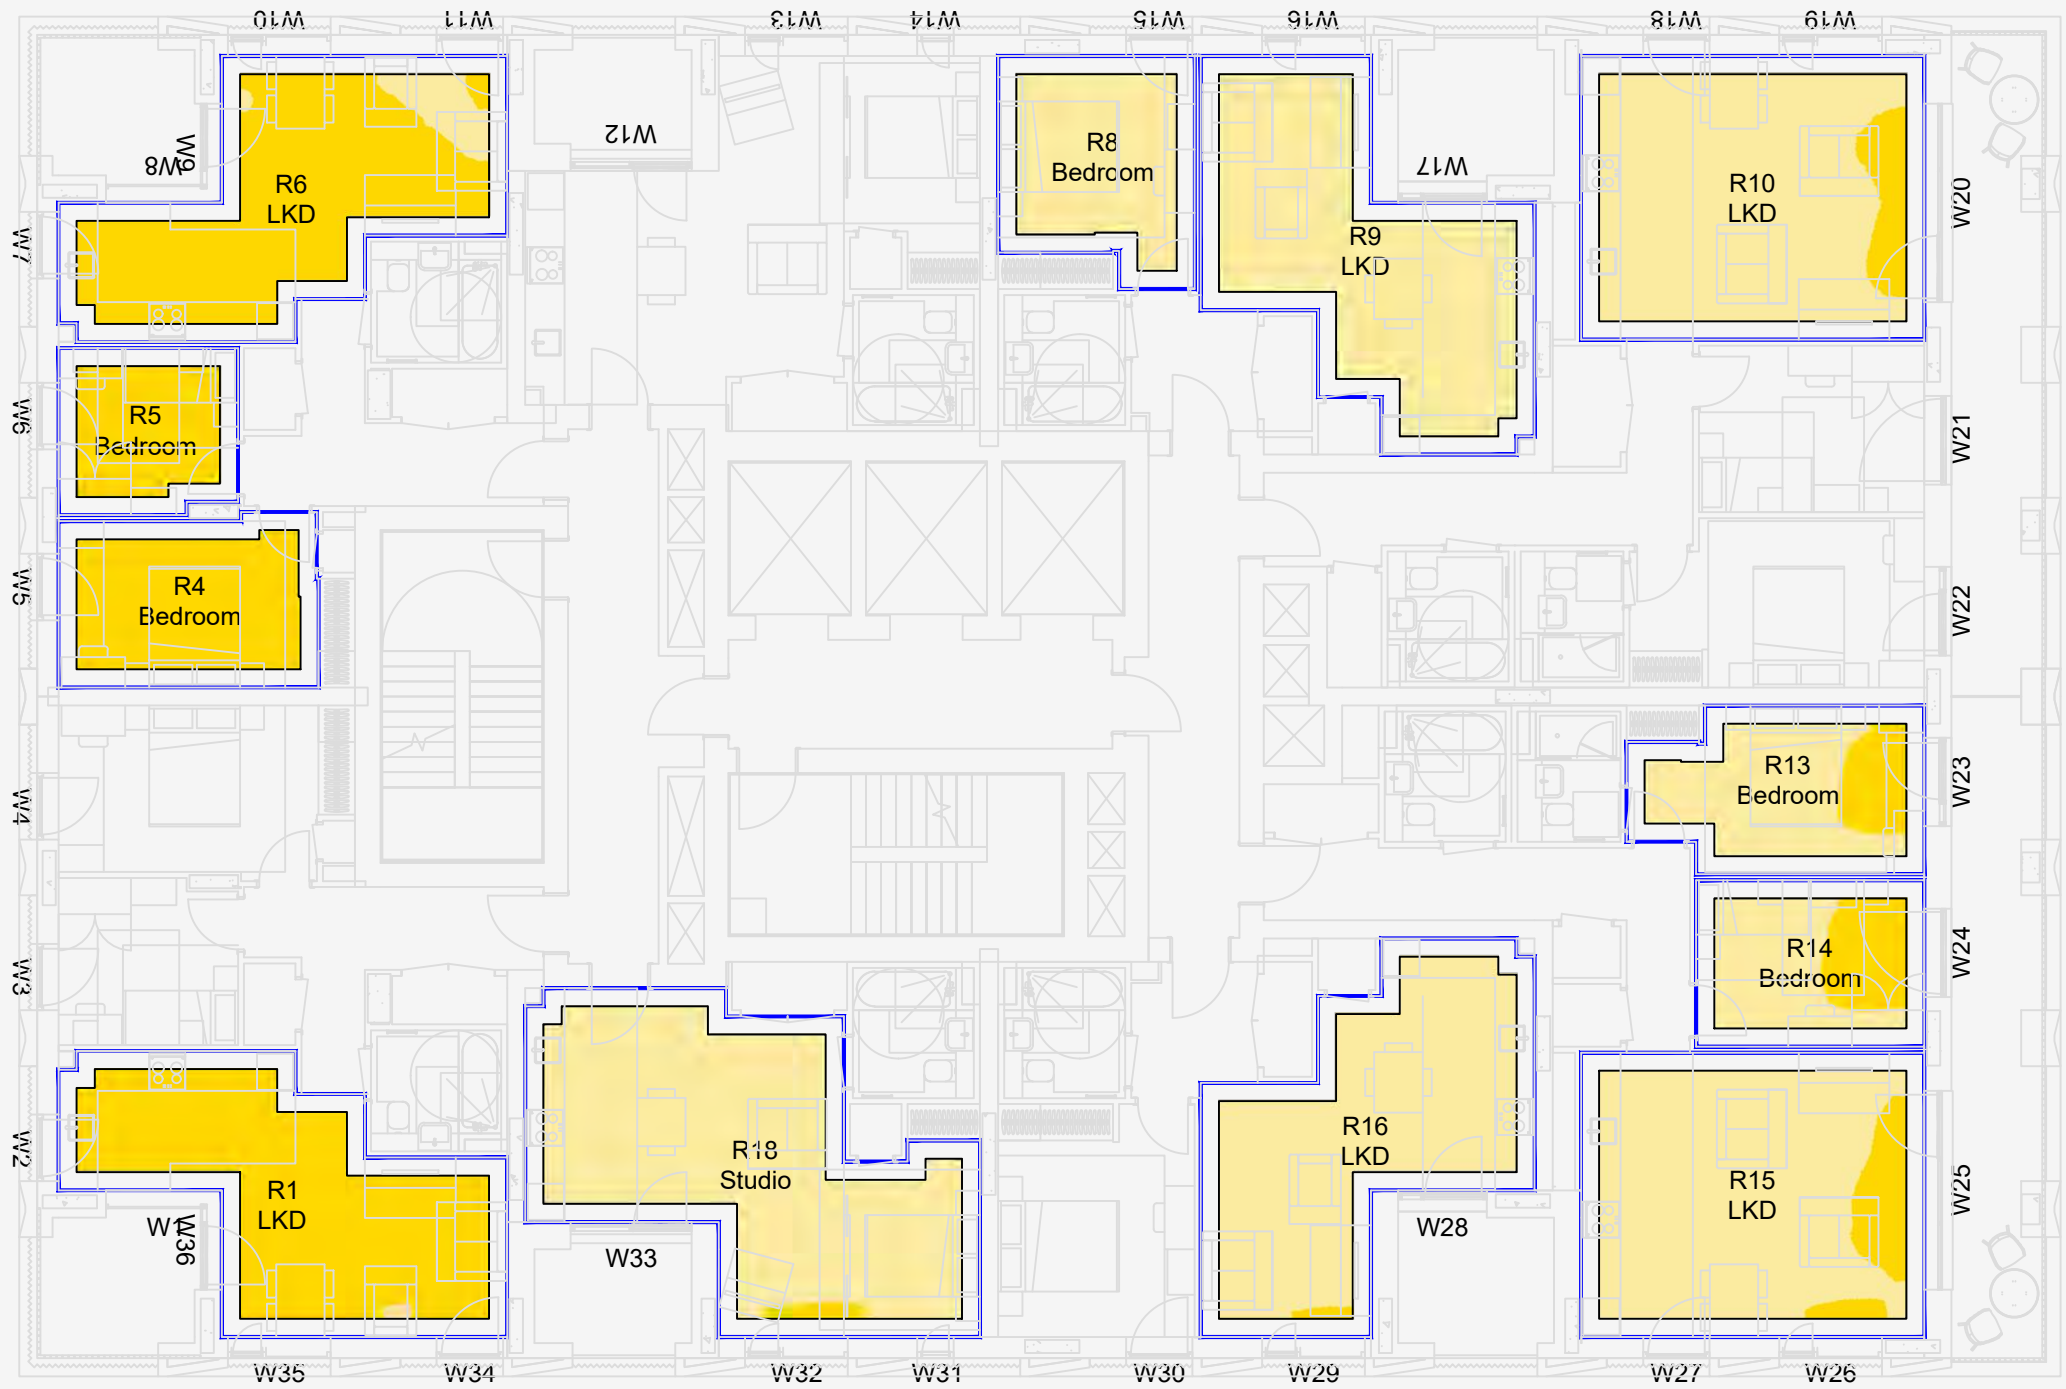

SOURCES OF INFORMATION:

EXISTING, SURROUNDING & ANALYSED BUILDINGS

Z-MAPPING 3D MODEL
Received on 18/04/2016


Site and aerial photos.

PROPOSED BUILDINGS

SHEPPARD ROBSON ARCHITECTS' 3D MODEL
Received on 07/07/23

CONSENTED BUILDINGS

PANTER HUDSPITH ARCHITECTS' DRAWINGS & 3D MODEL

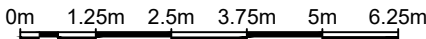

CT AT

© Copyright Anstey Horne & Co. Ltd
This drawing is the property of Anstey Horne & Co. Ltd. All rights reserved.
This drawing should not be reproduced without permission.
Do not scale from this drawing.

CLT ST WILLIAM LLP

CT TTL CLARENDON ROAD
HORNSEY, LONDON N8
PHASE 4, H1 H2 H3

SCHEME SCHEME RECEIVED: 07/07/23



DA TTL TARGET ILLUMINANCE
INTERNAL FLOOR LAYOUTS
BLOCK H1

MODELLED BY: / DRAWN BY: DAT
AW/LG/AK/AH/EY 12/07/23 SCALE: 1:125 A3

CT oLA o o DRAWING No:

ROL7465_R53_V02_601-04

Daylight & Sunlight

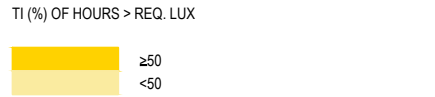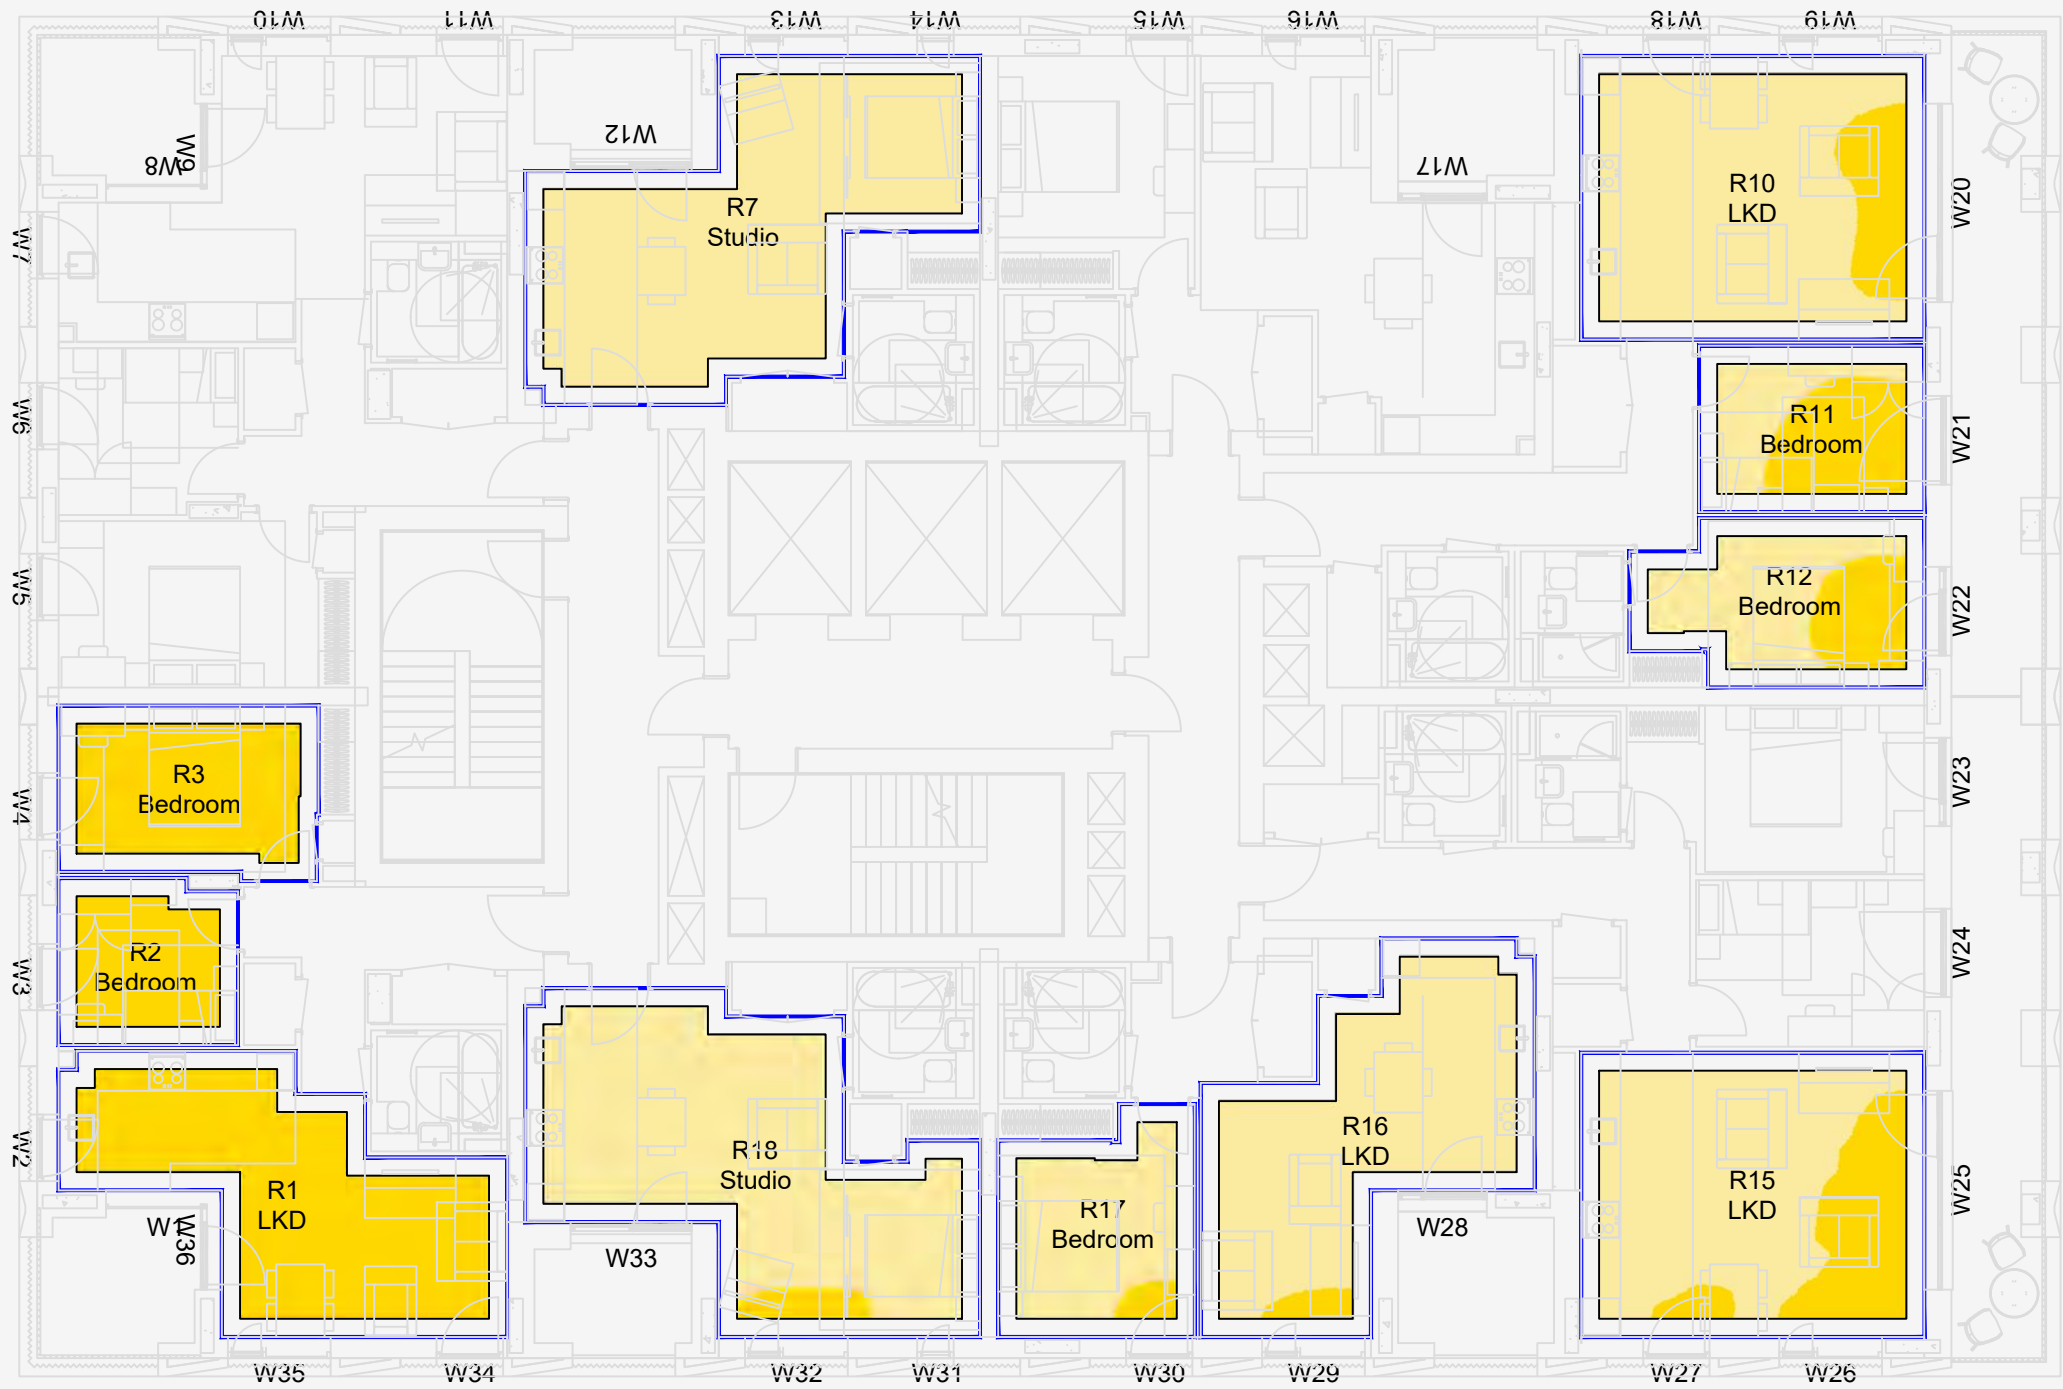


SOURCES OF INFORMATION:

EXISTING, SURROUNDING & ANALYSED BUILDINGS
Z-MAPPING 3D MODEL
Received on 18/04/2016

Site and aerial photos.

PROPOSED BUILDINGS
SHEPPARD ROBSON ARCHITECTS' 3D MODEL
Received on 07/07/23

CONSENTED BUILDINGS
PANTER HUDSPITH ARCHITECTS' DRAWINGS & 3D MODE

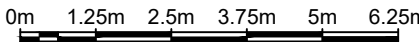

CT AT

© Copyright Anstey Horne & Co. Ltd
This drawing is the property of Anstey Horne & Co. Ltd. All rights reserved.
This drawing should not be reproduced without permission.
Do not scale from this drawing.

CLT ST WILLIAM LLP

CT TTL CLARENDON ROAD
HORNSEY, LONDON N8
PHASE 4, H1 H2 H3


SCHEME SCHEME RECEIVED: 07/07/23

DA TTL TARGET ILLUMINANCE
INTERNAL FLOOR LAYOUTS
BLOCK H1

MODELLED BY: / DRAWN BY: DAT
AW/LG/AK/AH/EY 12/07/23 SCALE: 1:125 A3

CT oLA o o DRAWING No:

ROL7465_R53_V02_601-05

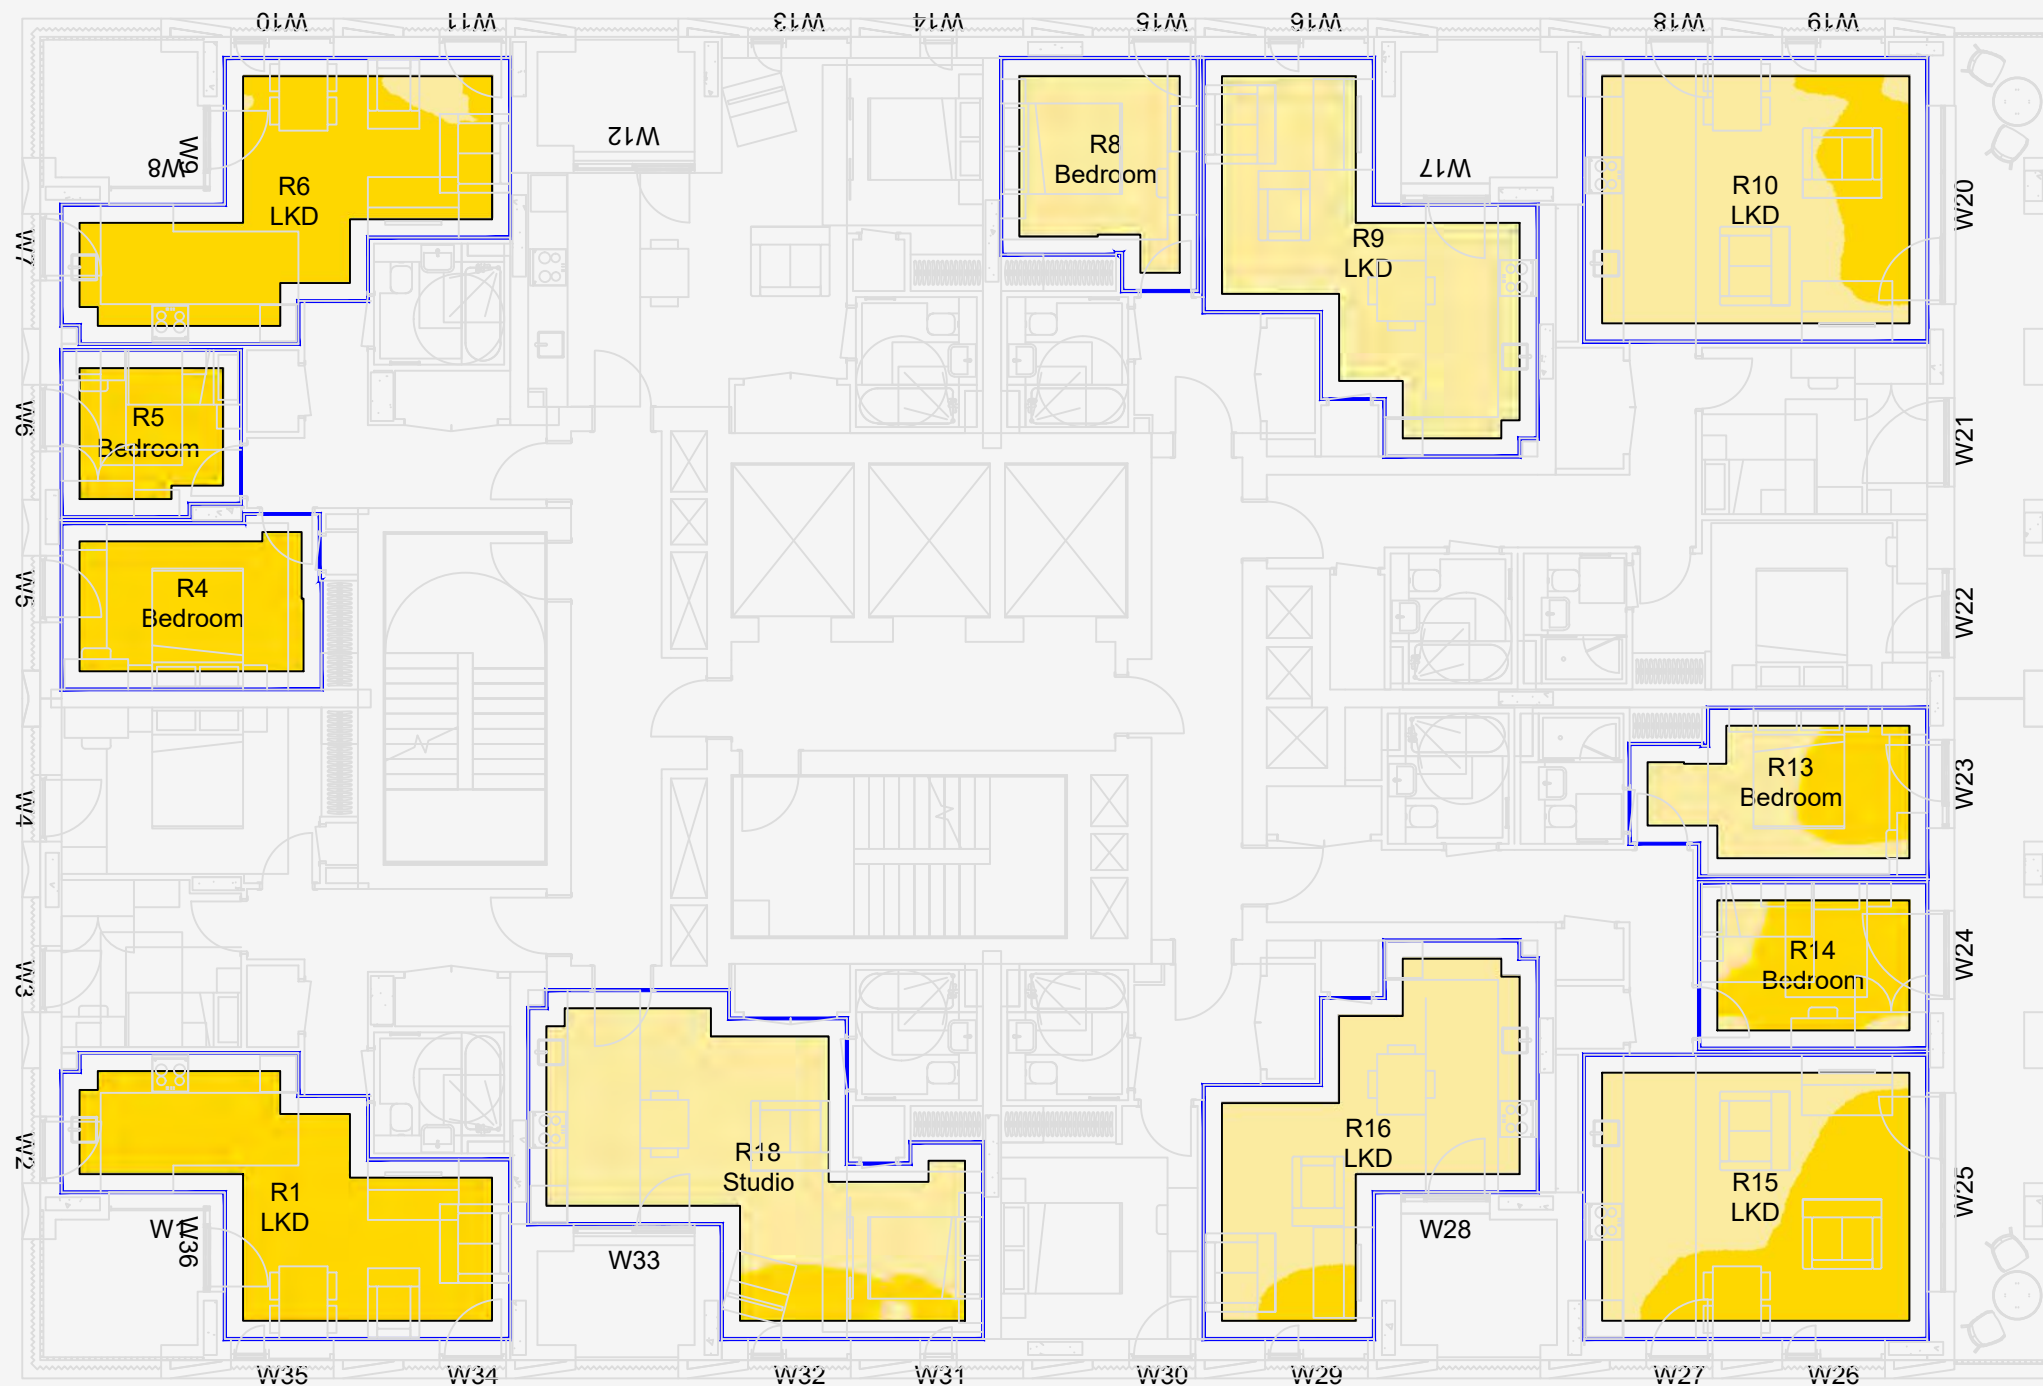

SOURCES OF INFORMATION:

EXISTING, SURROUNDING & ANALYSED BUILDINGS

Z-MAPPING 3D MODEL
Received on 18/04/2016


Site and aerial photos.

PROPOSED BUILDINGS

SHEPPARD ROBSON ARCHITECTS' 3D MODEL
Received on 07/07/23

CONSENTED BUILDINGS

PANTER HUDSPITH ARCHITECTS' DRAWINGS & 3D MODEL

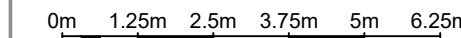

CT AT

© Copyright Anstey Horne & Co. Ltd
This drawing is the property of Anstey Horne & Co. Ltd. All rights reserved.
This drawing should not be reproduced without permission.
Do not scale from this drawing.

CLT ST WILLIAM LLP

CT TTL CLARENDON ROAD
HORNSEY, LONDON N8
PHASE 4, H1 H2 H3

SCHEME SCHEME RECEIVED: 07/07/23

DA TTL TARGET ILLUMINANCE
INTERNAL FLOOR LAYOUTS
BLOCK H1

MODELLED BY: / DRAWN BY: DAT SCALE: 1:125 A3
AW/LG/AK/AH/EY 12/07/23

CT oLA o o DRAWING No:

ROL7465_R53_V02_601-06

Daylight & Sunlight



SOURCES OF INFORMATION:

EXISTING, SURROUNDING & ANALYSED BUILDINGS

Z-MAPPING 3D MODEL
Received on 18/04/2016

Site and aerial photos.

PROPOSED BUILDINGS

SHEPPARD ROBSON ARCHITECTS' 3D MODEL
Received on 07/07/23

CONSENTED BUILDINGS

PANTER HUDSPITH ARCHITECTS' DRAWINGS & 3D MODE



0m 1.25m 2.5m 3.75m 5m 6.25m

CT AT

© Copyright Anstey Horne & Co. Ltd
This drawing is the property of Anstey Horne & Co. Ltd. All rights reserved.
This drawing should not be reproduced without permission.
Do not scale from this drawing.

CLT ST WILLIAM LLP

CT TTL CLARENDON ROAD
HORNSEY, LONDON N8
PHASE 4, H1 H2 H3

SCHEME SCHEME RECEIVED: 07/07/23


DA TTL TARGET ILLUMINANCE
INTERNAL FLOOR LAYOUTS
BLOCK H1


MODELLED BY: / DRAWN BY: DAT SCALE: 1:125 A3
AW/LG/AK/AH/EY 12/07/23

CT oLA o o DRAWING No:

ROL7465_R53_V02_601-07

Daylight & Sunlight

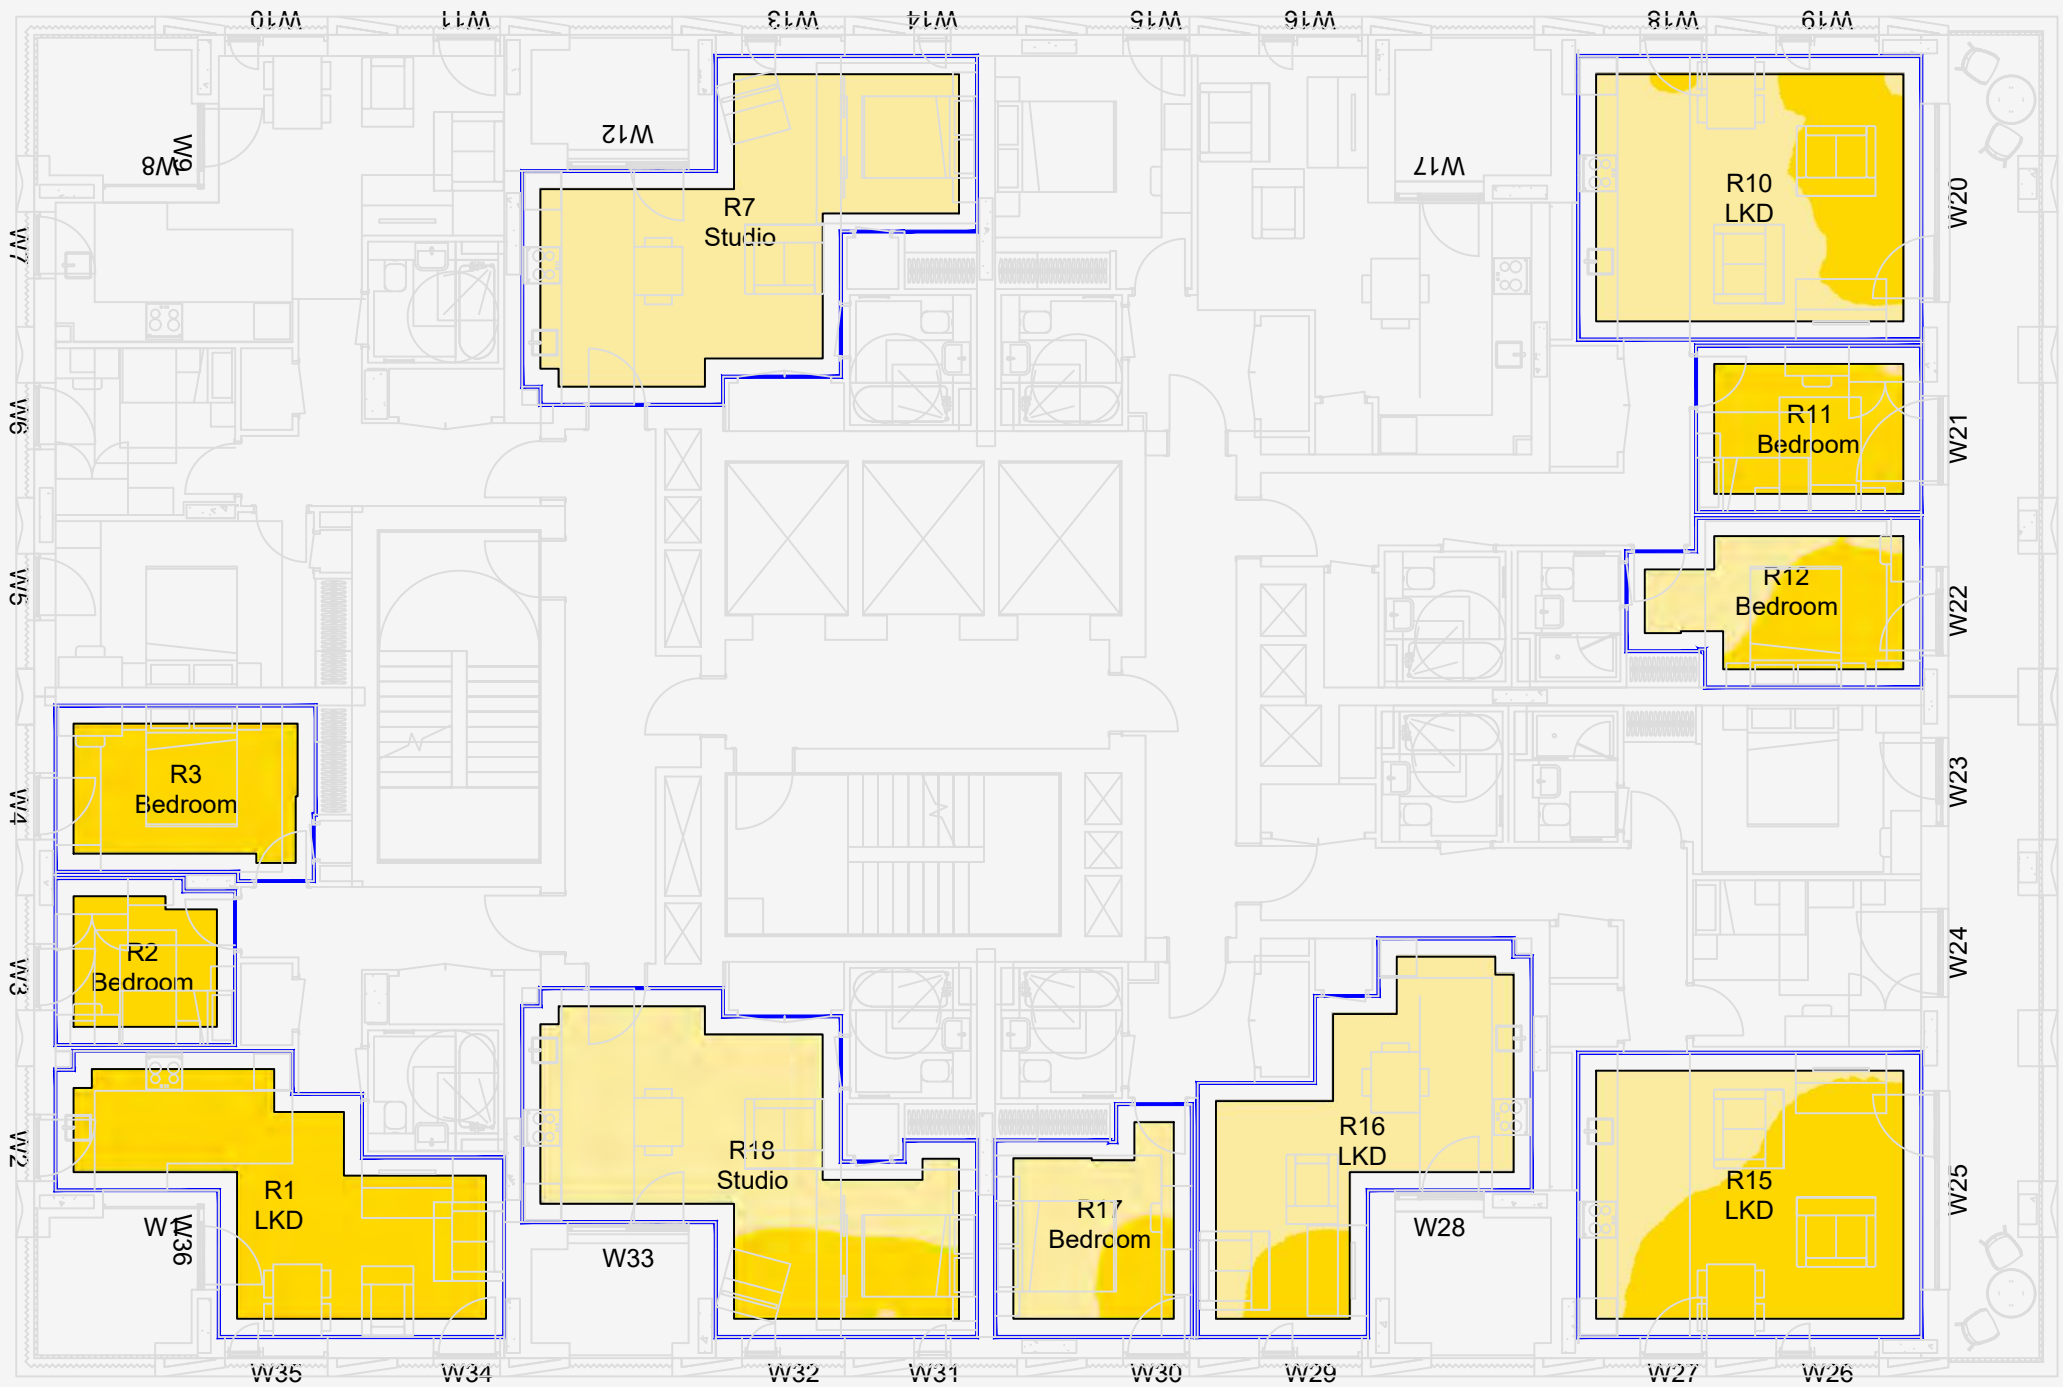

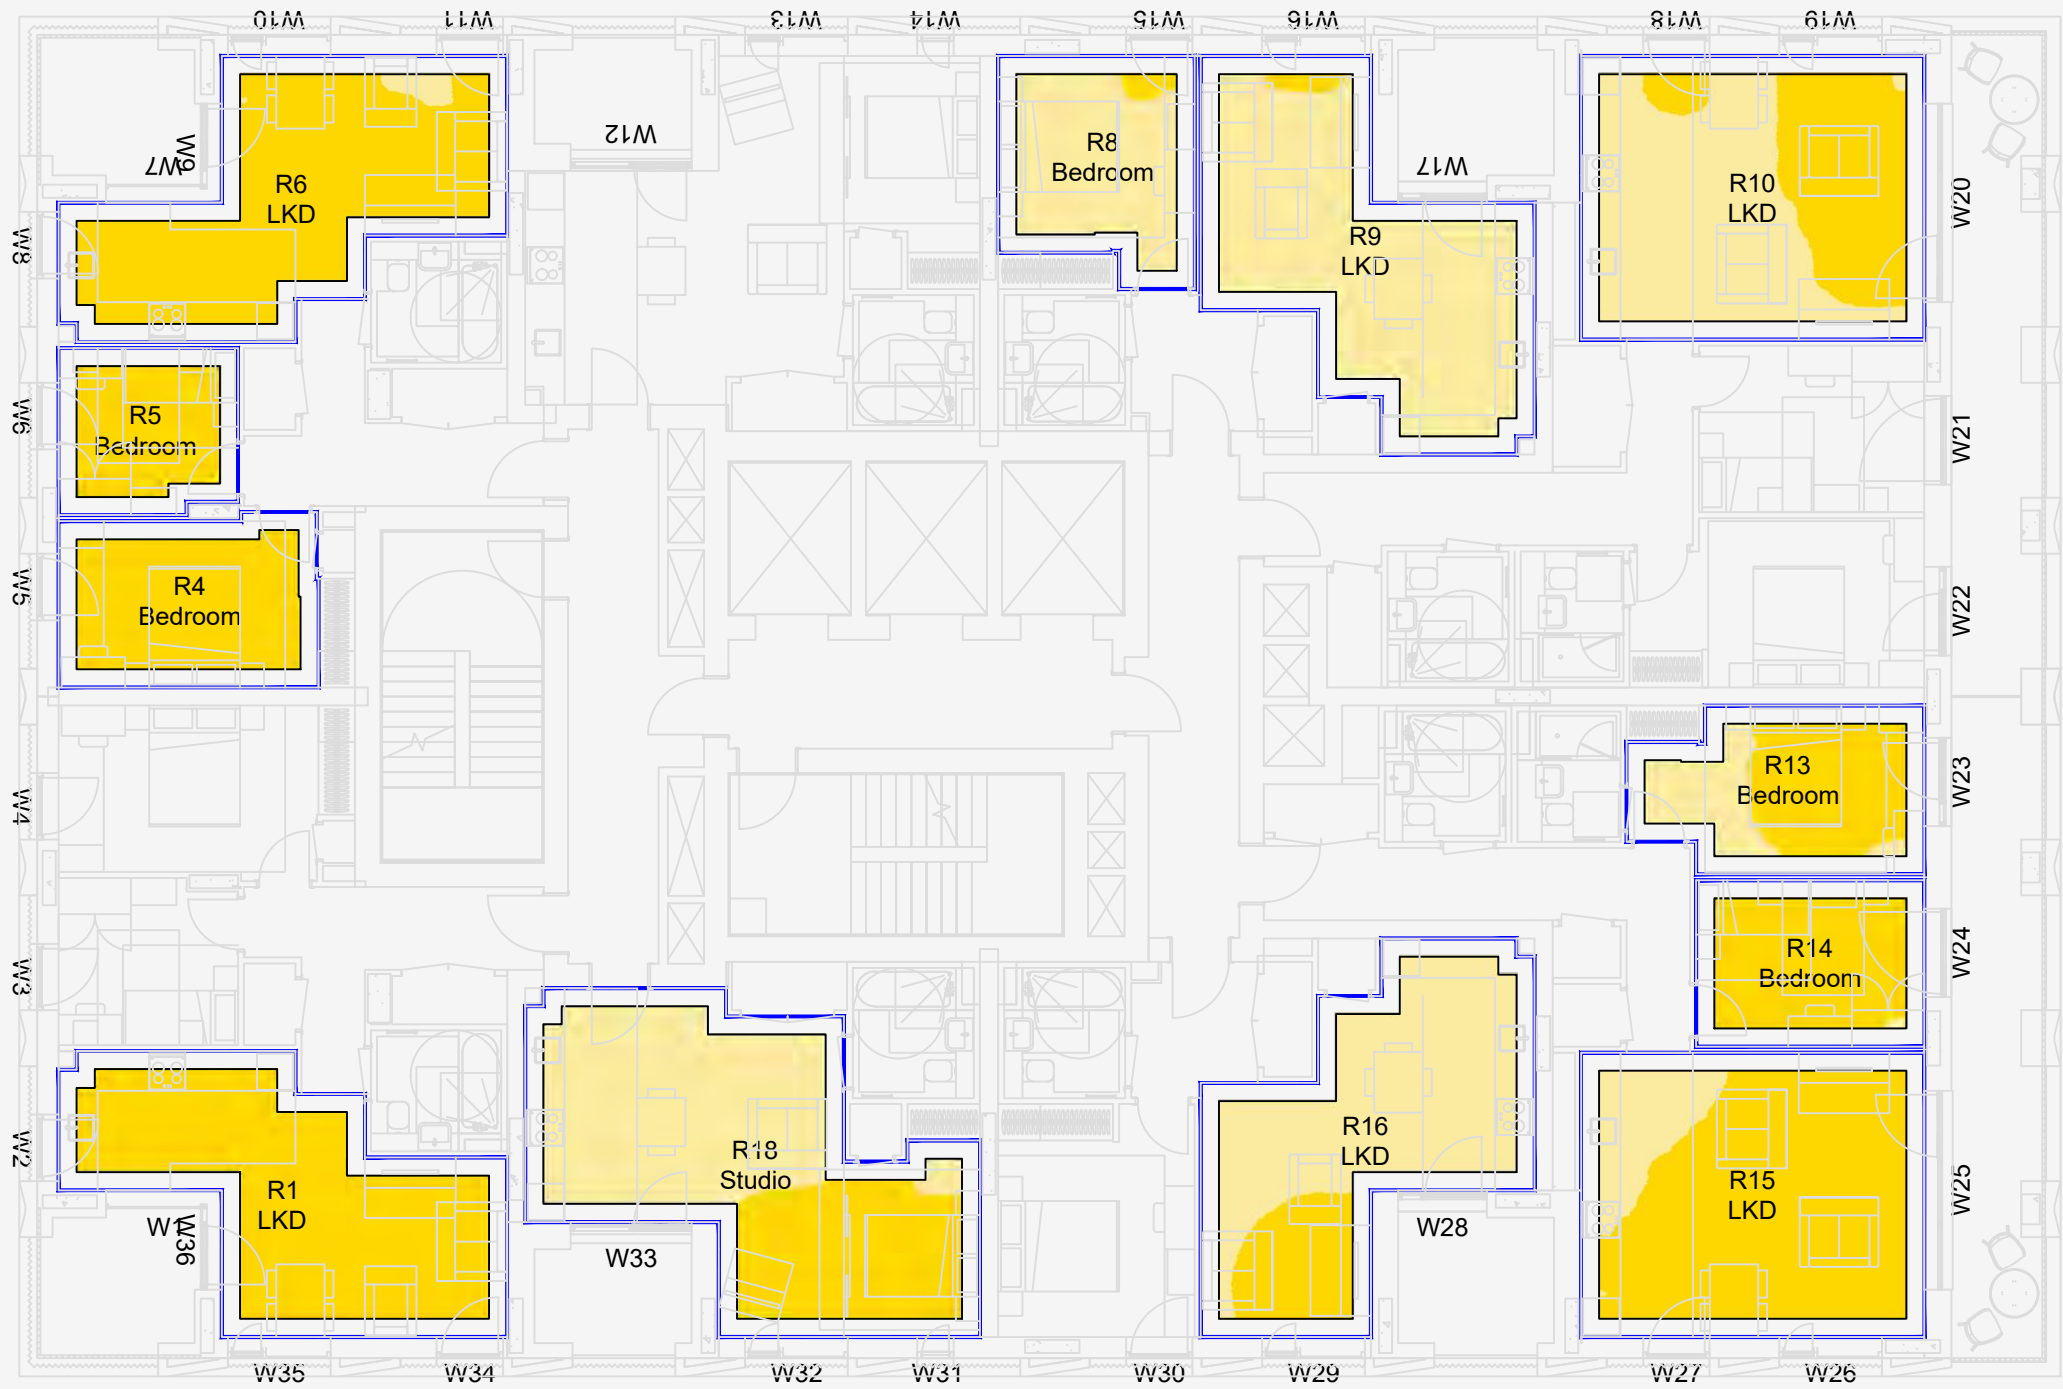

SOURCES OF INFORMATION:

EXISTING, SURROUNDING & ANALYSED BUILDINGS

Z-MAPPING 3D MODEL
Received on 18/04/2016


Site and aerial photos.

PROPOSED BUILDINGS

SHEPPARD ROBSON ARCHITECTS' 3D MODEL
Received on 07/07/23

CONSENTED BUILDINGS

PANTER HUDSPITH ARCHITECTS' DRAWINGS & 3D MODEL

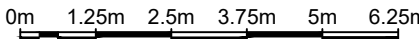

CT AT

© Copyright Anstey Horne & Co. Ltd
This drawing is the property of Anstey Horne & Co. Ltd. All rights reserved.
This drawing should not be reproduced without permission.
Do not scale from this drawing.

CLT ST WILLIAM LLP

CT TTL CLARENDON ROAD
HORNSEY, LONDON N8
PHASE 4, H1 H2 H3

SCHEME SCHEME RECEIVED: 07/07/23


DA TTL TARGET ILLUMINANCE
INTERNAL FLOOR LAYOUTS
BLOCK H1

MODELLED BY: / DRAWN BY: DAT
AW/LG/AK/AH/EY 12/07/23 SCALE: 1:125 A3

CT oLA o o DRAWING No:

ROL7465_R53_V02_601-08

Daylight & Sunlight

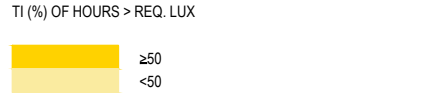


SOURCES OF INFORMATION:

EXISTING, SURROUNDING & ANALYSED BUILDINGS
Z-MAPPING 3D MODEL
Received on 18/04/2016

Site and aerial photos.

PROPOSED BUILDINGS
SHEPPARD ROBSON ARCHITECTS' 3D MODEL
Received on 07/07/23

CONSENTED BUILDINGS
PANTER HUDSPITH ARCHITECTS' DRAWINGS & 3D MODE

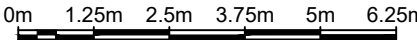

CT AT

© Copyright Anstey Horne & Co. Ltd
This drawing is the property of Anstey Horne & Co. Ltd. All rights reserved.
This drawing should not be reproduced without permission.
Do not scale from this drawing.

CLT ST WILLIAM LLP

CT TTL CLARENDON ROAD
HORNSEY, LONDON N8
PHASE 4, H1 H2 H3

SCHEME SCHEME RECEIVED: 07/07/23


DA TTL TARGET ILLUMINANCE
INTERNAL FLOOR LAYOUTS
BLOCK H1


MODELLED BY: / DRAWN BY: DAT
AW/LG/AK/AH/EY 12/07/23 SCALE: 1:125 A3

CT oLA o o DRAWING No:

ROL7465_R53_V02_601-09

Daylight & Sunlight

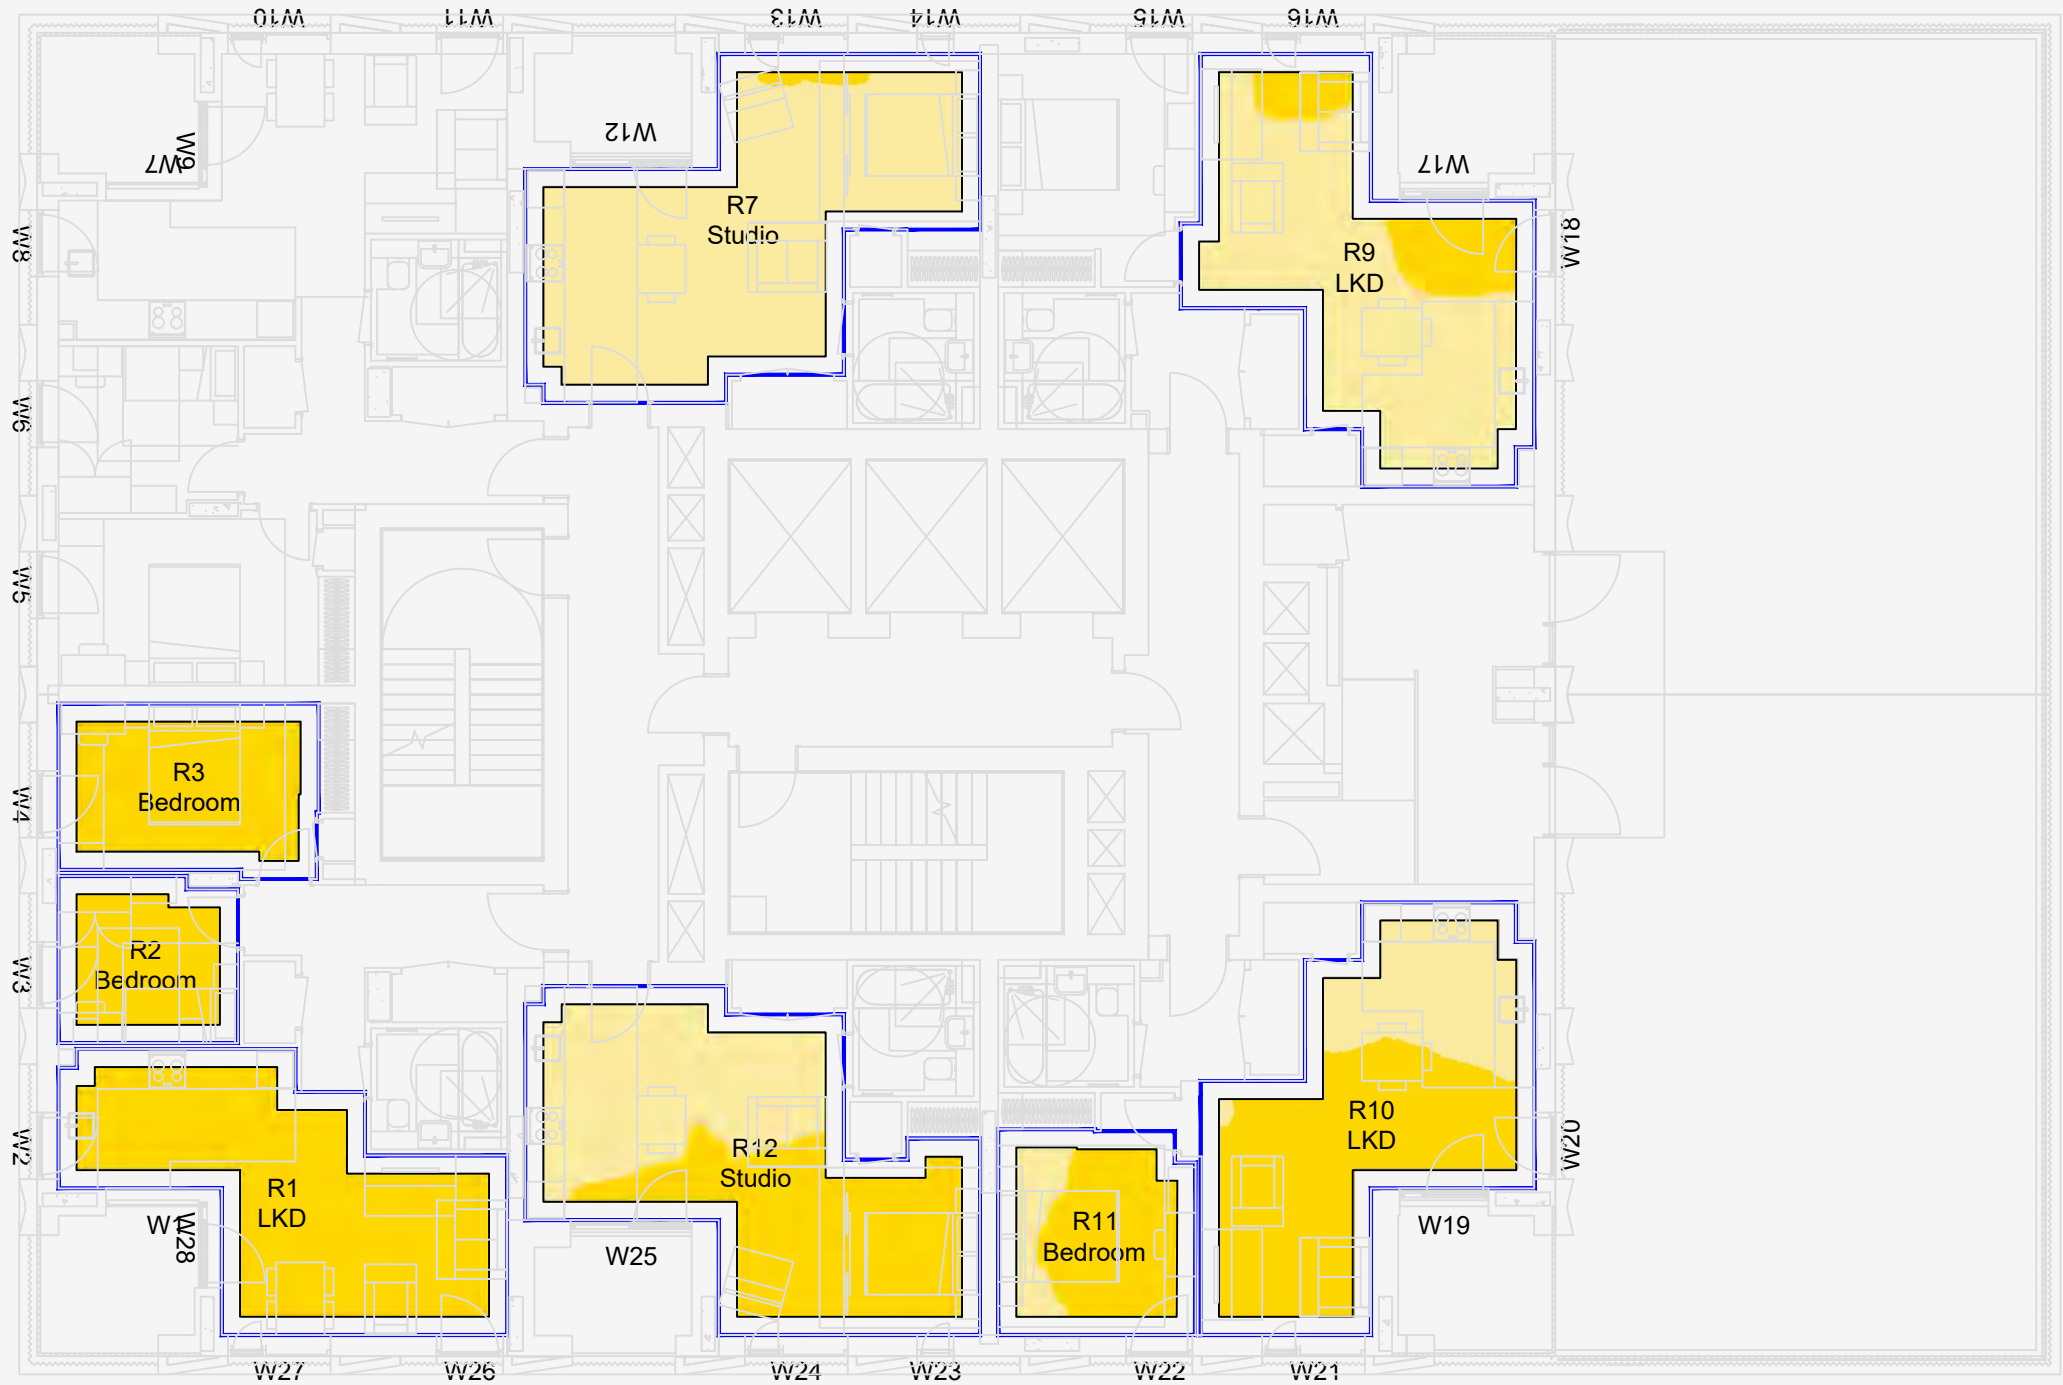

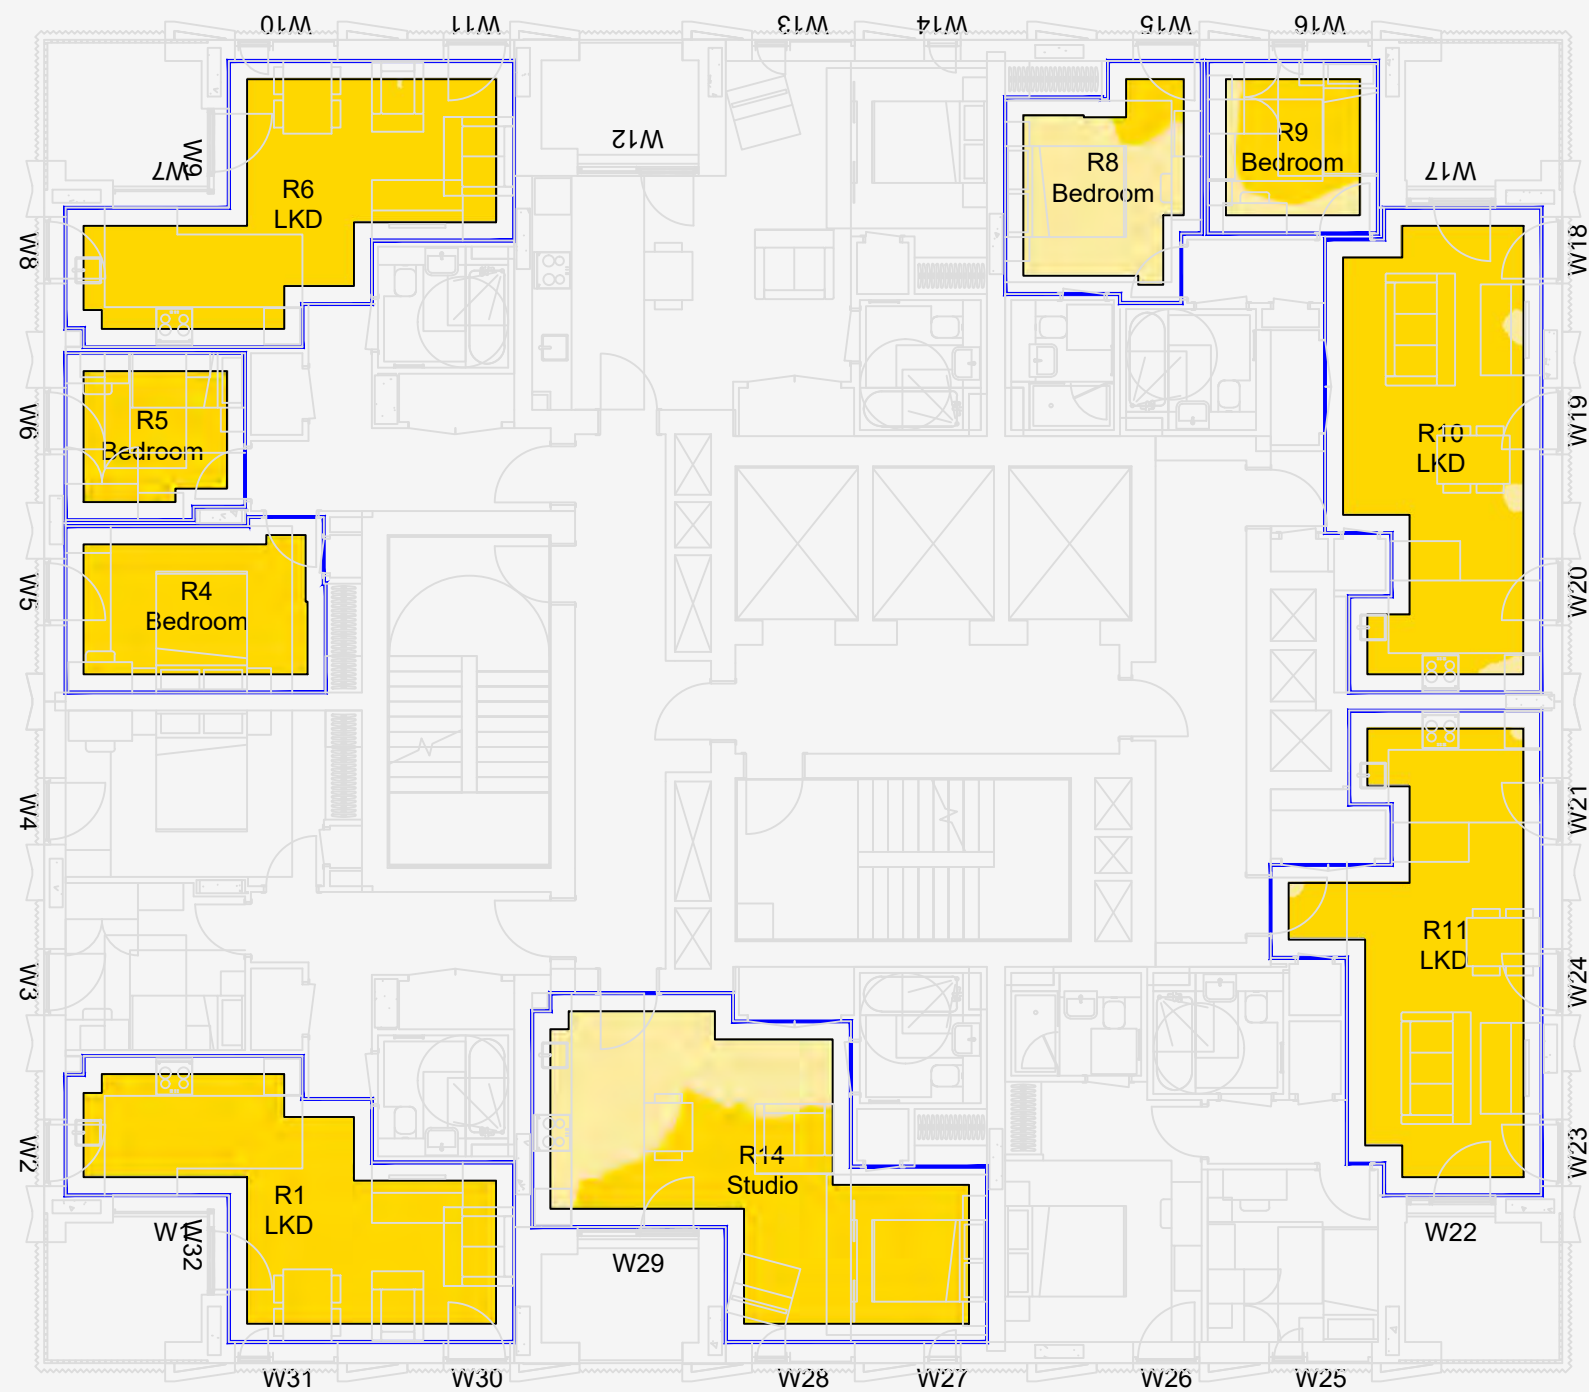

SOURCES OF INFORMATION:

EXISTING, SURROUNDING & ANALYSED BUILDINGS

Z-MAPPING 3D MODEL

Received on 18/04/2016

Site and aerial photos.


PROPOSED BUILDINGS

SHEPPARD ROBSON ARCHITECTS' 3D MODEL

Received on 07/07/23

CONSENTED BUILDINGS

PANTER HUDSPITH ARCHITECTS' DRAWINGS & 3D MODE

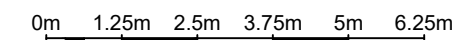

CT AT

© Copyright Anstey Horne & Co. Ltd
This drawing is the property of Anstey Horne & Co. Ltd. All rights reserved.
This drawing should not be reproduced without permission.
Do not scale from this drawing.

CLT ST WILLIAM LLP

CT TTL CLARENDON ROAD
HORNSEY, LONDON N8
PHASE 4, H1 H2 H3

SCHEME SCHEME RECEIVED: 07/07/23

DA TTL TARGET ILLUMINANCE
INTERNAL FLOOR LAYOUTS
BLOCK H1

MODELLED BY: / DRAWN BY: DAT
AW/LG/AK/AH/EY 12/07/23

SCALE: 1:125


A3

CT oLA o o

DRAWING No:

ROL7465_R53_V02_601-10

Daylight & Sunlight

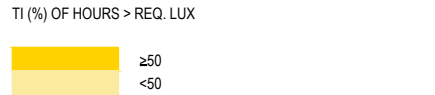


SOURCES OF INFORMATION:

EXISTING, SURROUNDING & ANALYSED BUILDINGS
Z-MAPPING 3D MODEL
Received on 18/04/2016

Site and aerial photos.

PROPOSED BUILDINGS
SHEPPARD ROBSON ARCHITECTS' 3D MODEL
Received on 07/07/23

CONSENTED BUILDINGS
PANTER HUDSPITH ARCHITECTS' DRAWINGS & 3D MODE

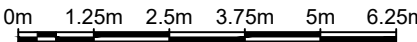

CT AT

© Copyright Anstey Horne & Co. Ltd
This drawing is the property of Anstey Horne & Co. Ltd. All rights reserved.
This drawing should not be reproduced without permission.
Do not scale from this drawing.

CLT ST WILLIAM LLP

CT TTL CLARENDON ROAD
HORNSEY, LONDON N8
PHASE 4, H1 H2 H3

SCHEME SCHEME RECEIVED: 07/07/23


DA TTL TARGET ILLUMINANCE
INTERNAL FLOOR LAYOUTS
BLOCK H1



MODELLED BY: / DRAWN BY: DAT
AW/LG/AK/AH/EY 12/07/23 SCALE: 1:125 A3

CT oLA o o DRAWING No:

ROL7465_R53_V02_601-11

Daylight & Sunlight

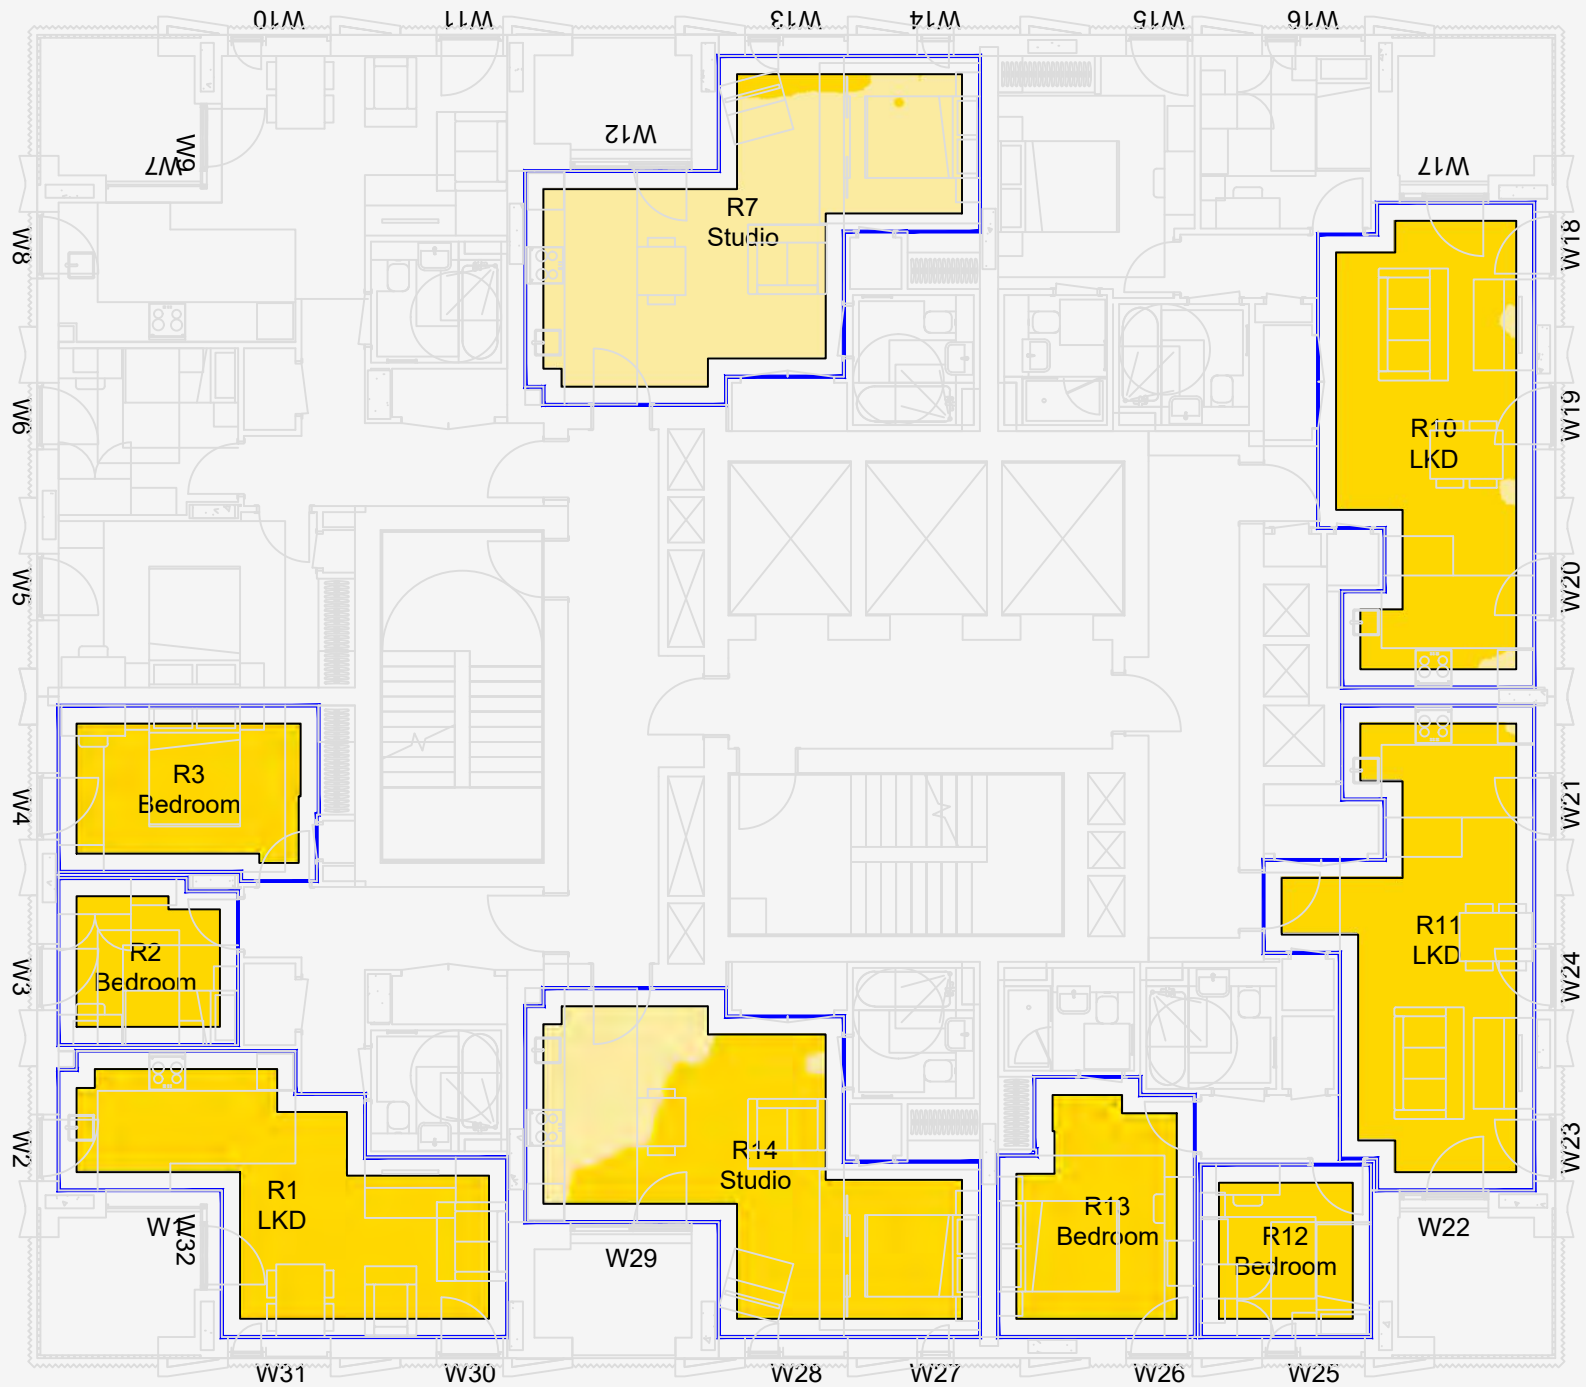

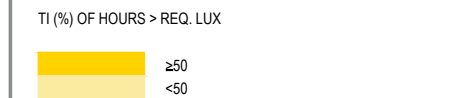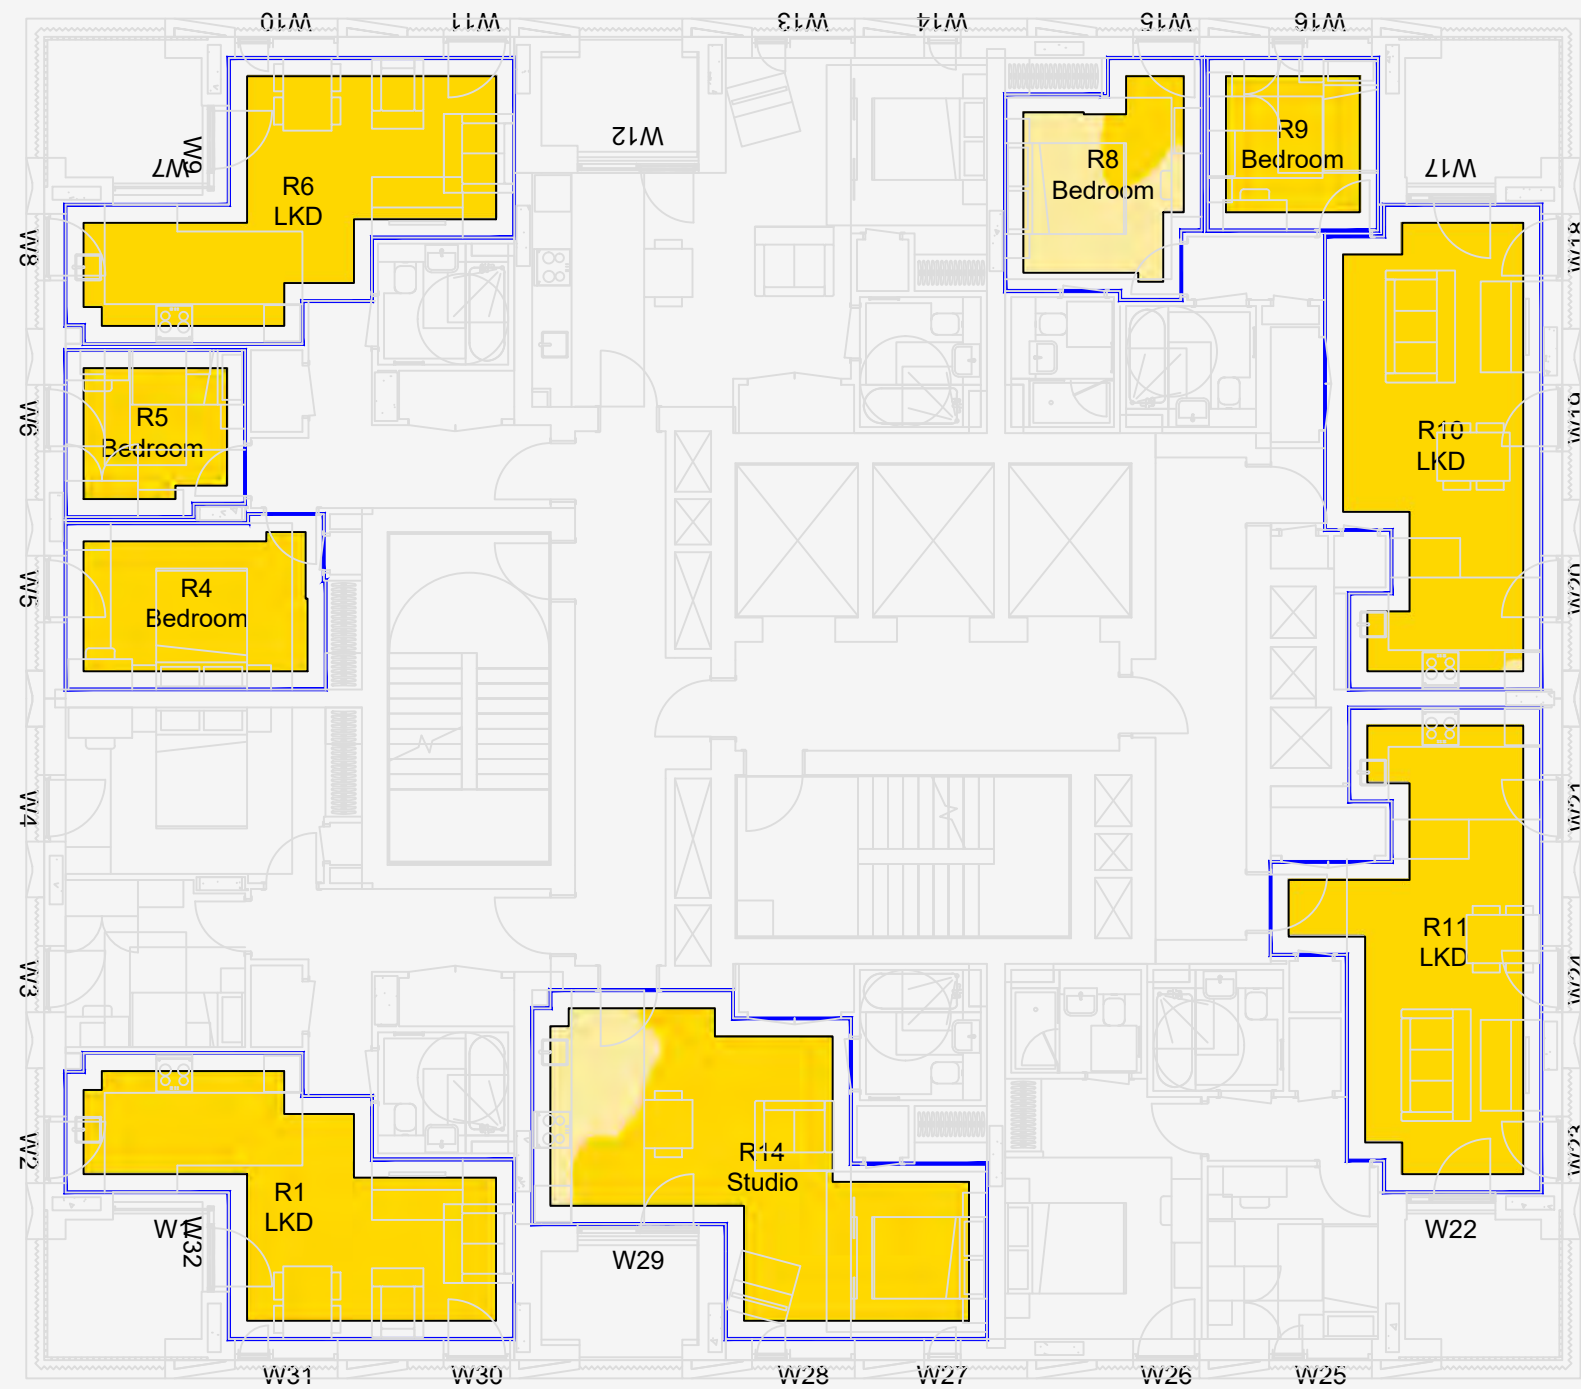


SOURCES OF INFORMATION:

EXISTING, SURROUNDING & ANALYSED BUILDINGS
Z-MAPPING 3D MODEL
Received on 18/04/2016
Site and aerial photos.

PROPOSED BUILDINGS
SHEPPARD ROBSON ARCHITECTS' 3D MODEL
Received on 07/07/23

CONSENTED BUILDINGS
PANTER HUDSPITH ARCHITECTS' DRAWINGS & 3D MODEL

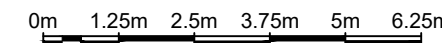

CT AT
© Copyright Anstey Horne & Co. Ltd
This drawing is the property of Anstey Horne & Co. Ltd. All rights reserved.
This drawing should not be reproduced without permission.
Do not scale from this drawing.

CLT ST WILLIAM LLP

CT TTL CLARENDON ROAD
HORNSEY, LONDON N8
PHASE 4, H1 H2 H3

SCHEME SCHEME RECEIVED: 07/07/23


DA TTL TARGET ILLUMINANCE
INTERNAL FLOOR LAYOUTS
BLOCK H1

MODELLED BY: / DRAWN BY: DAT
AW/LG/AK/AH/EY 12/07/23 SCALE: 1:125 A3

CT oLA o o DRAWING No:

ROL7465_R53_V02_601-12

Daylight & Sunlight

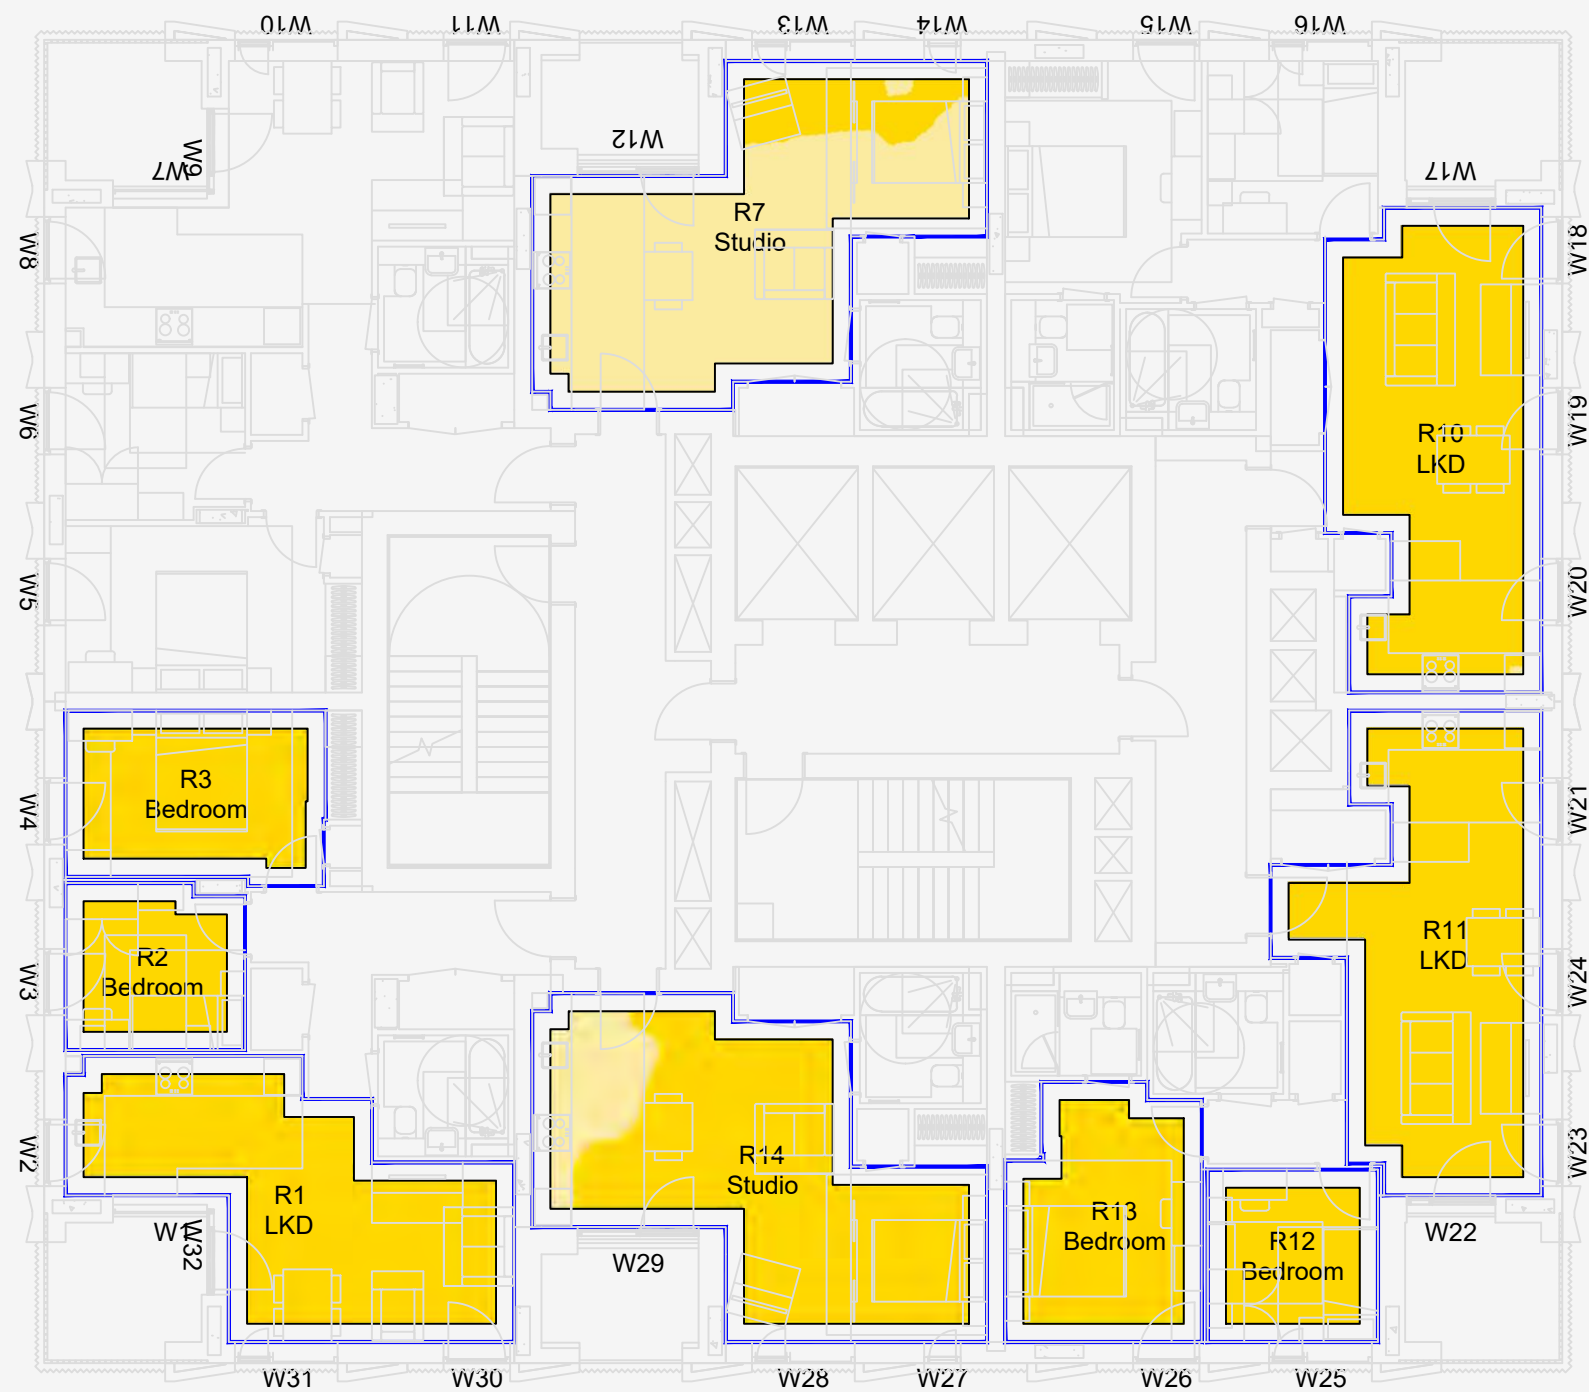

14TH FLOOR



SOURCES OF INFORMATION:

EXISTING, SURROUNDING & ANALYSED BUILDINGS

Z-MAPPING 3D MODEL

Received on 18/04/2016

Site and aerial photos.

PROPOSED BUILDINGS

SHEPPARD ROBSON ARCHITECTS' 3D MODEL

Received on 07/07/23

CONSENTED BUILDINGS

PANTER HUDSPITH ARCHITECTS' DRAWINGS & 3D MODE



0m 1.25m 2.5m 3.75m 5m 6.25m

CT AT

© Copyright Anstey Horne & Co. Ltd

This drawing is the property of Anstey Horne & Co. Ltd. All rights reserved.

This drawing should not be reproduced without permission.

Do not scale from this drawing.

CLT ST WILLIAM LLP

CT TTL CLARENDON ROAD
HORNSEY, LONDON N8
PHASE 4, H1 H2 H3

SCHEME SCHEME RECEIVED: 07/07/23

DA TTL TARGET ILLUMINANCE
INTERNAL FLOOR LAYOUTS
BLOCK H1

MODELLED BY: / DRAWN BY: DAT
AW/LG/AK/AH/EY 12/07/23

SCALE: 1:125


A3

CT oLA o o

DRAWING No:

ROL7465_R53_V02_601-13

Daylight & Sunlight

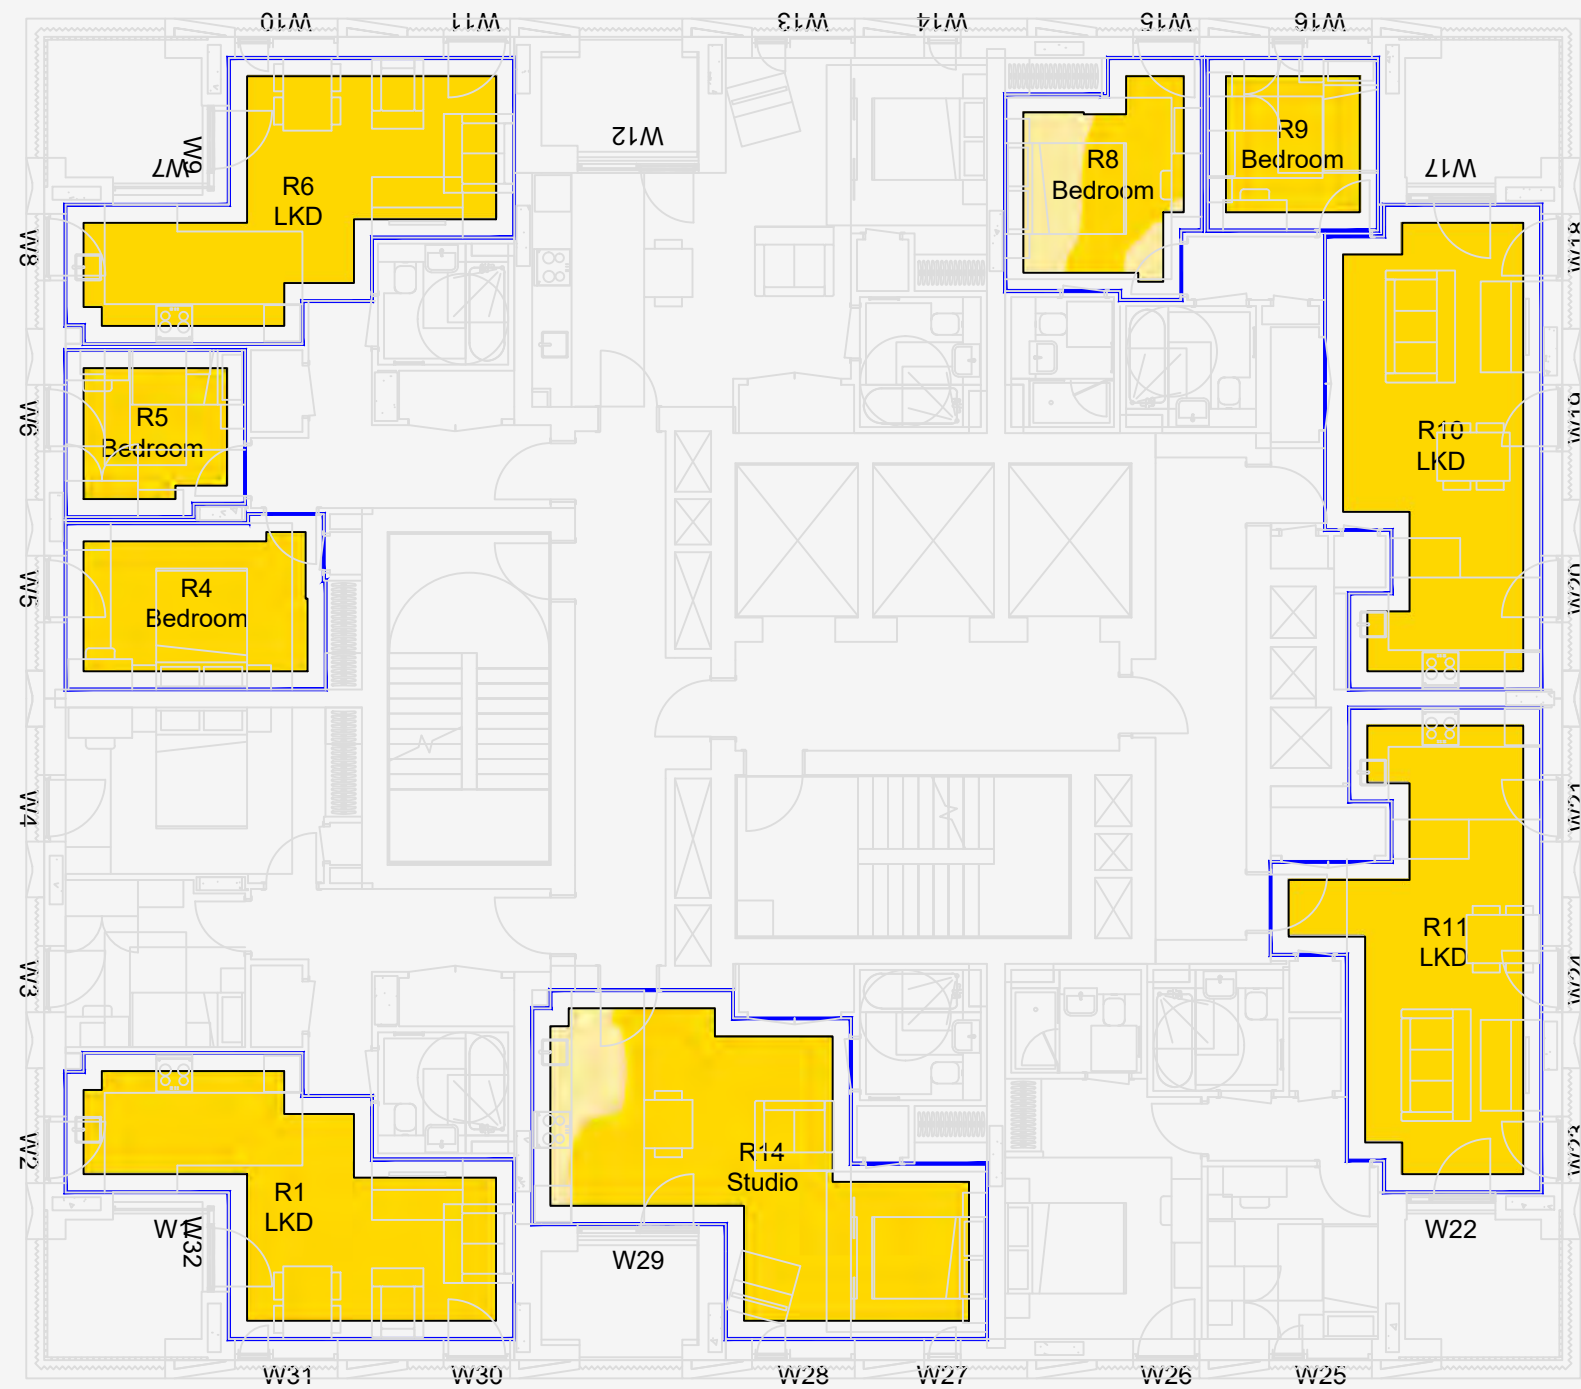

T1 (%) OF HOURS > REQ. LUX



SOURCES OF INFORMATION:

EXISTING, SURROUNDING & ANALYSED BUILDINGS

Z-MAPPING 3D MODEL
Received on 18/04/2016


Site and aerial photos.

PROPOSED BUILDINGS

SHEPPARD ROBSON ARCHITECTS' 3D MODEL
Received on 07/07/23

CONSENTED BUILDINGS

PANTER HUDSPITH ARCHITECTS' DRAWINGS & 3D MODE

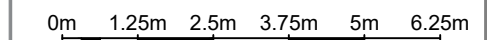

CT AT

© Copyright Anstey Horne & Co. Ltd
This drawing is the property of Anstey Horne & Co. Ltd. All rights reserved.
This drawing should not be reproduced without permission.
Do not scale from this drawing.

CLT ST WILLIAM LLP

CT TTL CLARENDON ROAD
HORNSEY, LONDON N8
PHASE 4, H1 H2 H3

SCHEME SCHEME RECEIVED: 07/07/23

DA TTL TARGET ILLUMINANCE
INTERNAL FLOOR LAYOUTS
BLOCK H1

MODELLED BY: / DRAWN BY: DAT
AW/LG/AK/AH/EY 12/07/23

SCALE: 1:125


A3

CT oLA o o

DRAWING No:

ROL7465_R53_V02_601-14

Daylight & Sunlight

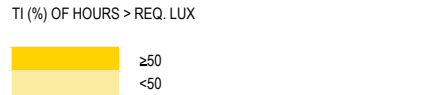


SOURCES OF INFORMATION:

EXISTING, SURROUNDING & ANALYSED BUILDINGS
Z-MAPPING 3D MODEL
Received on 18/04/2016

Site and aerial photos.

PROPOSED BUILDINGS
SHEPPARD ROBSON ARCHITECTS' 3D MODEL
Received on 07/07/23

CONSENTED BUILDINGS
PANTER HUDSPITH ARCHITECTS' DRAWINGS & 3D MODE

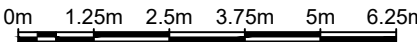

CT AT

© Copyright Anstey Horne & Co. Ltd
This drawing is the property of Anstey Horne & Co. Ltd. All rights reserved.
This drawing should not be reproduced without permission.
Do not scale from this drawing.

CLT ST WILLIAM LLP

CT TTL CLARENDON ROAD
HORNSEY, LONDON N8
PHASE 4, H1 H2 H3

SCHEME SCHEME RECEIVED: 07/07/23


DA TTL TARGET ILLUMINANCE
INTERNAL FLOOR LAYOUTS
BLOCK H1


MODELLED BY: / DRAWN BY: DAT
AW/LG/AK/AH/EY 12/07/23 SCALE: 1:125 A3

CT oLA o o DRAWING No:

ROL7465_R53_V02_601-15

Daylight & Sunlight

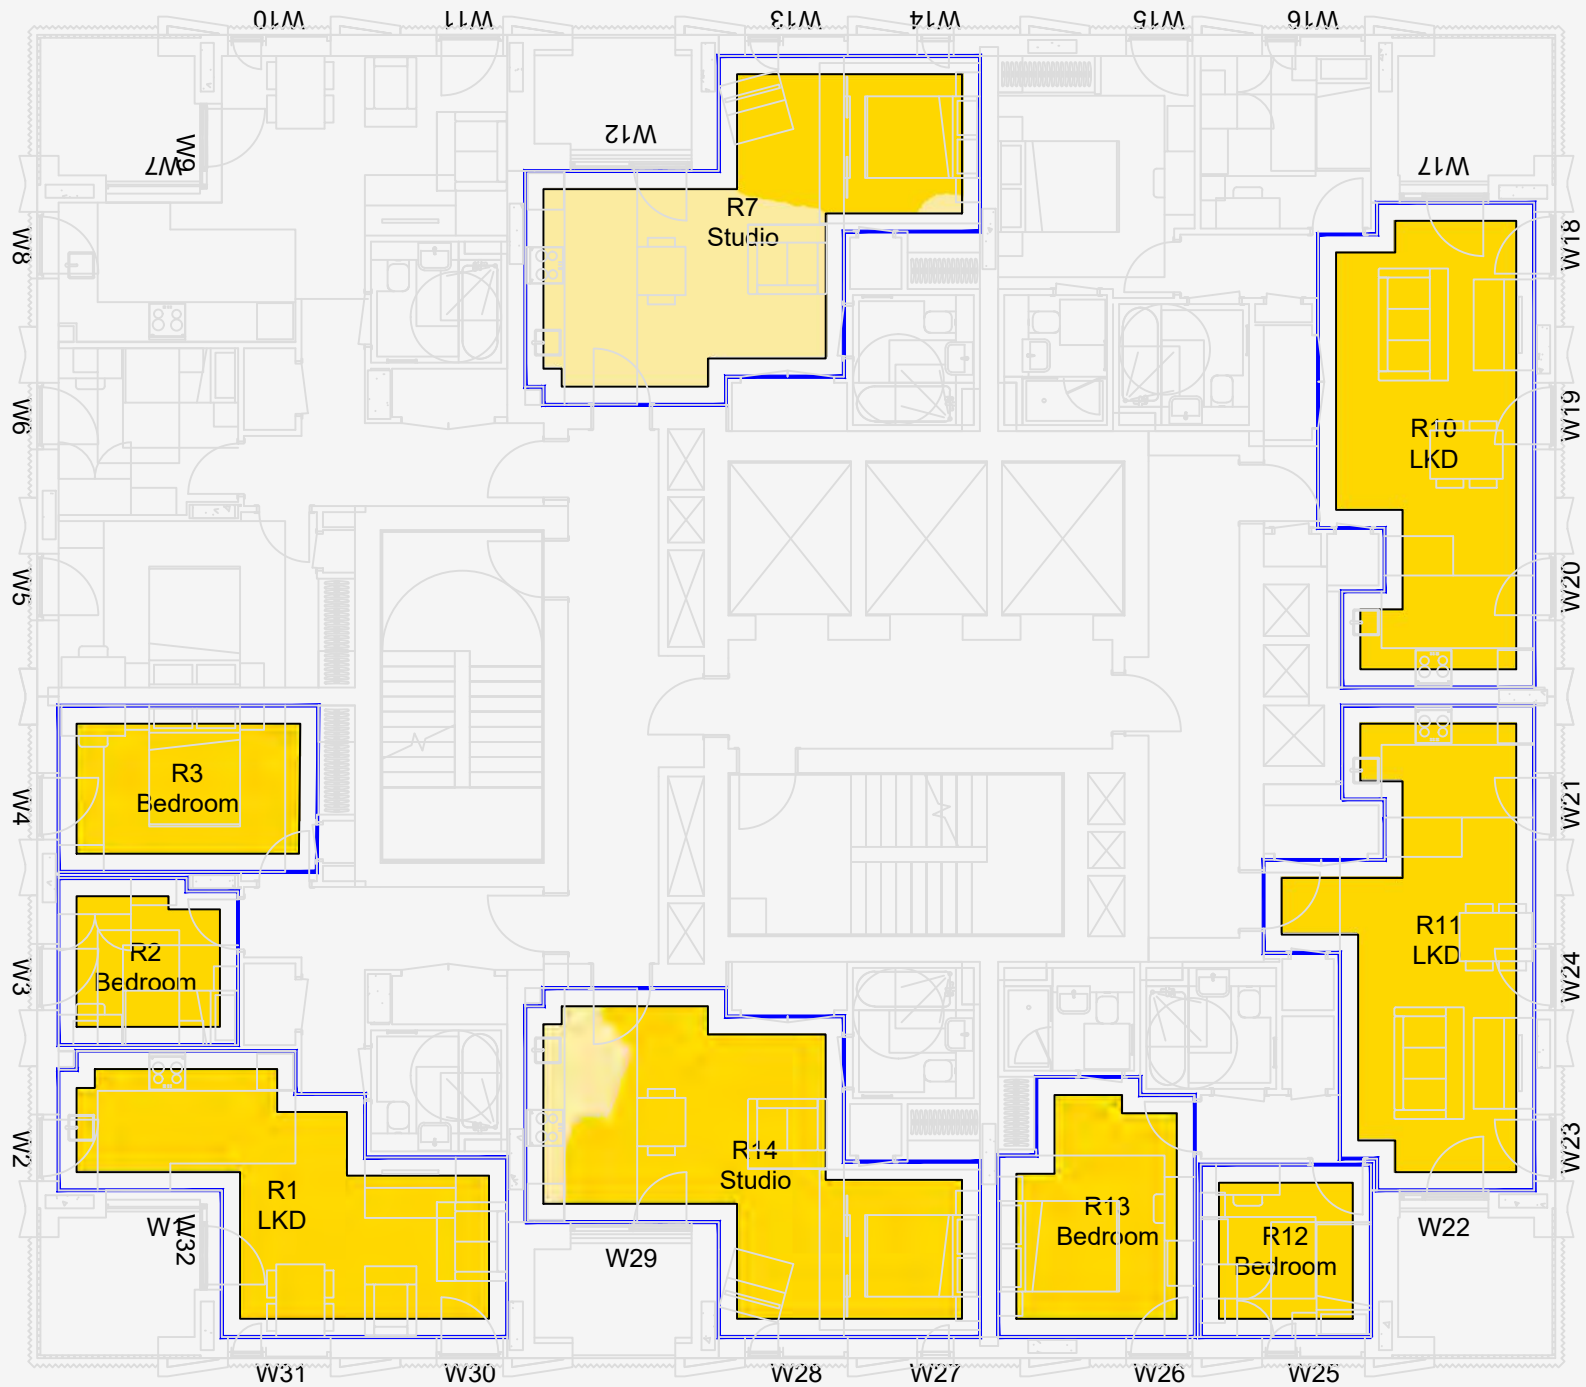

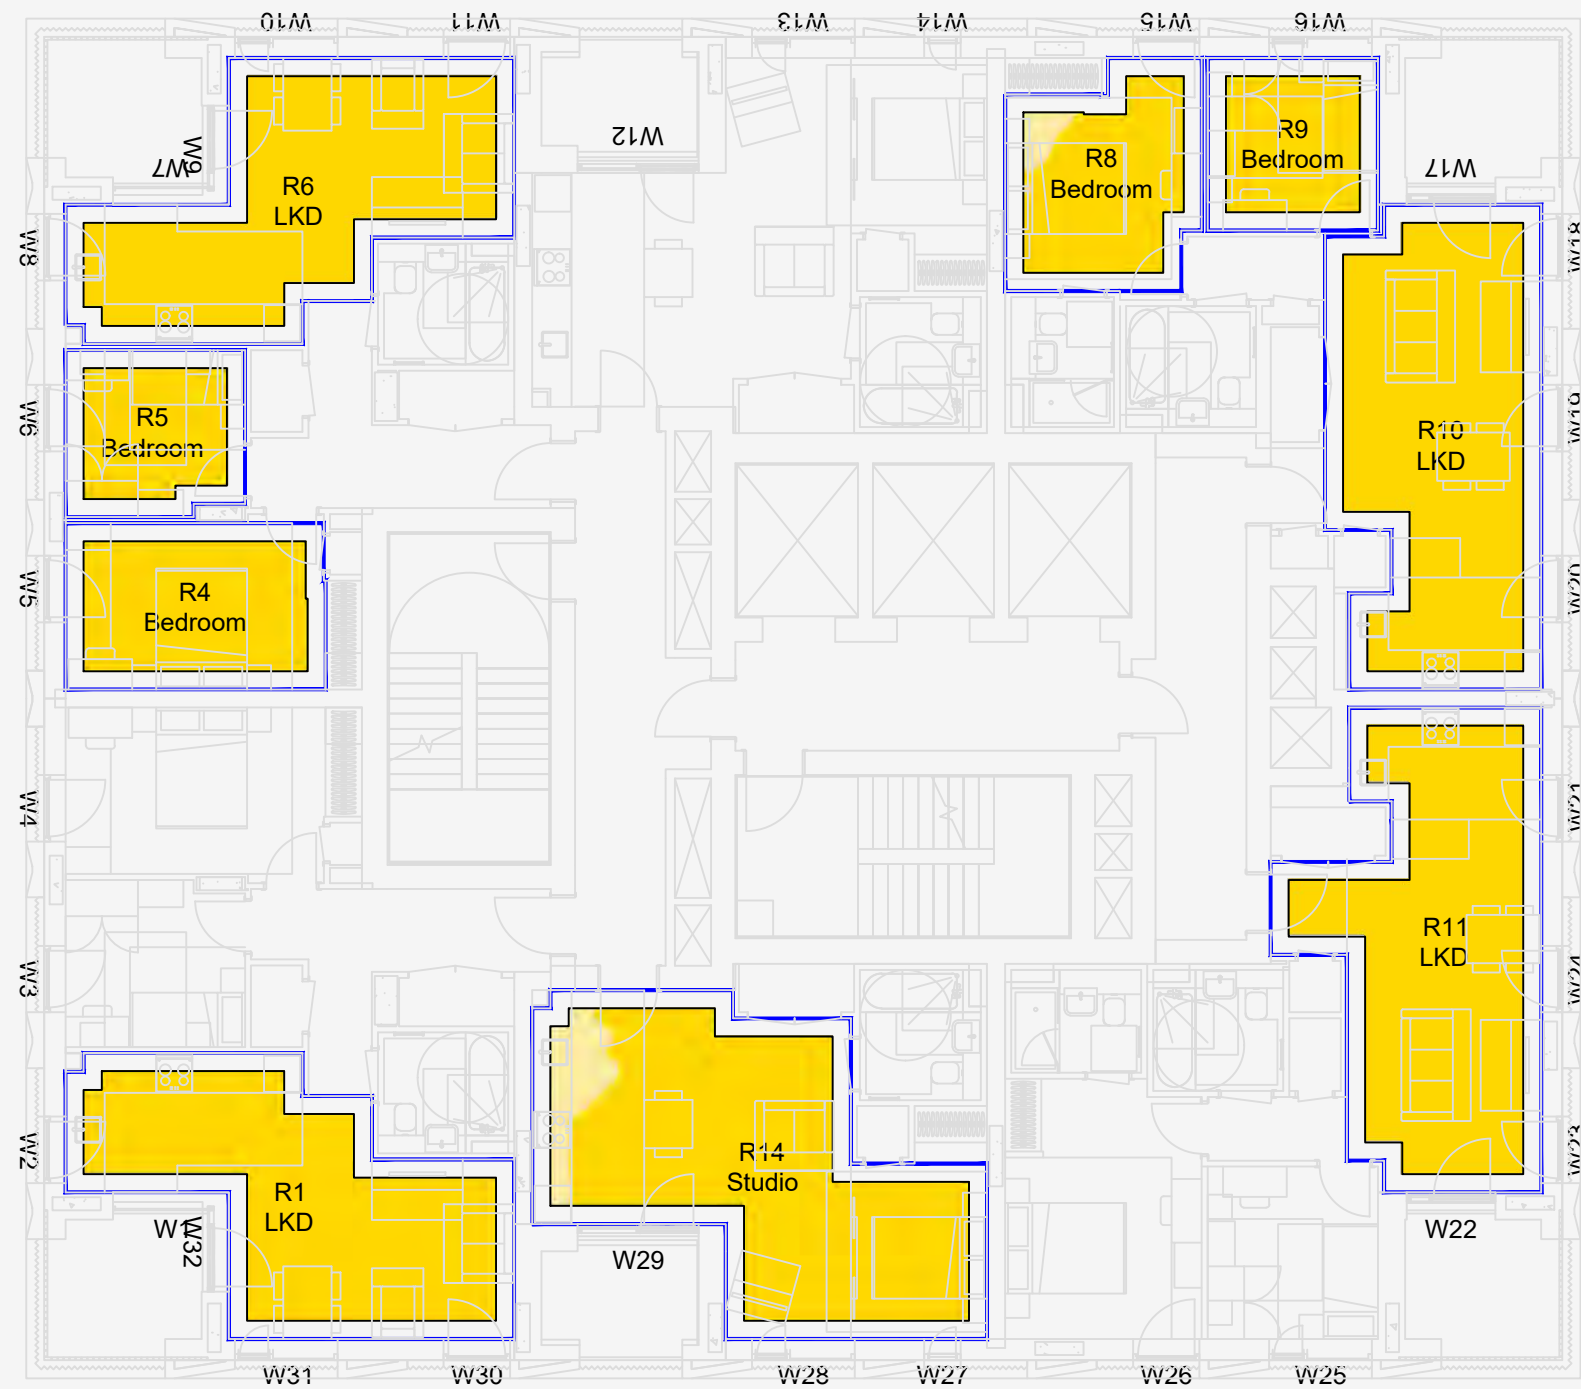

SOURCES OF INFORMATION:

EXISTING, SURROUNDING & ANALYSED BUILDINGS

Z-MAPPING 3D MODEL
Received on 18/04/2016


Site and aerial photos.

PROPOSED BUILDINGS

SHEPPARD ROBSON ARCHITECTS' 3D MODEL
Received on 07/07/23

CONSENTED BUILDINGS

PANTER HUDSPITH ARCHITECTS' DRAWINGS & 3D MODE

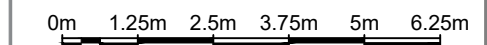

CT AT

© Copyright Anstey Horne & Co. Ltd
This drawing is the property of Anstey Horne & Co. Ltd. All rights reserved.
This drawing should not be reproduced without permission.
Do not scale from this drawing.

CLT ST WILLIAM LLP

CT TTL CLARENDON ROAD
HORNSEY, LONDON N8
PHASE 4, H1 H2 H3

SCHEME SCHEME RECEIVED: 07/07/23

DA TTL TARGET ILLUMINANCE
INTERNAL FLOOR LAYOUTS
BLOCK H1

MODELLED BY: / DRAWN BY: DAT
AW/LG/AK/AH/EY 12/07/23

SCALE: 1:125

A3

CT oLA o o

DRAWING No:

ROL7465_R53_V02_601-16

Daylight & Sunlight



SOURCES OF INFORMATION:

EXISTING, SURROUNDING & ANALYSED BUILDINGS

Z-MAPPING 3D MODEL
Received on 18/04/2016


Site and aerial photos.

PROPOSED BUILDINGS

SHEPPARD ROBSON ARCHITECTS' 3D MODEL
Received on 07/07/23

CONSENTED BUILDINGS

PANTER HUDSPITH ARCHITECTS' DRAWINGS & 3D MODE

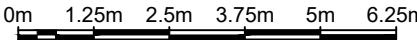

CT AT

© Copyright Anstey Horne & Co. Ltd
This drawing is the property of Anstey Horne & Co. Ltd. All rights reserved.
This drawing should not be reproduced without permission.
Do not scale from this drawing.

CLTST WILLIAM LLP

CTTTLCLARENDON ROAD
HORNSEY, LONDON N8
PHASE 4, H1 H2 H3

SCHEMESCHHEME RECEIVED: 07/07/23


DAITTLTARGET ILLUMINANCE
INTERNAL FLOOR LAYOUTS
BLOCK H1


MODELLED BY: / DRAWN BY: DAT
AW/LG/AK/AH/EY12/07/23SCALE:1:125A3

CT oLA o oDRAWING No:

ROL7465_R53_V02_601-17

Daylight & Sunlight

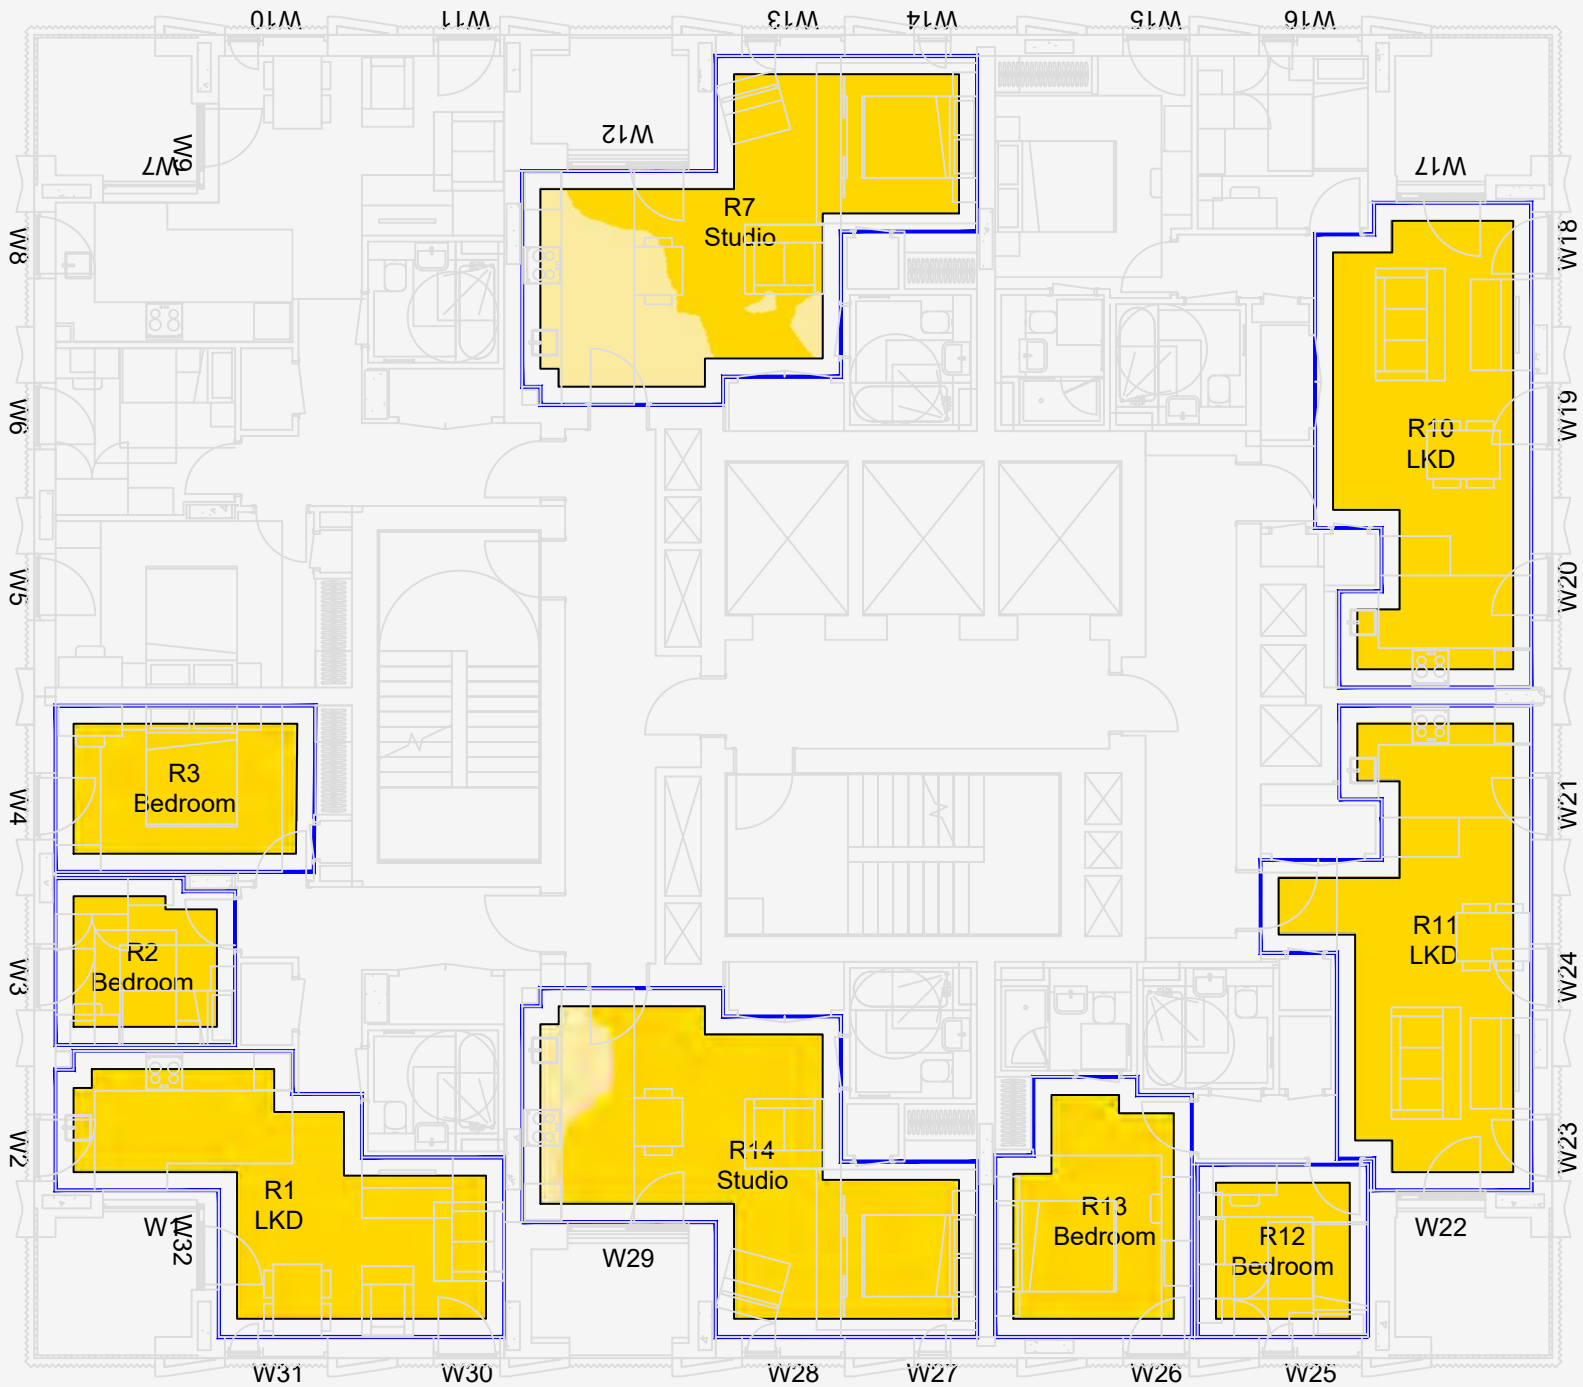

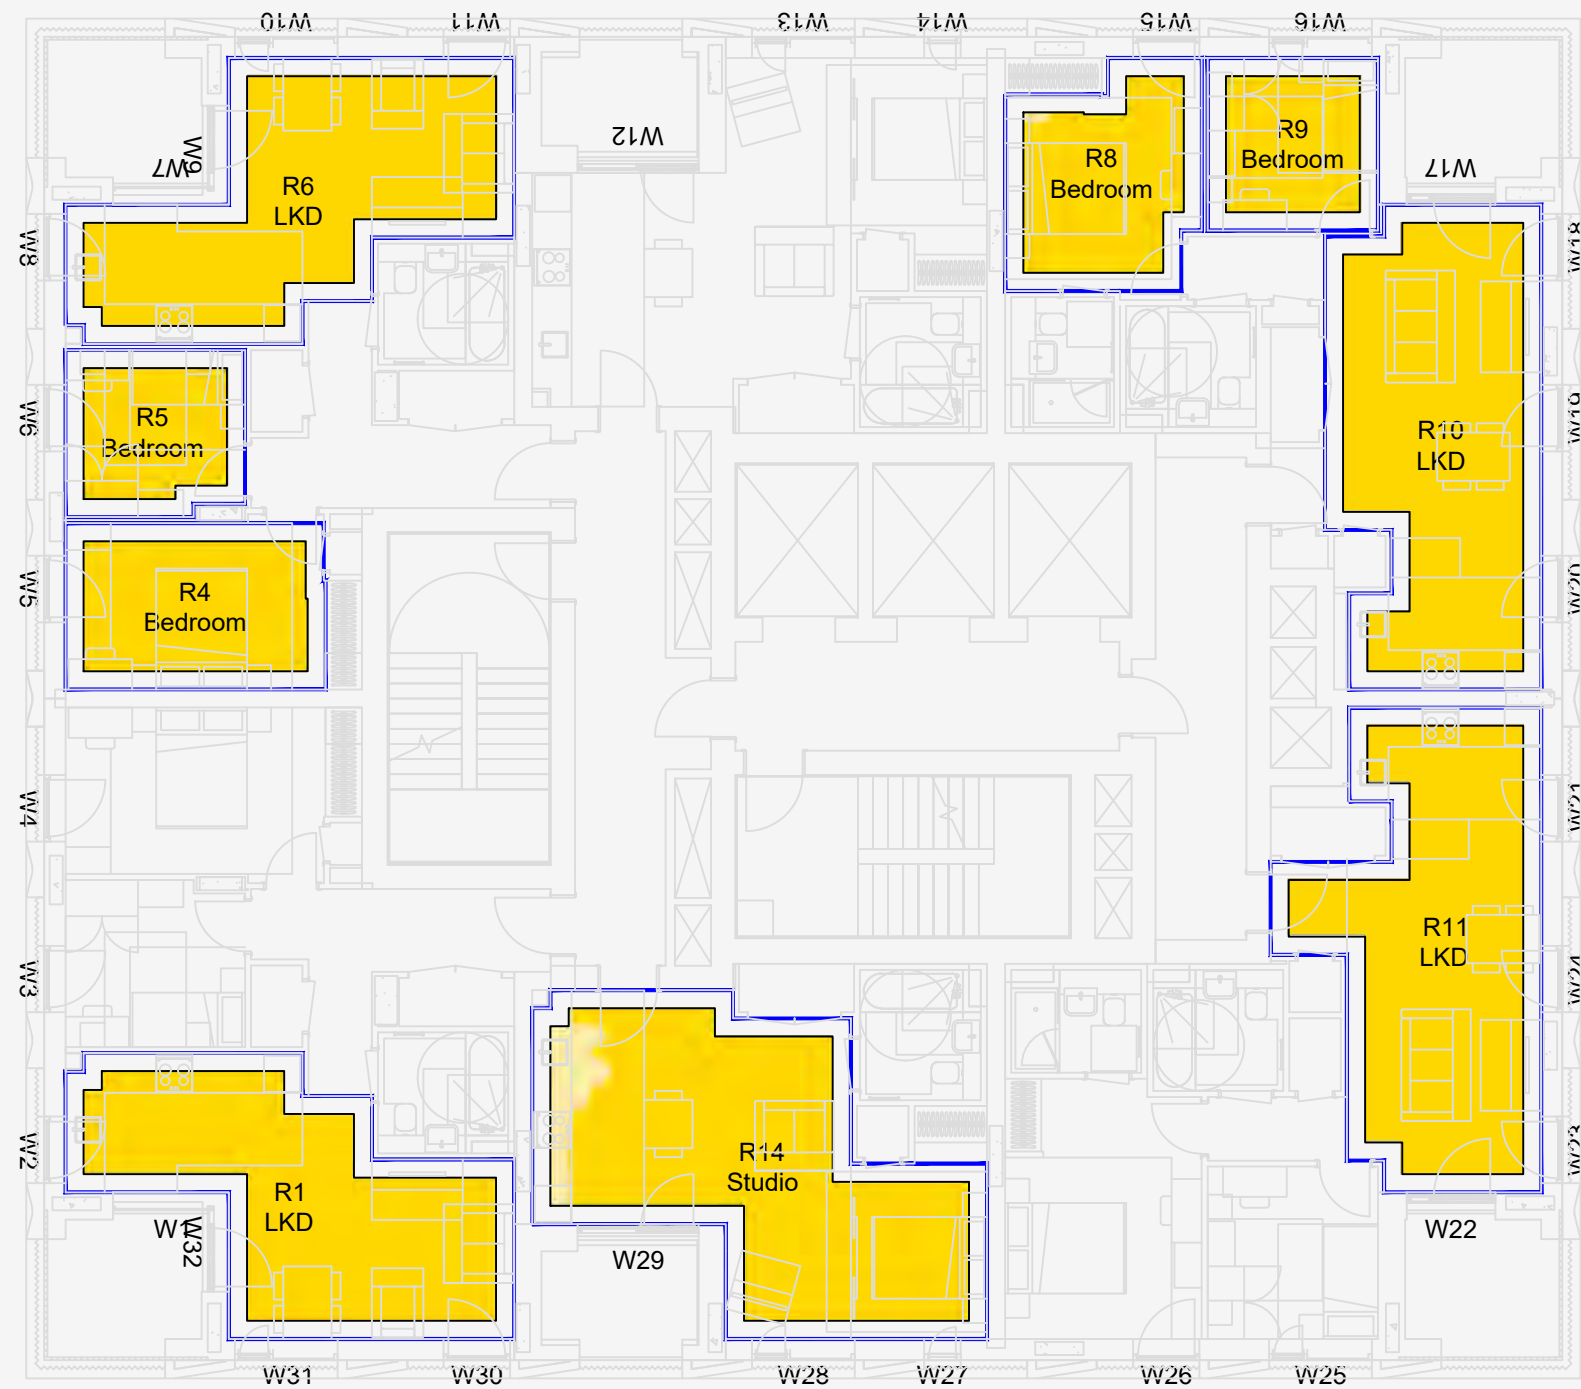

SOURCES OF INFORMATION:

EXISTING, SURROUNDING & ANALYSED BUILDINGS

Z-MAPPING 3D MODEL

Received on 18/04/2016

Site and aerial photos.


PROPOSED BUILDINGS

SHEPPARD ROBSON ARCHITECTS' 3D MODEL

Received on 07/07/23

CONSENTED BUILDINGS

PANTER HUDSPITH ARCHITECTS' DRAWINGS & 3D MODEL

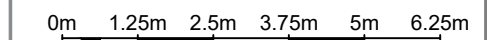

CT AT

© Copyright Anstey Horne & Co. Ltd
This drawing is the property of Anstey Horne & Co. Ltd. All rights reserved.
This drawing should not be reproduced without permission.
Do not scale from this drawing.

CLT ST WILLIAM LLP

CT TTL CLARENDON ROAD
HORNSEY, LONDON N8
PHASE 4, H1 H2 H3

SCHEME SCHEME RECEIVED: 07/07/23

DA TTL TARGET ILLUMINANCE
INTERNAL FLOOR LAYOUTS
BLOCK H1

MODELLED BY: / DRAWN BY: DAT
AW/LG/AK/AH/EY 12/07/23

SCALE: 1:125


A3

CT oLA o o

DRAWING No:

ROL7465_R53_V02_601-18

Daylight & Sunlight

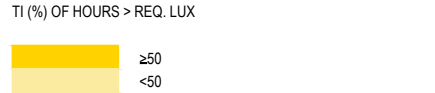


SOURCES OF INFORMATION:

EXISTING, SURROUNDING & ANALYSED BUILDINGS
Z-MAPPING 3D MODEL
Received on 18/04/2016

Site and aerial photos.

PROPOSED BUILDINGS
SHEPPARD ROBSON ARCHITECTS' 3D MODEL
Received on 07/07/23

CONSENTED BUILDINGS
PANTER HUDSPITH ARCHITECTS' DRAWINGS & 3D MODE

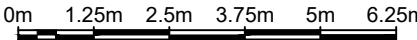

CT AT

© Copyright Anstey Horne & Co. Ltd
This drawing is the property of Anstey Horne & Co. Ltd. All rights reserved.
This drawing should not be reproduced without permission.
Do not scale from this drawing.

CLT ST WILLIAM LLP

CT TTL CLARENDON ROAD
HORNSEY, LONDON N8
PHASE 4, H1 H2 H3

SCHEME SCHEME RECEIVED: 07/07/23


DA TTL TARGET ILLUMINANCE
INTERNAL FLOOR LAYOUTS
BLOCK H1


MODELLED BY: / DRAWN BY: DAT
AW/LG/AK/AH/EY 12/07/23 SCALE: 1:125 A3

CT oLA o o DRAWING No:

ROL7465_R53_V02_601-19

Daylight & Sunlight

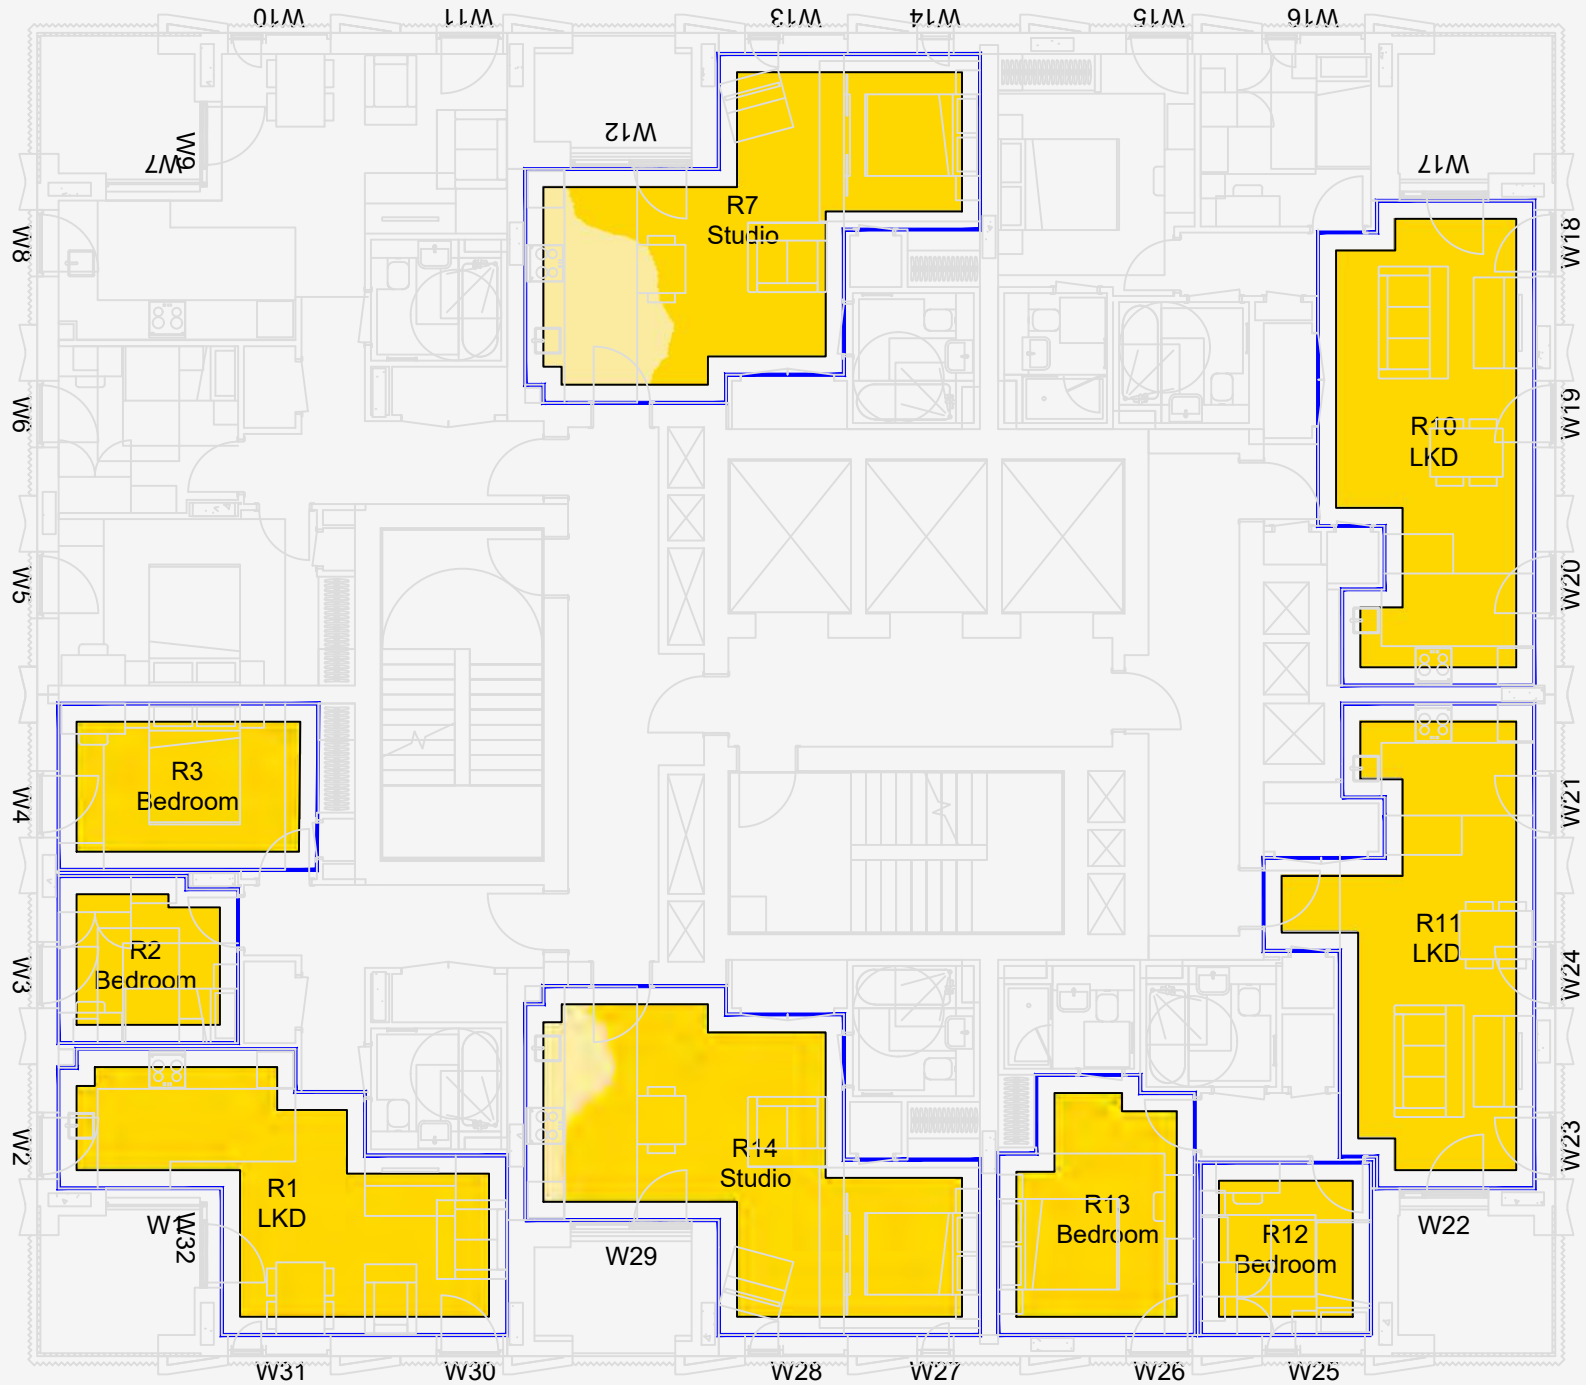

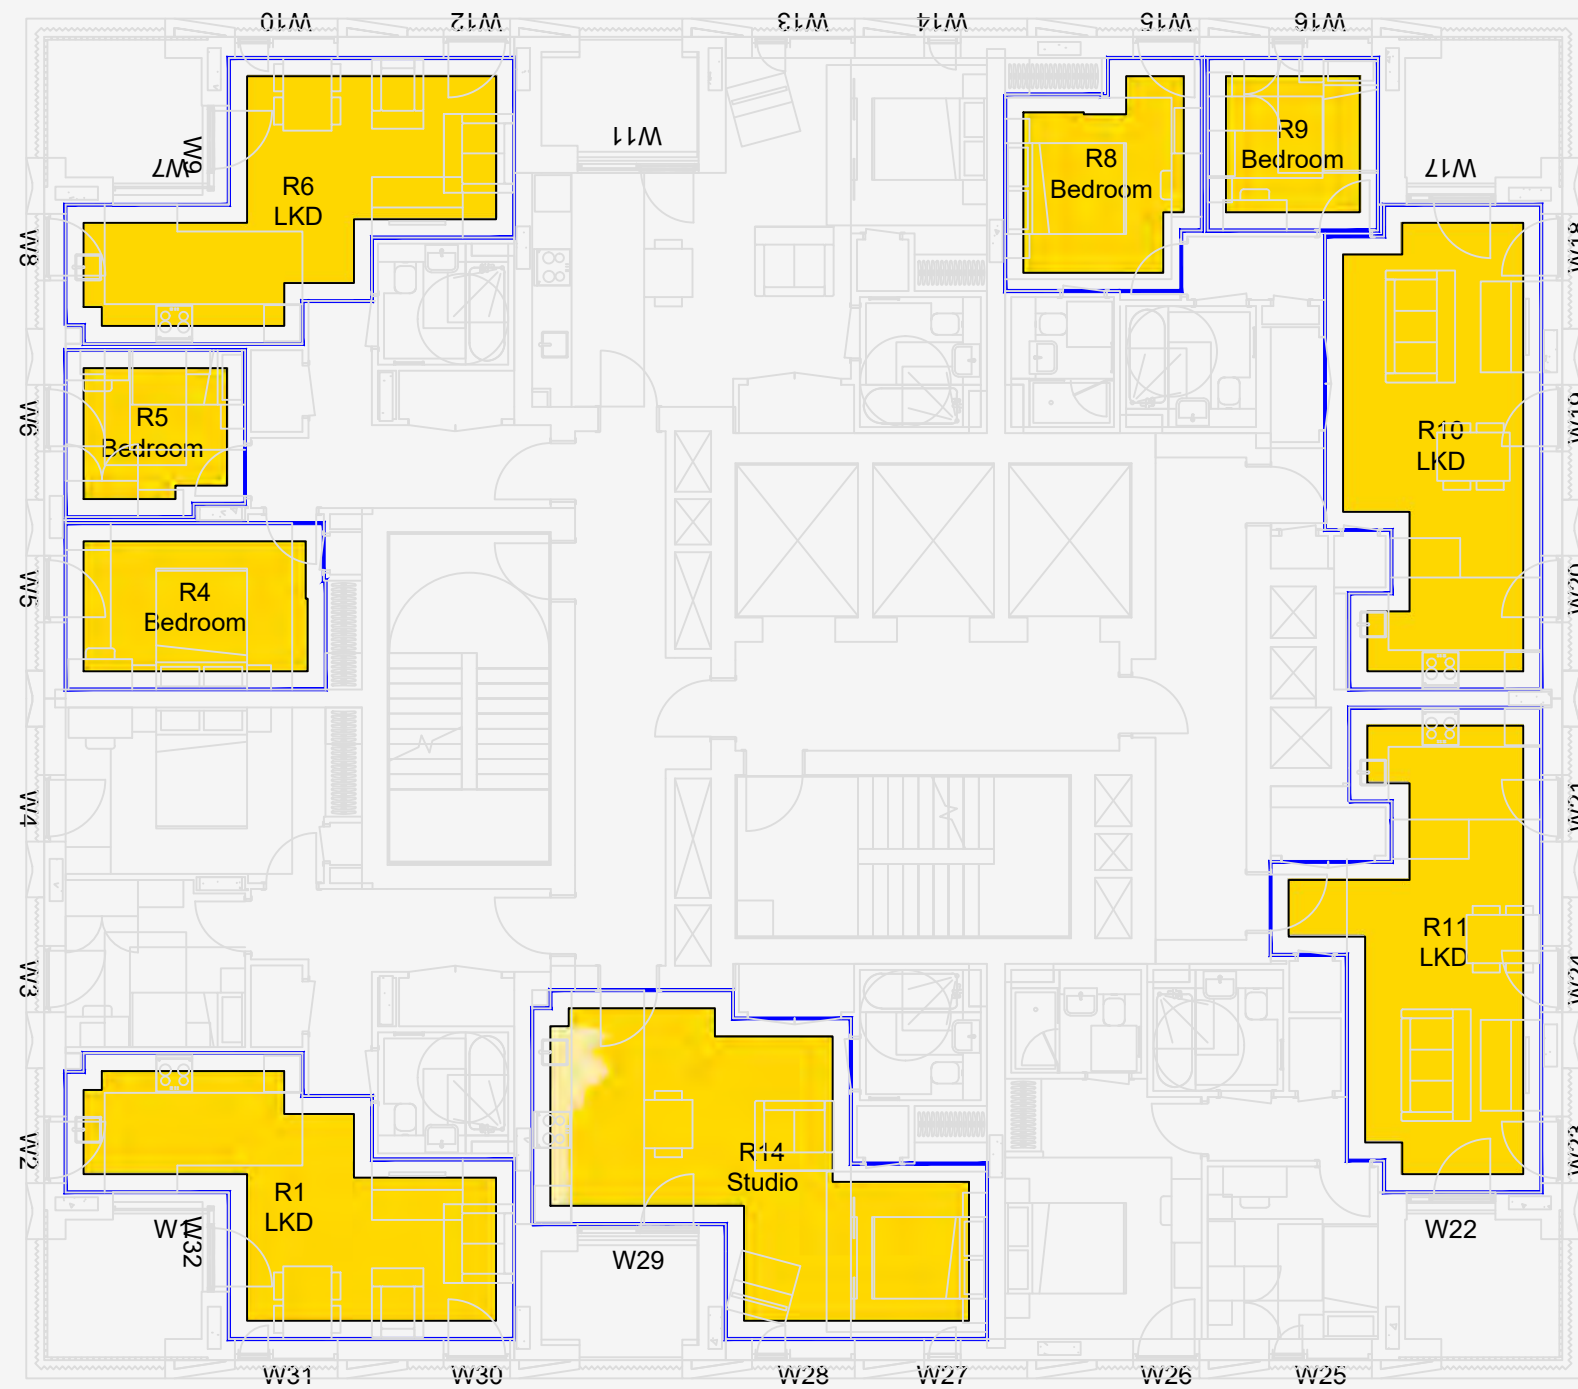

SOURCES OF INFORMATION:

EXISTING, SURROUNDING & ANALYSED BUILDINGS

Z-MAPPING 3D MODEL
Received on 18/04/2016


Site and aerial photos.

PROPOSED BUILDINGS

SHEPPARD ROBSON ARCHITECTS' 3D MODEL
Received on 07/07/23

CONSENTED BUILDINGS

PANTER HUDSPITH ARCHITECTS' DRAWINGS & 3D MODEL

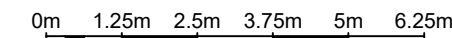

CT AT

© Copyright Anstey Horne & Co. Ltd
This drawing is the property of Anstey Horne & Co. Ltd. All rights reserved.
This drawing should not be reproduced without permission.
Do not scale from this drawing.

CLT ST WILLIAM LLP

CT TTL CLARENDON ROAD
HORNSEY, LONDON N8
PHASE 4, H1 H2 H3

SCHEME SCHEME RECEIVED: 07/07/23


DA TTL TARGET ILLUMINANCE
INTERNAL FLOOR LAYOUTS
BLOCK H1

MODELLED BY: / DRAWN BY: DAT
AW/LG/AK/AH/EY 12/07/23 SCALE: 1:125 A3

CT oLA o o DRAWING No:

ROL7465_R53_V02_601-20

Daylight & Sunlight

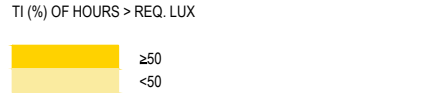


SOURCES OF INFORMATION:

EXISTING, SURROUNDING & ANALYSED BUILDINGS
Z-MAPPING 3D MODEL
Received on 18/04/2016

Site and aerial photos.

PROPOSED BUILDINGS
SHEPPARD ROBSON ARCHITECTS' 3D MODEL
Received on 07/07/23

CONSENTED BUILDINGS
PANTER HUDSPITH ARCHITECTS' DRAWINGS & 3D MODE

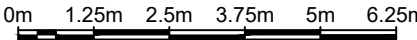

CT AT

© Copyright Anstey Horne & Co. Ltd
This drawing is the property of Anstey Horne & Co. Ltd. All rights reserved.
This drawing should not be reproduced without permission.
Do not scale from this drawing.

CLT ST WILLIAM LLP

CT TTL CLARENDON ROAD
HORNSEY, LONDON N8
PHASE 4, H1 H2 H3

SCHEME SCHEME RECEIVED: 07/07/23


DA TTL TARGET ILLUMINANCE
INTERNAL FLOOR LAYOUTS
BLOCK H1



MODELLED BY: / DRAWN BY: DAT
AW/LG/AK/AH/EY 12/07/23 SCALE: 1:125 A3

CT oLA o o DRAWING No:

ROL7465_R53_V02_601-21

Daylight & Sunlight

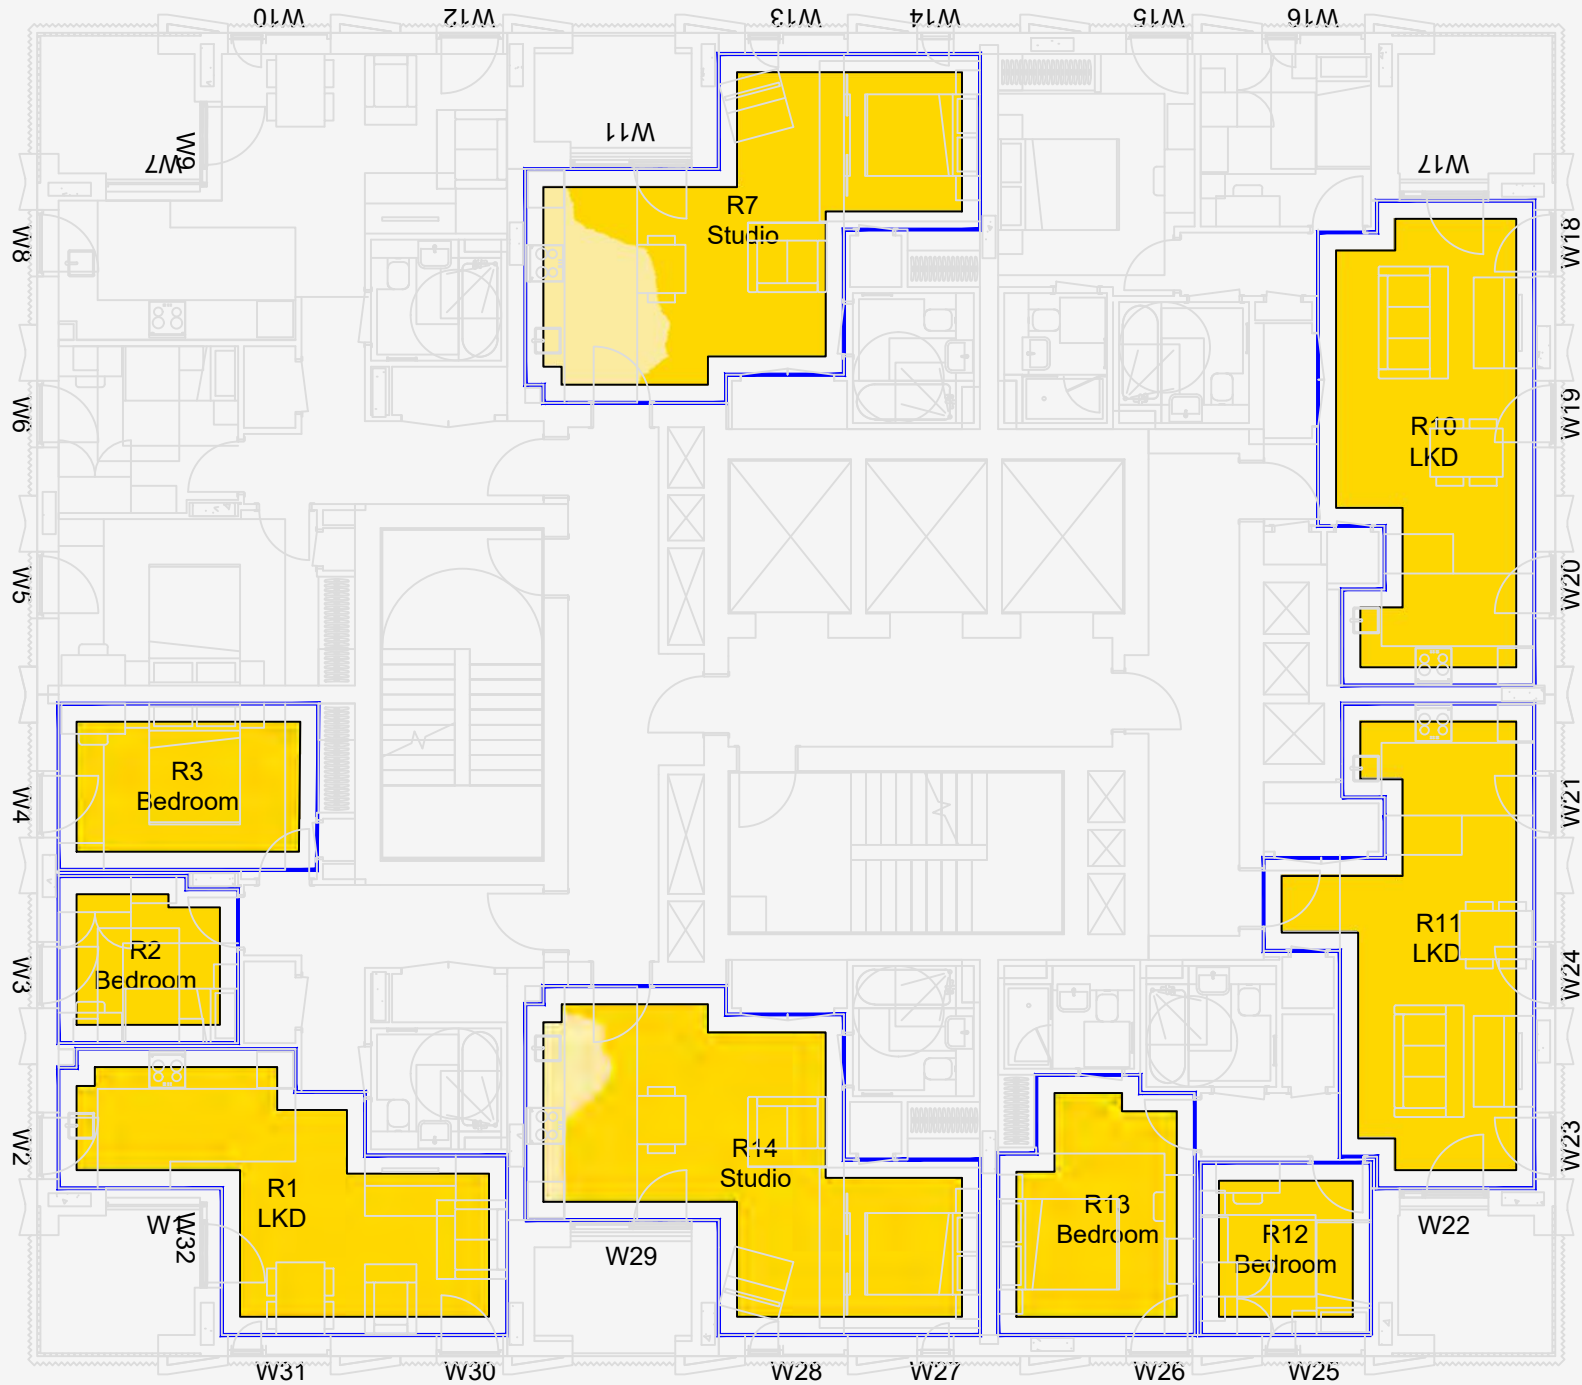

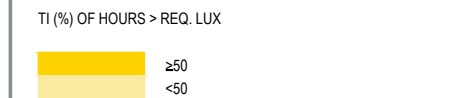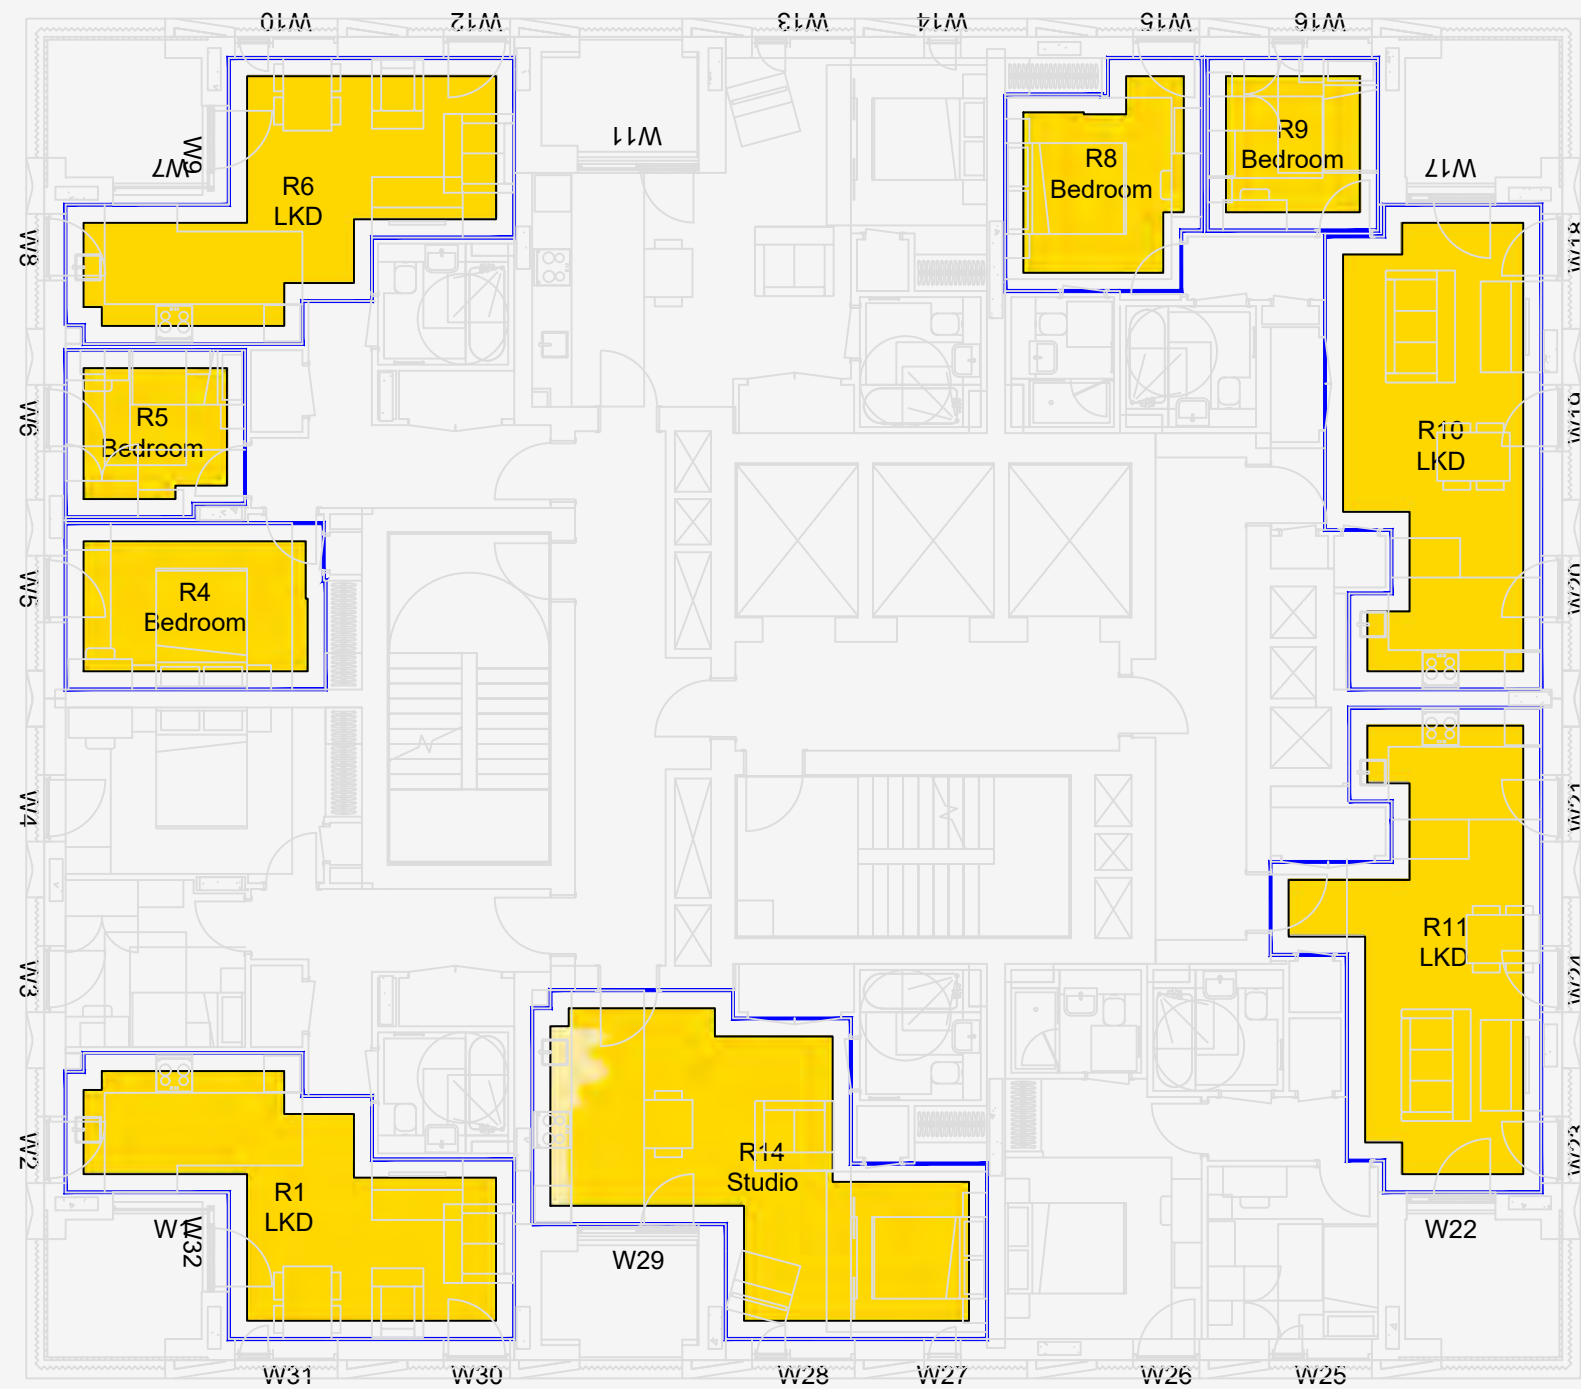


SOURCES OF INFORMATION:

EXISTING, SURROUNDING & ANALYSED BUILDINGS
Z-MAPPING 3D MODEL
Received on 18/04/2016
Site and aerial photos.

PROPOSED BUILDINGS
SHEPPARD ROBSON ARCHITECTS' 3D MODEL
Received on 07/07/23

CONSENTED BUILDINGS
PANTER HUDSPITH ARCHITECTS' DRAWINGS & 3D MODEL

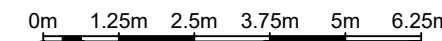

CT AT
© Copyright Anstey Horne & Co. Ltd
This drawing is the property of Anstey Horne & Co. Ltd. All rights reserved.
This drawing should not be reproduced without permission.
Do not scale from this drawing.

CLT ST WILLIAM LLP

CT TTL CLARENDON ROAD
HORNSEY, LONDON N8
PHASE 4, H1 H2 H3

SCHEME SCHEME RECEIVED: 07/07/23


DA TTL TARGET ILLUMINANCE
INTERNAL FLOOR LAYOUTS
BLOCK H1

MODELLED BY: / DRAWN BY: DAT
AW/LG/AK/AH/EY 12/07/23 SCALE: 1:125 A3

CT oLA o o DRAWING No:


ROL7465_R53_V02_601-22

Daylight & Sunlight

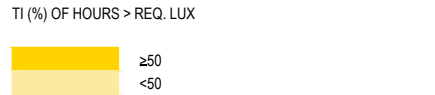

SOURCES OF INFORMATION:

- EXISTING, SURROUNDING & ANALYSED BUILDINGS
- Z-MAPPING 3D MODEL
Received on 18/04/2016
- Site and aerial photos.
- PROPOSED BUILDINGS
- SHEPPARD ROBSON ARCHITECTS' 3D MODEL
Received on 07/07/23
- CONSENTED BUILDINGS
- PANTER HUDSPITH ARCHITECTS' DRAWINGS & 3D MODE

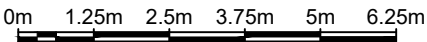

CT AT

© Copyright Anstey Horne & Co. Ltd
This drawing is the property of Anstey Horne & Co. Ltd. All rights reserved.
This drawing should not be reproduced without permission.
Do not scale from this drawing.

CLT ST WILLIAM LLP

CT TTL CLARENDON ROAD
HORNSEY, LONDON N8
PHASE 4, H1 H2 H3

SCHEME SCHEME RECEIVED: 07/07/23

DA TTL TARGET ILLUMINANCE
INTERNAL FLOOR LAYOUTS
BLOCK H1

MODELLED BY: / DRAWN BY: DAT
AW/LG/AK/AH/EY 12/07/23

SCALE: 1:125


A3

CT oLA o o

DRAWING No:

ROL7465_R53_V02_601-23

Daylight & Sunlight

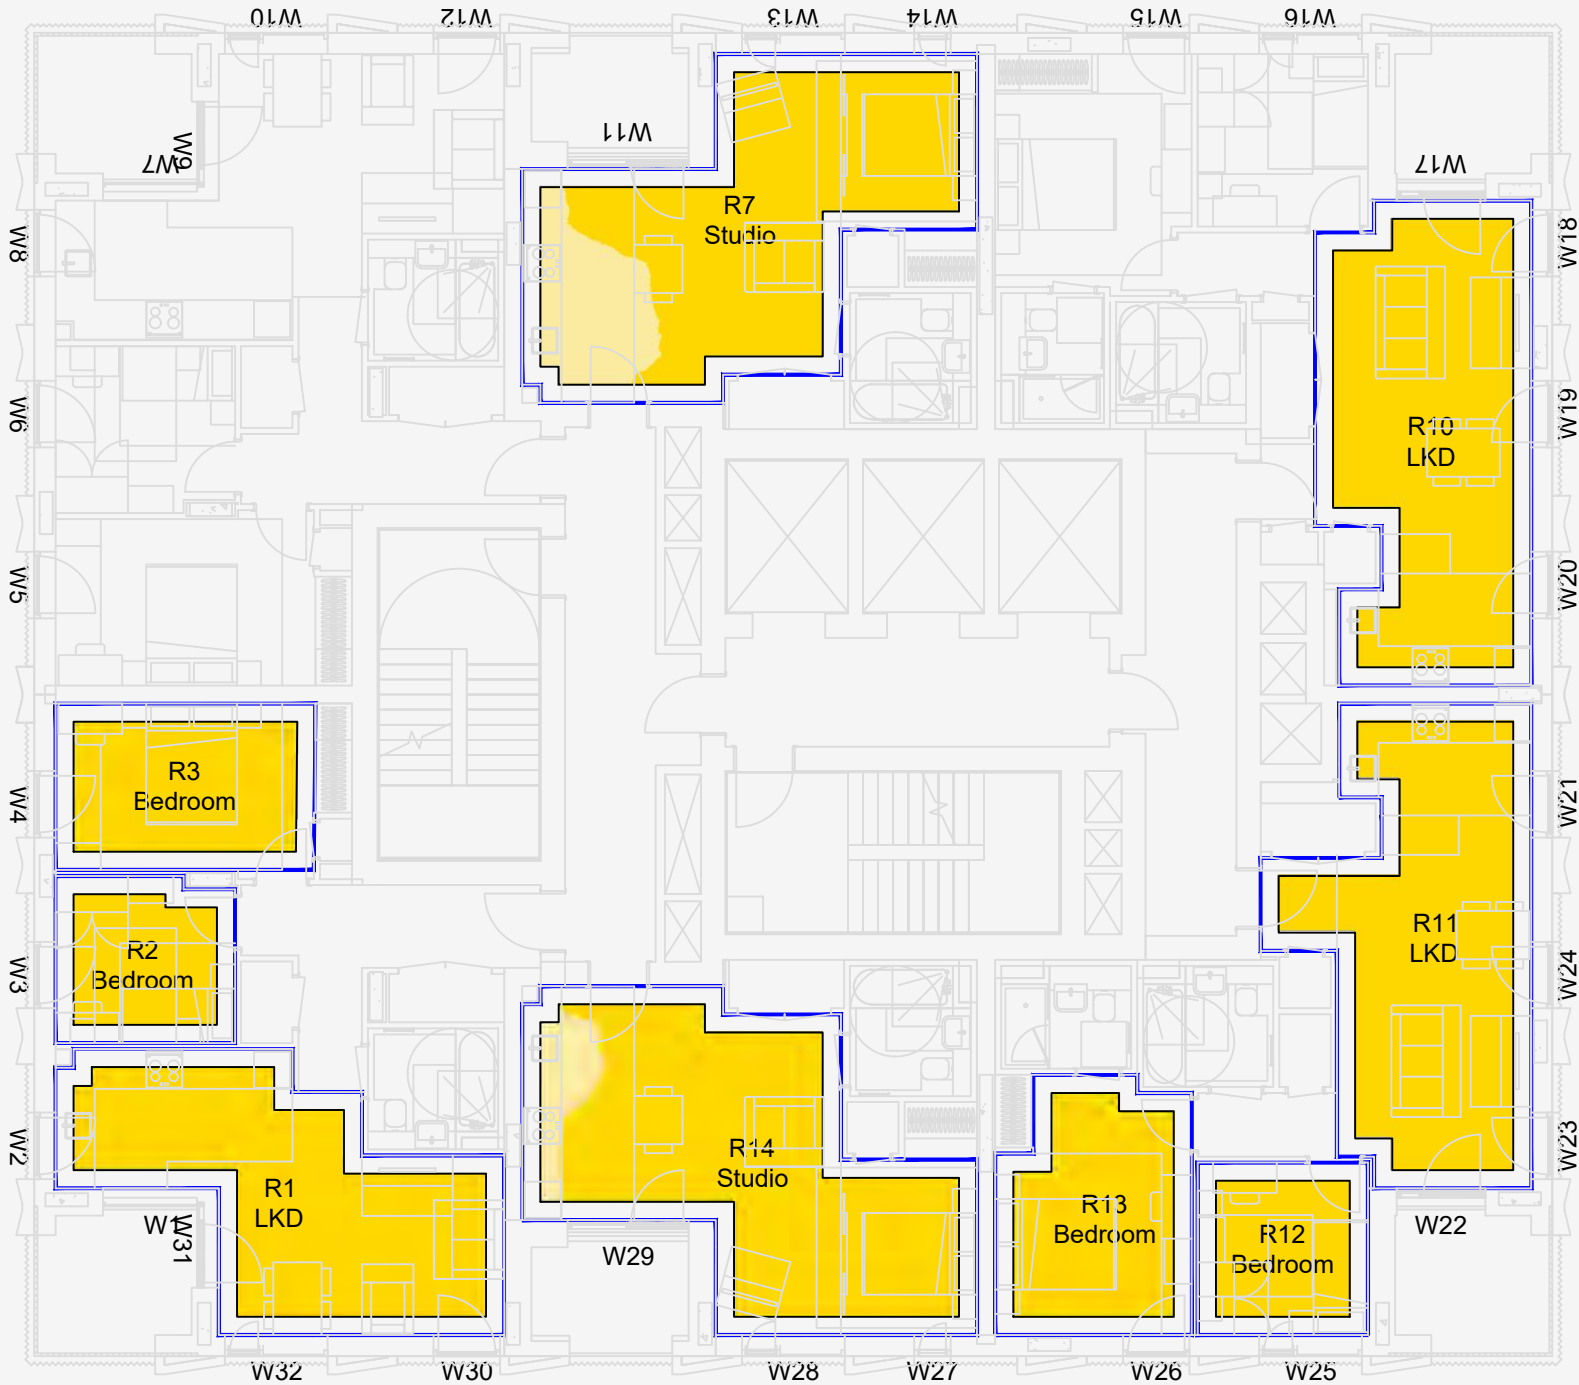



SOURCES OF INFORMATION:

EXISTING, SURROUNDING & ANALYSED BUILDINGS

Z-MAPPING 3D MODEL
Received on 18/04/2016


Site and aerial photos.

PROPOSED BUILDINGS

SHEPPARD ROBSON ARCHITECTS' 3D MODEL
Received on 07/07/23

CONSENTED BUILDINGS

PANTER HUDSPITH ARCHITECTS' DRAWINGS & 3D MODEL

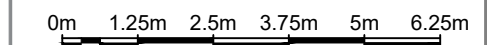

CT AT

© Copyright Anstey Horne & Co. Ltd
This drawing is the property of Anstey Horne & Co. Ltd. All rights reserved.
This drawing should not be reproduced without permission.
Do not scale from this drawing.

CLT ST WILLIAM LLP

CT TTL CLARENDON ROAD
HORNSEY, LONDON N8
PHASE 4, H1 H2 H3

SCHEME SCHEME RECEIVED: 07/07/23

DA TTL TARGET ILLUMINANCE
INTERNAL FLOOR LAYOUTS
BLOCK H1

MODELLED BY: / DRAWN BY: DAT
AW/LG/AK/AH/EY 12/07/23

SCALE: 1:125

A3

CT oLA o o

DRAWING No:

ROL7465_R53_V02_601-24

Daylight & Sunlight



SOURCES OF INFORMATION:

EXISTING, SURROUNDING & ANALYSED BUILDINGS

Z-MAPPING 3D MODEL
Received on 18/04/2016


Site and aerial photos.

PROPOSED BUILDINGS

SHEPPARD ROBSON ARCHITECTS' 3D MODEL
Received on 07/07/23

CONSENTED BUILDINGS

PANTER HUDSPITH ARCHITECTS' DRAWINGS & 3D MODE

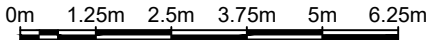

CT AT

© Copyright Anstey Horne & Co. Ltd
This drawing is the property of Anstey Horne & Co. Ltd. All rights reserved.
This drawing should not be reproduced without permission.
Do not scale from this drawing.

CLT ST WILLIAM LLP

CT TTL CLARENDON ROAD
HORNSEY, LONDON N8
PHASE 4, H1 H2 H3

SCHEME SCHEME RECEIVED: 07/07/23

DA TTL TARGET ILLUMINANCE
INTERNAL FLOOR LAYOUTS
BLOCK H1

MODELLED BY: / DRAWN BY: DAT
AW/LG/AK/AH/EY 12/07/23 SCALE: 1:125 A3

CT oLA o o DRAWING No:

ROL7465_R53_V02_601-25

Daylight & Sunlight



SOURCES OF INFORMATION:

EXISTING, SURROUNDING & ANALYSED BUILDINGS

Z-MAPPING 3D MODEL
Received on 18/04/2016

Site and aerial photos.

PROPOSED BUILDINGS

SHEPPARD ROBSON ARCHITECTS' 3D MODEL
Received on 07/07/23

CONSENTED BUILDINGS

PANTER HUDSPITH ARCHITECTS' DRAWINGS & 3D MODE



CT AT

© Copyright Anstey Horne & Co. Ltd
This drawing is the property of Anstey Horne & Co. Ltd. All rights reserved.
This drawing should not be reproduced without permission.
Do not scale from this drawing.

CLT ST WILLIAM LLP

CT TTL CLARENDON ROAD
HORNSEY, LONDON N8
PHASE 4, H1 H2 H3

SCHEME SCHEME RECEIVED: 07/07/23

DA TTL TARGET ILLUMINANCE
INTERNAL FLOOR LAYOUTS
BLOCK H2 & H3


MODELLED BY: / DRAWN BY: DAT AW/LG/AK/AH/EY 12/07/23	SCALE: 1:200	A3
---	--------------	----

CT oLA o o	DRAWING No:
------------	-------------

ROL7465_R53_V02_602-01

Daylight & Sunlight

1ST FLOOR

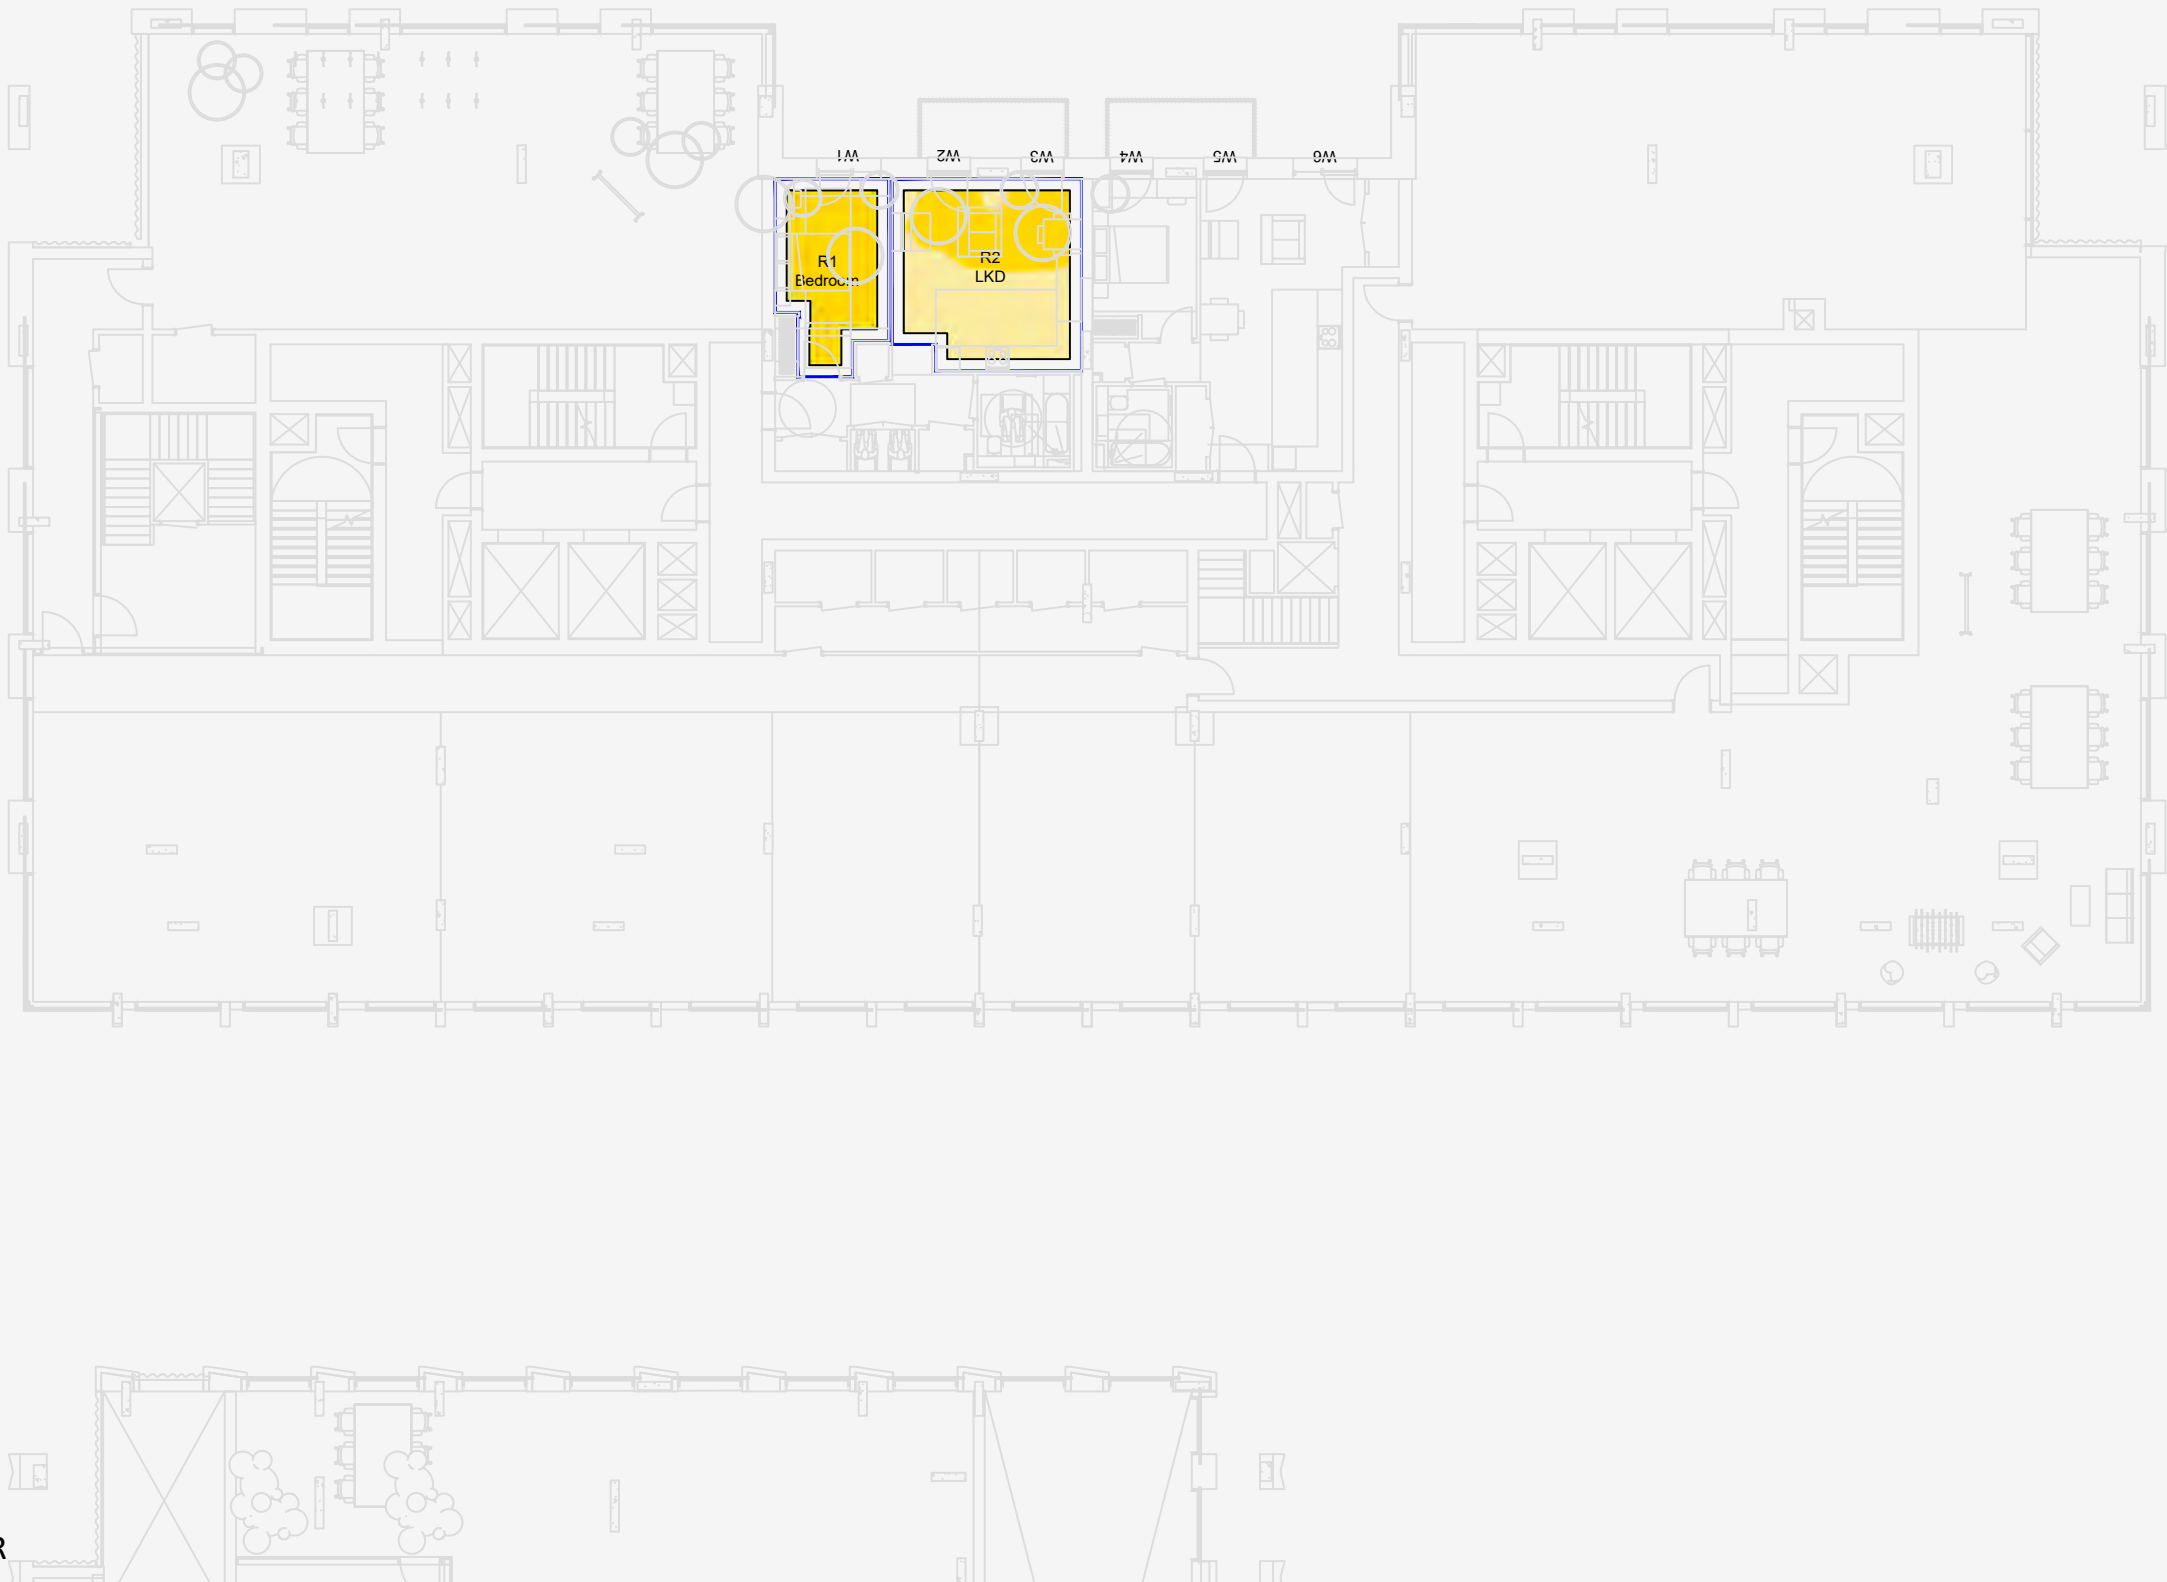



SOURCES OF INFORMATION:

EXISTING, SURROUNDING & ANALYSED BUILDINGS

Z-MAPPING 3D MODEL
Received on 18/04/2016

Site and aerial photos.

PROPOSED BUILDINGS

SHEPPARD ROBSON ARCHITECTS' 3D MODEL
Received on 07/07/23

CONSENTED BUILDINGS

PANTER HUDSPITH ARCHITECTS' DRAWINGS & 3D MODE



CT AT

© Copyright Anstey Horne & Co. Ltd
This drawing is the property of Anstey Horne & Co. Ltd. All rights reserved.
This drawing should not be reproduced without permission.
Do not scale from this drawing.

CLT ST WILLIAM LLP

CT TTL CLARENDON ROAD
HORNSEY, LONDON N8
PHASE 4, H1 H2 H3

SCHEME SCHEME RECEIVED: 07/07/23

DA TTL TARGET ILLUMINANCE
INTERNAL FLOOR LAYOUTS
BLOCK H2 & H3

MODELLED BY: / DRAWN BY: DAT
AW/LG/AK/AH/EY 12/07/23

SCALE: 1:200

A3

CT oLA o o

DRAWING No:

ROL7465_R53_V02_602-02

Daylight & Sunlight

2ND FLOOR





SOURCES OF INFORMATION:

EXISTING, SURROUNDING & ANALYSED BUILDINGS

Z-MAPPING 3D MODEL
Received on 18/04/2016

Site and aerial photos.

PROPOSED BUILDINGS

SHEPPARD ROBSON ARCHITECTS' 3D MODEL
Received on 07/07/23

CONSENTED BUILDINGS

PANTER HUDSPITH ARCHITECTS' DRAWINGS & 3D MODE



CT AT

© Copyright Anstey Horne & Co. Ltd
This drawing is the property of Anstey Horne & Co. Ltd. All rights reserved.
This drawing should not be reproduced without permission.
Do not scale from this drawing.

CLT ST WILLIAM LLP

CT TTL CLARENDON ROAD
HORNSEY, LONDON N8
PHASE 4, H1 H2 H3

SCHEME SCHEME RECEIVED: 07/07/23

DA TTL TARGET ILLUMINANCE
INTERNAL FLOOR LAYOUTS
BLOCK H2 & H3

MODELLED BY: / DRAWN BY: DAT
AW/LG/AK/AH/EY 12/07/23 SCALE: 1:200 A3

CT oLA o o DRAWING No:

ROL7465_R53_V02_602-03

Daylight & Sunlight





SOURCES OF INFORMATION:

EXISTING, SURROUNDING & ANALYSED BUILDINGS

Z-MAPPING 3D MODEL
Received on 18/04/2016

Site and aerial photos.

PROPOSED BUILDINGS

SHEPPARD ROBSON ARCHITECTS' 3D MODEL
Received on 07/07/23

CONSENTED BUILDINGS

PANTER HUDSPITH ARCHITECTS' DRAWINGS & 3D MODE



CT AT

© Copyright Anstey Horne & Co. Ltd
This drawing is the property of Anstey Horne & Co. Ltd. All rights reserved.
This drawing should not be reproduced without permission.
Do not scale from this drawing.

CLT ST WILLIAM LLP

CT TTL CLARENDON ROAD
HORNSEY, LONDON N8
PHASE 4, H1 H2 H3

SCHEME SCHEME RECEIVED: 07/07/23

DA TTL TARGET ILLUMINANCE
INTERNAL FLOOR LAYOUTS
BLOCK H2 & H3

MODELLED BY: / DRAWN BY: DAT
AW/LG/AK/AH/EY 12/07/23 SCALE: 1:200 A3

CT oLA o o DRAWING No:

ROL7465_R53_V02_602-04

Daylight & Sunlight

4TH FLOOR





SOURCES OF INFORMATION:

EXISTING, SURROUNDING & ANALYSED BUILDINGS

Z-MAPPING 3D MODEL
Received on 18/04/2016

Site and aerial photos.

PROPOSED BUILDINGS

SHEPPARD ROBSON ARCHITECTS' 3D MODEL
Received on 07/07/23

CONSENTED BUILDINGS

PANTER HUDSPITH ARCHITECTS' DRAWINGS & 3D MODE



CT AT

© Copyright Anstey Horne & Co. Ltd
This drawing is the property of Anstey Horne & Co. Ltd. All rights reserved.
This drawing should not be reproduced without permission.
Do not scale from this drawing.

CLT ST WILLIAM LLP

CT TTL CLARENDON ROAD
HORNSEY, LONDON N8
PHASE 4, H1 H2 H3

SCHEME SCHEME RECEIVED: 07/07/23

DA TTL TARGET ILLUMINANCE
INTERNAL FLOOR LAYOUTS
BLOCK H2 & H3

MODELLED BY: / DRAWN BY: DAT
AW/LG/AK/AH/EY 12/07/23 SCALE: 1:200 A3

CT oLA o o DRAWING No:

ROL7465_R53_V02_602-05

Daylight & Sunlight

