


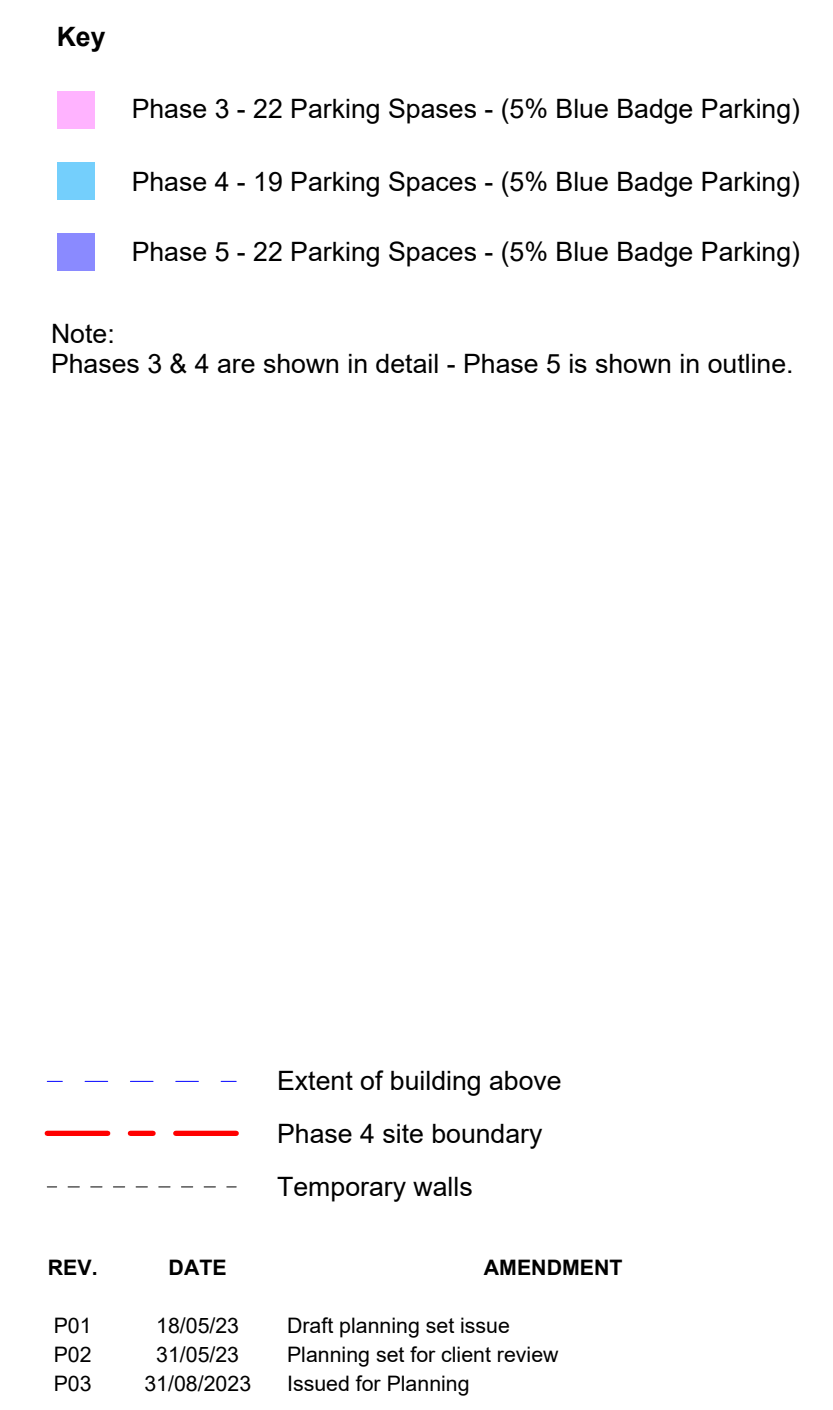

CLIENT

St William
Designed for life

SHEPPARD ROBSON

77 Parkway Camden Town London NW1 7PU
T: +44 (0)20 7504 1700 E: enquiries@sheppardrobson.com

PROJECT
Clarendon, Phase 4

SCALE@A1	DATE	ORIGINATOR	CHECKED	AUTHORISED
1 : 300	31/08/2023	EV	RX	NH

**General Arrangement
Combined Illustrative Basement**

Stage 2

STATUS	PURPOSE FOR ISSUE	SR NO.
S2	Planning	6726
DRAWING NO.		REV.
6726 -SRA-ZZ-B1-DR-A-02100		P03