


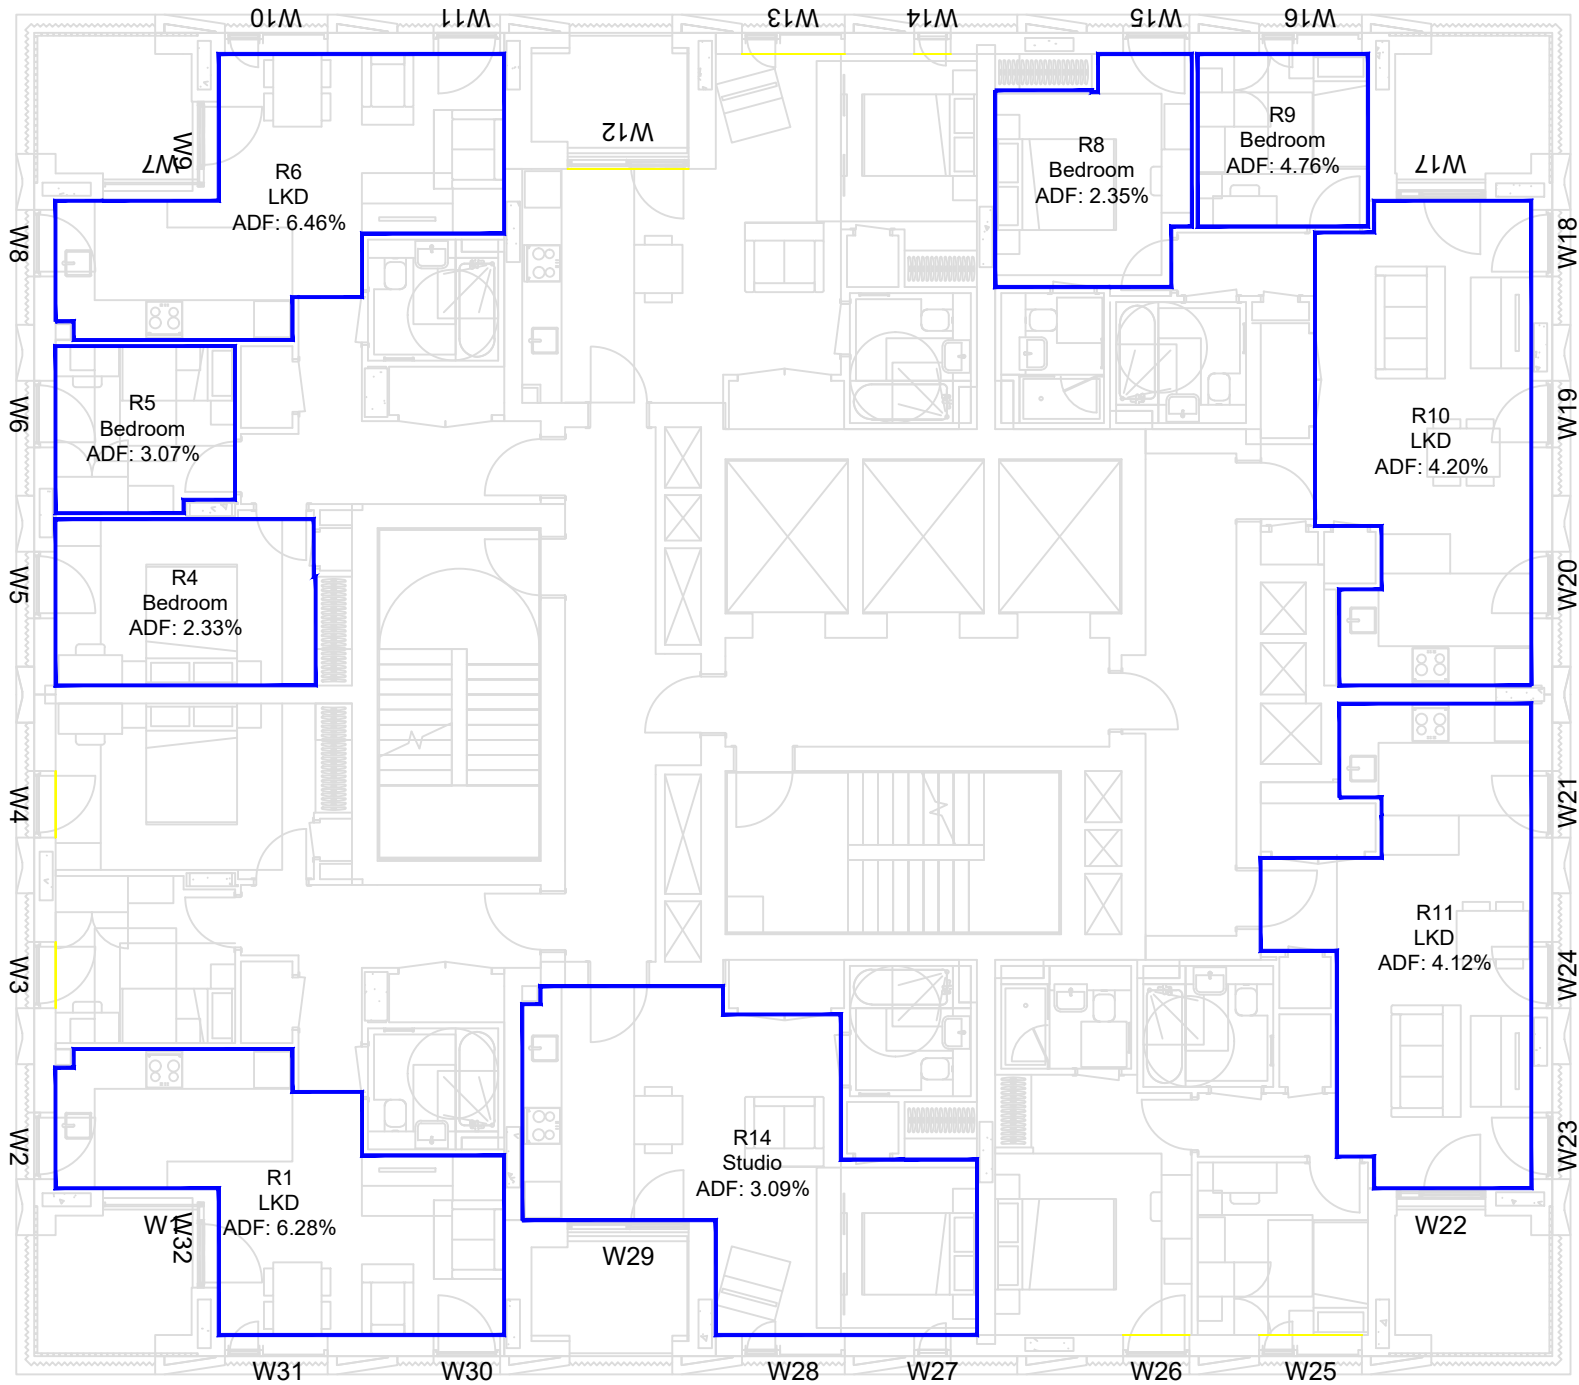

LEGEND:

- Room Layout from Plan/ Inspection
- Room Layout - Notional

SOURCES OF INFORMATION:

EXISTING, SURROUNDING & ANALYSED BUILDINGS

Z-MAPPING 3D MODEL
Received on 18/04/2016

Site and aerial photos.

PROPOSED BUILDINGS

SHEPPARD ROBSON ARCHITECTS' 3D MODEL
Received on 07/07/23

CONSENTED BUILDINGS

PANTER HUDSPITH ARCHITECTS' DRAWINGS & 3D MODE



0m 1.25m 2.5m 3.75m 5m 6.25m

PROJECT INFORMATION

© Copyright Anstey Horne & Co. Ltd
This drawing is the property of Anstey Horne & Co. Ltd. All rights reserved.
This drawing should not be reproduced without permission.
Do not scale from this drawing.

CLIENT: ST WILLIAM LLP

PROJECT TITLE: CLARENDON ROAD
HORNSEY, LONDON N8
PHASE 4, H1 H2 H3

SCHEME REF: SCHEME RECEIVED: 07/07/23


DRAWING TITLE: AVERAGE DAYLIGHT FACTOR
INTERNAL FLOOR LAYOUTS
BLOCK H1

MODELLED BY: / DRAWN BY: DATE: SCALE: 1:125 A3
AW/LG/AK/AH/EY 12/07/23

PROJECT No: RELEASE No: VERSION No: DRAWING No:

ROL7465_R53_V02A_401-18

Daylight & Sunlight

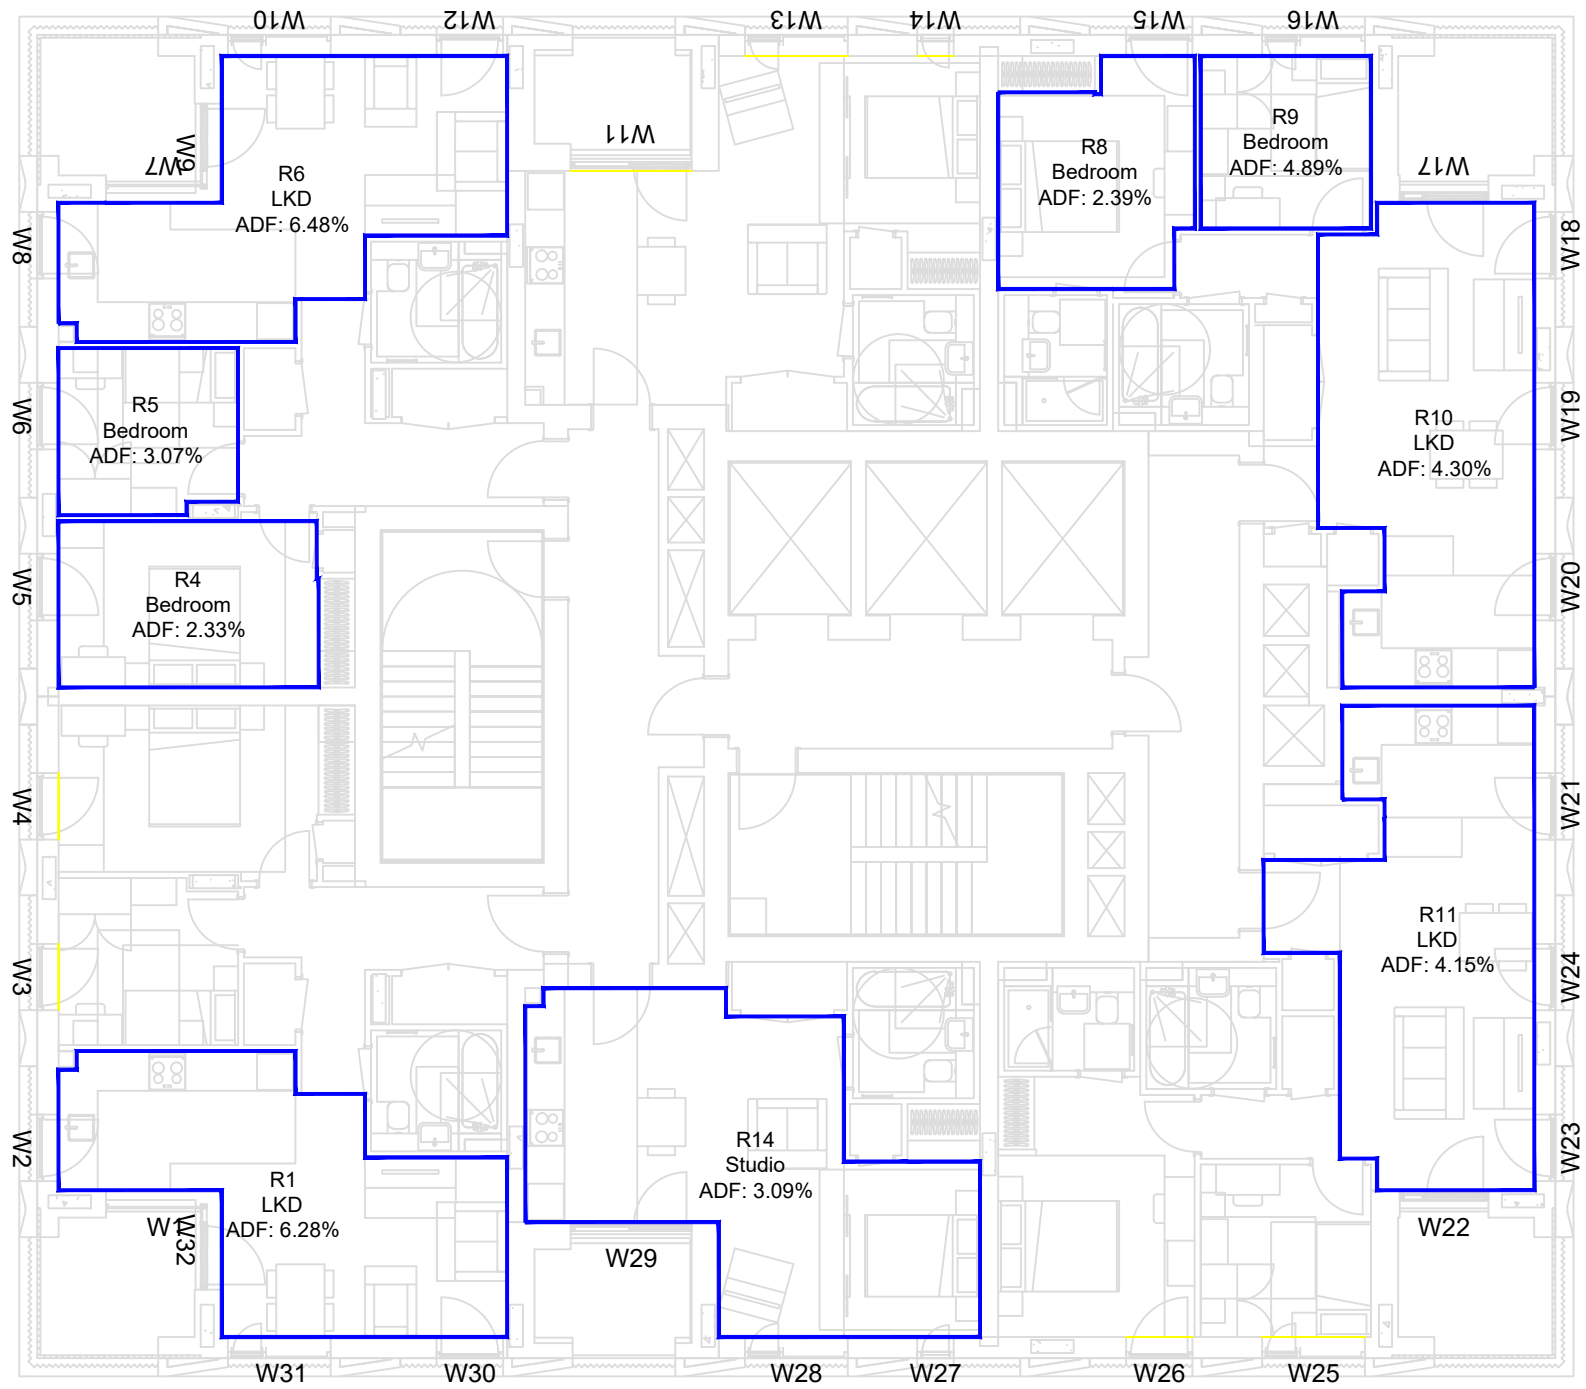

LEGEND:

- Room Layout from Plan/ Inspection
- Room Layout - Notional

SOURCES OF INFORMATION:

EXISTING, SURROUNDING & ANALYSED BUILDINGS

Z-MAPPING 3D MODEL
Received on 18/04/2016

Site and aerial photos.

PROPOSED BUILDINGS

SHEPPARD ROBSON ARCHITECTS' 3D MODEL
Received on 07/07/23

CONSENTED BUILDINGS

PANTER HUDSPITH ARCHITECTS' DRAWINGS & 3D MODE



LEGEND:

- Room Layout from Plan/ Inspection
- Room Layout - Notional

SOURCES OF INFORMATION:


- EXISTING, SURROUNDING & ANALYSED BUILDINGS

Z-MAPPING 3D MODEL
Received on 18/04/2016

Site and aerial photos.
- PROPOSED BUILDINGS

SHEPPARD ROBSON ARCHITECTS' 3D MODEL
Received on 07/07/23
- CONSENTED BUILDINGS

PANTER HUDSPITH ARCHITECTS' DRAWINGS & 3D MODE

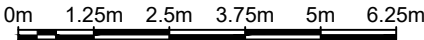

PROJECT INFORMATION

© Copyright Anstey Horne & Co. Ltd
This drawing is the property of Anstey Horne & Co. Ltd. All rights reserved.
This drawing should not be reproduced without permission.
Do not scale from this drawing.

CLIENT: ST WILLIAM LLP

PROJECT TITLE: CLARENDON ROAD
HORNSEY, LONDON N8
PHASE 4, H1 H2 H3

SCHEME REF: SCHEME RECEIVED: 07/07/23


DRAWING TITLE: AVERAGE DAYLIGHT FACTOR
INTERNAL FLOOR LAYOUTS
BLOCK H1

MODELLED BY: / DRAWN BY: DATE: SCALE: 1:125 A3
AW/LG/AK/AH/EY 12/07/23

PROJECT No: RELEASE No: VERSION No: DRAWING No:

ROL7465_R53_V02A_401-21

Daylight & Sunlight

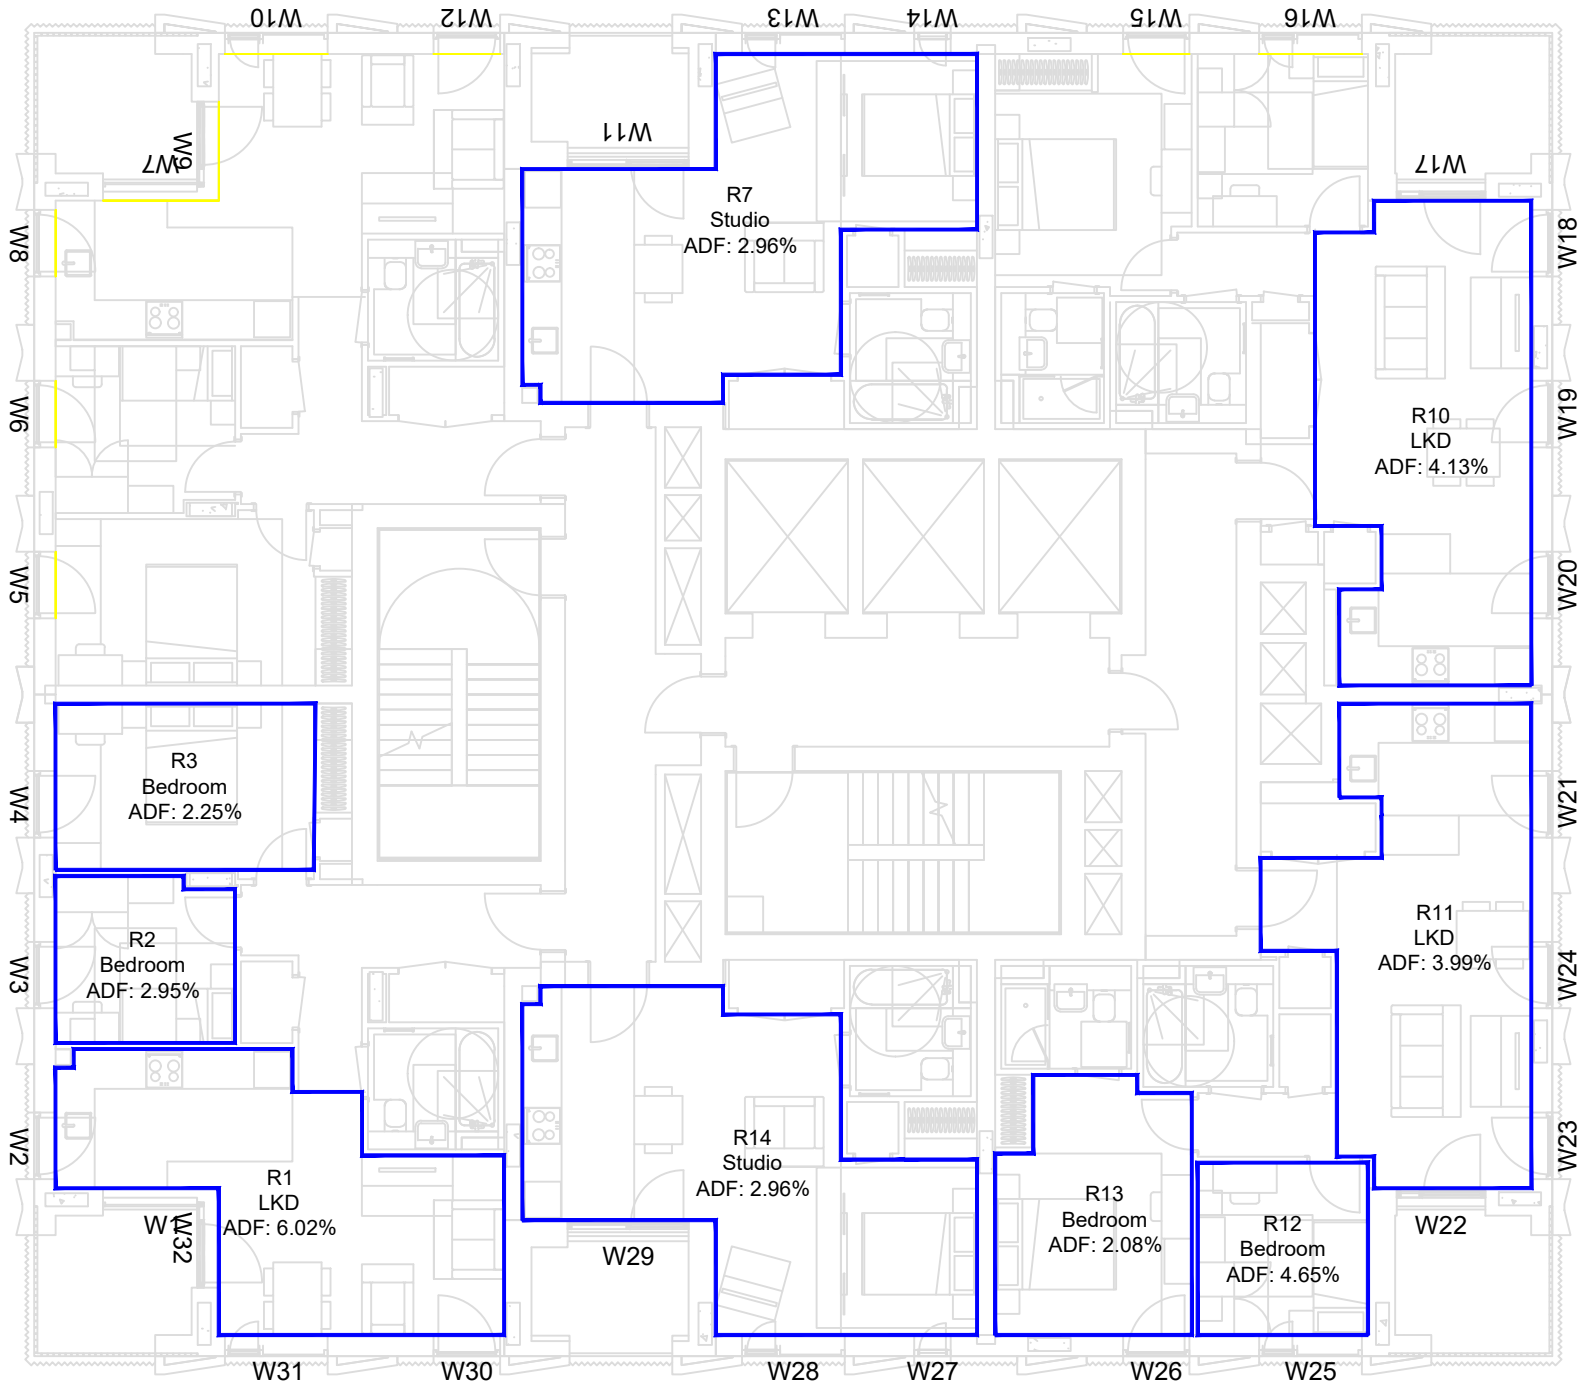

LEGEND:

- Room Layout from Plan/ Inspection
- Room Layout - Notional

SOURCES OF INFORMATION:

EXISTING, SURROUNDING & ANALYSED BUILDINGS
Z-MAPPING 3D MODEL
Received on 18/04/2016
Site and aerial photos.

PROPOSED BUILDINGS
SHEPPARD ROBSON ARCHITECTS' 3D MODEL
Received on 07/07/23

CONSENTED BUILDINGS
PANTER HUDSPITH ARCHITECTS' DRAWINGS & 3D MODE



0m 1.25m 2.5m 3.75m 5m 6.25m

PROJECT INFORMATION

© Copyright Anstey Horne & Co. Ltd
This drawing is the property of Anstey Horne & Co. Ltd. All rights reserved.
This drawing should not be reproduced without permission.
Do not scale from this drawing.

CLIENT: ST WILLIAM LLP

PROJECT TITLE: CLARENDON ROAD
HORNSEY, LONDON N8
PHASE 4, H1 H2 H3

SCHEME REF: SCHEME RECEIVED: 07/07/23


DRAWING TITLE: AVERAGE DAYLIGHT FACTOR
INTERNAL FLOOR LAYOUTS
BLOCK H1

MODELLED BY: / DRAWN BY: DATE: SCALE: 1:125 A3
AW/LG/AK/AH/EY 12/07/23

PROJECT No: RELEASE No: VERSION No: DRAWING No:

ROL7465_R53_V02A_401-22

Daylight & Sunlight

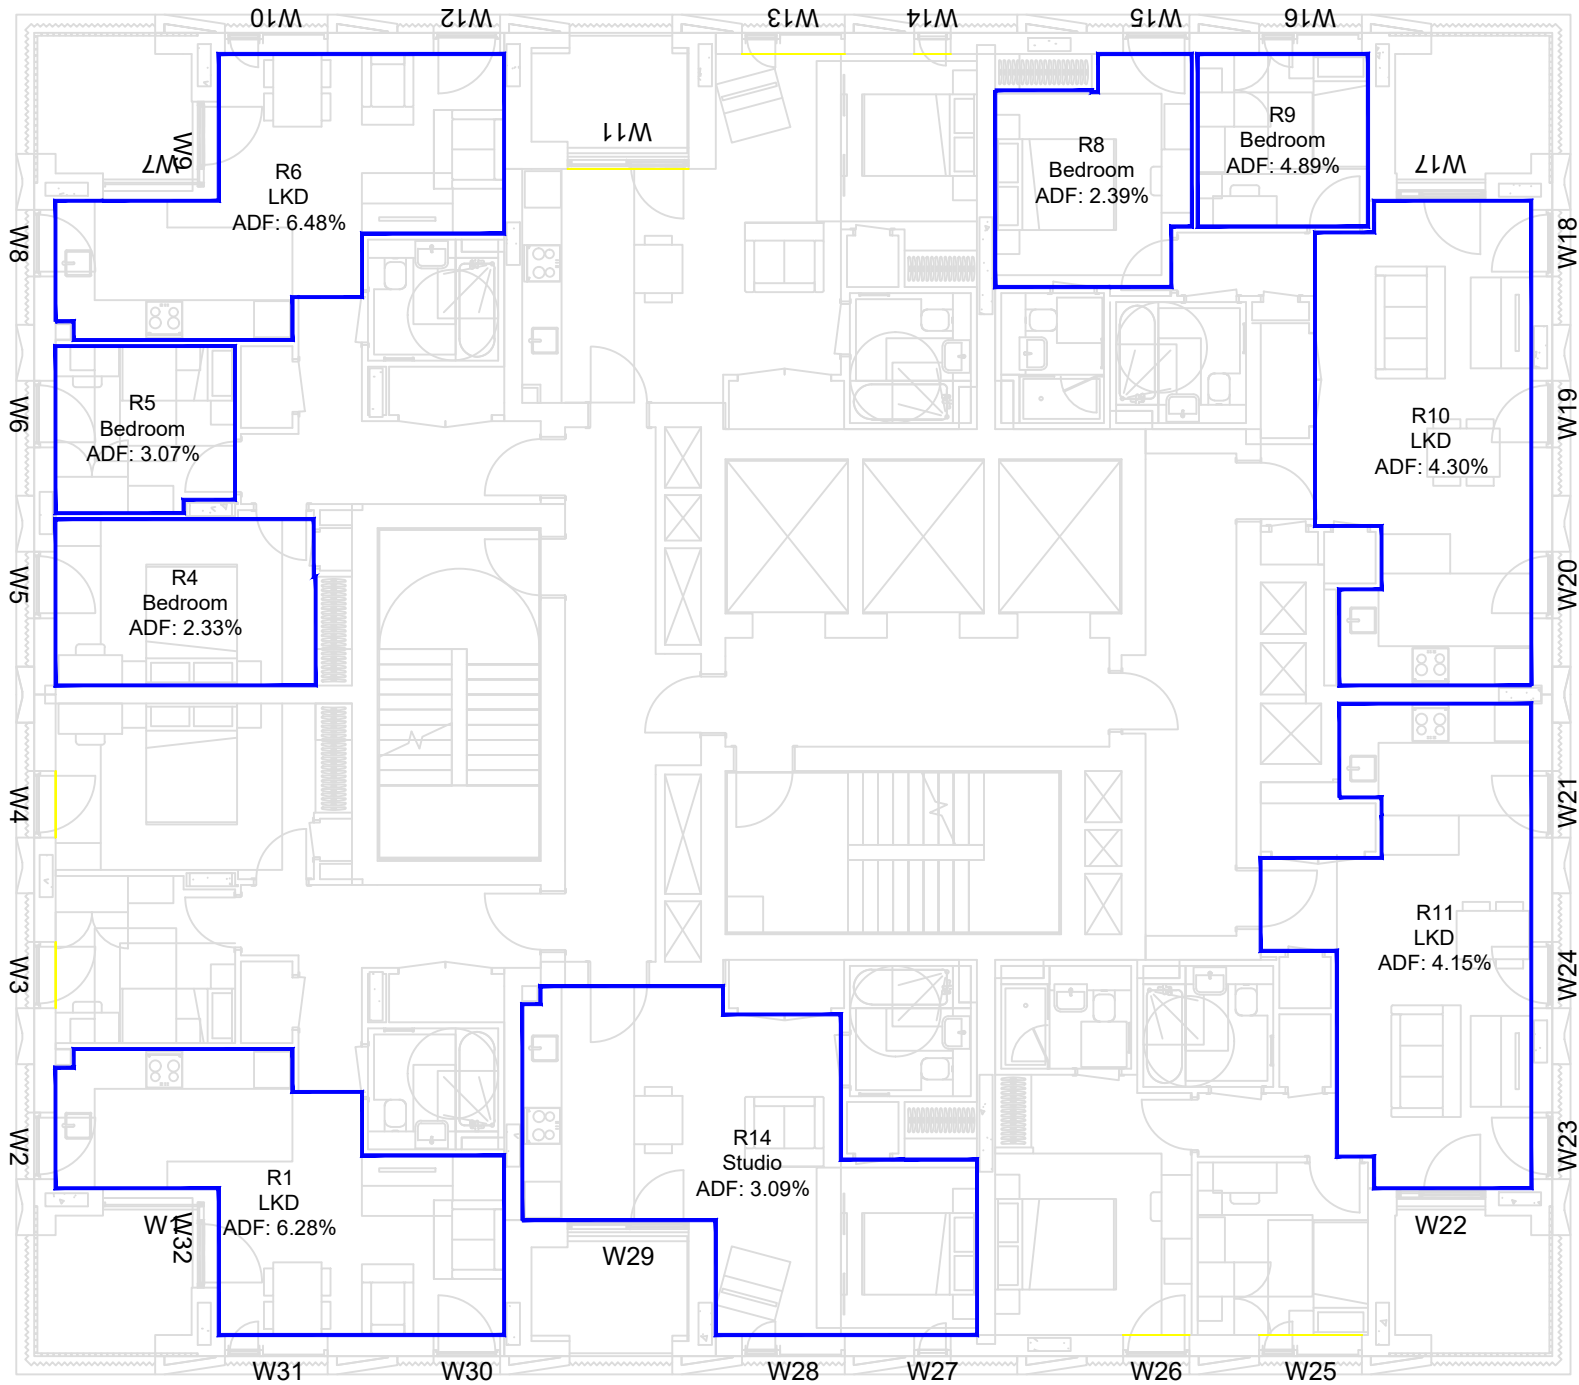


LEGEND:

- Room Layout from Plan/ Inspection
- Room Layout - Notional

SOURCES OF INFORMATION:

- EXISTING, SURROUNDING & ANALYSED BUILDINGS**
Z-MAPPING 3D MODEL
Received on 18/04/2016

Site and aerial photos.
- PROPOSED BUILDINGS**
SHEPPARD ROBSON ARCHITECTS' 3D MODEL
Received on 07/07/23
- CONSENTED BUILDINGS**
PANTER HUDSPITH ARCHITECTS' DRAWINGS & 3D MODE

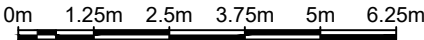

PROJECT INFORMATION

© Copyright Anstey Horne & Co. Ltd
This drawing is the property of Anstey Horne & Co. Ltd. All rights reserved.
This drawing should not be reproduced without permission.
Do not scale from this drawing.

CLIENT: ST WILLIAM LLP

PROJECT TITLE: CLARENDON ROAD
HORNSEY, LONDON N8
PHASE 4, H1 H2 H3

SCHEME REF: SCHEME RECEIVED: 07/07/23


DRAWING TITLE: AVERAGE DAYLIGHT FACTOR
INTERNAL FLOOR LAYOUTS
BLOCK H1

MODELLED BY: / DRAWN BY: DATE: SCALE: 1:125 **A3**
AW/LG/AK/AH/EY 12/07/23

PROJECT No: RELEASE No: VERSION No: DRAWING No:

ROL7465_R53_V02A_401-23

Daylight & Sunlight

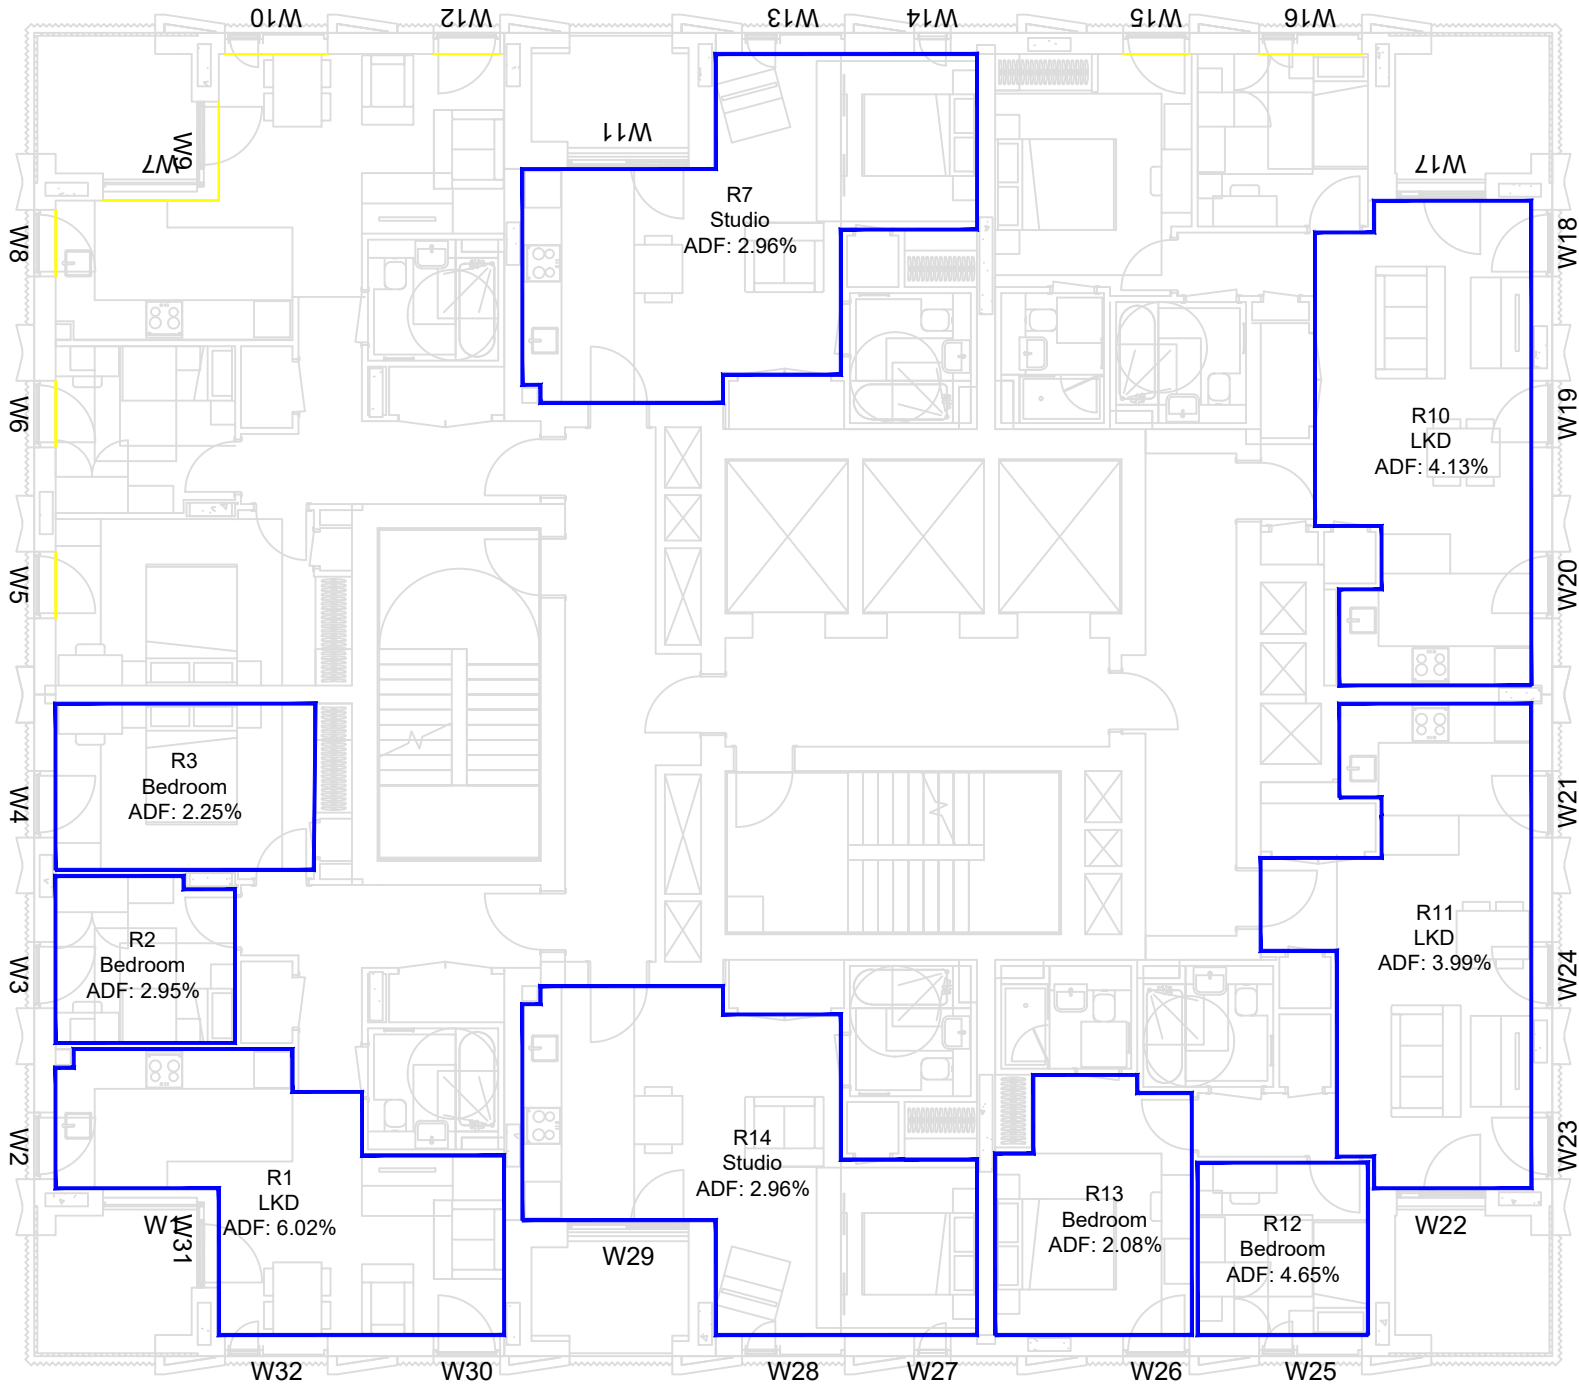

LEGEND:

- Room Layout from Plan/ Inspection
- Room Layout - Notional

SOURCES OF INFORMATION:


- EXISTING, SURROUNDING & ANALYSED BUILDINGS

Z-MAPPING 3D MODEL
Received on 18/04/2016

Site and aerial photos.
- PROPOSED BUILDINGS

SHEPPARD ROBSON ARCHITECTS' 3D MODEL
Received on 07/07/23
- CONSENTED BUILDINGS

PANTER HUDSPITH ARCHITECTS' DRAWINGS & 3D MODE

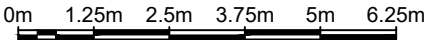

PROJECT INFORMATION

© Copyright Anstey Horne & Co. Ltd
This drawing is the property of Anstey Horne & Co. Ltd. All rights reserved.
This drawing should not be reproduced without permission.
Do not scale from this drawing.

CLIENT:ST WILLIAM LLP

PROJECT TITLE:CLARENDON ROAD
HORNSEY, LONDON N8
PHASE 4, H1 H2 H3

SCHEME REF:SCHEME RECEIVED: 07/07/23


DRAWING TITLE:AVERAGE DAYLIGHT FACTOR
INTERNAL FLOOR LAYOUTS
BLOCK H1


MODELLED BY:/ DRAWN BY: DATE: SCALE: 1:125 A3
AW/LG/AK/AH/EY 12/07/23

PROJECT No: RELEASE No: VERSION No: DRAWING No:

ROL7465_R53_V02A_401-24

Daylight & Sunlight

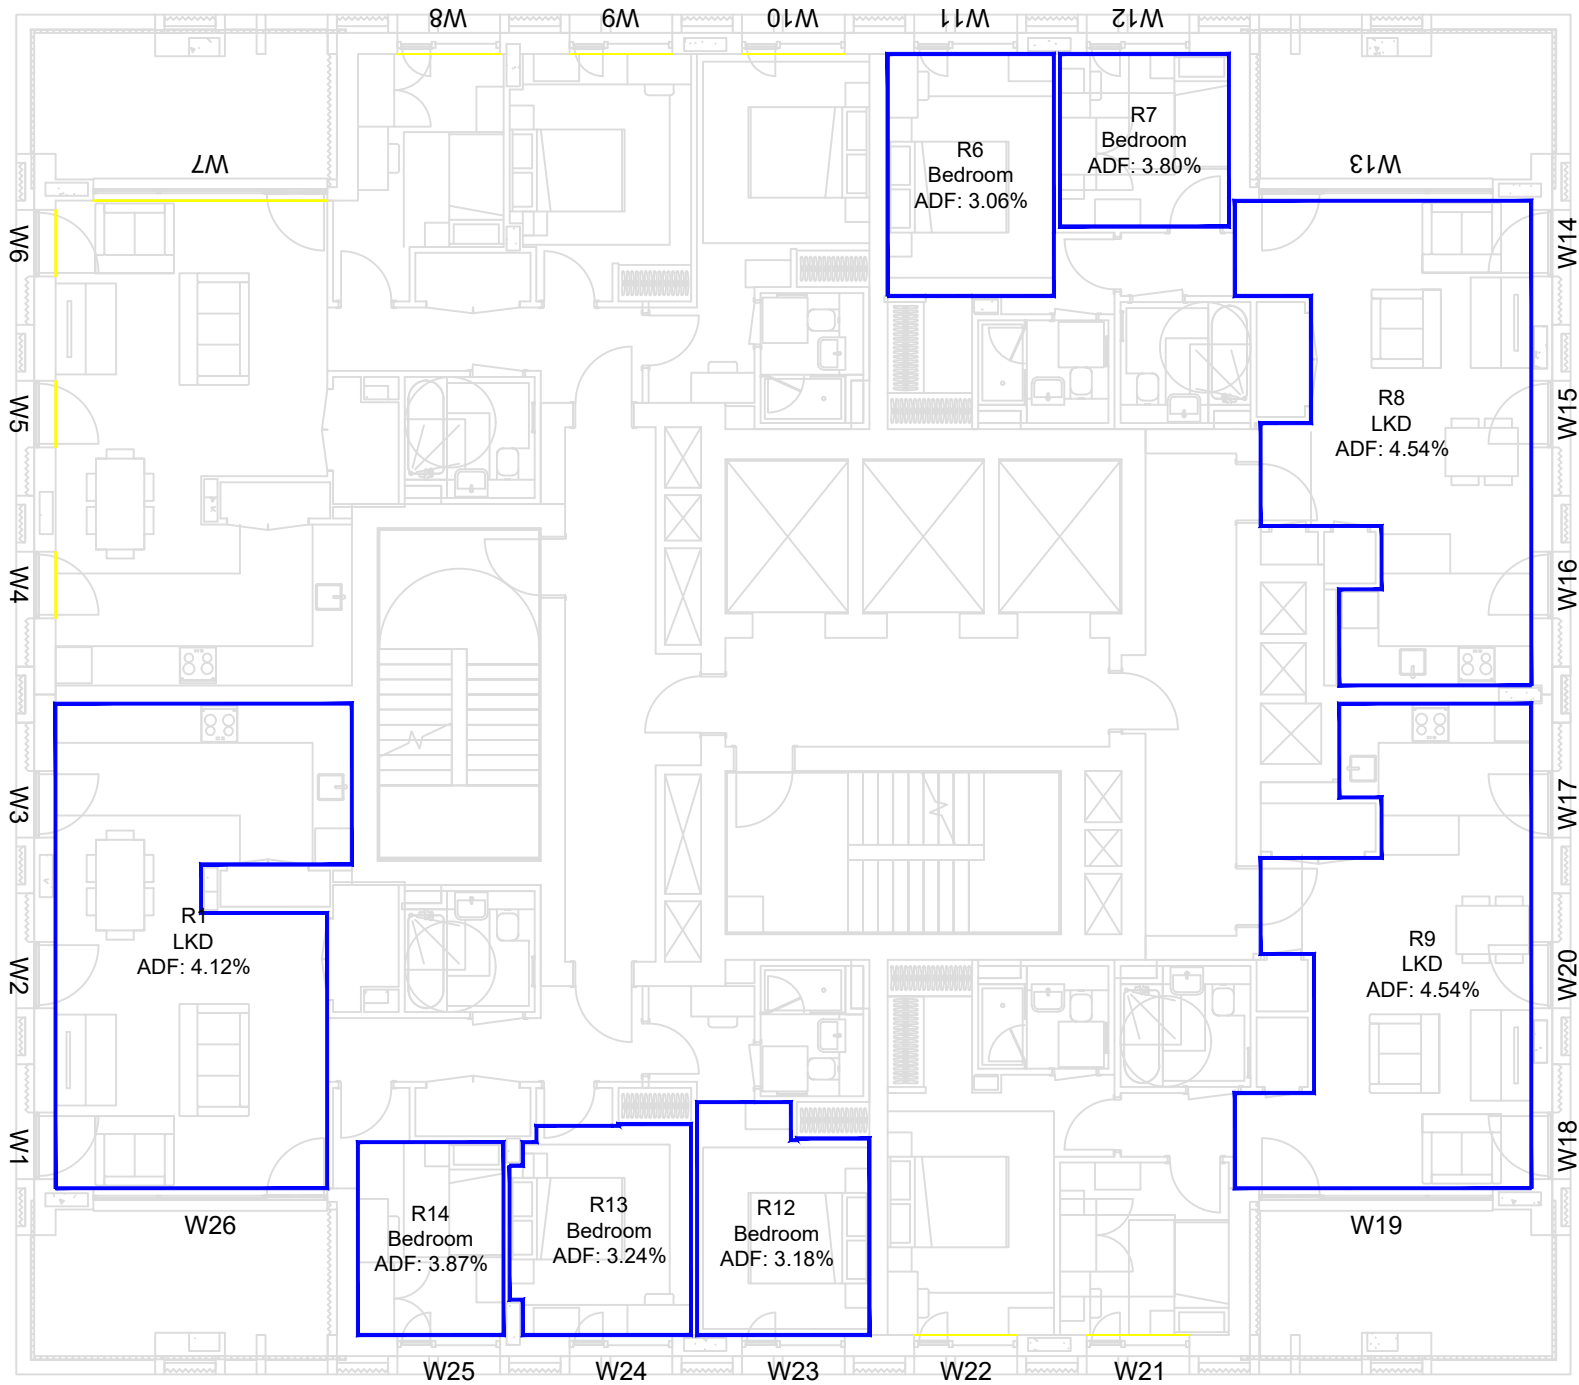

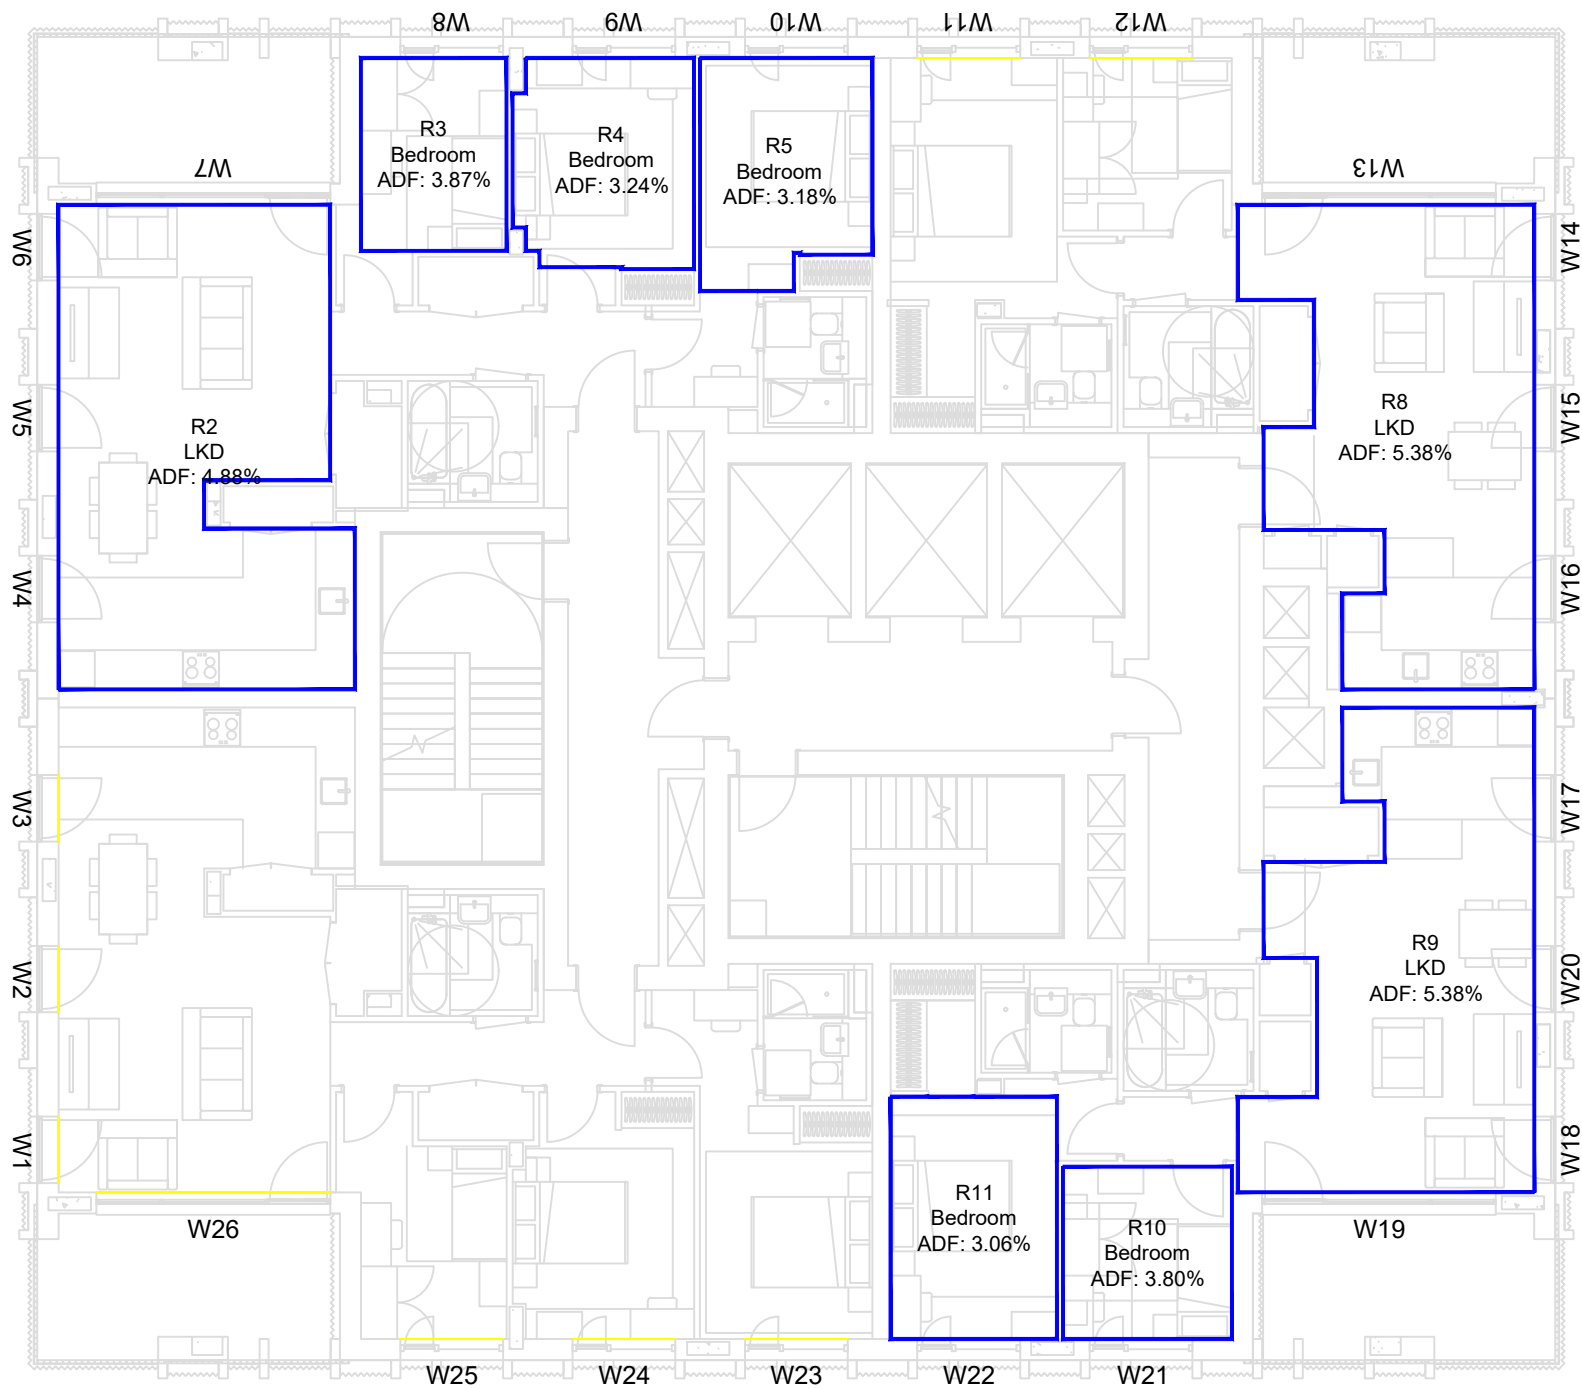

26TH FLOOR

-  Room Layout from Plan/ Inspection
-  Room Layout - Notional

SOURCES OF INFORMATION:

EXISTING, SURROUNDING & ANALYSED BUILDINGS

Z-MAPPING 3D MODEL
Received on 18/04/2016

Site and aerial photos.

PROPOSED BUILDINGS

SHEPPARD ROBSON ARCHITECTS' 3D MODEL
Received on 07/07/23

CONSENTED BUILDINGS

PANTER HUDSPITH ARCHITECTS' DRAWINGS & 3D MODE



0m 1.25m 2.5m 3.75m 5m 6.25m

PROJECT INFORMATION

© Copyright Anstey Horne & Co. Ltd
This drawing is the property of Anstey Horne & Co. Ltd. All rights reserved.
This drawing should not be reproduced without permission.
Do not scale from this drawing.

CLIENT: ST WILLIAM LLP

PROJECT TITLE: CLARENDON ROAD
HORNSEY, LONDON N8
PHASE 4, H1 H2 H3

SCHEME REF: SCHEME RECEIVED: 07/07/23

DRAWING TITLE: AVERAGE DAYLIGHT FACTOR
INTERNAL FLOOR LAYOUTS
BLOCK H1

MODELLED BY: / DRAWN BY: DATE: SCALE: 1:125 A3
AW/LG/AK/AH/EY 12/07/23

PROJECT No: RELEASE No: VERSION No: DRAWING No:
ROL7465_R53_V02A_401-25

Daylight & Sunlight

LEGEND:

- Room Layout from Plan/ Inspection
- Room Layout - Notional

SOURCES OF INFORMATION:

EXISTING, SURROUNDING & ANALYSED BUILDINGS

Z-MAPPING 3D MODEL
Received on 18/04/2016

Site and aerial photos.

PROPOSED BUILDINGS

SHEPPARD ROBSON ARCHITECTS' 3D MODEL
Received on 07/07/23

CONSENTED BUILDINGS

PANTER HUDSPITH ARCHITECTS' DRAWINGS & 3D MODE



PROJECT INFORMATION

© Copyright Anstey Horne & Co. Ltd
This drawing is the property of Anstey Horne & Co. Ltd. All rights reserved.
This drawing should not be reproduced without permission.
Do not scale from this drawing.

CLIENT: ST WILLIAM LLP

PROJECT TITLE: CLARENDON ROAD
HORNSEY, LONDON N8
PHASE 4, H1 H2 H3

SCHEME REF: SCHEME RECEIVED: 07/07/23

DRAWING TITLE: AVERAGE DAYLIGHT FACTOR
INTERNAL FLOOR LAYOUTS
BLOCK H2 & H3


MODELLED BY: / DRAWN BY: DATE: SCALE: 1:200 A3
AW/LG/AK/AH/EY 12/07/23

PROJECT No: RELEASE No: VERSION No: DRAWING No:

ROL7465_R53_V02A_402-01

Daylight & Sunlight

1ST FLOOR

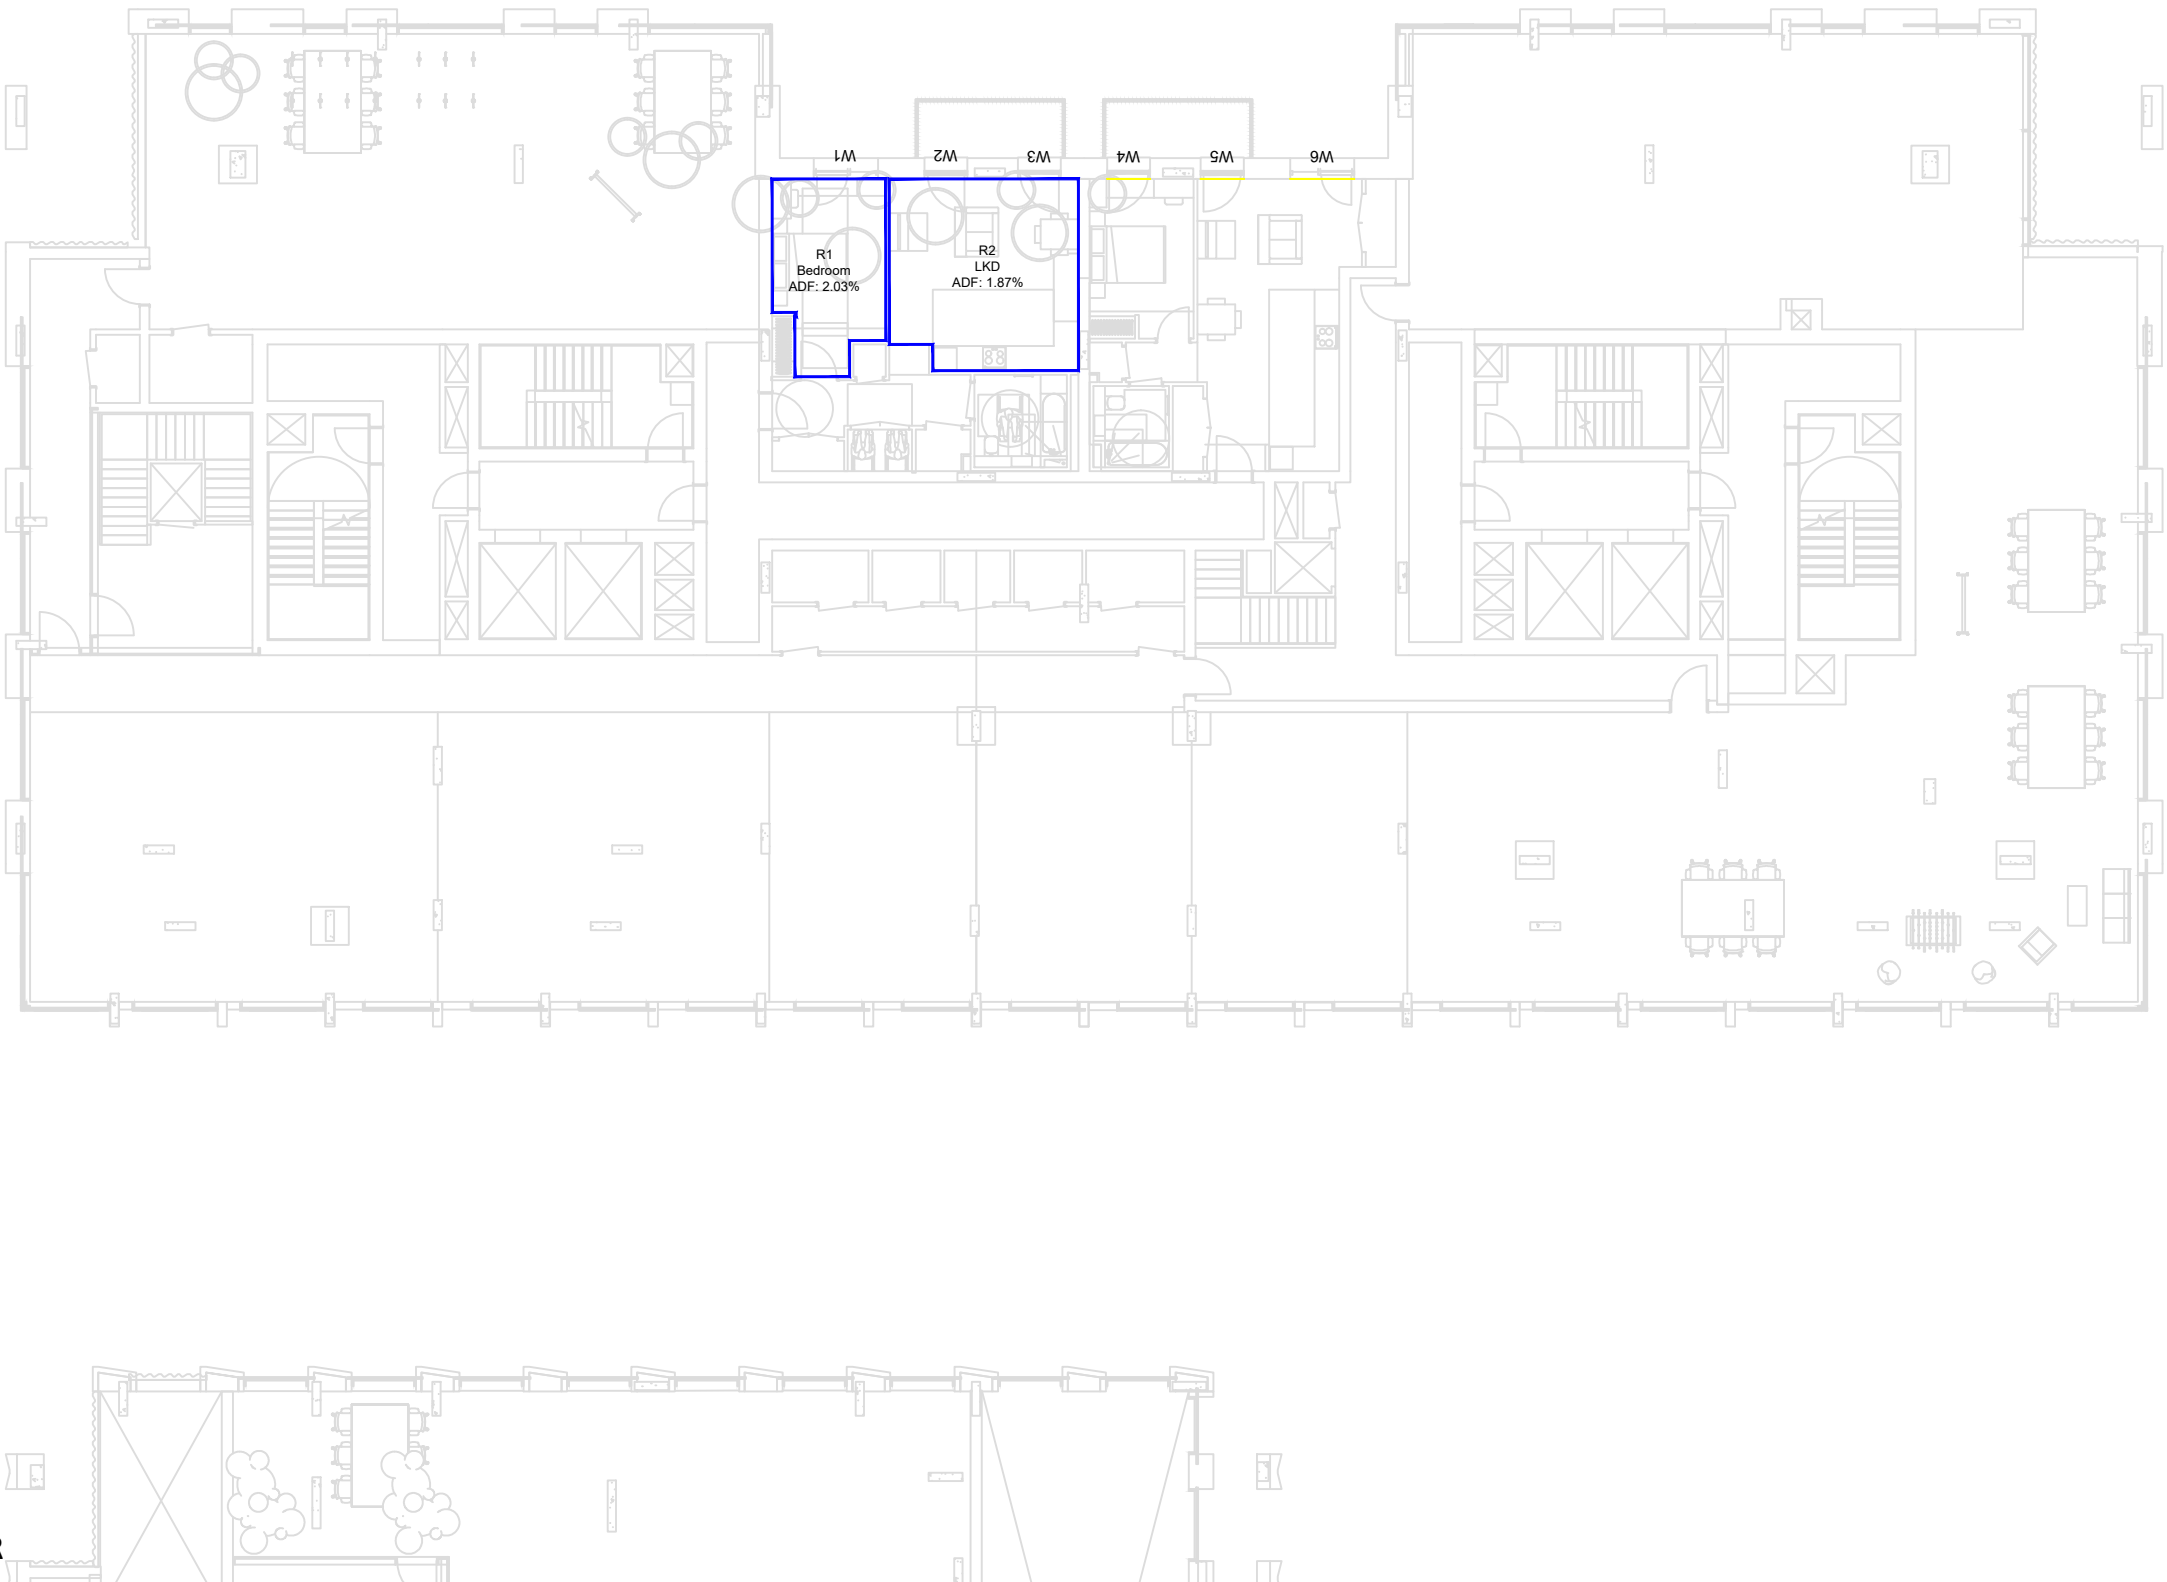

LEGEND:

- Room Layout from Plan/ Inspection
- Room Layout - Notional

SOURCES OF INFORMATION:

- EXISTING, SURROUNDING & ANALYSED BUILDINGS
Z-MAPPING 3D MODEL
Received on 18/04/2016
Site and aerial photos.
- PROPOSED BUILDINGS
SHEPPARD ROBSON ARCHITECTS' 3D MODEL
Received on 07/07/23
- CONSENTED BUILDINGS
PANTER HUDSPITH ARCHITECTS' DRAWINGS & 3D MODE



PROJECT INFORMATION

© Copyright Anstey Horne & Co. Ltd
This drawing is the property of Anstey Horne & Co. Ltd. All rights reserved.
This drawing should not be reproduced without permission.
Do not scale from this drawing.

CLIENT: ST WILLIAM LLP

PROJECT TITLE: CLARENDON ROAD
HORNSEY, LONDON N8
PHASE 4, H1 H2 H3

SCHEME REF: SCHEME RECEIVED: 07/07/23


DRAWING TITLE: AVERAGE DAYLIGHT FACTOR
INTERNAL FLOOR LAYOUTS
BLOCK H2 & H3

MODELLED BY: / DRAWN BY: DATE: SCALE: 1:200 A3
AW/LG/AK/AHEY 12/07/23

PROJECT No: RELEASE No: VERSION No: DRAWING No:

ROL7465_R53_V02A_402-02

Daylight & Sunlight

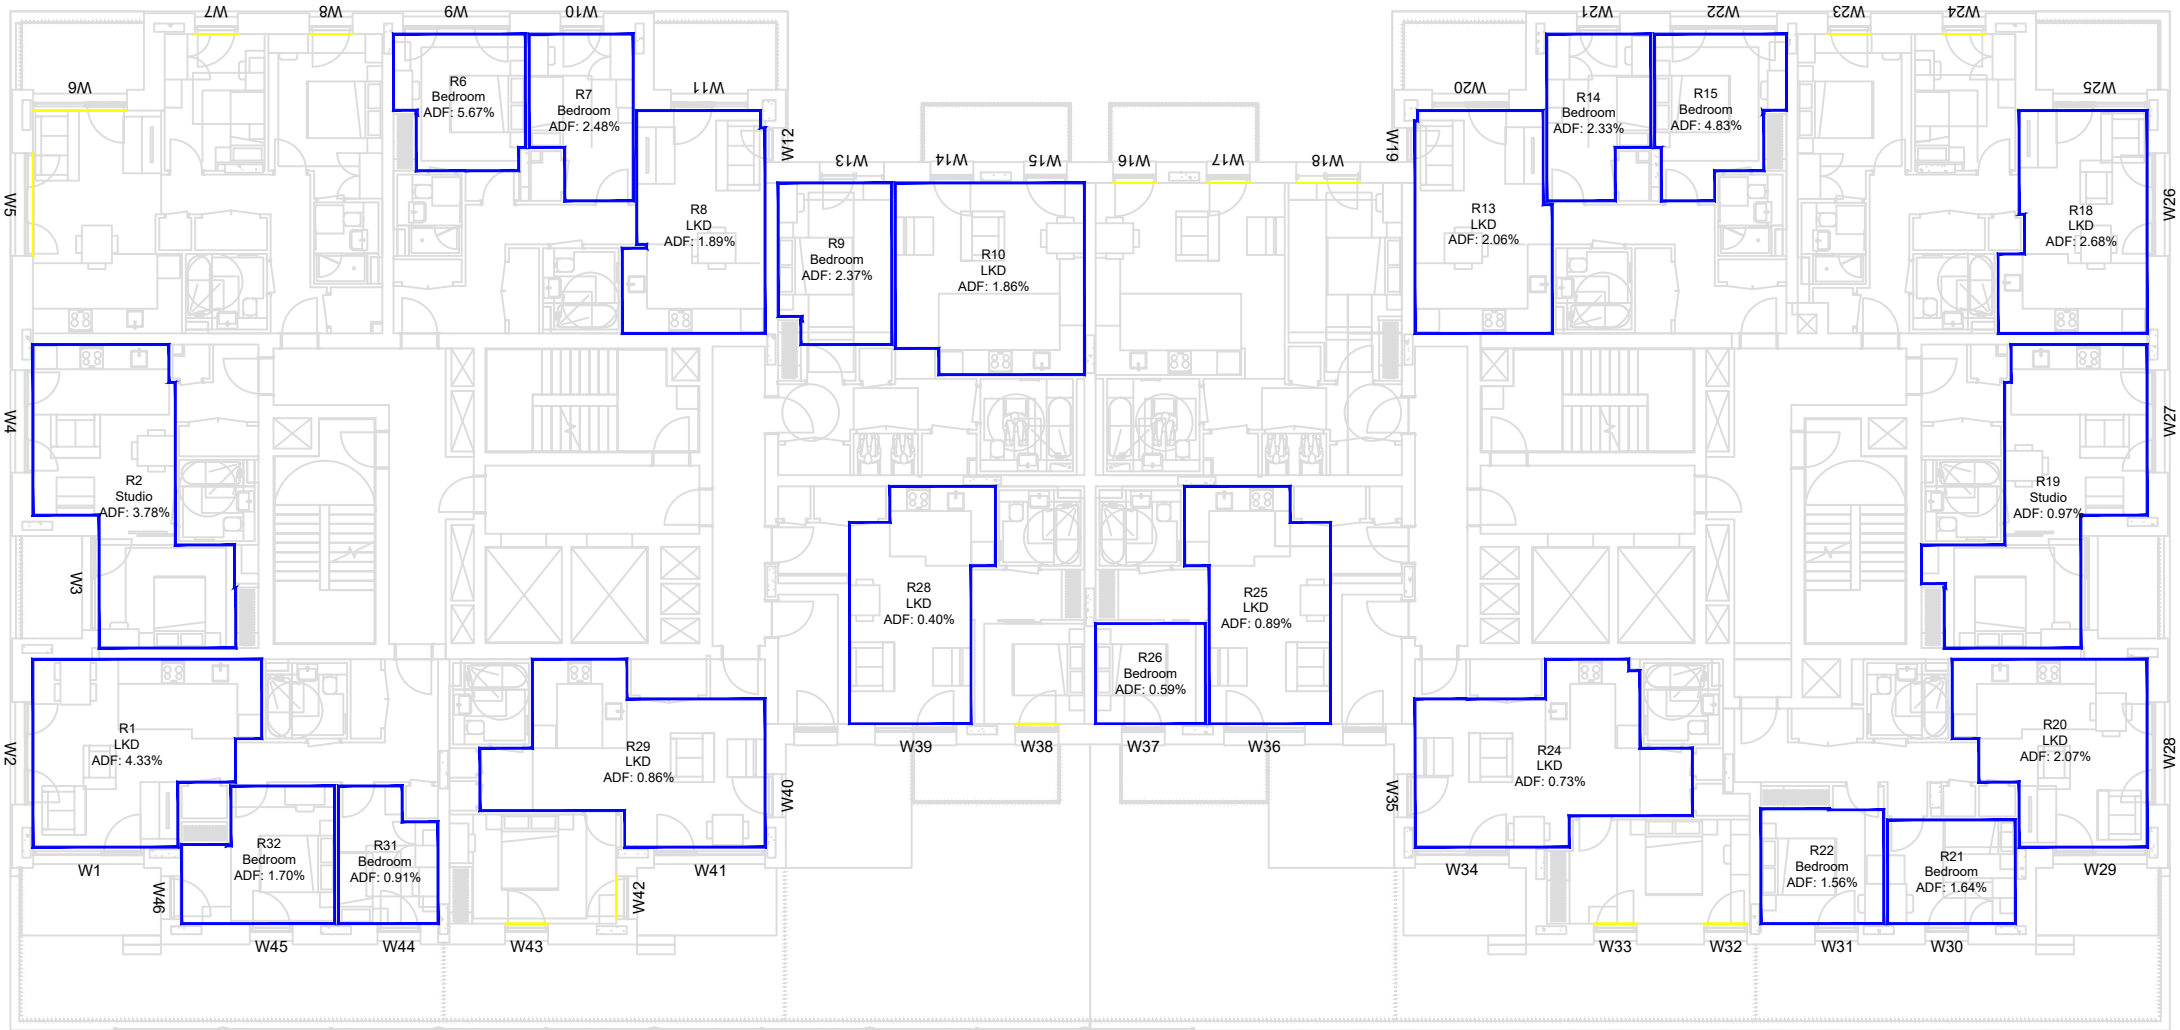

2ND FLOOR

LEGEND:

- Room Layout from Plan/ Inspection
- Room Layout - Notional

SOURCES OF INFORMATION:

- EXISTING, SURROUNDING & ANALYSED BUILDINGS
Z-MAPPING 3D MODEL
Received on 18/04/2016
Site and aerial photos.
- PROPOSED BUILDINGS
SHEPPARD ROBSON ARCHITECTS' 3D MODEL
Received on 07/07/23
- CONSENTED BUILDINGS
PANTER HUDSPITH ARCHITECTS' DRAWINGS & 3D MODE



PROJECT INFORMATION

© Copyright Anstey Horne & Co. Ltd
This drawing is the property of Anstey Horne & Co. Ltd. All rights reserved.
This drawing should not be reproduced without permission.
Do not scale from this drawing.

CLIENT: ST WILLIAM LLP

PROJECT TITLE: CLARENDON ROAD
HORNSEY, LONDON N8
PHASE 4, H1 H2 H3

SCHEME REF: SCHEME RECEIVED: 07/07/23


DRAWING TITLE: AVERAGE DAYLIGHT FACTOR
INTERNAL FLOOR LAYOUTS
BLOCK H2 & H3

MODELLED BY: / DRAWN BY: DATE: SCALE: 1:200 A3
AW/LG/AK/AH/EY 12/07/23

PROJECT No: RELEASE No: VERSION No: DRAWING No:

ROL7465_R53_V02A_402-03

Daylight & Sunlight

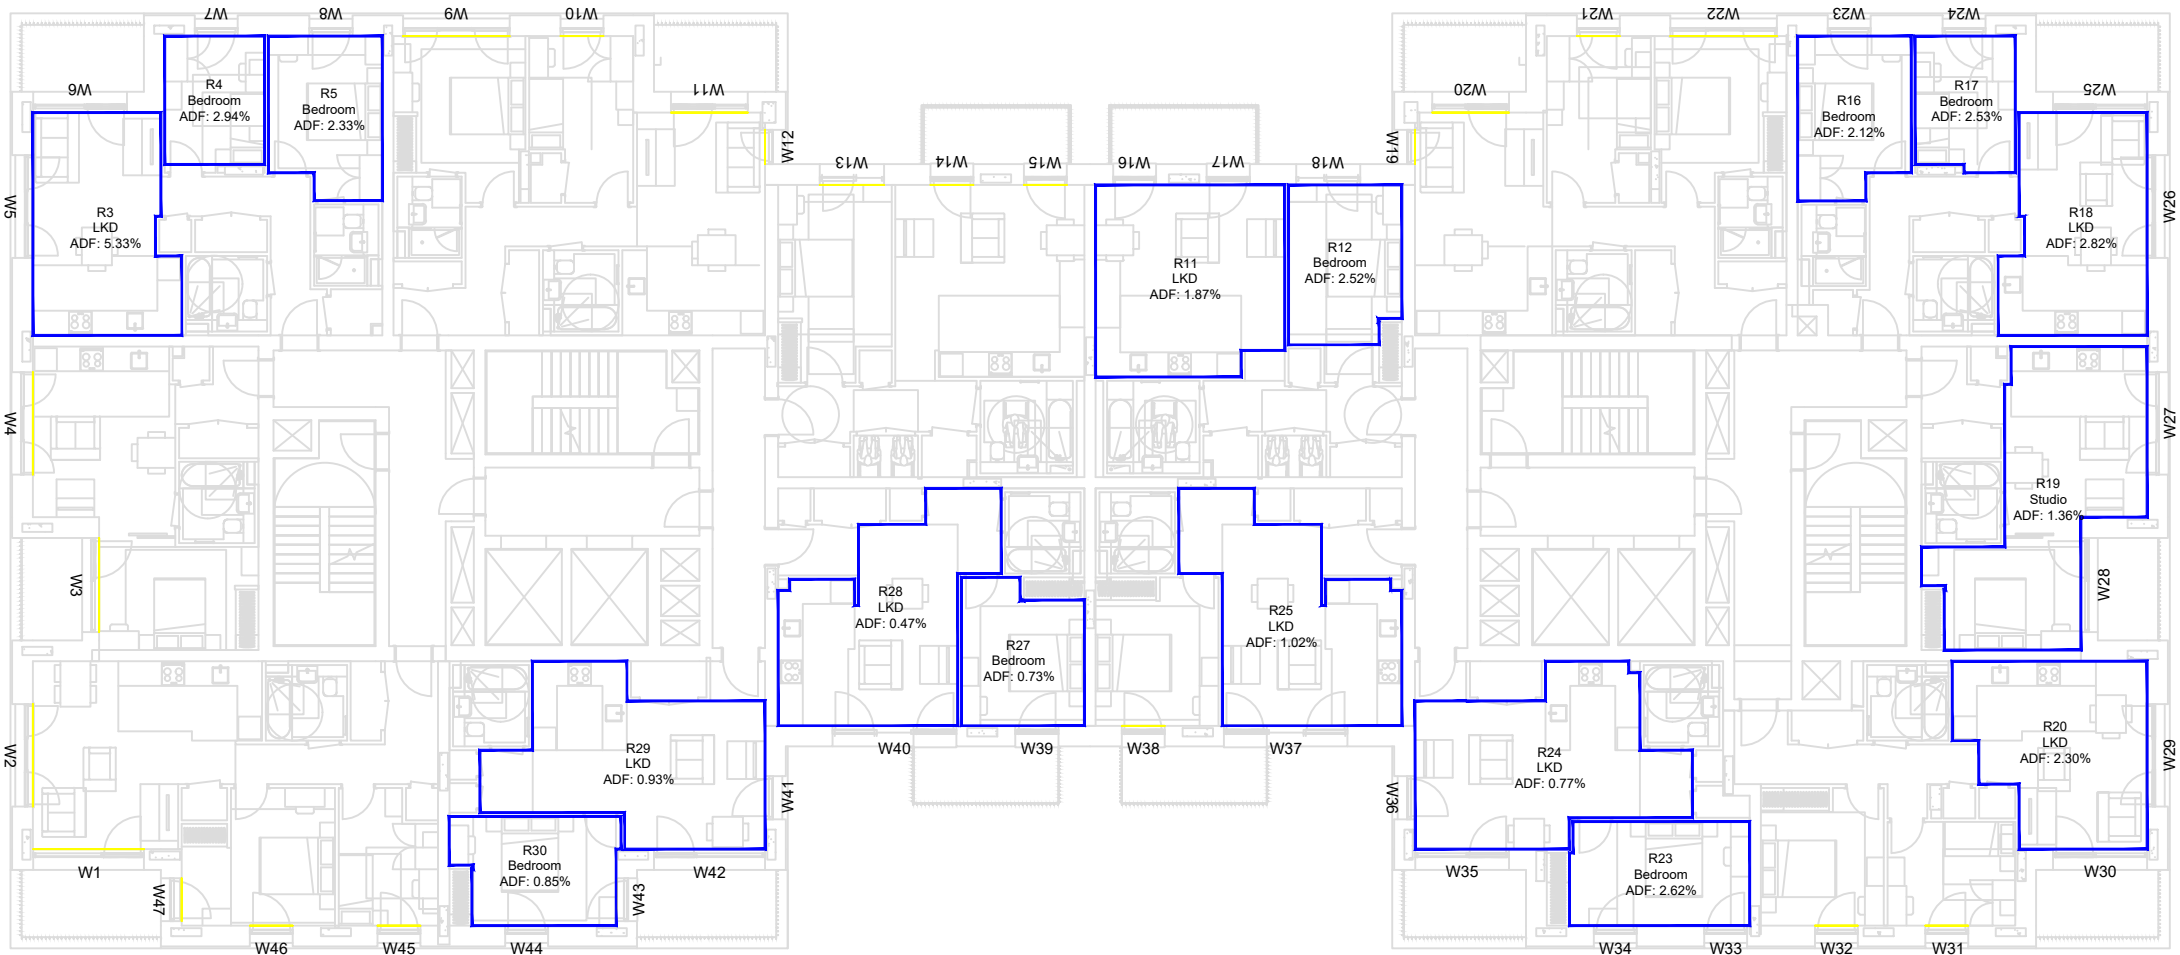

3RD FLOOR

LEGEND:

- Room Layout from Plan/ Inspection
- Room Layout - Notional

SOURCES OF INFORMATION:

- EXISTING, SURROUNDING & ANALYSED BUILDINGS
Z-MAPPING 3D MODEL
Received on 18/04/2016
Site and aerial photos.
- PROPOSED BUILDINGS
SHEPPARD ROBSON ARCHITECTS' 3D MODEL
Received on 07/07/23
- CONSENTED BUILDINGS
PANTER HUDSPITH ARCHITECTS' DRAWINGS & 3D MODE



PROJECT INFORMATION

© Copyright Anstey Horne & Co. Ltd
This drawing is the property of Anstey Horne & Co. Ltd. All rights reserved.
This drawing should not be reproduced without permission.
Do not scale from this drawing.

CLIENT: ST WILLIAM LLP

PROJECT TITLE: CLARENDON ROAD
HORNSEY, LONDON N8
PHASE 4, H1 H2 H3

SCHEME REF: SCHEME RECEIVED: 07/07/23


DRAWING TITLE: AVERAGE DAYLIGHT FACTOR
INTERNAL FLOOR LAYOUTS
BLOCK H2 & H3

MODELLED BY:/ DRAWN BY: DATE: SCALE: 1:200 A3
AW/LG/AK/AHEY 12/07/23

PROJECT No: RELEASE No: VERSION No: DRAWING No:

ROL7465_R53_V02A_402-04

Daylight & Sunlight

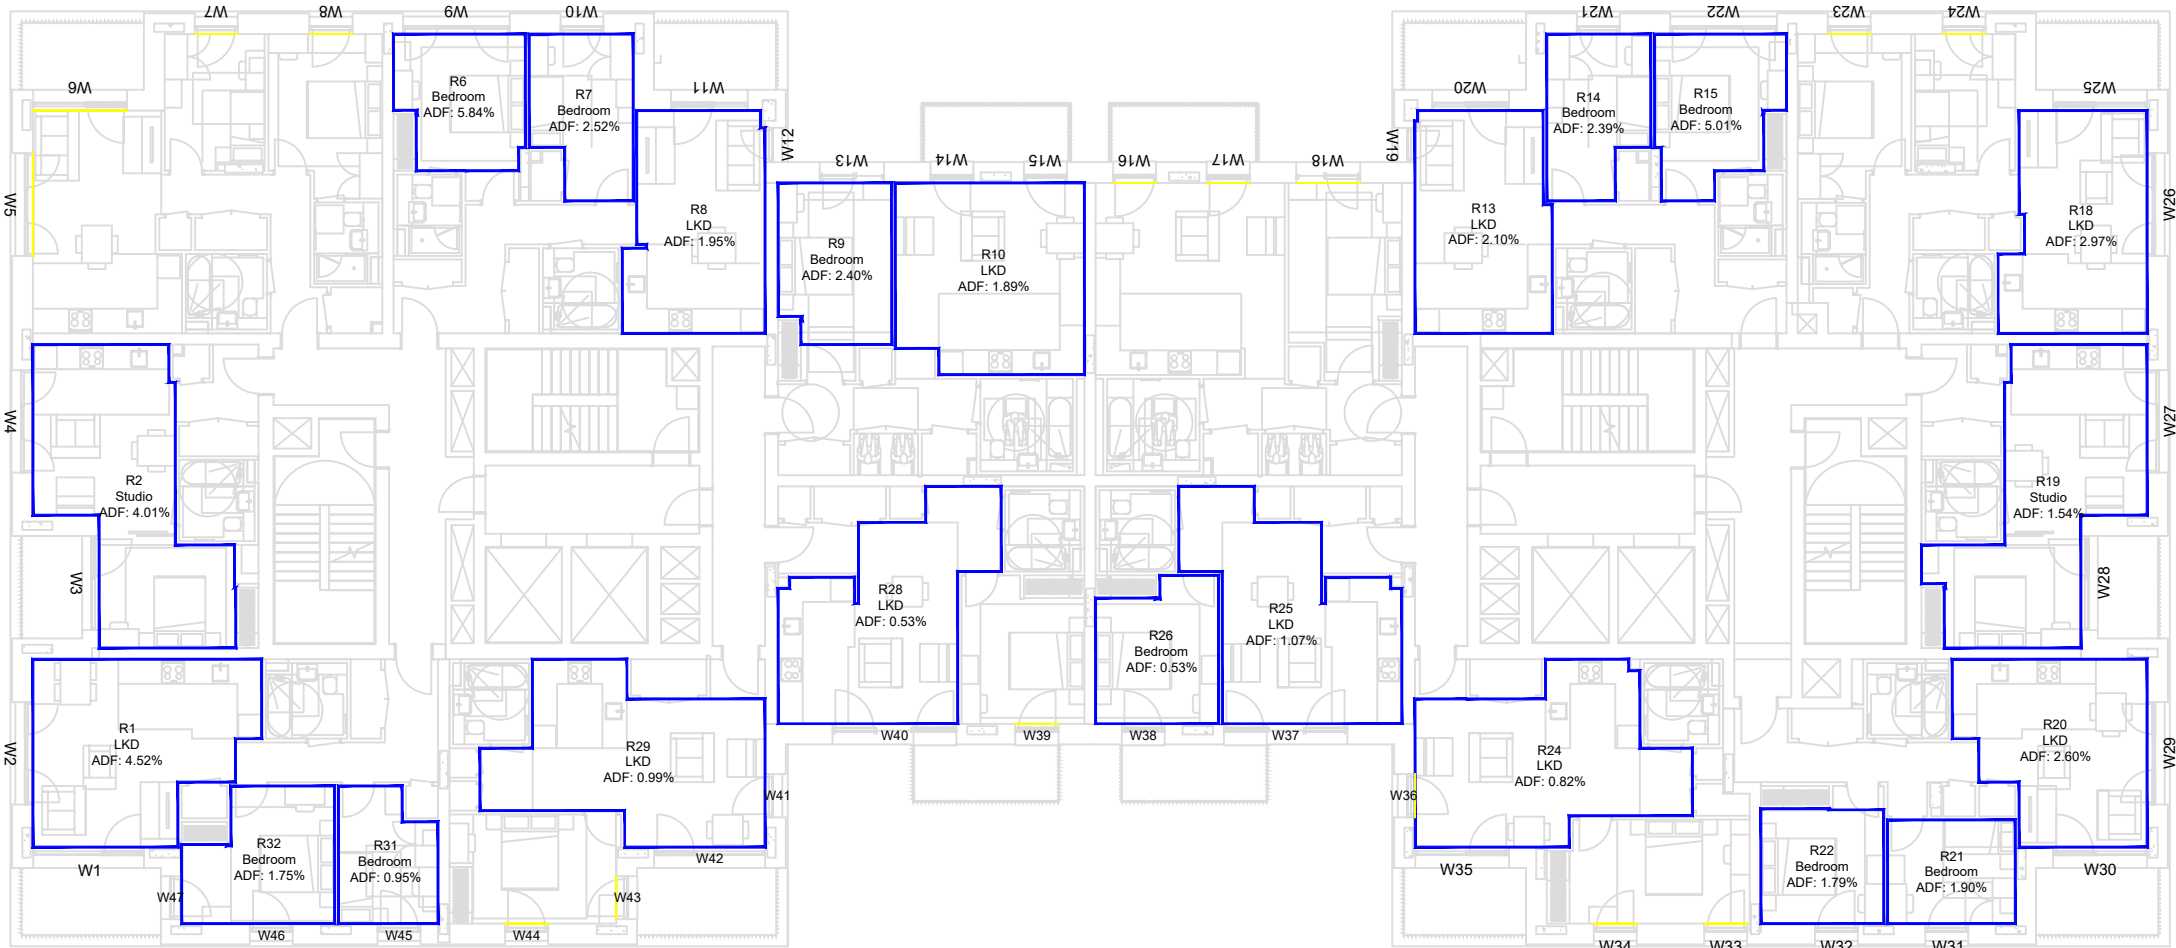

4TH FLOOR