

LEGEND:

- Room Layout from Plan/ Inspection
- Room Layout - Notional

SOURCES OF INFORMATION:

EXISTING, SURROUNDING & ANALYSED BUILDINGS
Z-MAPPING 3D MODEL
Received on 18/04/2016

Site and aerial photos.

PROPOSED BUILDINGS
SHEPPARD ROBSON ARCHITECTS' 3D MODEL
Received on 07/07/23

CONSENTED BUILDINGS
PANTER HUDSPITH ARCHITECTS' DRAWINGS & 3D MODE



PROJECT INFORMATION

© Copyright Anstey Horne & Co. Ltd
This drawing is the property of Anstey Horne & Co. Ltd. All rights reserved.
This drawing should not be reproduced without permission.
Do not scale from this drawing.

CLIENT: ST WILLIAM LLP

PROJECT TITLE: CLARENDON ROAD
HORNSEY, LONDON N8
PHASE 4, H1 H2 H3

SCHEME REF: SCHEME RECEIVED: 07/07/23


DRAWING TITLE: AVERAGE DAYLIGHT FACTOR
INTERNAL FLOOR LAYOUTS
BLOCK H2 & H3

MODELLED BY:/ DRAWN BY: DATE: SCALE: 1:200 A3
AW/LG/AK/AHE/Y 12/07/23

PROJECT No: RELEASE No: VERSION No: DRAWING No:

ROL7465_R53_V02A_402-05

Daylight & Sunlight

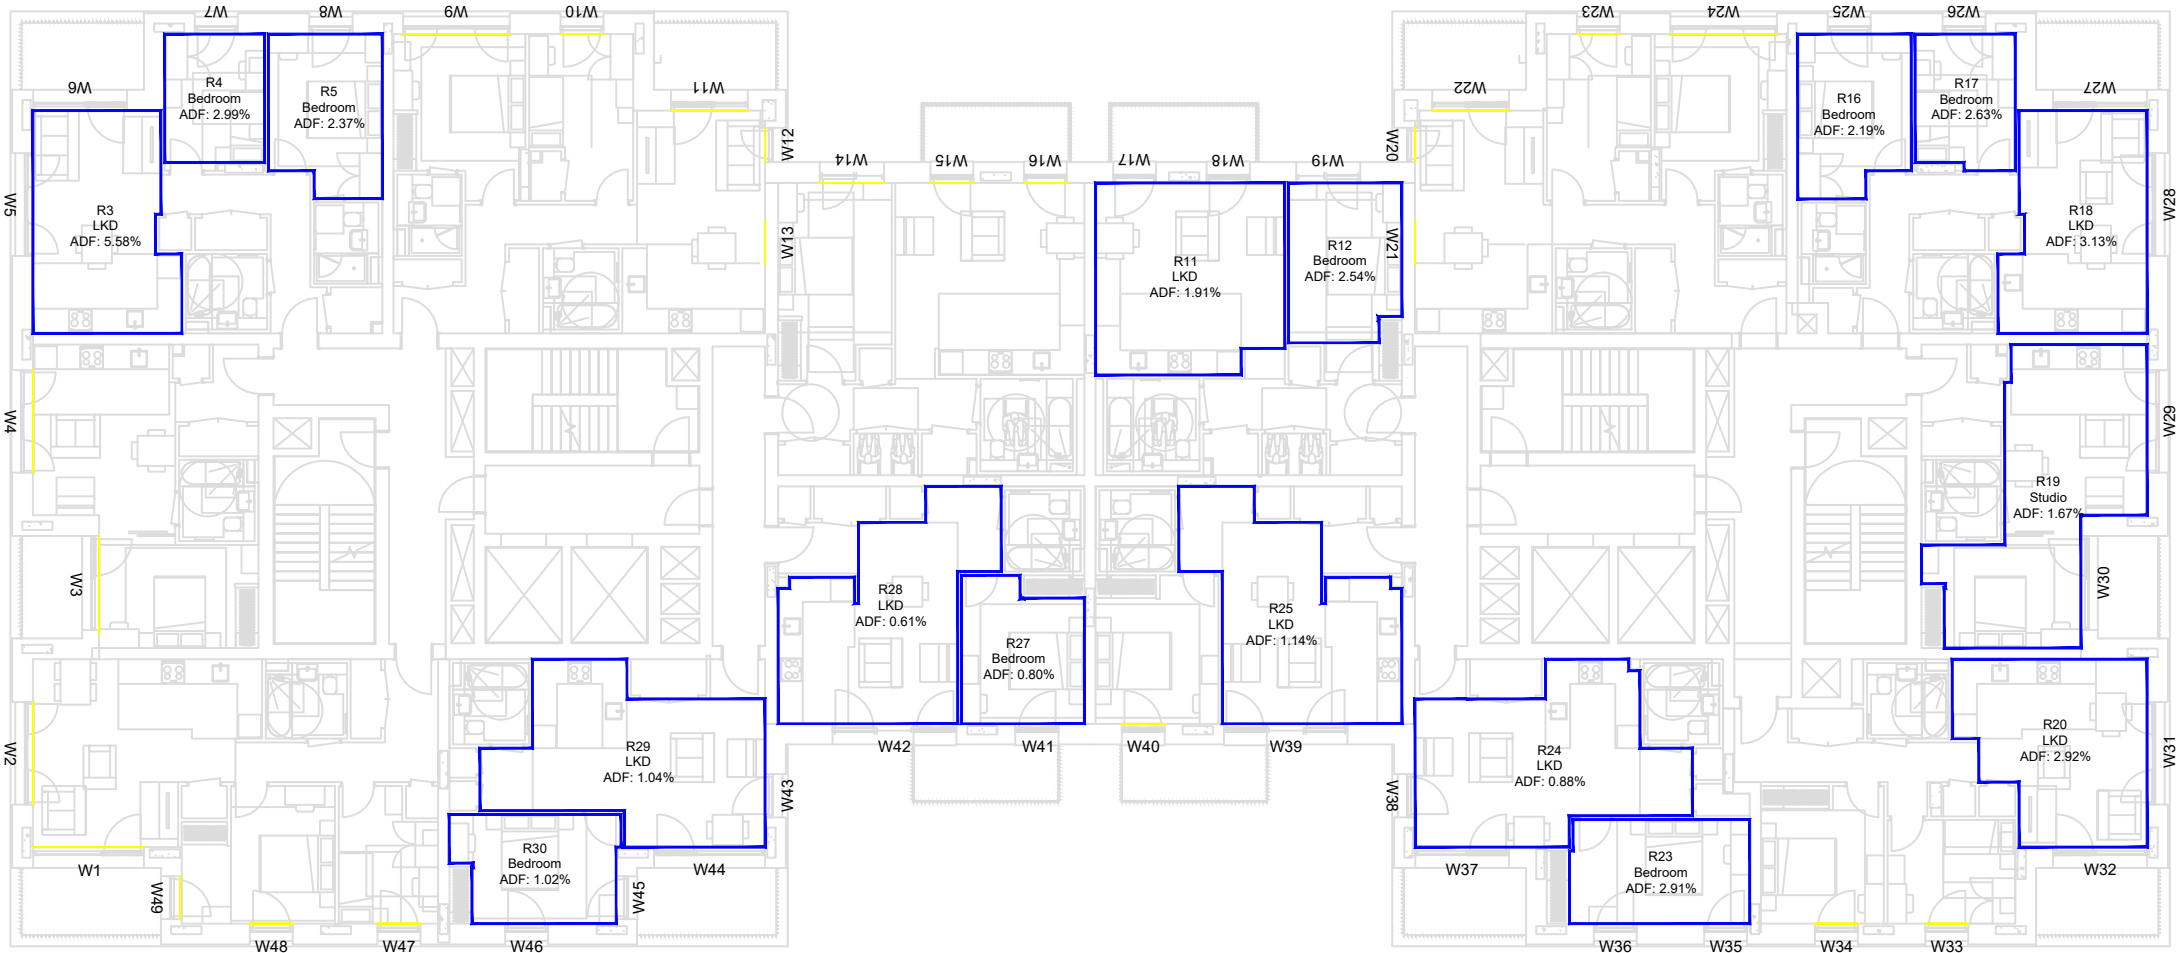

5TH FLOOR

LEGEND:

- Room Layout from Plan/ Inspection
- Room Layout - Notional

SOURCES OF INFORMATION:

- EXISTING, SURROUNDING & ANALYSED BUILDINGS**
Z-MAPPING 3D MODEL
Received on 18/04/2016
- Site and aerial photos.
- PROPOSED BUILDINGS**
SHEPPARD ROBSON ARCHITECTS' 3D MODEL
Received on 07/07/23
- CONSENTED BUILDINGS**
PANTER HUDSPITH ARCHITECTS' DRAWINGS & 3D MODEL



PROJECT INFORMATION

© Copyright Anstey Horne & Co. Ltd
This drawing is the property of Anstey Horne & Co. Ltd. All rights reserved.
This drawing should not be reproduced without permission.
Do not scale from this drawing.

CLIENT: ST WILLIAM LLP

PROJECT TITLE: CLARENDON ROAD
HORNSEY, LONDON N8
PHASE 4, H1 H2 H3

SCHEME REF: SCHEME RECEIVED: 07/07/23


DRAWING TITLE: AVERAGE DAYLIGHT FACTOR
INTERNAL FLOOR LAYOUTS
BLOCK H2 & H3

MODELLED BY: / DRAWN BY: DATE: SCALE: 1:200 A3
AW/LG/AK/AHEY 12/07/23

PROJECT No: RELEASE No: VERSION No: DRAWING No:

ROL7465_R53_V02A_402-06

Daylight & Sunlight

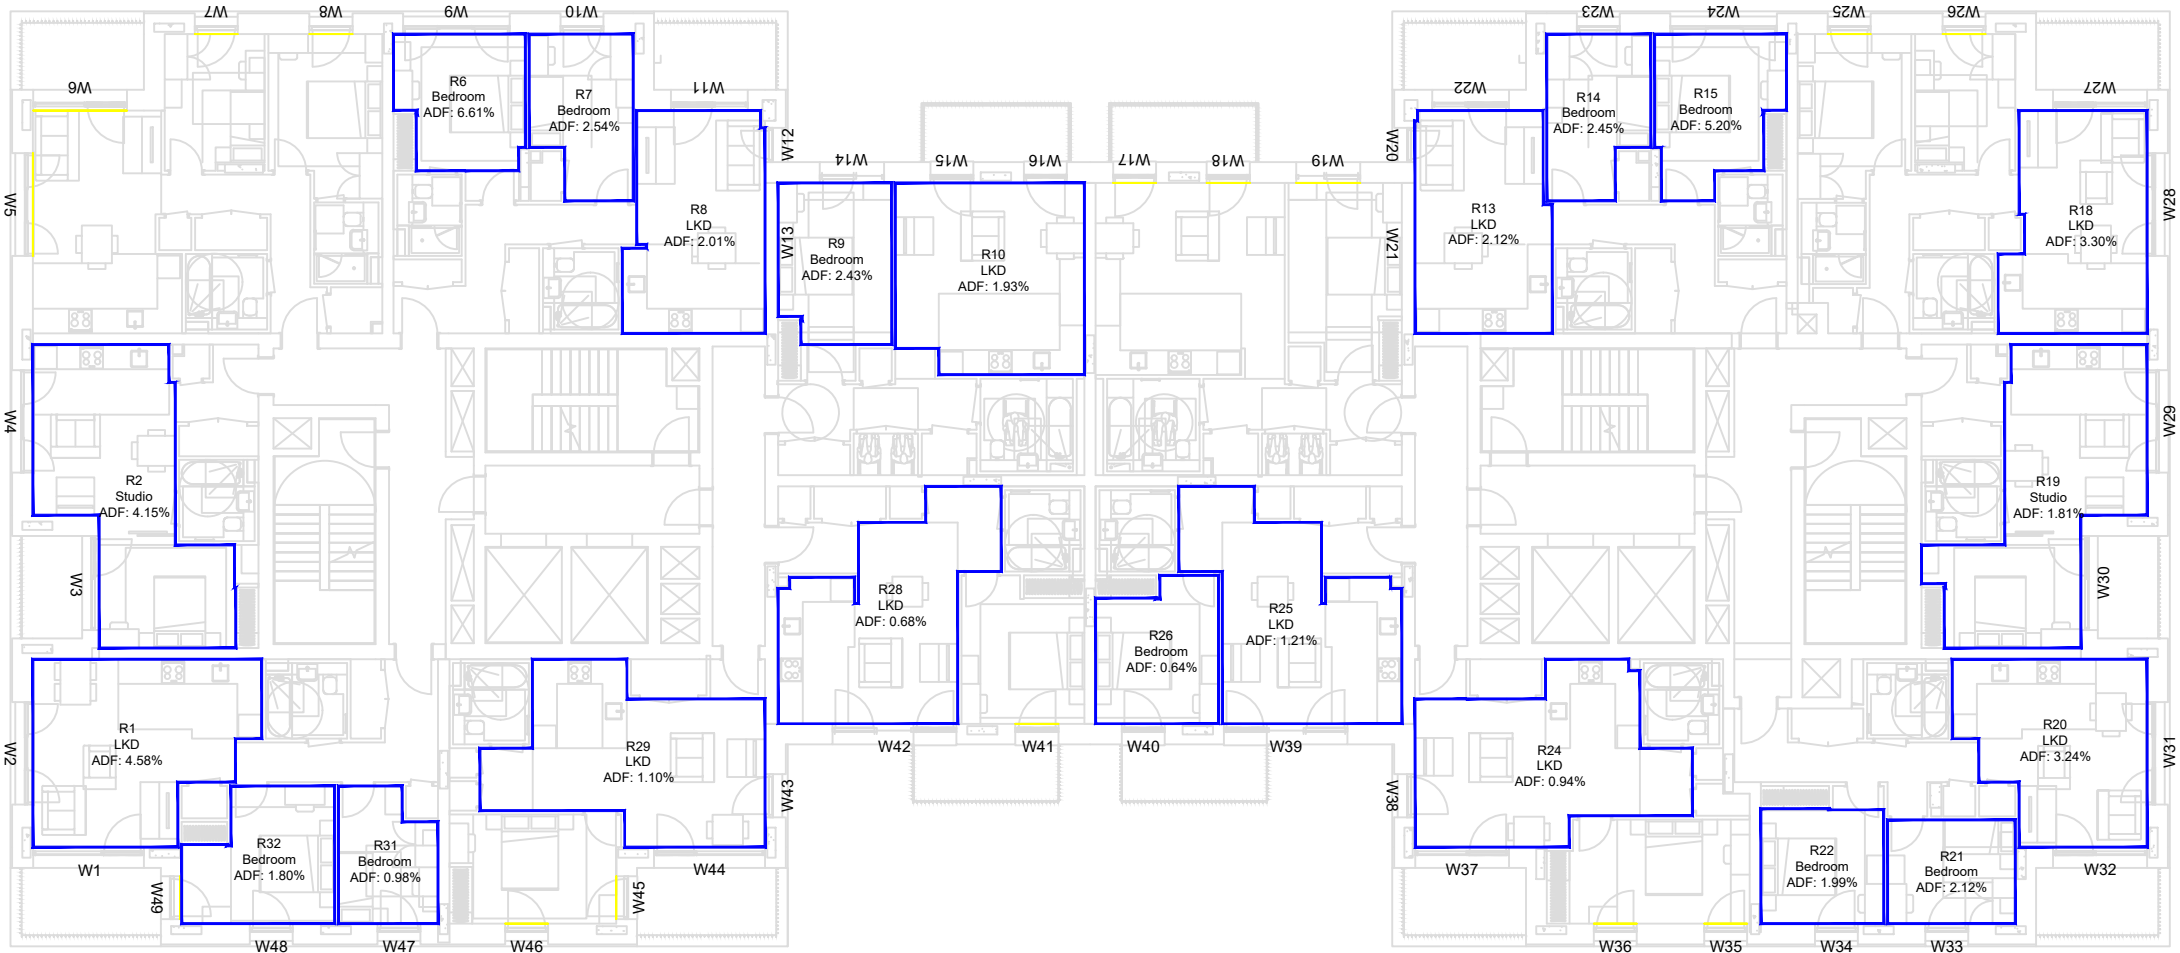

6TH FLOOR

LEGEND:

- Room Layout from Plan/ Inspection
- Room Layout - Notional

SOURCES OF INFORMATION:

EXISTING, SURROUNDING & ANALYSED BUILDINGS
Z-MAPPING 3D MODEL
Received on 18/04/2016

Site and aerial photos.

PROPOSED BUILDINGS
SHEPPARD ROBSON ARCHITECTS' 3D MODEL
Received on 07/07/23

CONSENTED BUILDINGS
PANTER HUDSPITH ARCHITECTS' DRAWINGS & 3D MODE



PROJECT INFORMATION

© Copyright Anstey Horne & Co. Ltd
This drawing is the property of Anstey Horne & Co. Ltd. All rights reserved.
This drawing should not be reproduced without permission.
Do not scale from this drawing.

CLIENT: ST WILLIAM LLP

PROJECT TITLE: CLARENDON ROAD
HORNSEY, LONDON N8
PHASE 4, H1 H2 H3

SCHEME REF: SCHEME RECEIVED: 07/07/23


DRAWING TITLE: AVERAGE DAYLIGHT FACTOR
INTERNAL FLOOR LAYOUTS
BLOCK H2 & H3

MODELLED BY:/ DRAWN BY: DATE: SCALE: 1:200 A3
AW/LG/AK/AH/EY 12/07/23

PROJECT No: RELEASE No: VERSION No: DRAWING No:

ROL7465_R53_V02A_402-07

Daylight & Sunlight

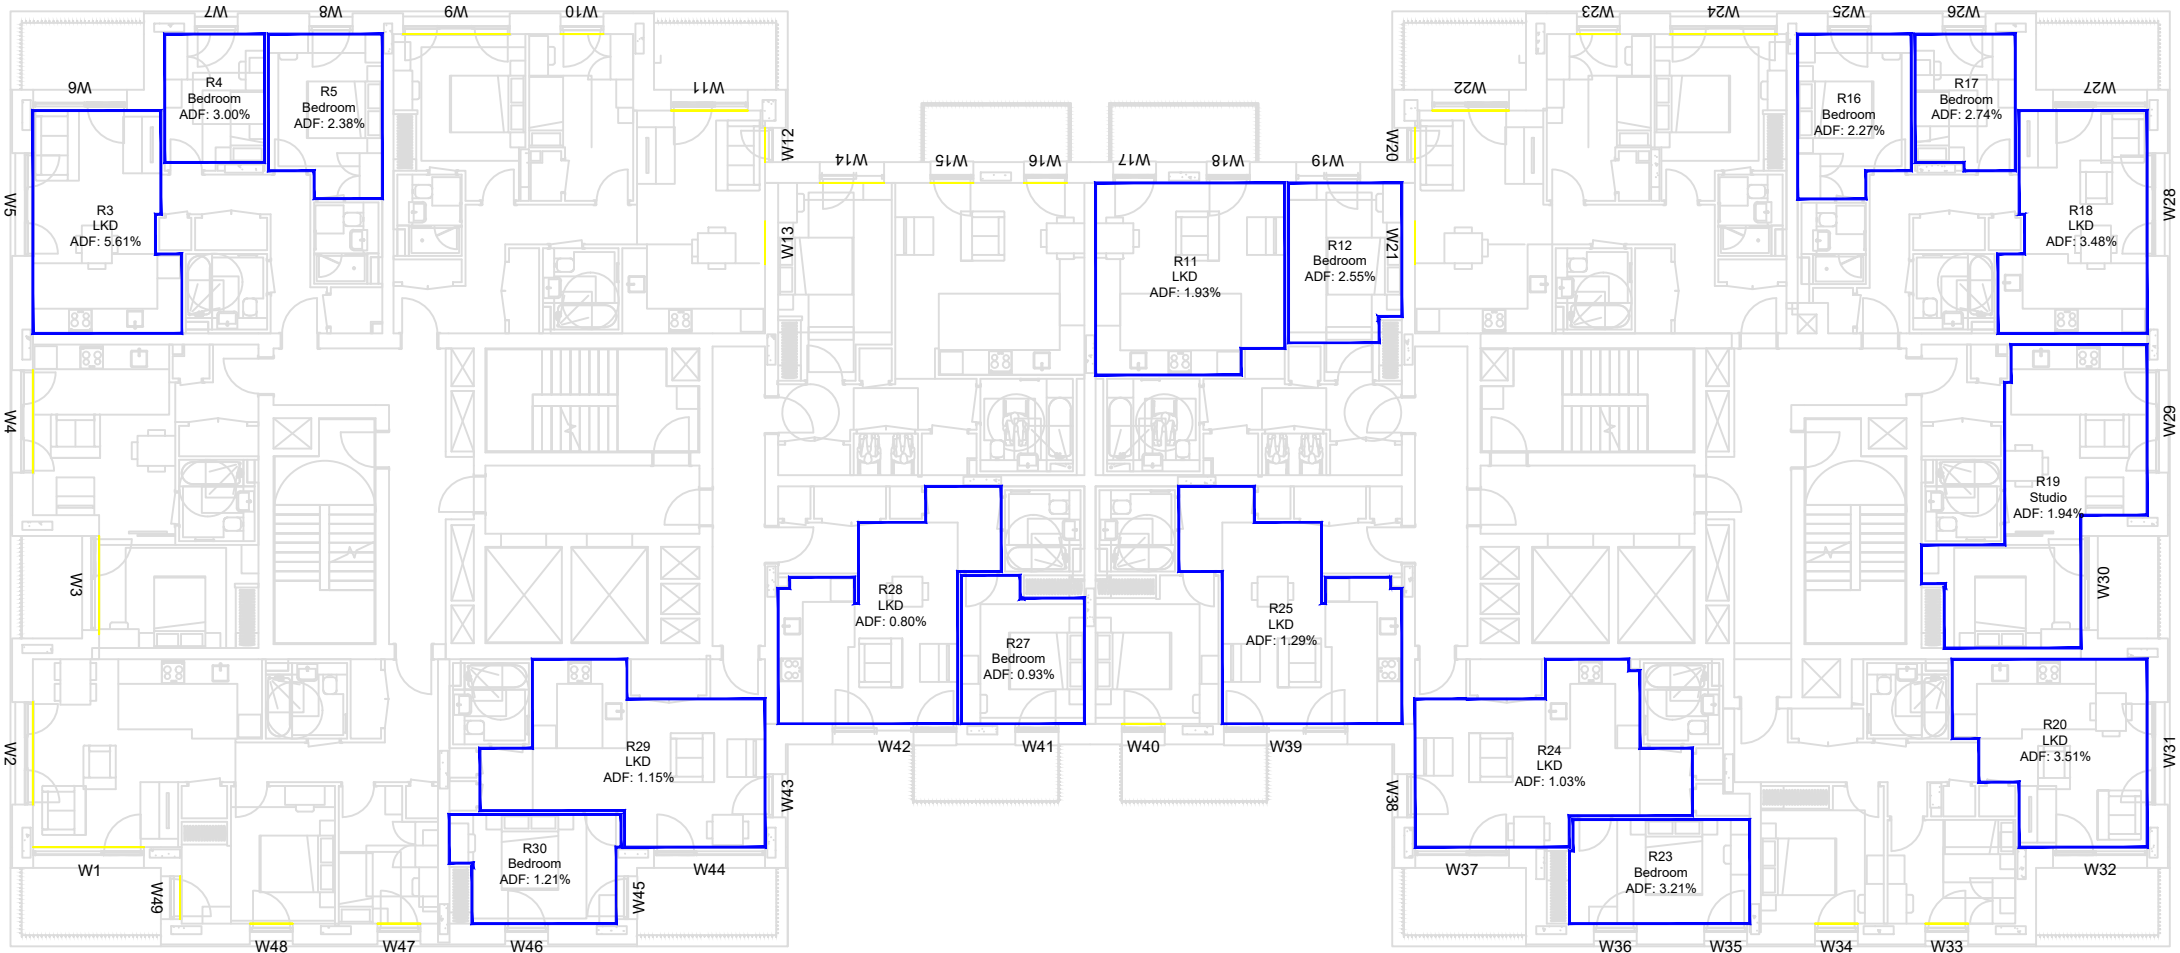

7TH FLOOR

LEGEND:

- Room Layout from Plan/ Inspection
- Room Layout - Notional

SOURCES OF INFORMATION:

- EXISTING, SURROUNDING & ANALYSED BUILDINGS
Z-MAPPING 3D MODEL
Received on 18/04/2016
Site and aerial photos.
- PROPOSED BUILDINGS
SHEPPARD ROBSON ARCHITECTS' 3D MODEL
Received on 07/07/23
- CONSENTED BUILDINGS
PANTER HUDSPITH ARCHITECTS' DRAWINGS & 3D MODE



PROJECT INFORMATION

© Copyright Anstey Horne & Co. Ltd
This drawing is the property of Anstey Horne & Co. Ltd. All rights reserved.
This drawing should not be reproduced without permission.
Do not scale from this drawing.

CLIENT: ST WILLIAM LLP

PROJECT TITLE: CLARENDON ROAD
HORNSEY, LONDON N8
PHASE 4, H1 H2 H3

SCHEME REF: SCHEME RECEIVED: 07/07/23


DRAWING TITLE: AVERAGE DAYLIGHT FACTOR
INTERNAL FLOOR LAYOUTS
BLOCK H2 & H3

MODELLED BY:/ DRAWN BY: DATE: SCALE: 1:200 A3
AW/LG/AK/AHEY 12/07/23

PROJECT No: RELEASE No: VERSION No: DRAWING No:

ROL7465_R53_V02A_402-08

Daylight & Sunlight

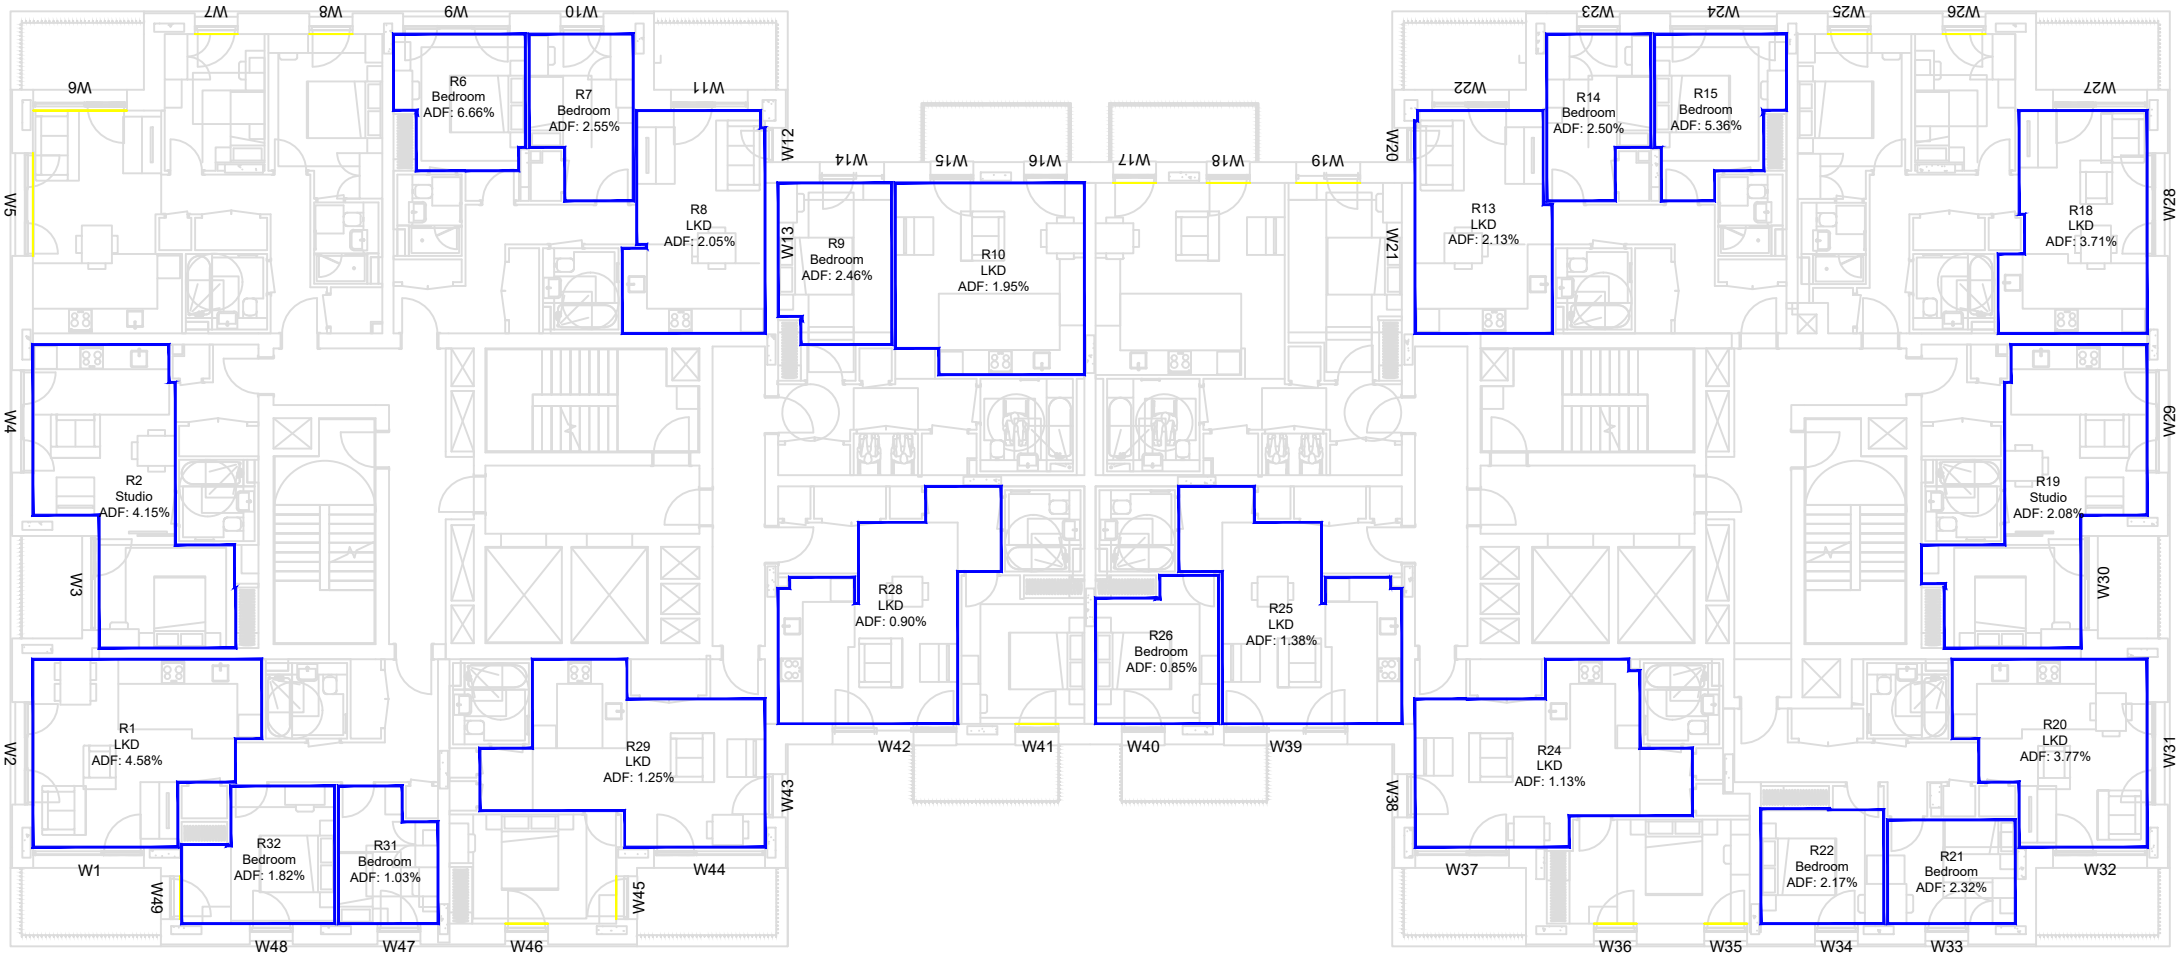

8TH FLOOR

LEGEND:

- Room Layout from Plan/ Inspection
- Room Layout - Notional

SOURCES OF INFORMATION:

EXISTING, SURROUNDING & ANALYSED BUILDINGS
Z-MAPPING 3D MODEL
Received on 18/04/2016

Site and aerial photos.

PROPOSED BUILDINGS
SHEPPARD ROBSON ARCHITECTS' 3D MODEL
Received on 07/07/23

CONSENTED BUILDINGS
PANTER HUDSPITH ARCHITECTS' DRAWINGS & 3D MODE



PROJECT INFORMATION

© Copyright Anstey Horne & Co. Ltd
This drawing is the property of Anstey Horne & Co. Ltd. All rights reserved.
This drawing should not be reproduced without permission.
Do not scale from this drawing.

CLIENT: ST WILLIAM LLP

PROJECT TITLE: CLARENDON ROAD
HORNSEY, LONDON N8
PHASE 4, H1 H2 H3

SCHEME REF: SCHEME RECEIVED: 07/07/23


DRAWING TITLE: AVERAGE DAYLIGHT FACTOR
INTERNAL FLOOR LAYOUTS
BLOCK H2 & H3

MODELLED BY:/ DRAWN BY: DATE: SCALE: 1:200 A3
AW/LG/AK/AH/EY 12/07/23

PROJECT No: RELEASE No: VERSION No: DRAWING No:

ROL7465_R53_V02A_402-09

Daylight & Sunlight

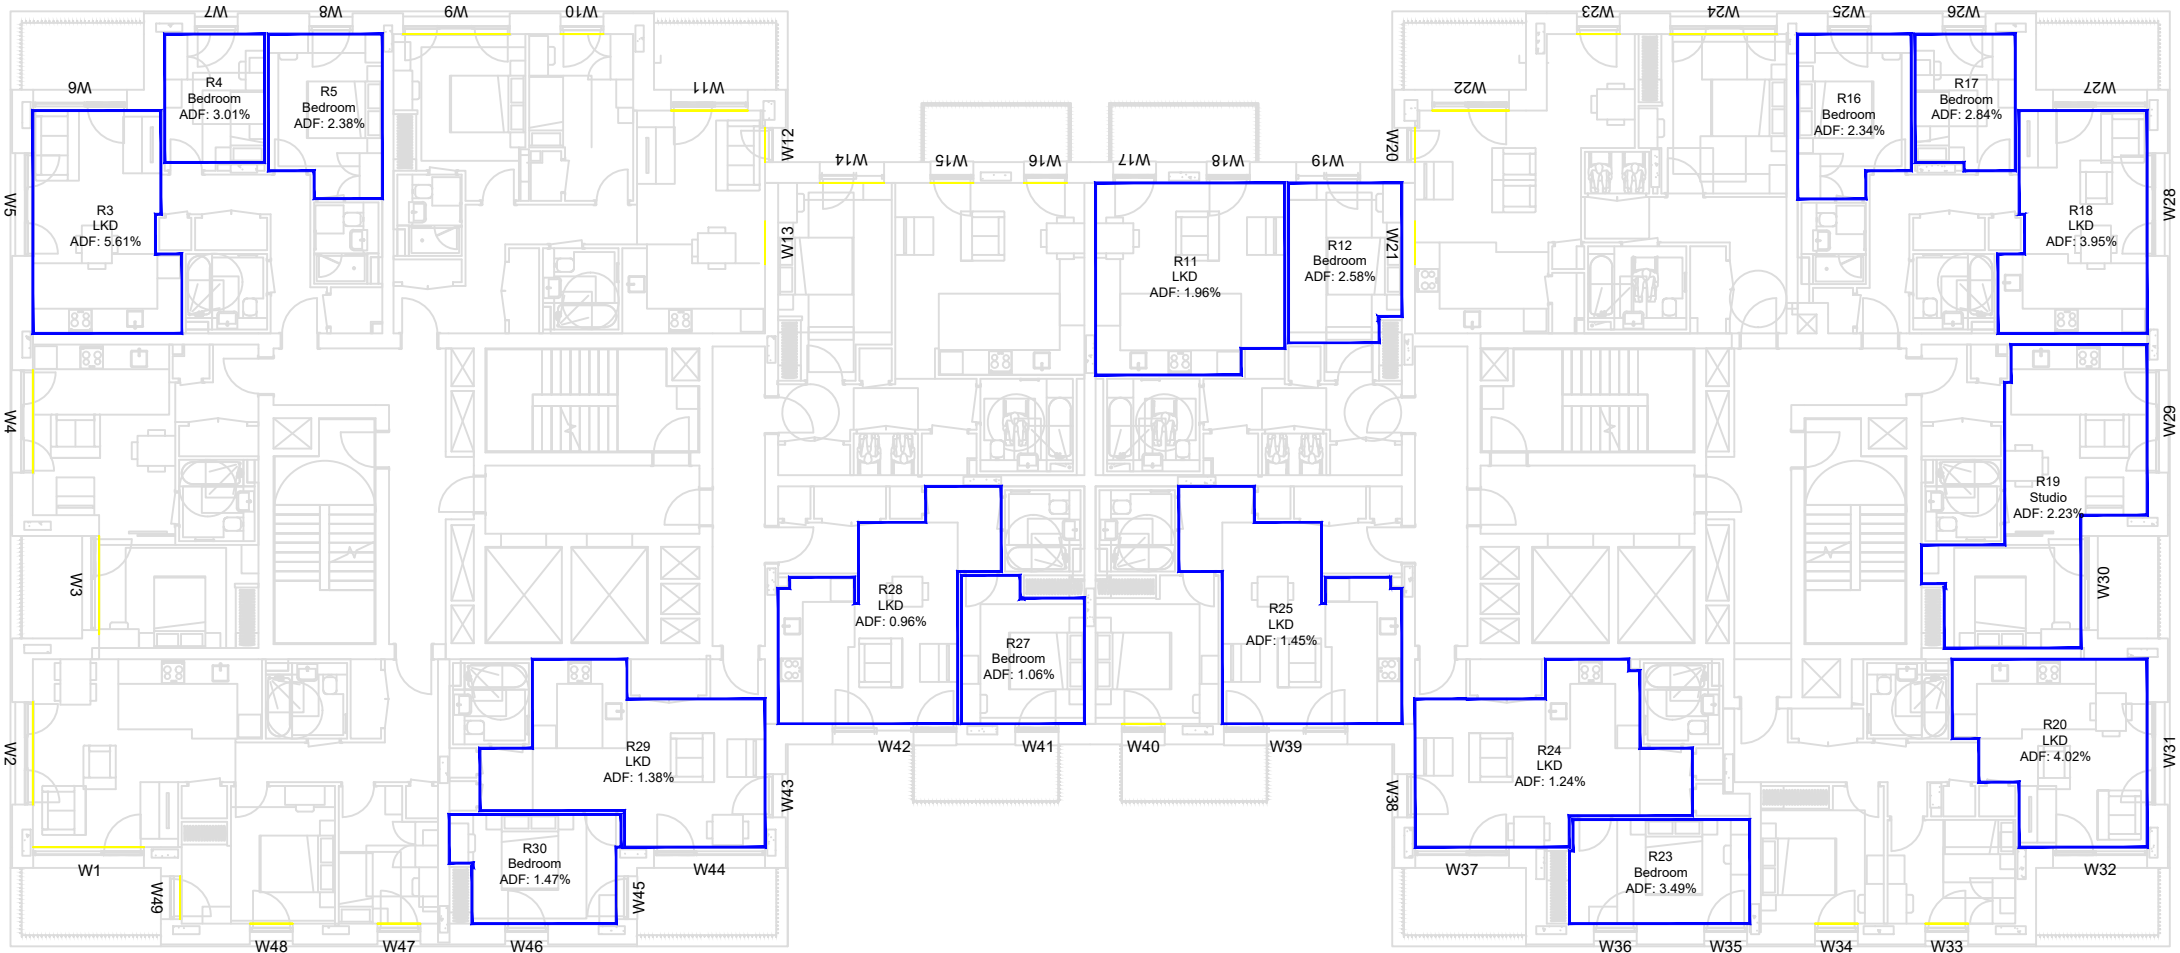

9TH FLOOR

LEGEND:

- Room Layout from Plan/ Inspection
- Room Layout - Notional

SOURCES OF INFORMATION:

- EXISTING, SURROUNDING & ANALYSED BUILDINGS**
Z-MAPPING 3D MODEL
Received on 18/04/2016
Site and aerial photos.
- PROPOSED BUILDINGS**
SHEPPARD ROBSON ARCHITECTS' 3D MODEL
Received on 07/07/23
- CONSENTED BUILDINGS**
PANTER HUDSPITH ARCHITECTS' DRAWINGS & 3D MODE



PROJECT INFORMATION

© Copyright Anstey Horne & Co. Ltd
This drawing is the property of Anstey Horne & Co. Ltd. All rights reserved.
This drawing should not be reproduced without permission.
Do not scale from this drawing.

CLIENT: ST WILLIAM LLP

PROJECT TITLE: CLARENDON ROAD
HORNSEY, LONDON N8
PHASE 4, H1 H2 H3

SCHEME REF: SCHEME RECEIVED: 07/07/23


DRAWING TITLE: AVERAGE DAYLIGHT FACTOR
INTERNAL FLOOR LAYOUTS
BLOCK H2 & H3

MODELLED BY:/ DRAWN BY: DATE: SCALE: 1:200 A3
AW/LG/AK/AHEY 12/07/23

PROJECT No: RELEASE No: VERSION No: DRAWING No:

ROL7465_R53_V02A_402-10

Daylight & Sunlight

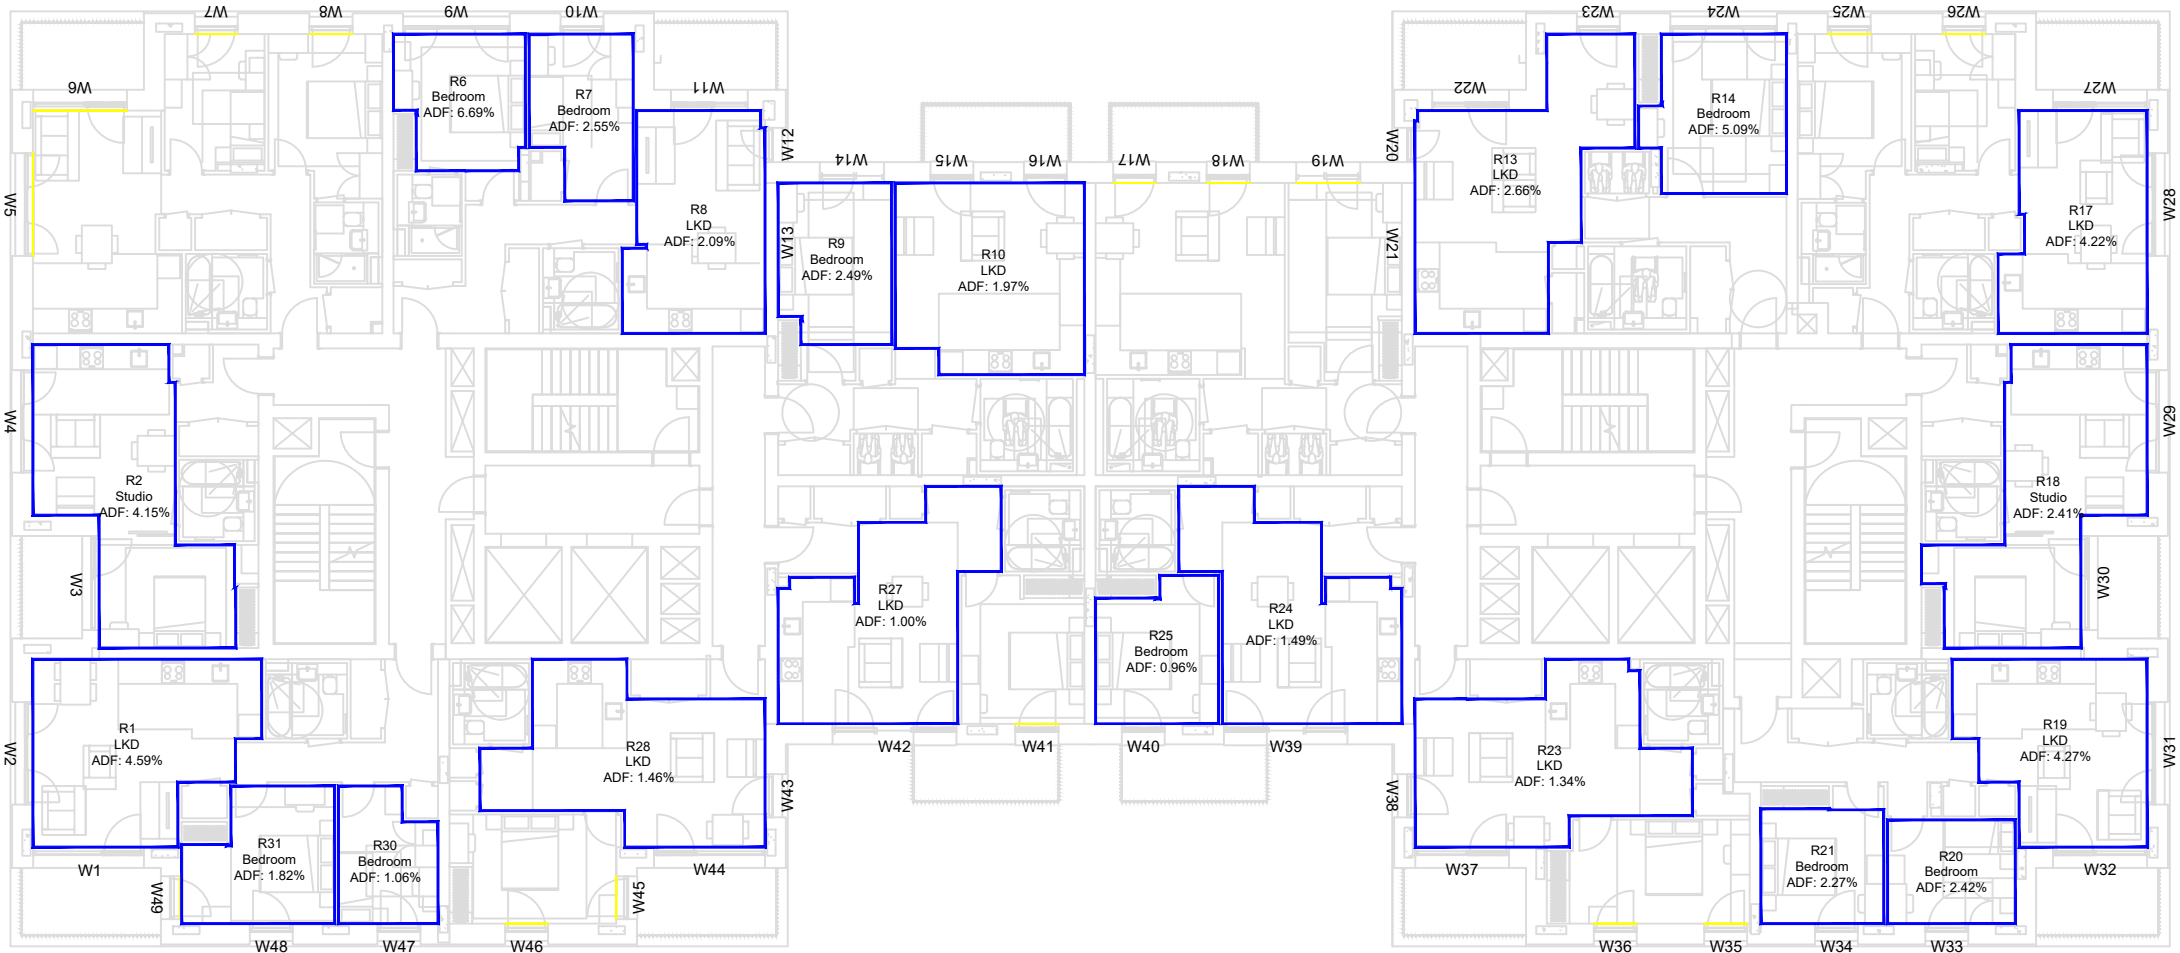

10TH FLOOR

LEGEND:

- Room Layout from Plan/ Inspection
- Room Layout - Notional

SOURCES OF INFORMATION:

- EXISTING, SURROUNDING & ANALYSED BUILDINGS
Z-MAPPING 3D MODEL
Received on 18/04/2016
Site and aerial photos.
- PROPOSED BUILDINGS
SHEPPARD ROBSON ARCHITECTS' 3D MODEL
Received on 07/07/23
- CONSENTED BUILDINGS
PANTER HUDSPITH ARCHITECTS' DRAWINGS & 3D MODE



PROJECT INFORMATION

© Copyright Anstey Horne & Co. Ltd
This drawing is the property of Anstey Horne & Co. Ltd. All rights reserved.
This drawing should not be reproduced without permission.
Do not scale from this drawing.

CLIENT: ST WILLIAM LLP

PROJECT TITLE: CLARENDON ROAD
HORNSEY, LONDON N8
PHASE 4, H1 H2 H3

SCHEME REF: SCHEME RECEIVED: 07/07/23


DRAWING TITLE: AVERAGE DAYLIGHT FACTOR
INTERNAL FLOOR LAYOUTS
BLOCK H2 & H3

MODELLED BY:/ DRAWN BY/ DATE: SCALE: A3
AW/LG/AK/AH/EY 12/07/23

PROJECT No: RELEASE No: VERSION No: DRAWING No:

ROL7465_R53_V02A_402-11

Daylight & Sunlight

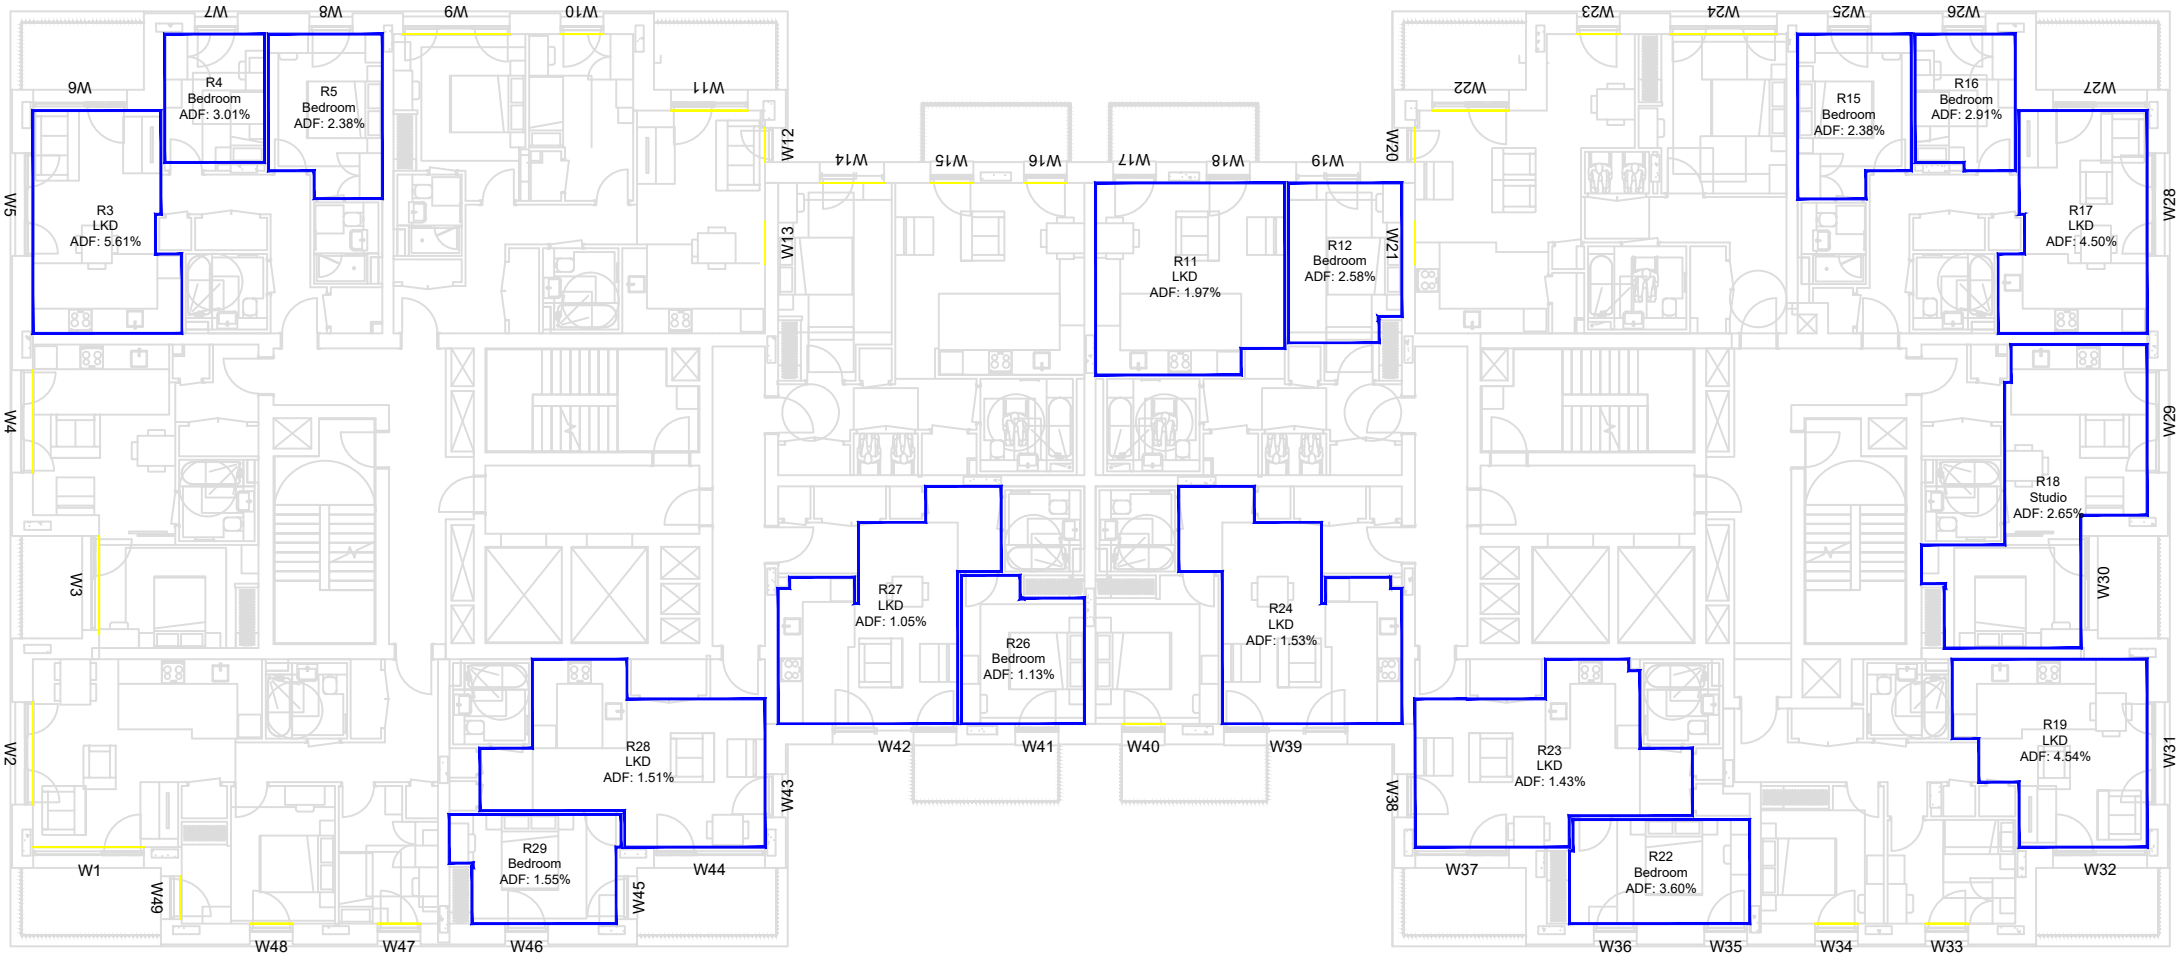

LEGEND:

- Room Layout from Plan/ Inspection
- Room Layout - Notional

SOURCES OF INFORMATION:

EXISTING, SURROUNDING & ANALYSED BUILDINGS
Z-MAPPING 3D MODEL
Received on 18/04/2016

Site and aerial photos.

PROPOSED BUILDINGS
SHEPPARD ROBSON ARCHITECTS' 3D MODEL
Received on 07/07/23

CONSENTED BUILDINGS
PANTER HUDSPITH ARCHITECTS' DRAWINGS & 3D MODE



PROJECT INFORMATION

© Copyright Anstey Horne & Co. Ltd
This drawing is the property of Anstey Horne & Co. Ltd. All rights reserved.
This drawing should not be reproduced without permission.
Do not scale from this drawing.

CLIENT: ST WILLIAM LLP

PROJECT TITLE: CLARENDON ROAD
HORNSEY, LONDON N8
PHASE 4, H1 H2 H3

SCHEME REF: SCHEME RECEIVED: 07/07/23


DRAWING TITLE: AVERAGE DAYLIGHT FACTOR
INTERNAL FLOOR LAYOUTS
BLOCK H2 & H3

MODELLED BY:/ DRAWN BY: DATE: SCALE: A3
AW/LG/AK/AHEY 12/07/23

PROJECT No: RELEASE No: VERSION No: DRAWING No:

ROL7465_R53_V02A_402-12

Daylight & Sunlight

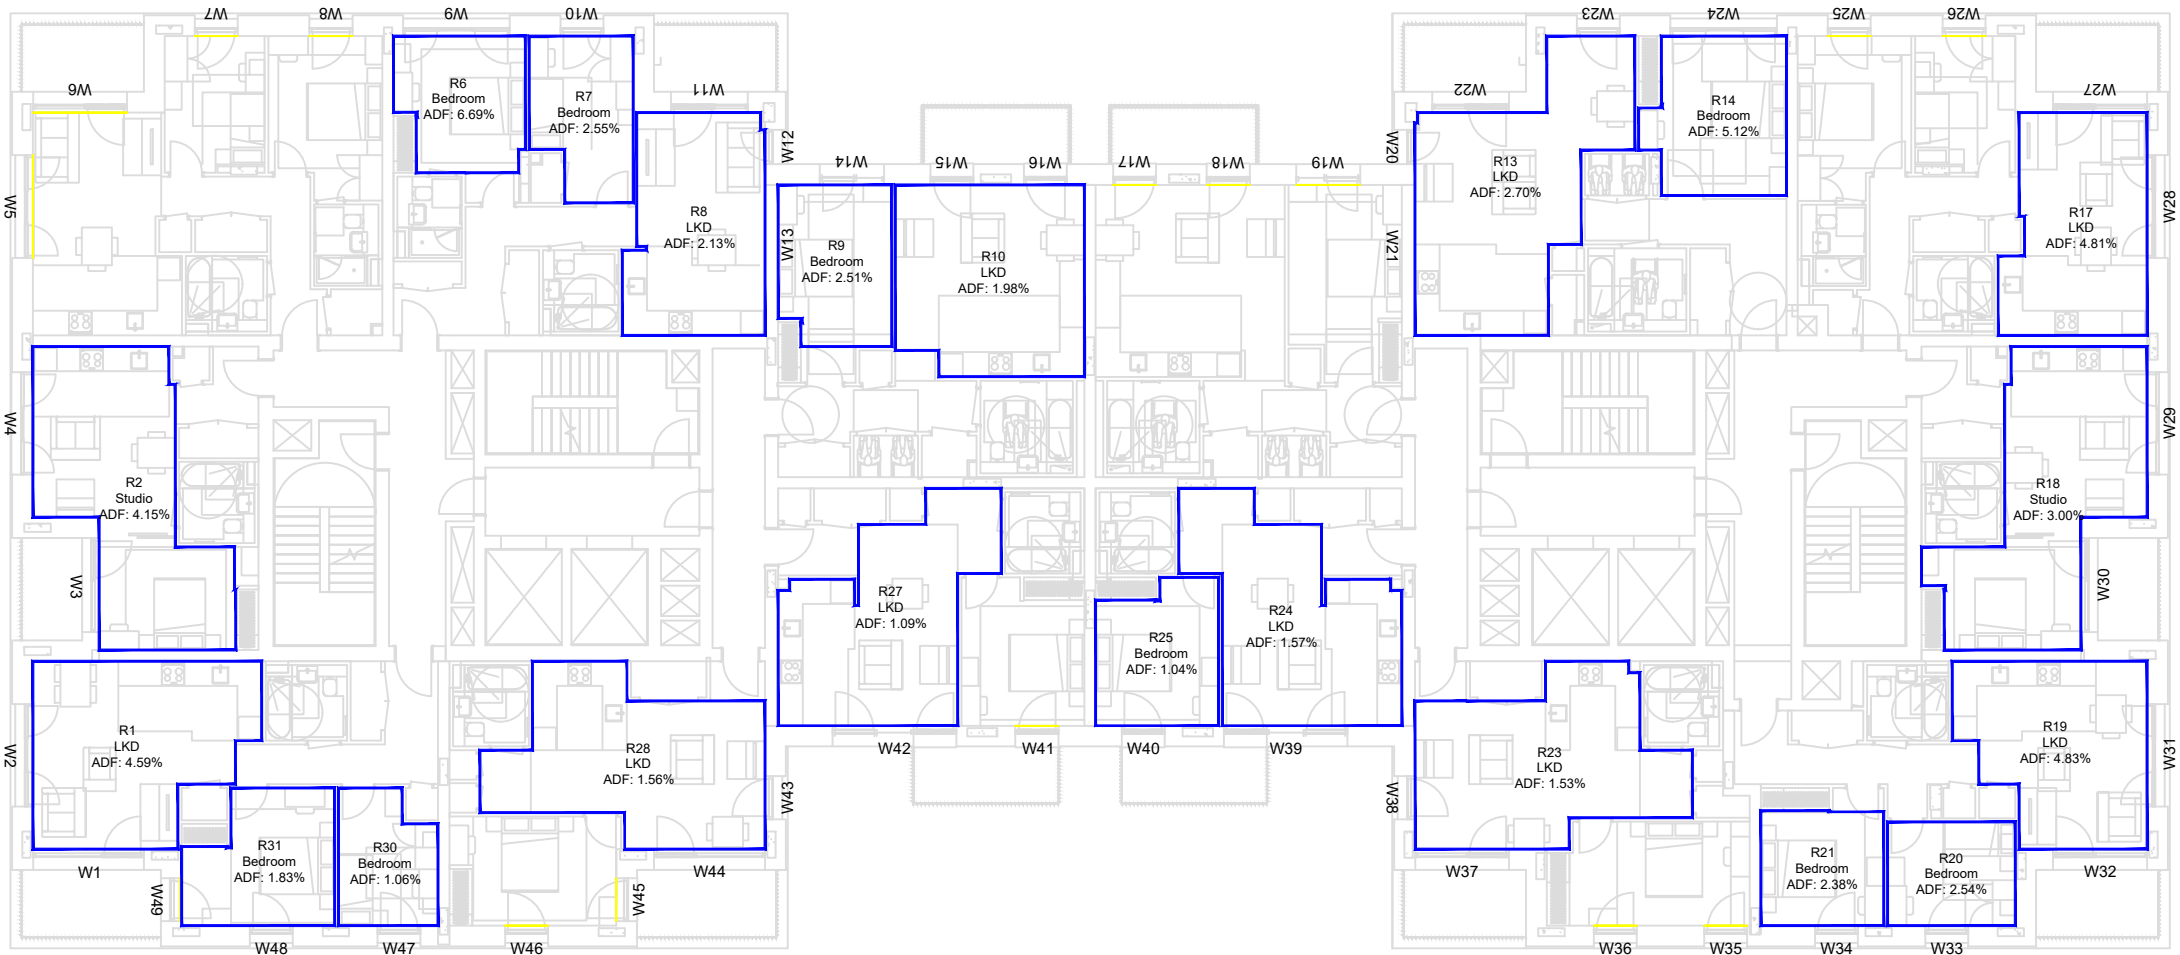

12TH FLOOR

LEGEND:

- Room Layout from Plan/ Inspection
- Room Layout - Notional

SOURCES OF INFORMATION:

EXISTING, SURROUNDING & ANALYSED BUILDINGS
Z-MAPPING 3D MODEL
Received on 18/04/2016

Site and aerial photos.

PROPOSED BUILDINGS
SHEPPARD ROBSON ARCHITECTS' 3D MODEL
Received on 07/07/23

CONSENTED BUILDINGS
PANTER HUDSPITH ARCHITECTS' DRAWINGS & 3D MODE



PROJECT INFORMATION

© Copyright Anstey Horne & Co. Ltd
This drawing is the property of Anstey Horne & Co. Ltd. All rights reserved.
This drawing should not be reproduced without permission.
Do not scale from this drawing.

CLIENT: ST WILLIAM LLP

PROJECT TITLE: CLARENDON ROAD
HORNSEY, LONDON N8
PHASE 4, H1 H2 H3

SCHEME REF: SCHEME RECEIVED: 07/07/23


DRAWING TITLE: AVERAGE DAYLIGHT FACTOR
INTERNAL FLOOR LAYOUTS
BLOCK H2 & H3

MODELLED BY:/ DRAWN BY/ DATE: SCALE: 1:200 A3
AW/LG/AK/AHEY 12/07/23

PROJECT No: RELEASE No: VERSION No: DRAWING No:

ROL7465_R53_V02A_402-13

Daylight & Sunlight

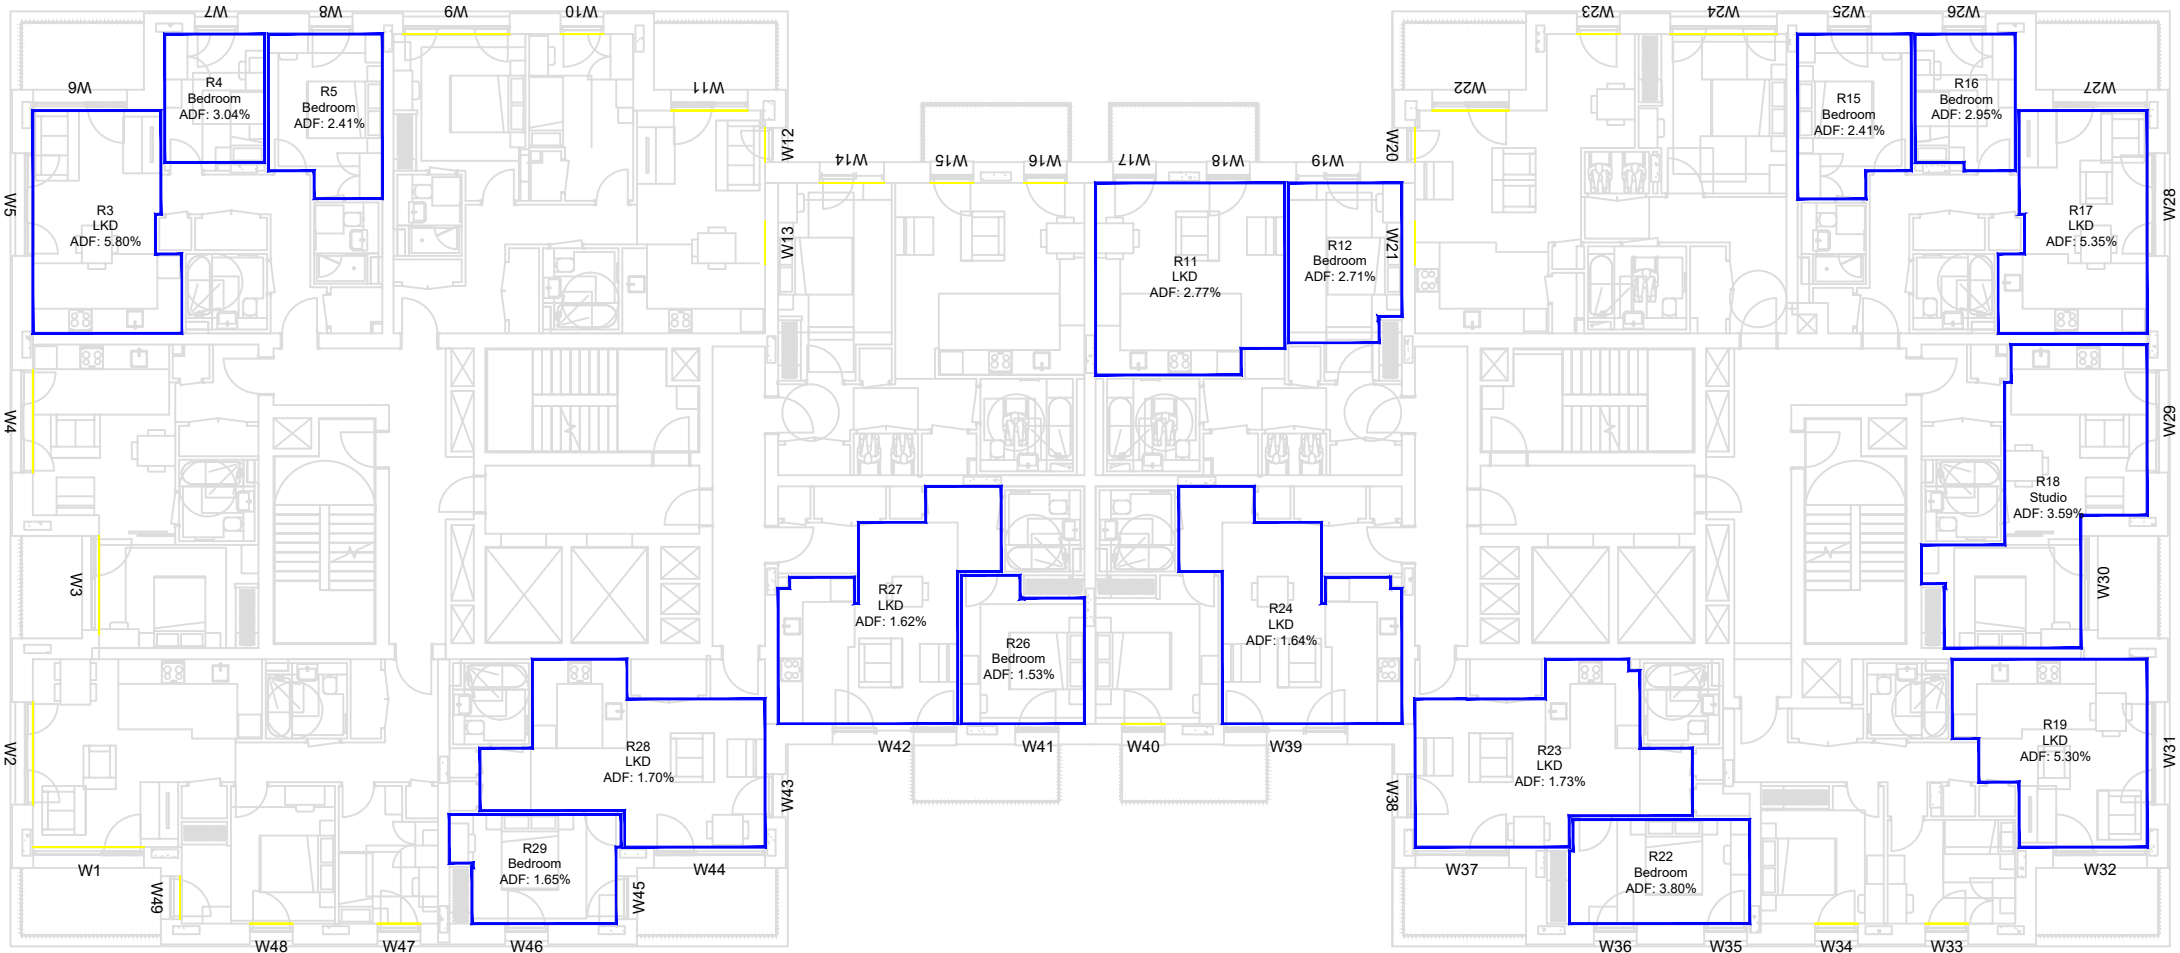

13TH FLOOR

LEGEND:

- Room Layout from Plan/ Inspection
- Room Layout - Notional

SOURCES OF INFORMATION:

- EXISTING, SURROUNDING & ANALYSED BUILDINGS
Z-MAPPING 3D MODEL
Received on 18/04/2016
Site and aerial photos.
- PROPOSED BUILDINGS
SHEPPARD ROBSON ARCHITECTS' 3D MODEL
Received on 07/07/23
- CONSENTED BUILDINGS
PANTER HUDSPITH ARCHITECTS' DRAWINGS & 3D MODE



PROJECT INFORMATION

© Copyright Anstey Horne & Co. Ltd
This drawing is the property of Anstey Horne & Co. Ltd. All rights reserved.
This drawing should not be reproduced without permission.
Do not scale from this drawing.

CLIENT: ST WILLIAM LLP

PROJECT TITLE: CLARENDON ROAD
HORNSEY, LONDON N8
PHASE 4, H1 H2 H3

SCHEME REF: SCHEME RECEIVED: 07/07/23



DRAWING TITLE: AVERAGE DAYLIGHT FACTOR
INTERNAL FLOOR LAYOUTS
LC H & H

MODELLED BY:/ DRAWN BY: DATE: SCALE: 1:200 A3
AW/LG/AK/AHEY 12/07/23

PROJECT No: RELEASE No: VERSION No: DRAWING No:

ROL7465_R53_V02A_402-14

Daylight & Sunlight

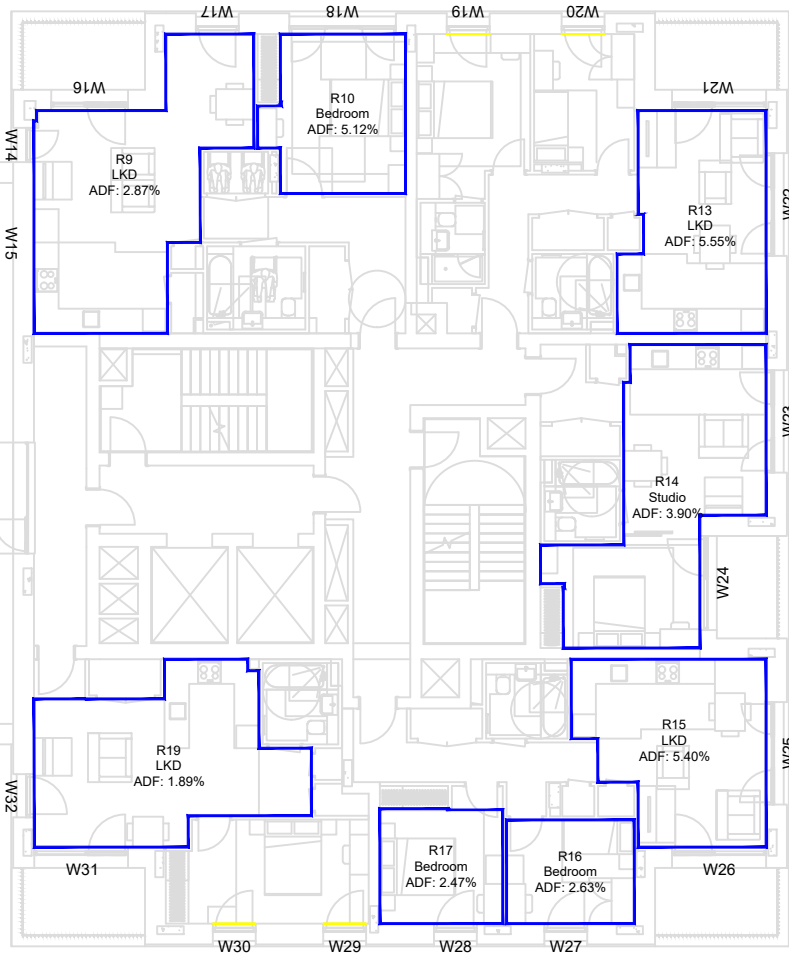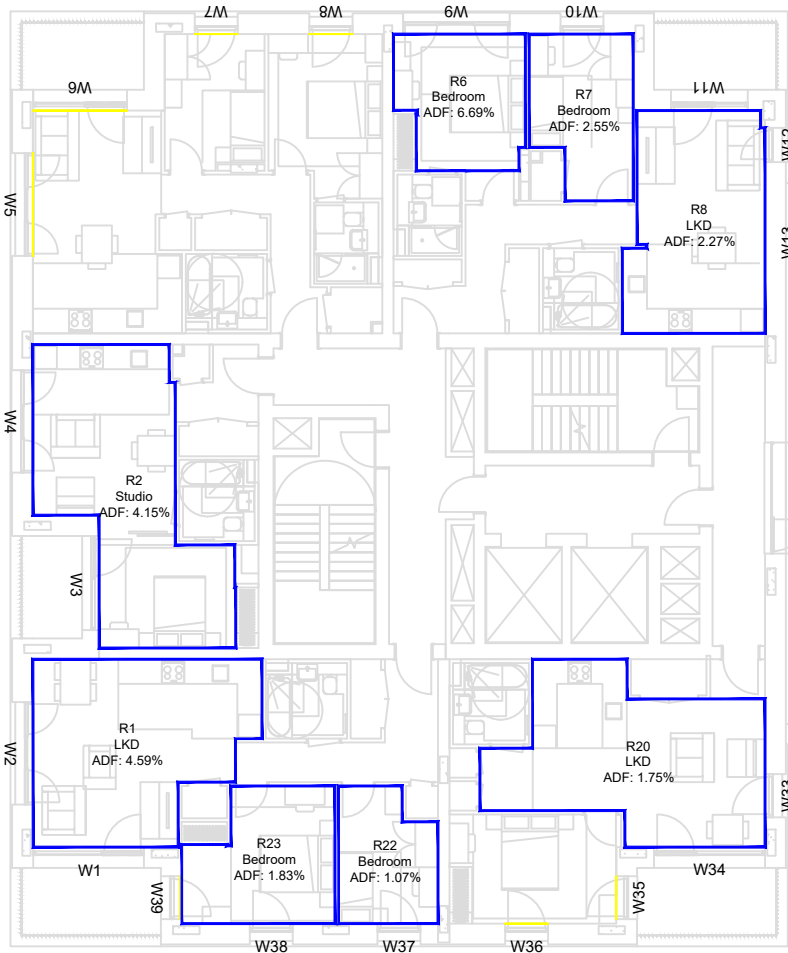

1TH L

LEGEND:

- Room Layout from Plan/ Inspection
- Room Layout - Notional

SOURCES OF INFORMATION:

- EXISTING, SURROUNDING & ANALYSED BUILDINGS**
Z-MAPPING 3D MODEL
Received on 18/04/2016
- Site and aerial photos.
- PROPOSED BUILDINGS**
SHEPPARD ROBSON ARCHITECTS' 3D MODEL
Received on 07/07/23
- CONSENTED BUILDINGS**
PANTER HUDSPITH ARCHITECTS' DRAWINGS & 3D MODE



PROJECT INFORMATION

© Copyright Anstey Horne & Co. Ltd
This drawing is the property of Anstey Horne & Co. Ltd. All rights reserved.
This drawing should not be reproduced without permission.
Do not scale from this drawing.

CLIENT: ST WILLIAM LLP

PROJECT TITLE: CLARENDON ROAD
HORNSEY, LONDON N8
PHASE 4, H1 H2 H3

SCHEME REF: SCHEME RECEIVED: 07/07/23



DRAWING TITLE: AVERAGE DAYLIGHT FACTOR
INTERNAL FLOOR LAYOUTS
BLOCK H2 & H3

MODELLED BY:/ DRAWN BY: DATE: SCALE: 1:200 A3
AW/LG/AK/AHEY 12/07/23

PROJECT No: RELEASE No: VERSION No: DRAWING No:

ROL7465_R53_V02A_402-15

Daylight & unlight

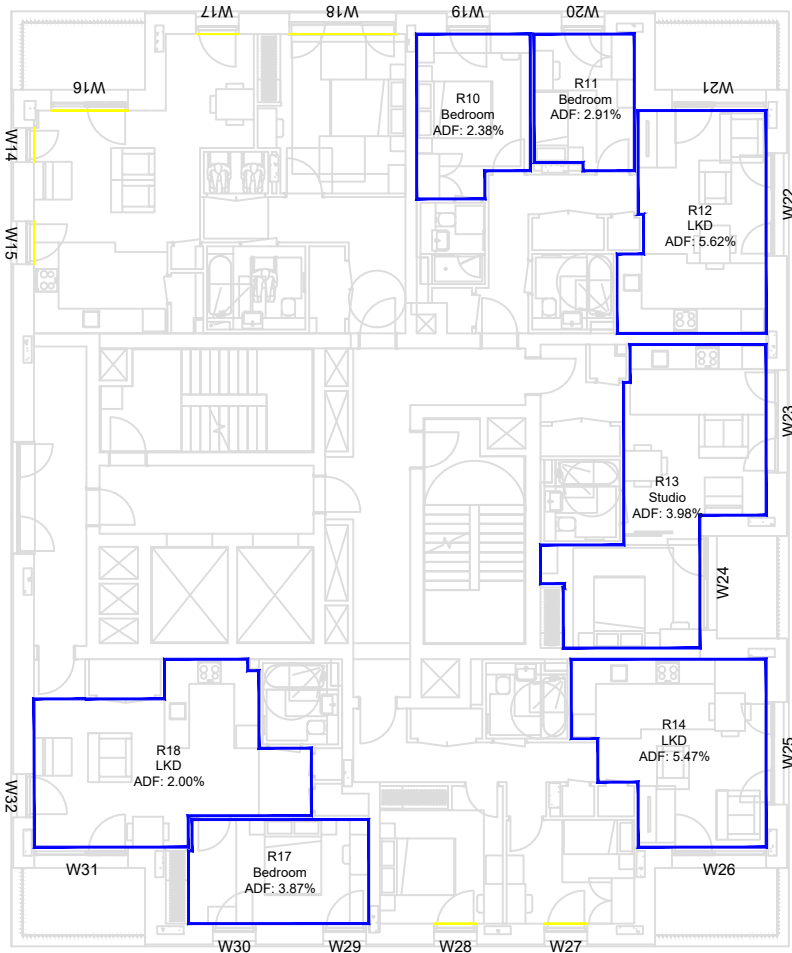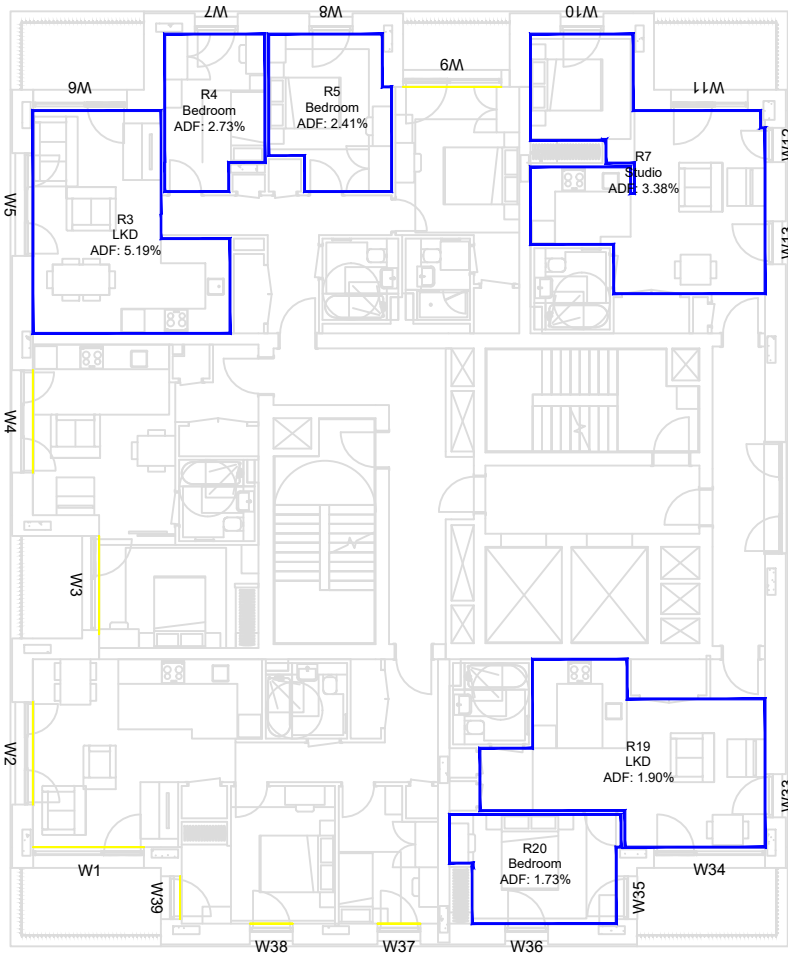

15TH FLOOR