




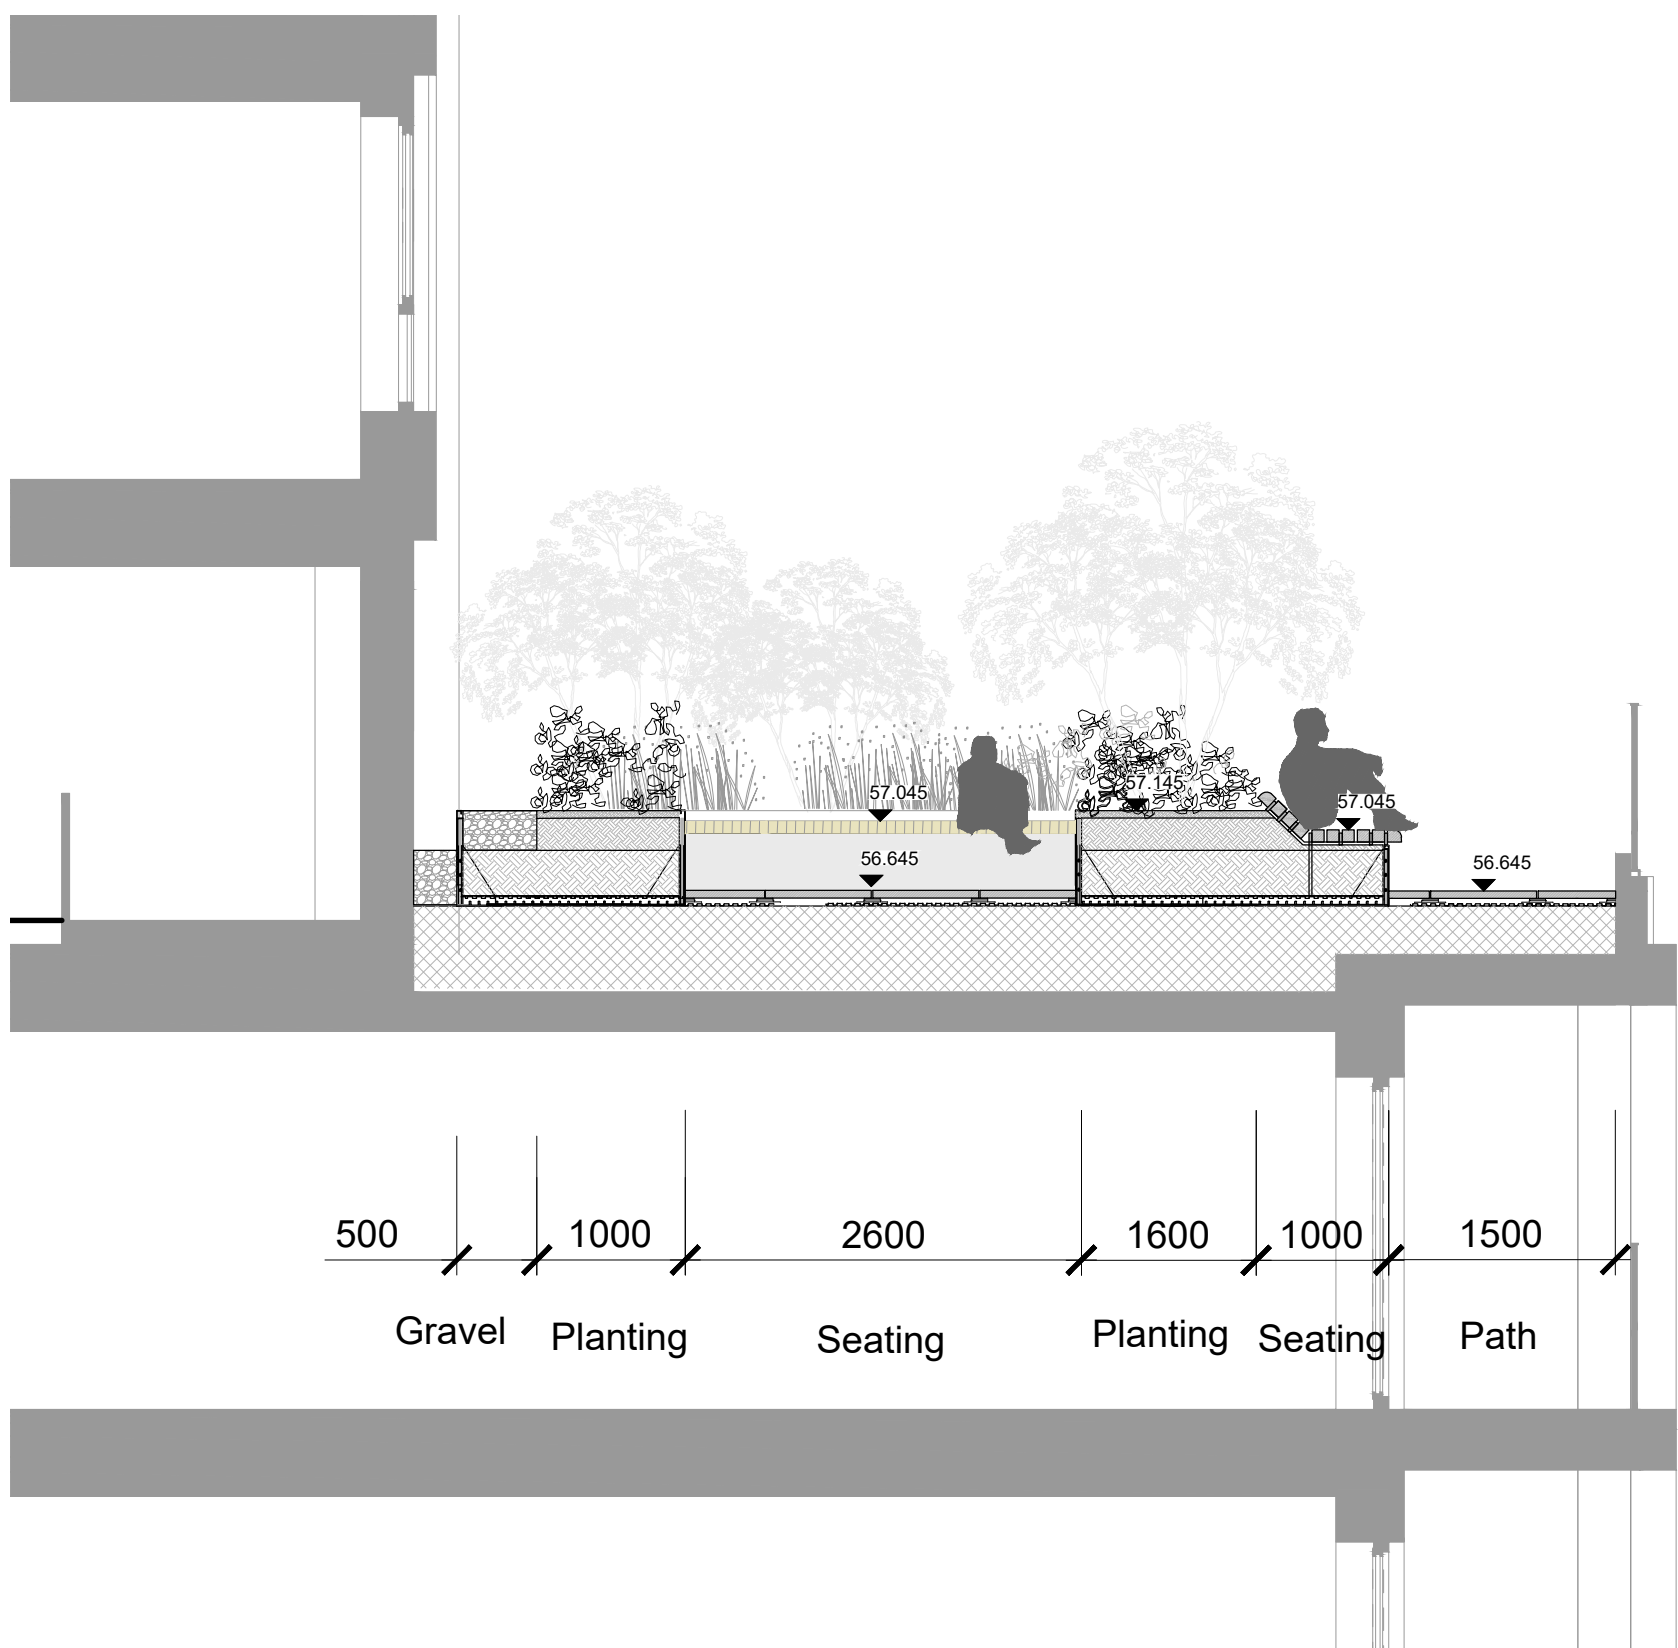

01 Section through Terrace Level 10 Building H1  
Scale 1:50 @A1

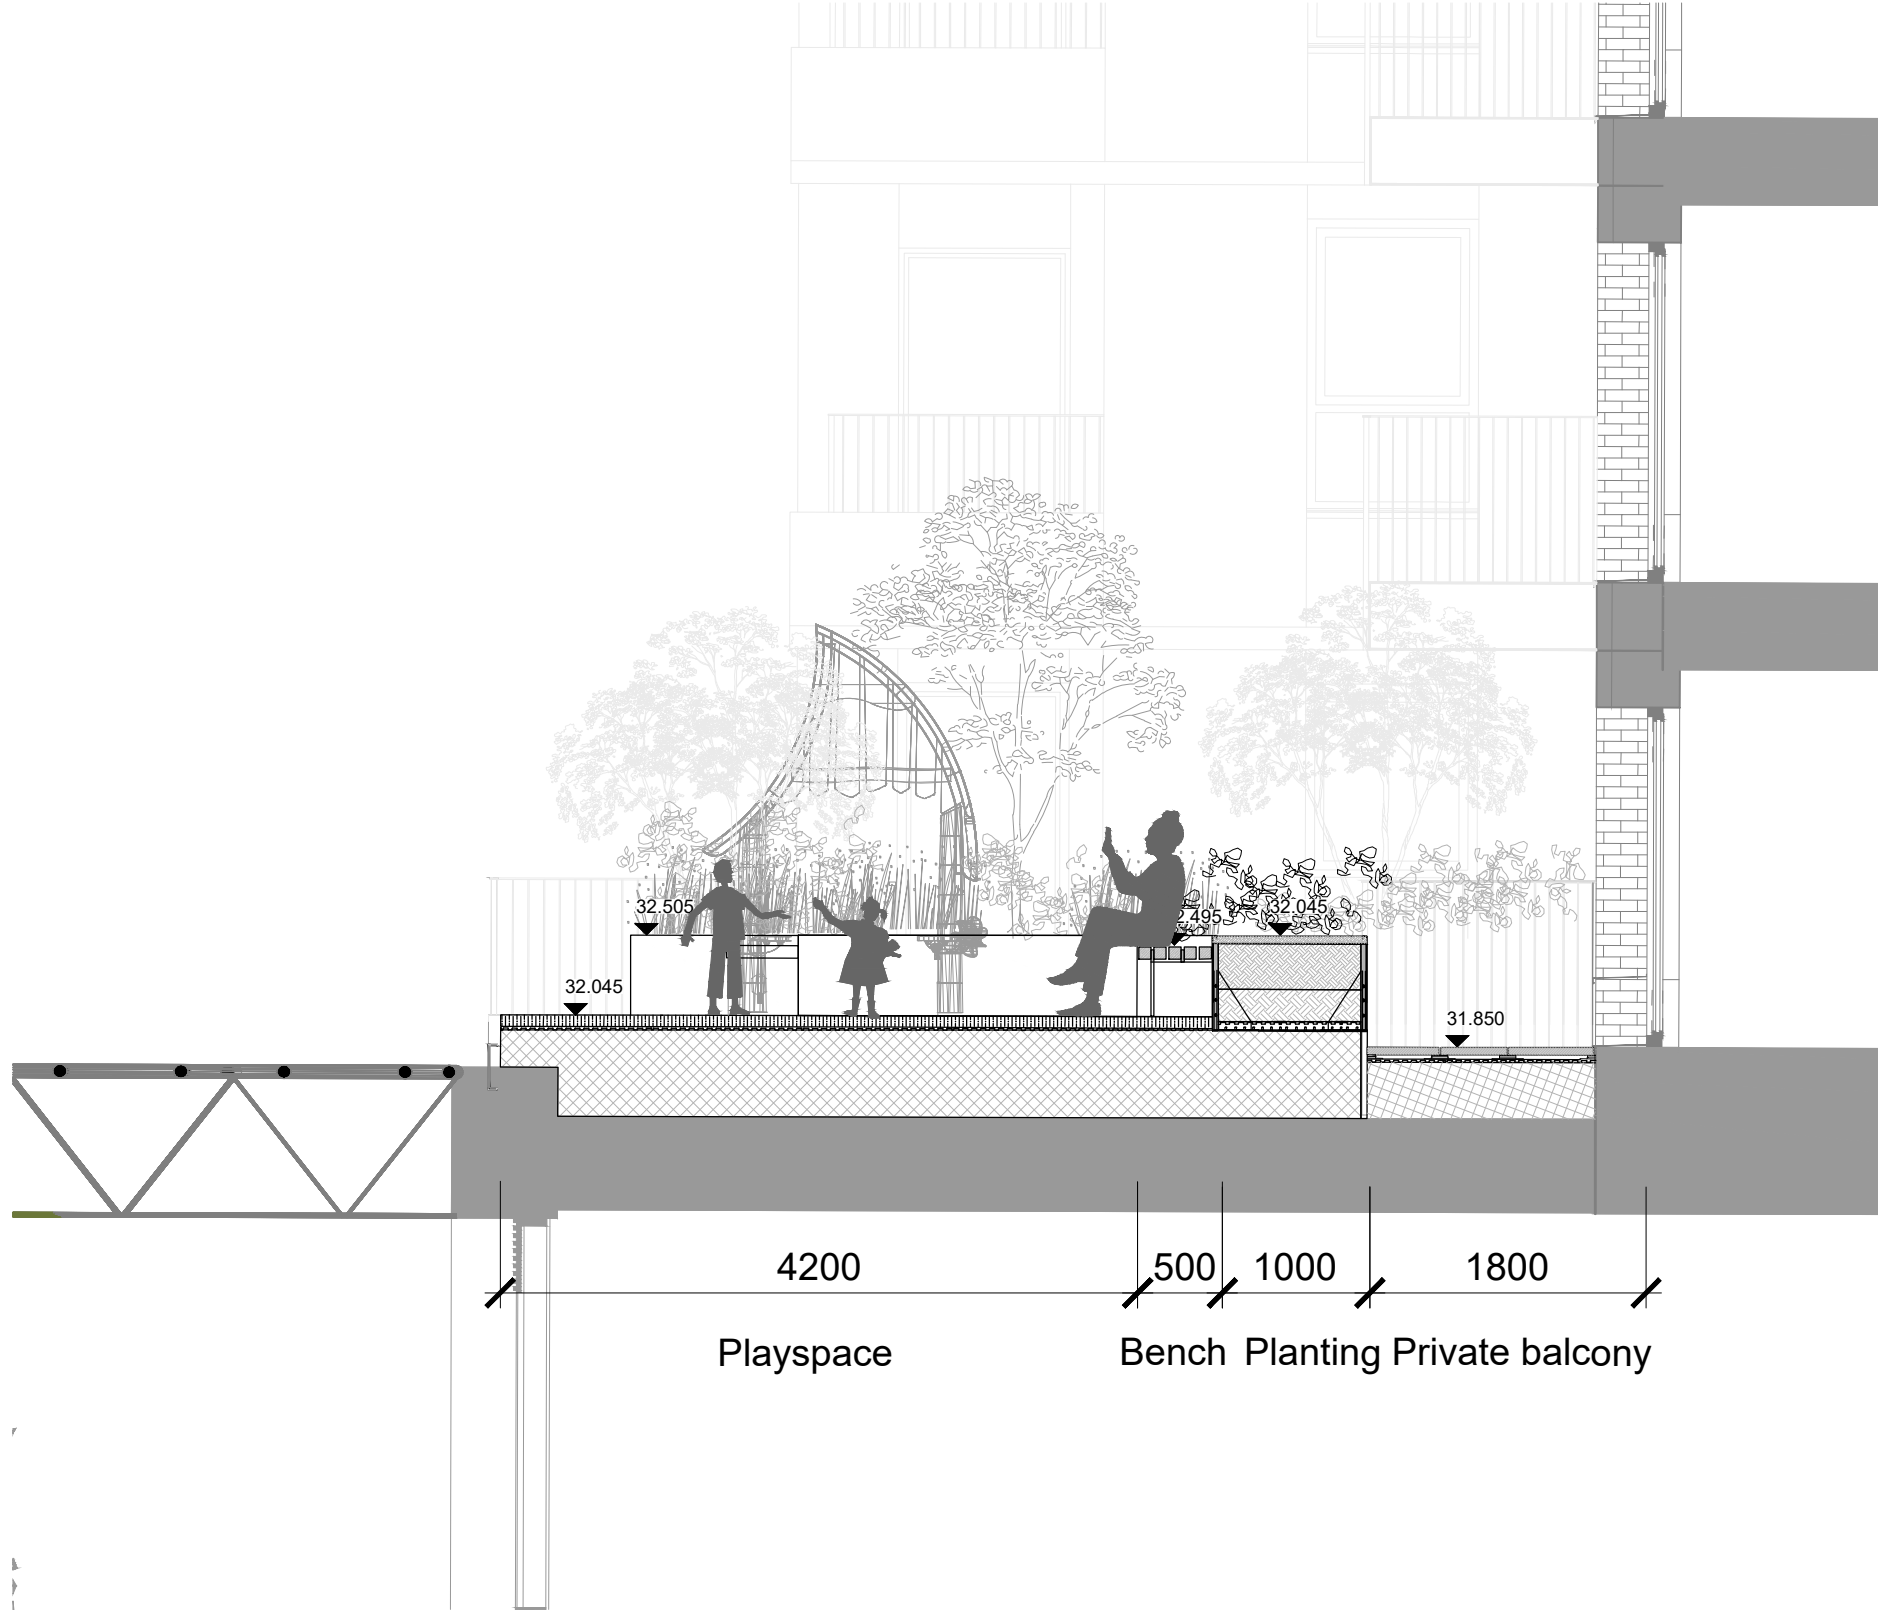

03 Section through Terrace Level 2 Building H2/H3  
Scale 1:50 @A1

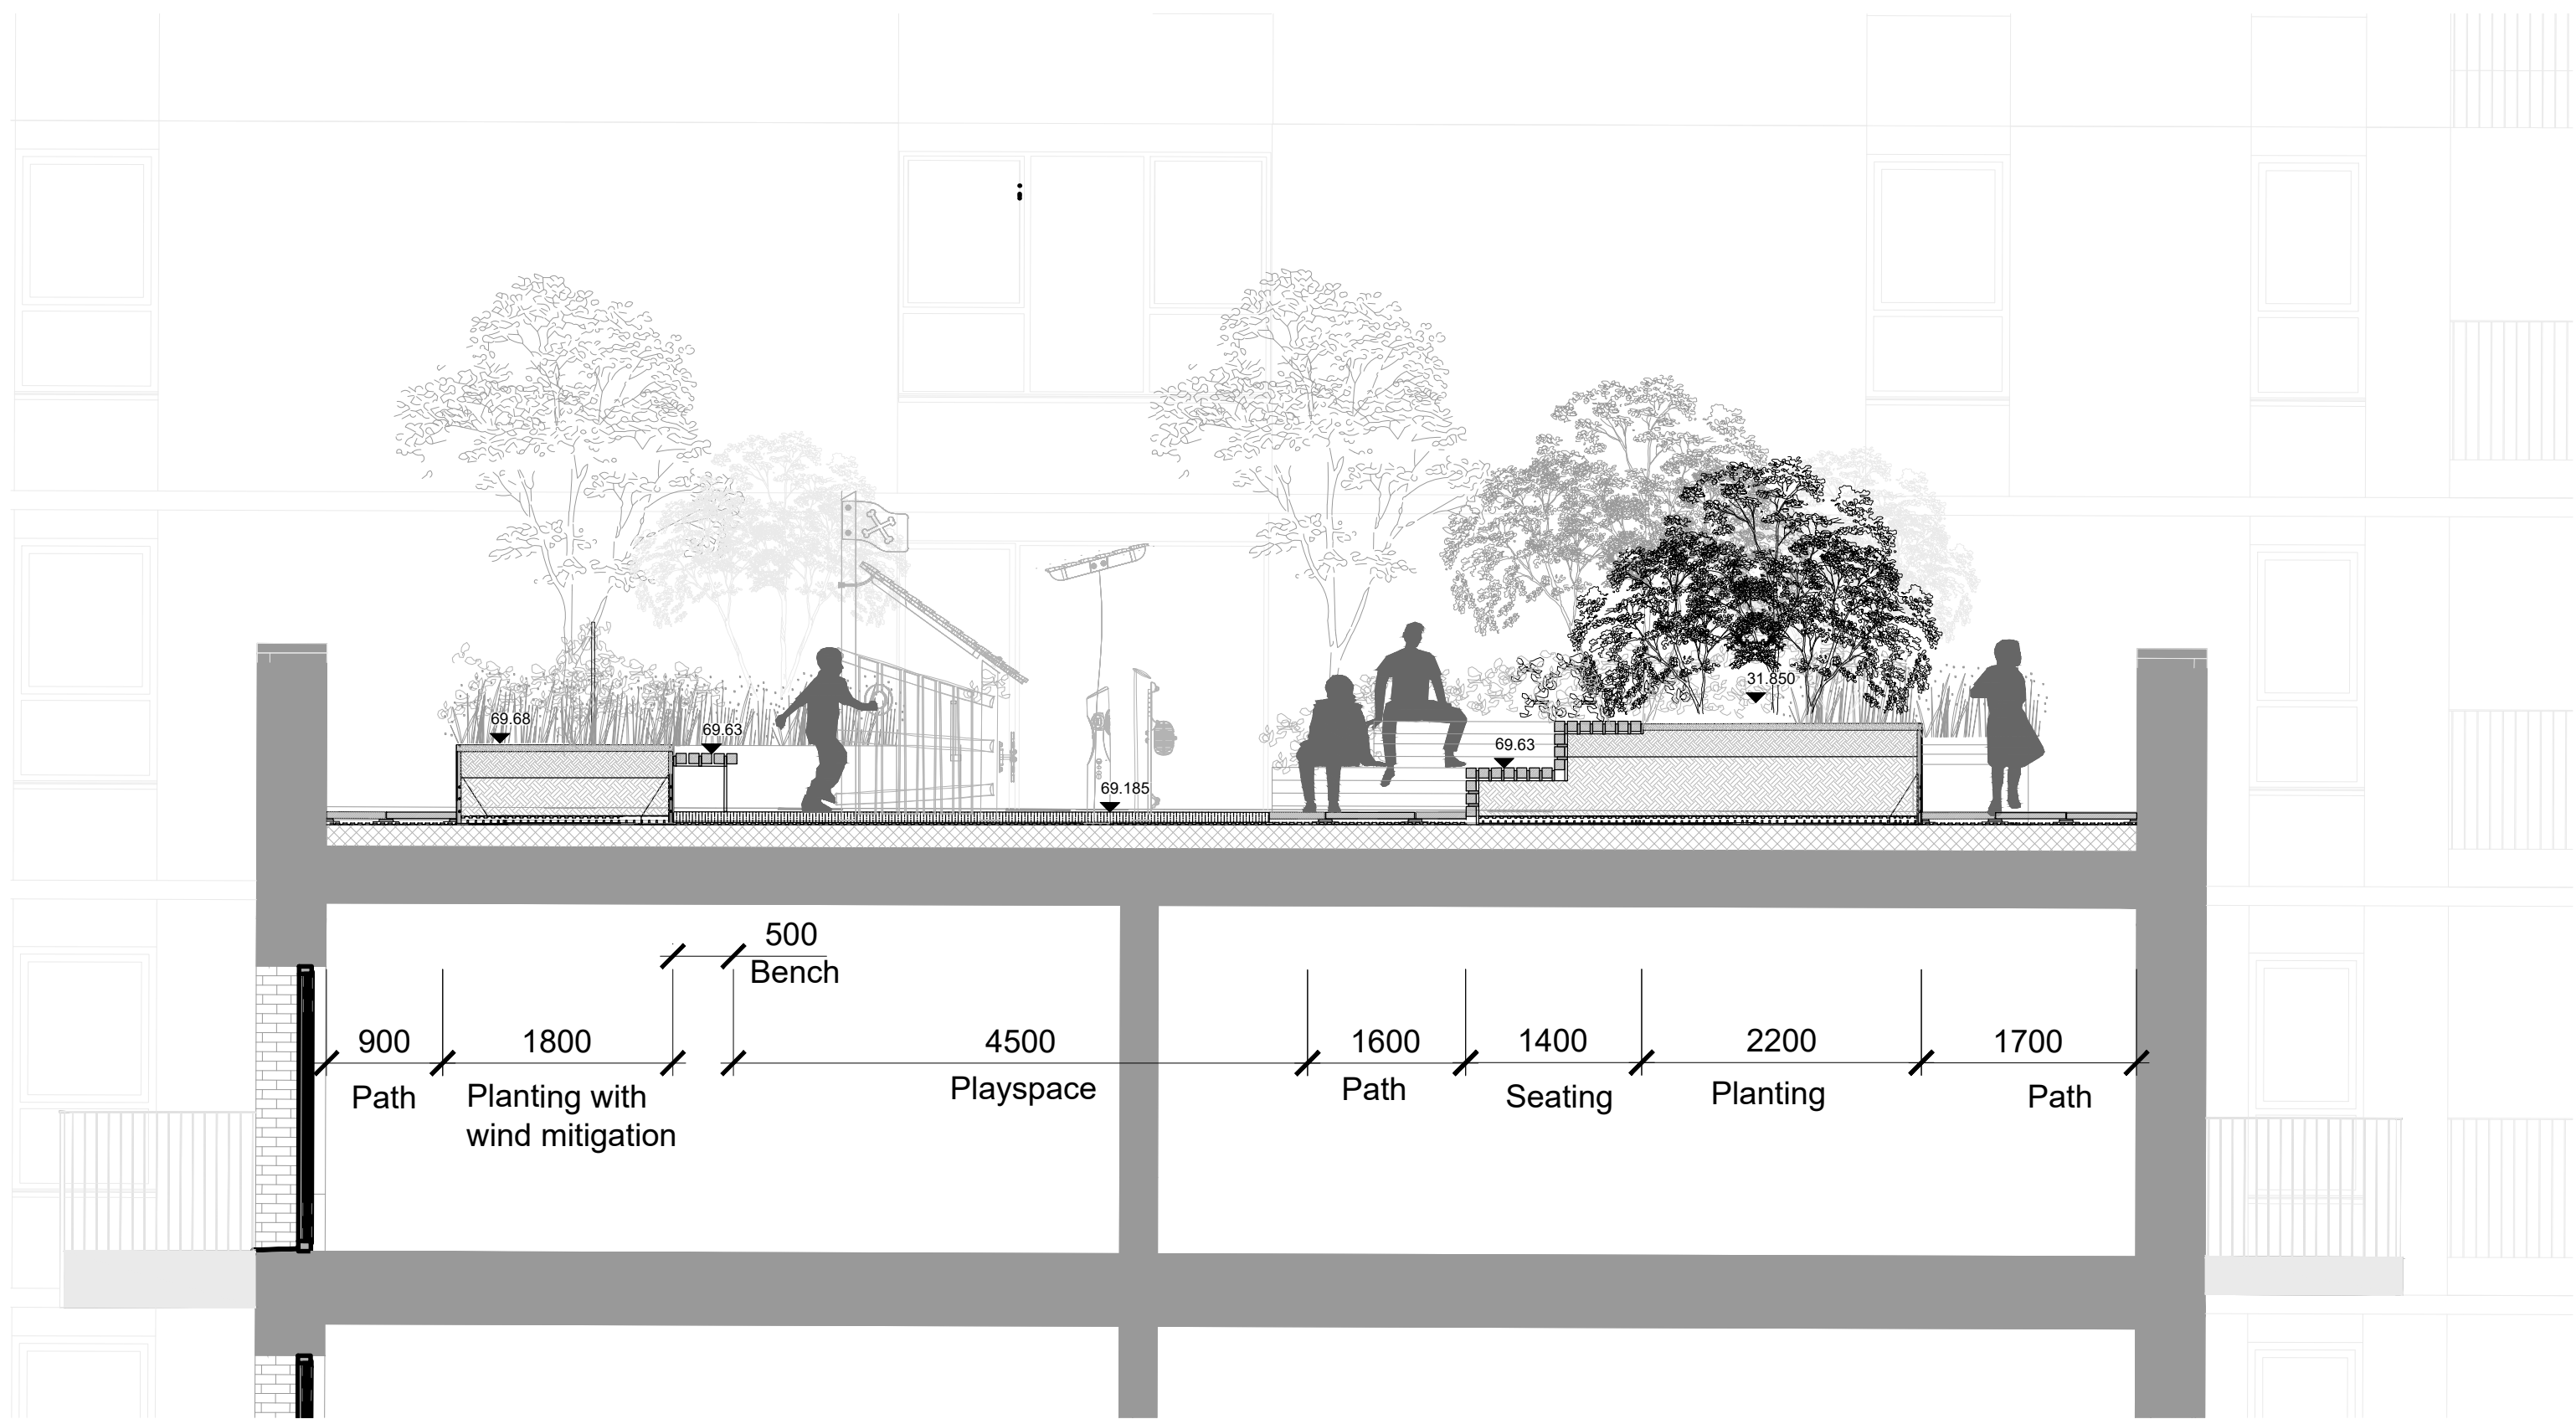

02 Section through Terrace Level 2 Building H2/H3  
Scale 1:50 @A1



Notes:  
Play equipment and play safety surfacing to be confirmed.  
Landscape levels are subject to minor adjustments as a part of technical design.  
Landscape build-ups indicative only.

|          |          |    |      |                     |
|----------|----------|----|------|---------------------|
|          |          |    |      |                     |
|          |          |    |      |                     |
| 00       | 31.08.23 | NK | JM   | Planning submission |
| revision | date     | by | appr | description         |

landscape architect  
**MRG Studio**

client  
**St William**  
Designed for life

project  
**Clarendon Phase 4**  
**London**

drawing title  
**Sections through roof terraces**

drawing number  
**198-SWC-GS-XX-001**

|           |            |          |
|-----------|------------|----------|
| scale     | date       | revision |
| 1:50@ A1  | 28.08.2023 | 00       |
| 1:100@ A3 |            |          |

General Notes:  
All architectural, structural, mechanical, electrical and utilities items are shown for legibility purposes only, the relevant Architect or Engineer's drawings and specification must be referred to for such items.  
Do not scale off this drawing. Use figured dimensions only. Not for construction. All dimensions and levels shown on drawings are subject to verification on site. MRG Studio does not accept responsibility for accuracy of survey information.  
This drawing is copyright.

0m 2 5