



SOURCES OF INFORMATION:

EXISTING, SURROUNDING & ANALYSED BUILDINGS

Z-MAPPING 3D MODEL
Received on 18/04/2016

Site and aerial photos.

PROPOSED BUILDINGS

SHEPPARD ROBSON ARCHITECTS' 3D MODEL
Received on 07/07/23

CONSENTED BUILDINGS

PANTER HUDSPITH ARCHITECTS' DRAWINGS & 3D MODE



CT AT

© Copyright Anstey Horne & Co. Ltd
This drawing is the property of Anstey Horne & Co. Ltd. All rights reserved.
This drawing should not be reproduced without permission.
Do not scale from this drawing.

CLT ST WILLIAM LLP

CT TTL CLARENDON ROAD
HORNSEY, LONDON N8
PHASE 4, H1 H2 H3

SCHEME SCHEME RECEIVED: 07/07/23

DA TTL TARGET ILLUMINANCE
INTERNAL FLOOR LAYOUTS
BLOCK H2 & H3


MODELLED BY: / DRAWN BY: DAT
AW/LG/AK/AH/EY 12/07/23 SCALE: 1:200 A3

CT oLA o o DRAWING No:

ROL7465_R53_V02_602-06

Daylight & Sunlight



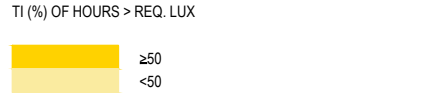

SOURCES OF INFORMATION:

EXISTING, SURROUNDING & ANALYSED BUILDINGS
Z-MAPPING 3D MODEL
Received on 18/04/2016

Site and aerial photos.

PROPOSED BUILDINGS
SHEPPARD ROBSON ARCHITECTS' 3D MODEL
Received on 07/07/23

CONSENTED BUILDINGS
PANTER HUDSPITH ARCHITECTS' DRAWINGS & 3D MODE



CT AT

© Copyright Anstey Horne & Co. Ltd
This drawing is the property of Anstey Horne & Co. Ltd. All rights reserved.
This drawing should not be reproduced without permission.
Do not scale from this drawing.

CLT ST WILLIAM LLP

CT TTL CLARENDON ROAD
HORNSEY, LONDON N8
PHASE 4, H1 H2 H3

SCHEME SCHEME RECEIVED: 07/07/23

DA TTL TARGET ILLUMINANCE
INTERNAL FLOOR LAYOUTS
BLOCK H2 & H3

MODELLED BY: / DRAWN BY: DAT
AW/LG/AK/AH/EY 12/07/23 SCALE: 1:200 A3

CT oLA o o DRAWING No:

ROL7465_R53_V02_602-07

Daylight & Sunlight





SOURCES OF INFORMATION:

EXISTING, SURROUNDING & ANALYSED BUILDINGS

Z-MAPPING 3D MODEL
Received on 18/04/2016

Site and aerial photos.

PROPOSED BUILDINGS

SHEPPARD ROBSON ARCHITECTS' 3D MODEL
Received on 07/07/23

CONSENTED BUILDINGS

PANTER HUDSPITH ARCHITECTS' DRAWINGS & 3D MODE



CT AT

© Copyright Anstey Horne & Co. Ltd
This drawing is the property of Anstey Horne & Co. Ltd. All rights reserved.
This drawing should not be reproduced without permission.
Do not scale from this drawing.

CLT ST WILLIAM LLP

CT TTL CLARENDON ROAD
HORNSEY, LONDON N8
PHASE 4, H1 H2 H3

SCHEME SCHEME RECEIVED: 07/07/23

DA TTL TARGET ILLUMINANCE
INTERNAL FLOOR LAYOUTS
BLOCK H2 & H3

MODELLED BY: / DRAWN BY: DAT
AW/LG/AK/AH/EY 12/07/23

SCALE: 1:200

A3

CT oLA o o

DRAWING No:

ROL7465_R53_V02_602-08

Daylight & Sunlight

8TH FLOOR





SOURCES OF INFORMATION:

EXISTING, SURROUNDING & ANALYSED BUILDINGS

Z-MAPPING 3D MODEL
Received on 18/04/2016

Site and aerial photos.

PROPOSED BUILDINGS

SHEPPARD ROBSON ARCHITECTS' 3D MODEL
Received on 07/07/23

CONSENTED BUILDINGS

PANTER HUDSPITH ARCHITECTS' DRAWINGS & 3D MODE



CT AT

© Copyright Anstey Horne & Co. Ltd
This drawing is the property of Anstey Horne & Co. Ltd. All rights reserved.
This drawing should not be reproduced without permission.
Do not scale from this drawing.

CLT ST WILLIAM LLP

CT TTL CLARENDON ROAD
HORNSEY, LONDON N8
PHASE 4, H1 H2 H3

SCHEME SCHEME RECEIVED: 07/07/23

DA TTL TARGET ILLUMINANCE
INTERNAL FLOOR LAYOUTS
BLOCK H2 & H3

MODELLED BY: / DRAWN BY: DAT
AW/LG/AK/AH/EY 12/07/23 SCALE: 1:200 A3

CT oLA o o DRAWING No:

ROL7465_R53_V02_602-09

Daylight & Sunlight





SOURCES OF INFORMATION:

EXISTING, SURROUNDING & ANALYSED BUILDINGS

Z-MAPPING 3D MODEL

Received on 18/04/2016

Site and aerial photos.

PROPOSED BUILDINGS

SHEPPARD ROBSON ARCHITECTS' 3D MODEL

Received on 07/07/23

CONSENTED BUILDINGS

PANTER HUDSPITH ARCHITECTS' DRAWINGS & 3D MODEL



CT AT

© Copyright Anstey Horne & Co. Ltd
This drawing is the property of Anstey Horne & Co. Ltd. All rights reserved.
This drawing should not be reproduced without permission.
Do not scale from this drawing.

CLT ST WILLIAM LLP

CT TTL CLARENDON ROAD
HORNSEY, LONDON N8
PHASE 4, H1 H2 H3

SCHEME SCHEME RECEIVED: 07/07/23

DA TTL TARGET ILLUMINANCE
INTERNAL FLOOR LAYOUTS
BLOCK H2 & H3

MODELLED BY: / DRAWN BY: DAT
AW/LG/AK/AH/EY 12/07/23

SCALE: 1:200

A3


CT oLA o o

DRAWING No:

ROL7465_R53_V02_602-10

Daylight & Sunlight



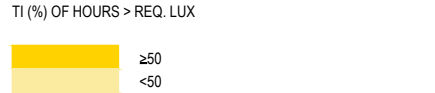

SOURCES OF INFORMATION:

EXISTING, SURROUNDING & ANALYSED BUILDINGS
Z-MAPPING 3D MODEL
Received on 18/04/2016

Site and aerial photos.

PROPOSED BUILDINGS
SHEPPARD ROBSON ARCHITECTS' 3D MODEL
Received on 07/07/23

CONSENTED BUILDINGS
PANTER HUDSPITH ARCHITECTS' DRAWINGS & 3D MODE



CT AT

© Copyright Anstey Horne & Co. Ltd
This drawing is the property of Anstey Horne & Co. Ltd. All rights reserved.
This drawing should not be reproduced without permission.
Do not scale from this drawing.

CLT ST WILLIAM LLP

CT TTL CLARENDON ROAD
HORNSEY, LONDON N8
PHASE 4, H1 H2 H3

SCHEME SCHEME RECEIVED: 07/07/23

DA TTL TARGET ILLUMINANCE
INTERNAL FLOOR LAYOUTS
BLOCK H2 & H3


MODELLED BY: / DRAWN BY: DAT
AW/LG/AK/AH/EY 12/07/23 SCALE: 1:200 A3

CT oLA o o DRAWING No:

ROL7465_R53_V02_602-11

Daylight & Sunlight



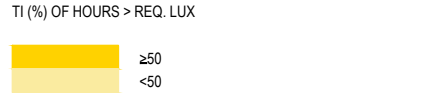

SOURCES OF INFORMATION:

EXISTING, SURROUNDING & ANALYSED BUILDINGS
Z-MAPPING 3D MODEL
Received on 18/04/2016

Site and aerial photos.

PROPOSED BUILDINGS
SHEPPARD ROBSON ARCHITECTS' 3D MODEL
Received on 07/07/23

CONSENTED BUILDINGS
PANTER HUDSPITH ARCHITECTS' DRAWINGS & 3D MODE



CT AT
© Copyright Anstey Horne & Co. Ltd
This drawing is the property of Anstey Horne & Co. Ltd. All rights reserved.
This drawing should not be reproduced without permission.
Do not scale from this drawing.

CLT ST WILLIAM LLP

CT TTL CLARENDON ROAD
HORNSEY, LONDON N8
PHASE 4, H1 H2 H3

SCHEME SCHEME RECEIVED: 07/07/23

DA TTL TARGET ILLUMINANCE
INTERNAL FLOOR LAYOUTS
BLOCK H2 & H3

MODELLED BY: / DRAWN BY: DAT
AW/LG/AK/AH/EY 12/07/23 SCALE: 1:200 A3

CT oLA o o DRAWING No:

ROL7465_R53_V02_602-12

Daylight & Sunlight



T1 (%) OF HOURS > REQ. LUX



SOURCES OF INFORMATION:

EXISTING, SURROUNDING & ANALYSED BUILDINGS

Z-MAPPING 3D MODEL

Received on 18/04/2016

Site and aerial photos.

PROPOSED BUILDINGS

SHEPPARD ROBSON ARCHITECTS' 3D MODEL

Received on 07/07/23

CONSENTED BUILDINGS

PANTER HUDSPITH ARCHITECTS' DRAWINGS & 3D MODE



CT AT

© Copyright Anstey Horne & Co. Ltd
This drawing is the property of Anstey Horne & Co. Ltd. All rights reserved.
This drawing should not be reproduced without permission.
Do not scale from this drawing.

CLT ST WILLIAM LLP

CT TTL CLARENDON ROAD
HORNSEY, LONDON N8
PHASE 4, H1 H2 H3

SCHEME SCHEME RECEIVED: 07/07/23

DA TTL TARGET ILLUMINANCE
INTERNAL FLOOR LAYOUTS
BLOCK H2 & H3

MODELLED BY: / DRAWN BY: DAT
AW/LG/AK/AH/EY 12/07/23

SCALE: 1:200

A3

CT oLA o o

DRAWING No:

ROL7465_R53_V02_602-13

Daylight & Sunlight



13TH FLOOR



SOURCES OF INFORMATION:

EXISTING, SURROUNDING & ANALYSED BUILDINGS

Z-MAPPING 3D MODEL
Received on 18/04/2016

Site and aerial photos.

PROPOSED BUILDINGS

SHEPPARD ROBSON ARCHITECTS' 3D MODEL
Received on 07/07/23

CONSENTED BUILDINGS

PANTER HUDSPITH ARCHITECTS' DRAWINGS & 3D MODE



CT AT

© Copyright Anstey Horne & Co. Ltd
This drawing is the property of Anstey Horne & Co. Ltd. All rights reserved.
This drawing should not be reproduced without permission.
Do not scale from this drawing.

CLT ST WILLIAM LLP

CT TTL CLARENDON ROAD
HORNSEY, LONDON N8
PHASE 4, H1 H2 H3

SCHEME SCHEME RECEIVED: 07/07/23



DA TTL TARGET ILLUMINANCE
INTERNAL FLOOR LAYOUTS
BLOCK H2 & H3


MODELLED BY: / DRAWN BY: DAT
AW/LG/AK/AH/EY 12/07/23 SCALE: 1:200 A3

CT oLA o o DRAWING No:

ROL7465_R53_V02_602-14

Daylight & Sunlight

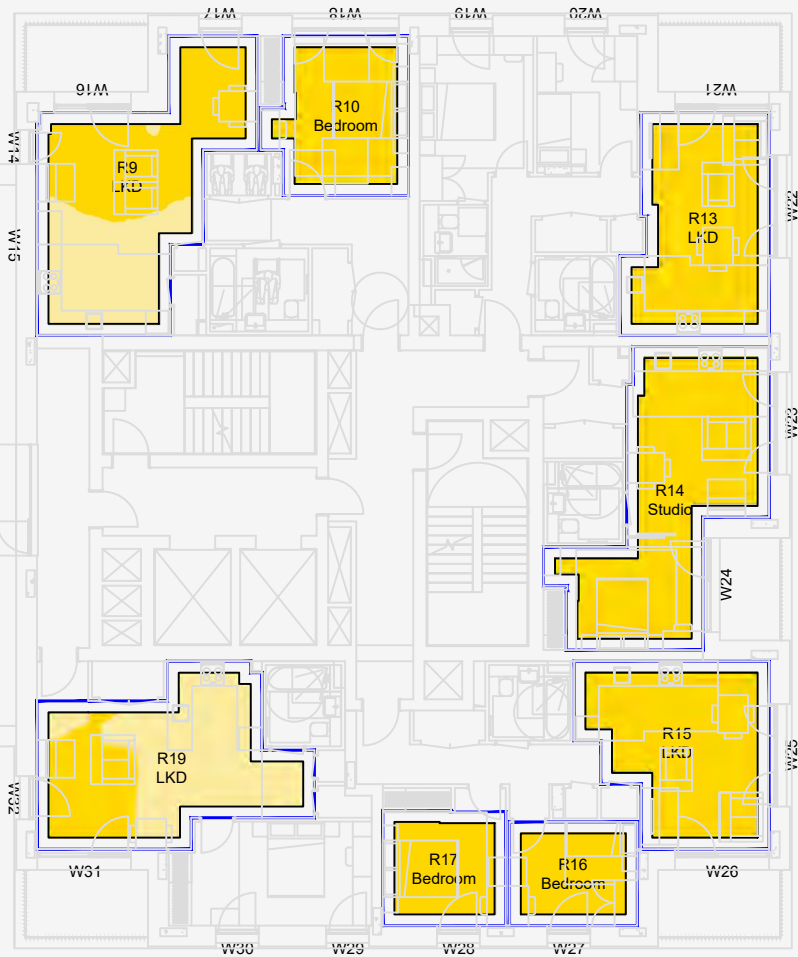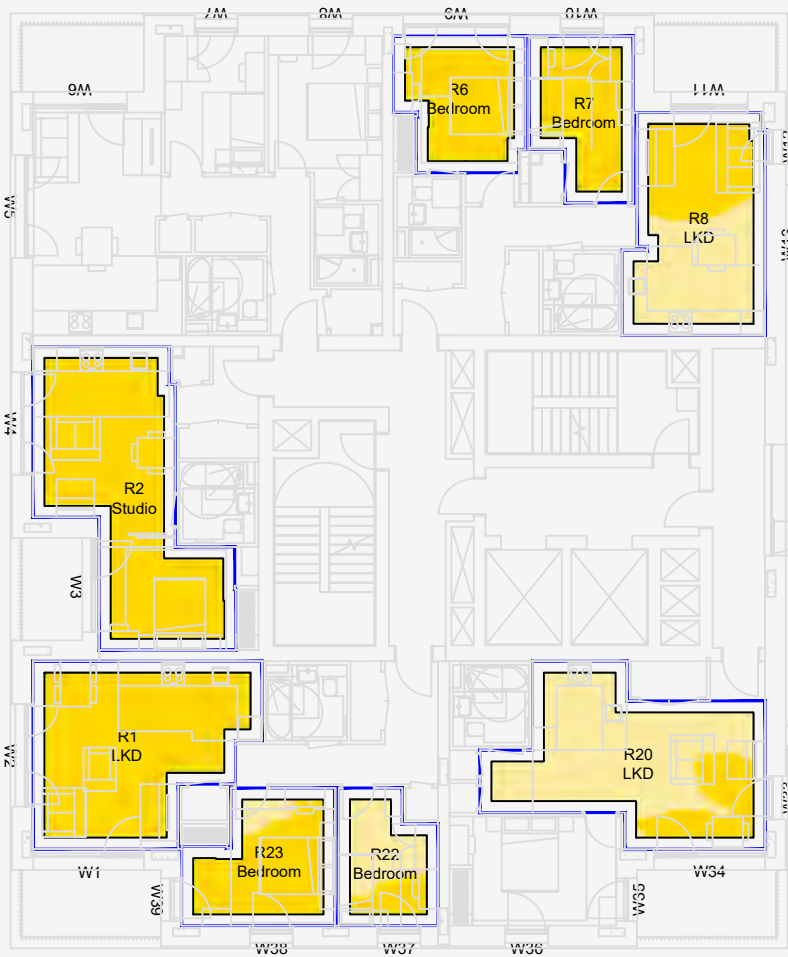

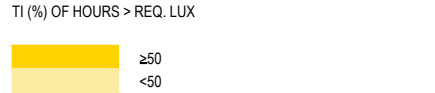

SOURCES OF INFORMATION:

EXISTING, SURROUNDING & ANALYSED BUILDINGS
Z-MAPPING 3D MODEL
Received on 18/04/2016

Site and aerial photos.

PROPOSED BUILDINGS
SHEPPARD ROBSON ARCHITECTS' 3D MODEL
Received on 07/07/23

CONSENTED BUILDINGS
PANTER HUDSPITH ARCHITECTS' DRAWINGS & 3D MODEL



CT AT

© Copyright Anstey Horne & Co. Ltd
This drawing is the property of Anstey Horne & Co. Ltd. All rights reserved.
This drawing should not be reproduced without permission.
Do not scale from this drawing.

CLT ST WILLIAM LLP

CT TTL CLARENDON ROAD
HORNSEY, LONDON N8
PHASE 4, H1 H2 H3

SCHEME SCHEME RECEIVED: 07/07/23



DA TTL TARGET ILLUMINANCE
INTERNAL FLOOR LAYOUTS
BLOCK H2 & H3

MODELLED BY: / DRAWN BY: DAT
AW/LG/AK/AH/EY 12/07/23 SCALE: 1:200 A3

CT oLA o o DRAWING No:

ROL7465_R53_V02_602-15

Daylight & Sunlight

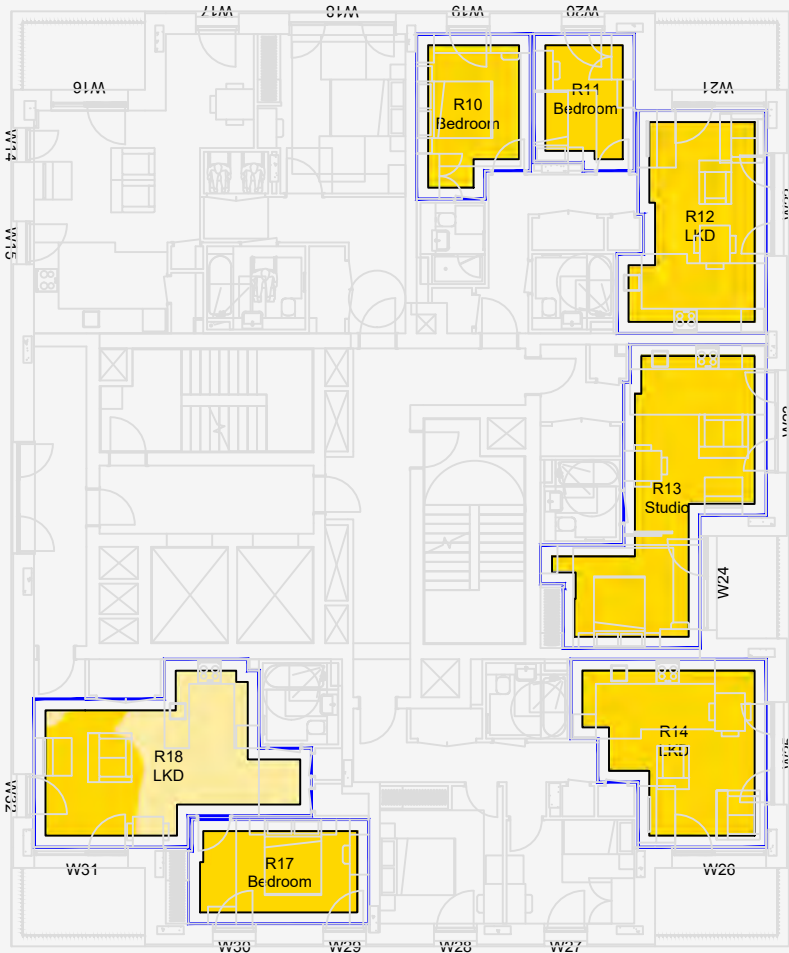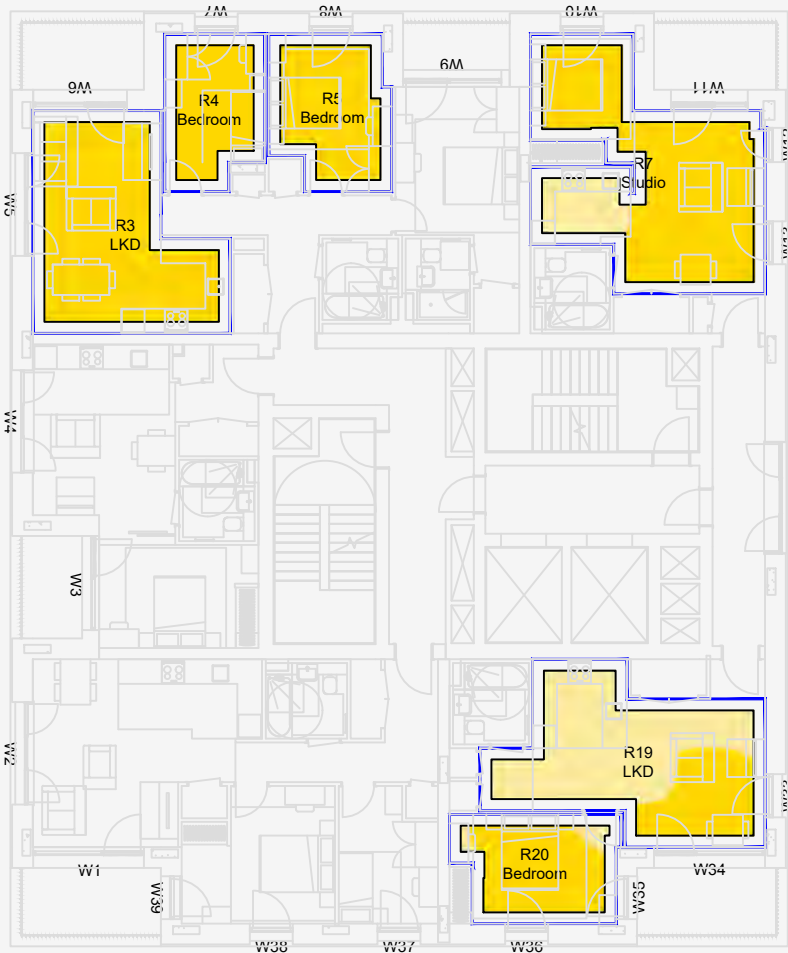



SOURCES OF INFORMATION:

EXISTING, SURROUNDING & ANALYSED BUILDINGS

Z-MAPPING 3D MODEL
Received on 18/04/2016

Site and aerial photos.

PROPOSED BUILDINGS

SHEPPARD ROBSON ARCHITECTS' 3D MODEL
Received on 07/07/23

CONSENTED BUILDINGS

PANTER HUDSPITH ARCHITECTS' DRAWINGS & 3D MODE



CT AT

© Copyright Anstey Horne & Co. Ltd
This drawing is the property of Anstey Horne & Co. Ltd. All rights reserved.
This drawing should not be reproduced without permission.
Do not scale from this drawing.

CLT ST WILLIAM LLP

CT TTL CLARENDON ROAD
HORNSEY, LONDON N8
PHASE 4, H1 H2 H3

SCHEME SCHEME RECEIVED: 07/07/23



DA TTL TARGET ILLUMINANCE
INTERNAL FLOOR LAYOUTS
BLOCK H2 & H3


MODELLED BY: / DRAWN BY: DAT
AW/LG/AK/AH/EY 12/07/23 SCALE: 1:200 A3

CT oLA o o DRAWING No:

ROL7465_R53_V02_602-16

Daylight & Sunlight

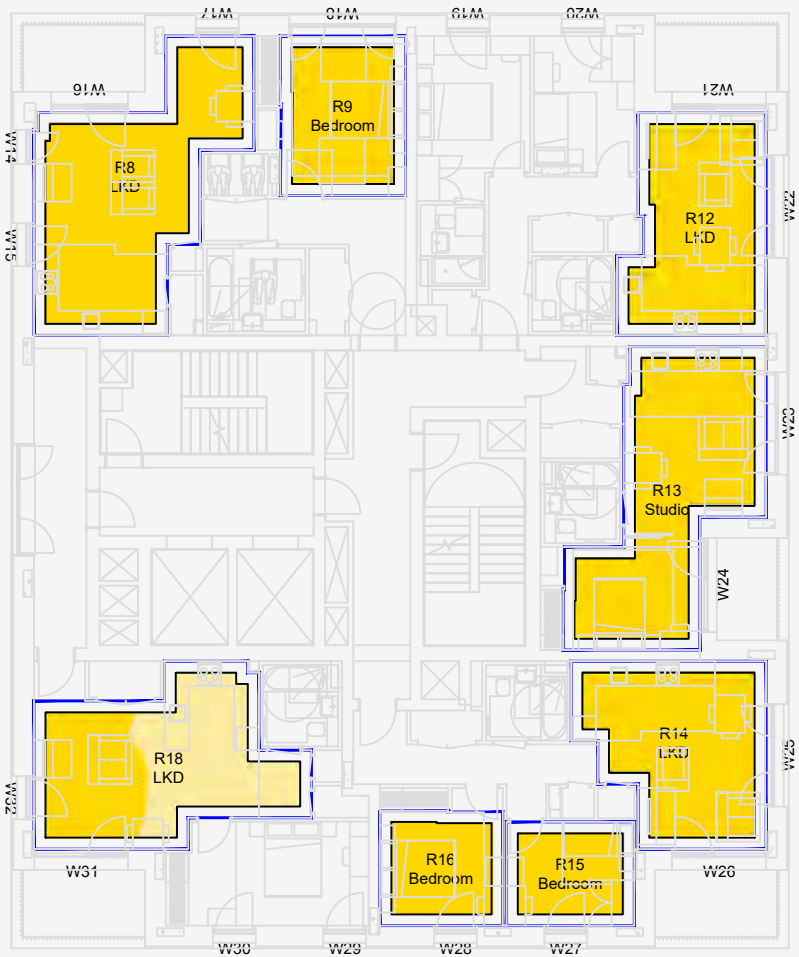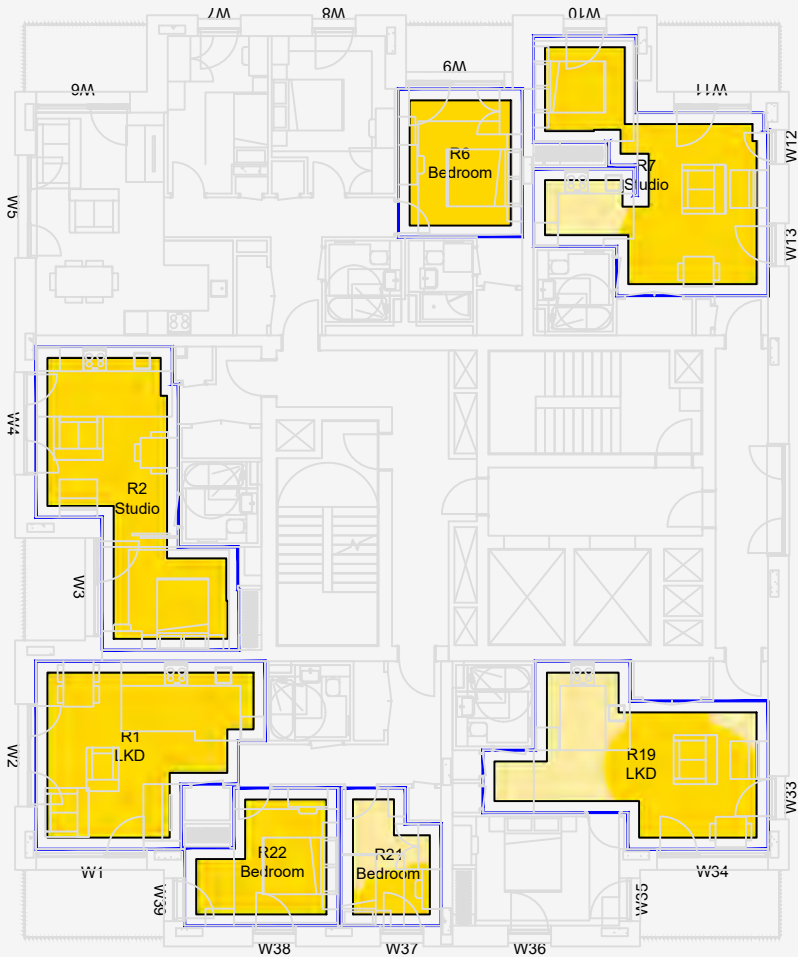

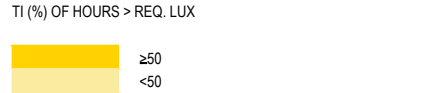

SOURCES OF INFORMATION:

- EXISTING, SURROUNDING & ANALYSED BUILDINGS**
Z-MAPPING 3D MODEL
Received on 18/04/2016
Site and aerial photos.
- PROPOSED BUILDINGS**
SHEPPARD ROBSON ARCHITECTS' 3D MODEL
Received on 07/07/23
- CONSENTED BUILDINGS**
PANTER HUDSPITH ARCHITECTS' DRAWINGS & 3D MODE



CT AT

© Copyright Anstey Horne & Co. Ltd
This drawing is the property of Anstey Horne & Co. Ltd. All rights reserved.
This drawing should not be reproduced without permission.
Do not scale from this drawing.

CLT ST WILLIAM LLP

CT TTL CLARENDON ROAD
HORNSEY, LONDON N8
PHASE 4, H1 H2 H3

SCHEME SCHEME RECEIVED: 07/07/23



DA TTL TARGET ILLUMINANCE
INTERNAL FLOOR LAYOUTS
BLOCK H2 & H3

MODELLED BY: / DRAWN BY: DAT
AW/LG/AK/AH/EY 12/07/23 SCALE: 1:200 A3


CT oLA o o DRAWING No:

ROL7465_R53_V02_602-17

Daylight & Sunlight

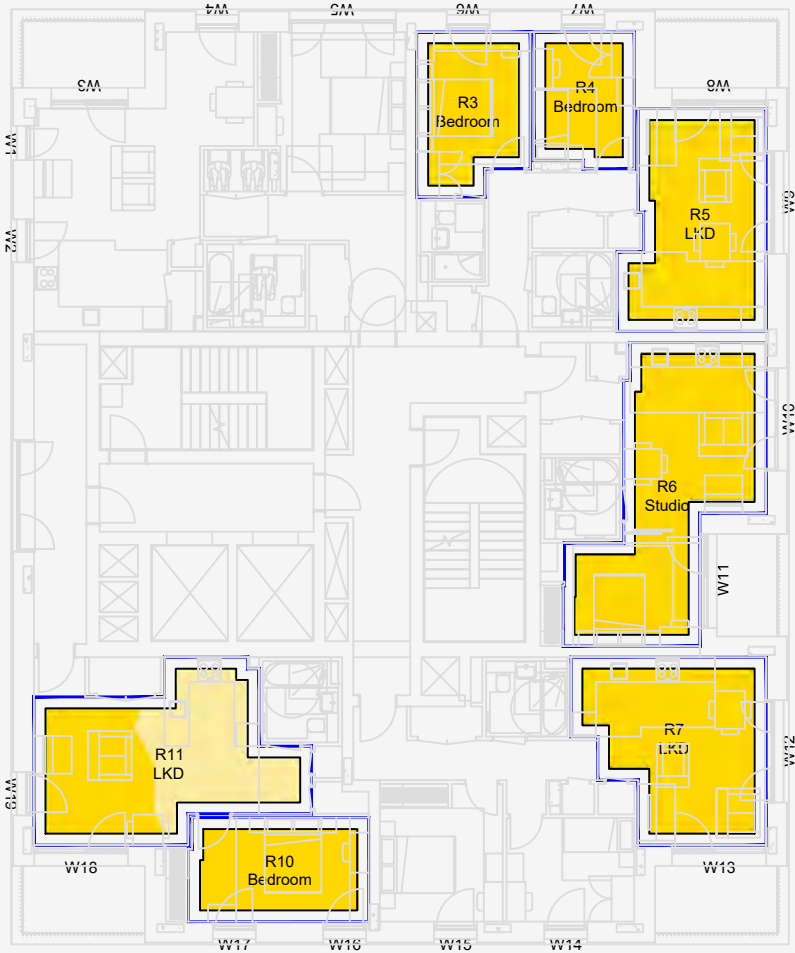 

17TH FLOOR

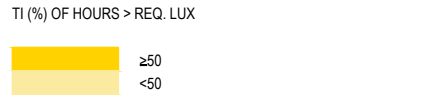

SOURCES OF INFORMATION:

EXISTING, SURROUNDING & ANALYSED BUILDINGS

Z-MAPPING 3D MODEL

Received on 18/04/2016

Site and aerial photos.

PROPOSED BUILDINGS

SHEPPARD ROBSON ARCHITECTS' 3D MODEL

Received on 07/07/23

CONSENTED BUILDINGS

PANTER HUDSPITH ARCHITECTS' DRAWINGS & 3D MODE



CT AT

© Copyright Anstey Horne & Co. Ltd

This drawing is the property of Anstey Horne & Co. Ltd. All rights reserved.

This drawing should not be reproduced without permission.

Do not scale from this drawing.

CLT ST WILLIAM LLP

CT TTL CLARENDON ROAD

HORNSEY, LONDON N8

PHASE 4, H1 H2 H3

SCHEME SCHEME RECEIVED: 07/07/23

DA TTL TARGET ILLUMINANCE

INTERNAL FLOOR LAYOUTS

BLOCK H2 & H3

MODELLED BY:/ DRAWN BY/ DAT

AW/LG/AK/AH/EY 12/07/23

SCALE: 1:200


A3

CT oLA o o

DRAWING No:


ROL7465_R53_V02_602-18

Daylight & Sunlight

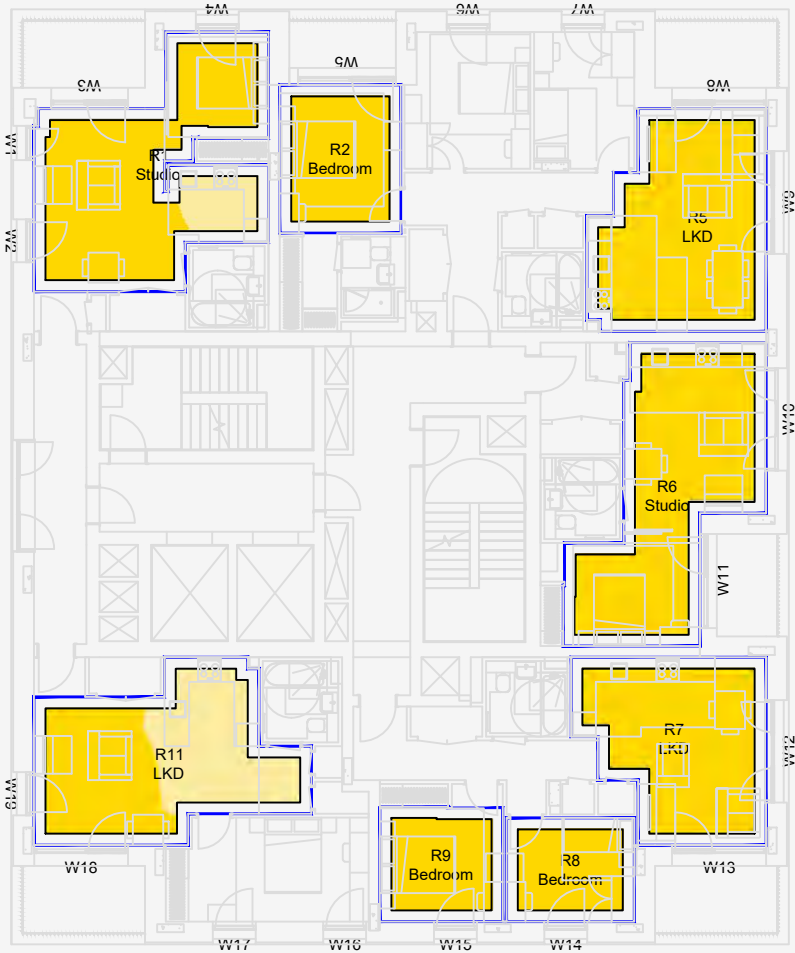

18TH FLOOR



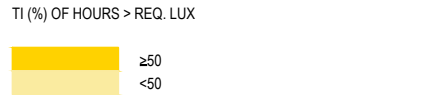

SOURCES OF INFORMATION:

- EXISTING, SURROUNDING & ANALYSED BUILDINGS
- Z-MAPPING 3D MODEL
Received on 18/04/2016
- Site and aerial photos.
- PROPOSED BUILDINGS
- SHEPPARD ROBSON ARCHITECTS' 3D MODEL
Received on 07/07/23
- CONSENTED BUILDINGS
- PANTER HUDSPITH ARCHITECTS' DRAWINGS & 3D MODE



CT AT

© Copyright Anstey Horne & Co. Ltd
This drawing is the property of Anstey Horne & Co. Ltd. All rights reserved.
This drawing should not be reproduced without permission.
Do not scale from this drawing.

CLT ST WILLIAM LLP

CT TTL CLARENDON ROAD
HORNSEY, LONDON N8
PHASE 4, H1 H2 H3


SCHEME SCHEME RECEIVED: 07/07/23

DA TTL TARGET ILLUMINANCE
INTERNAL FLOOR LAYOUTS
BLOCK H2 & H3

MODELLED BY: / DRAWN BY: DAT
AW/LG/AK/AH/EY 12/07/23 SCALE: 1:200 A3

CT oLA o o DRAWING No:
ROL7465_R53_V02_602-19

Daylight & Sunlight

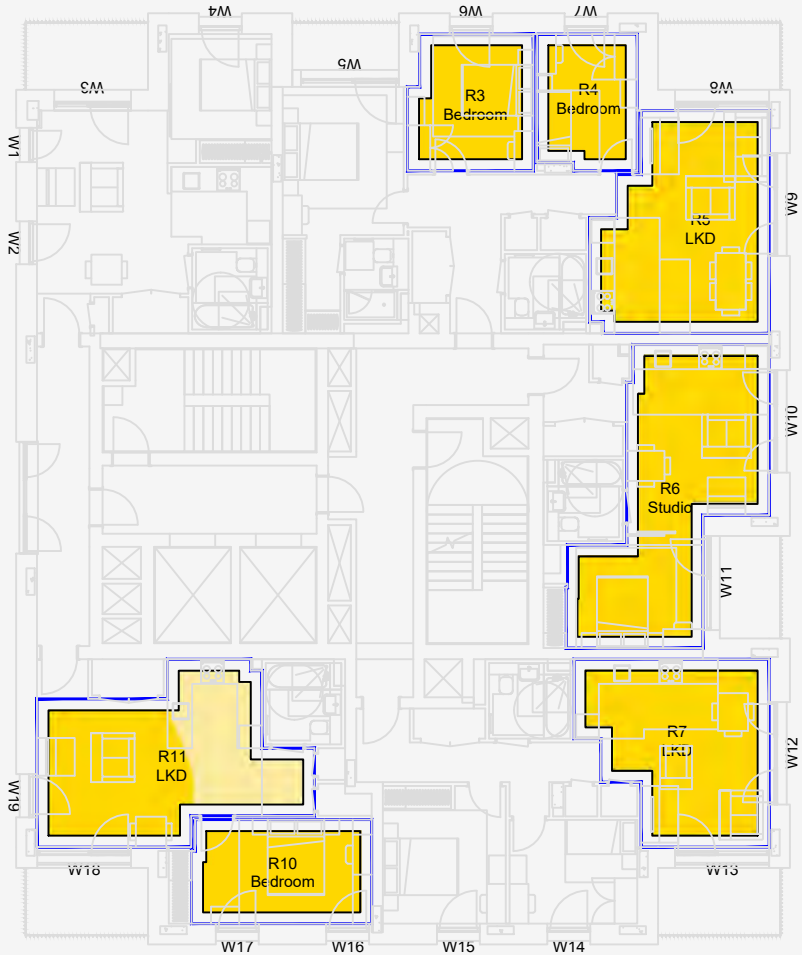


APPENDIX G

-

LAYOUT PLANS WITH ADF RESULTS

DRAWING NOS. ROL07465_R53_V02A_401-01 TO 402-19

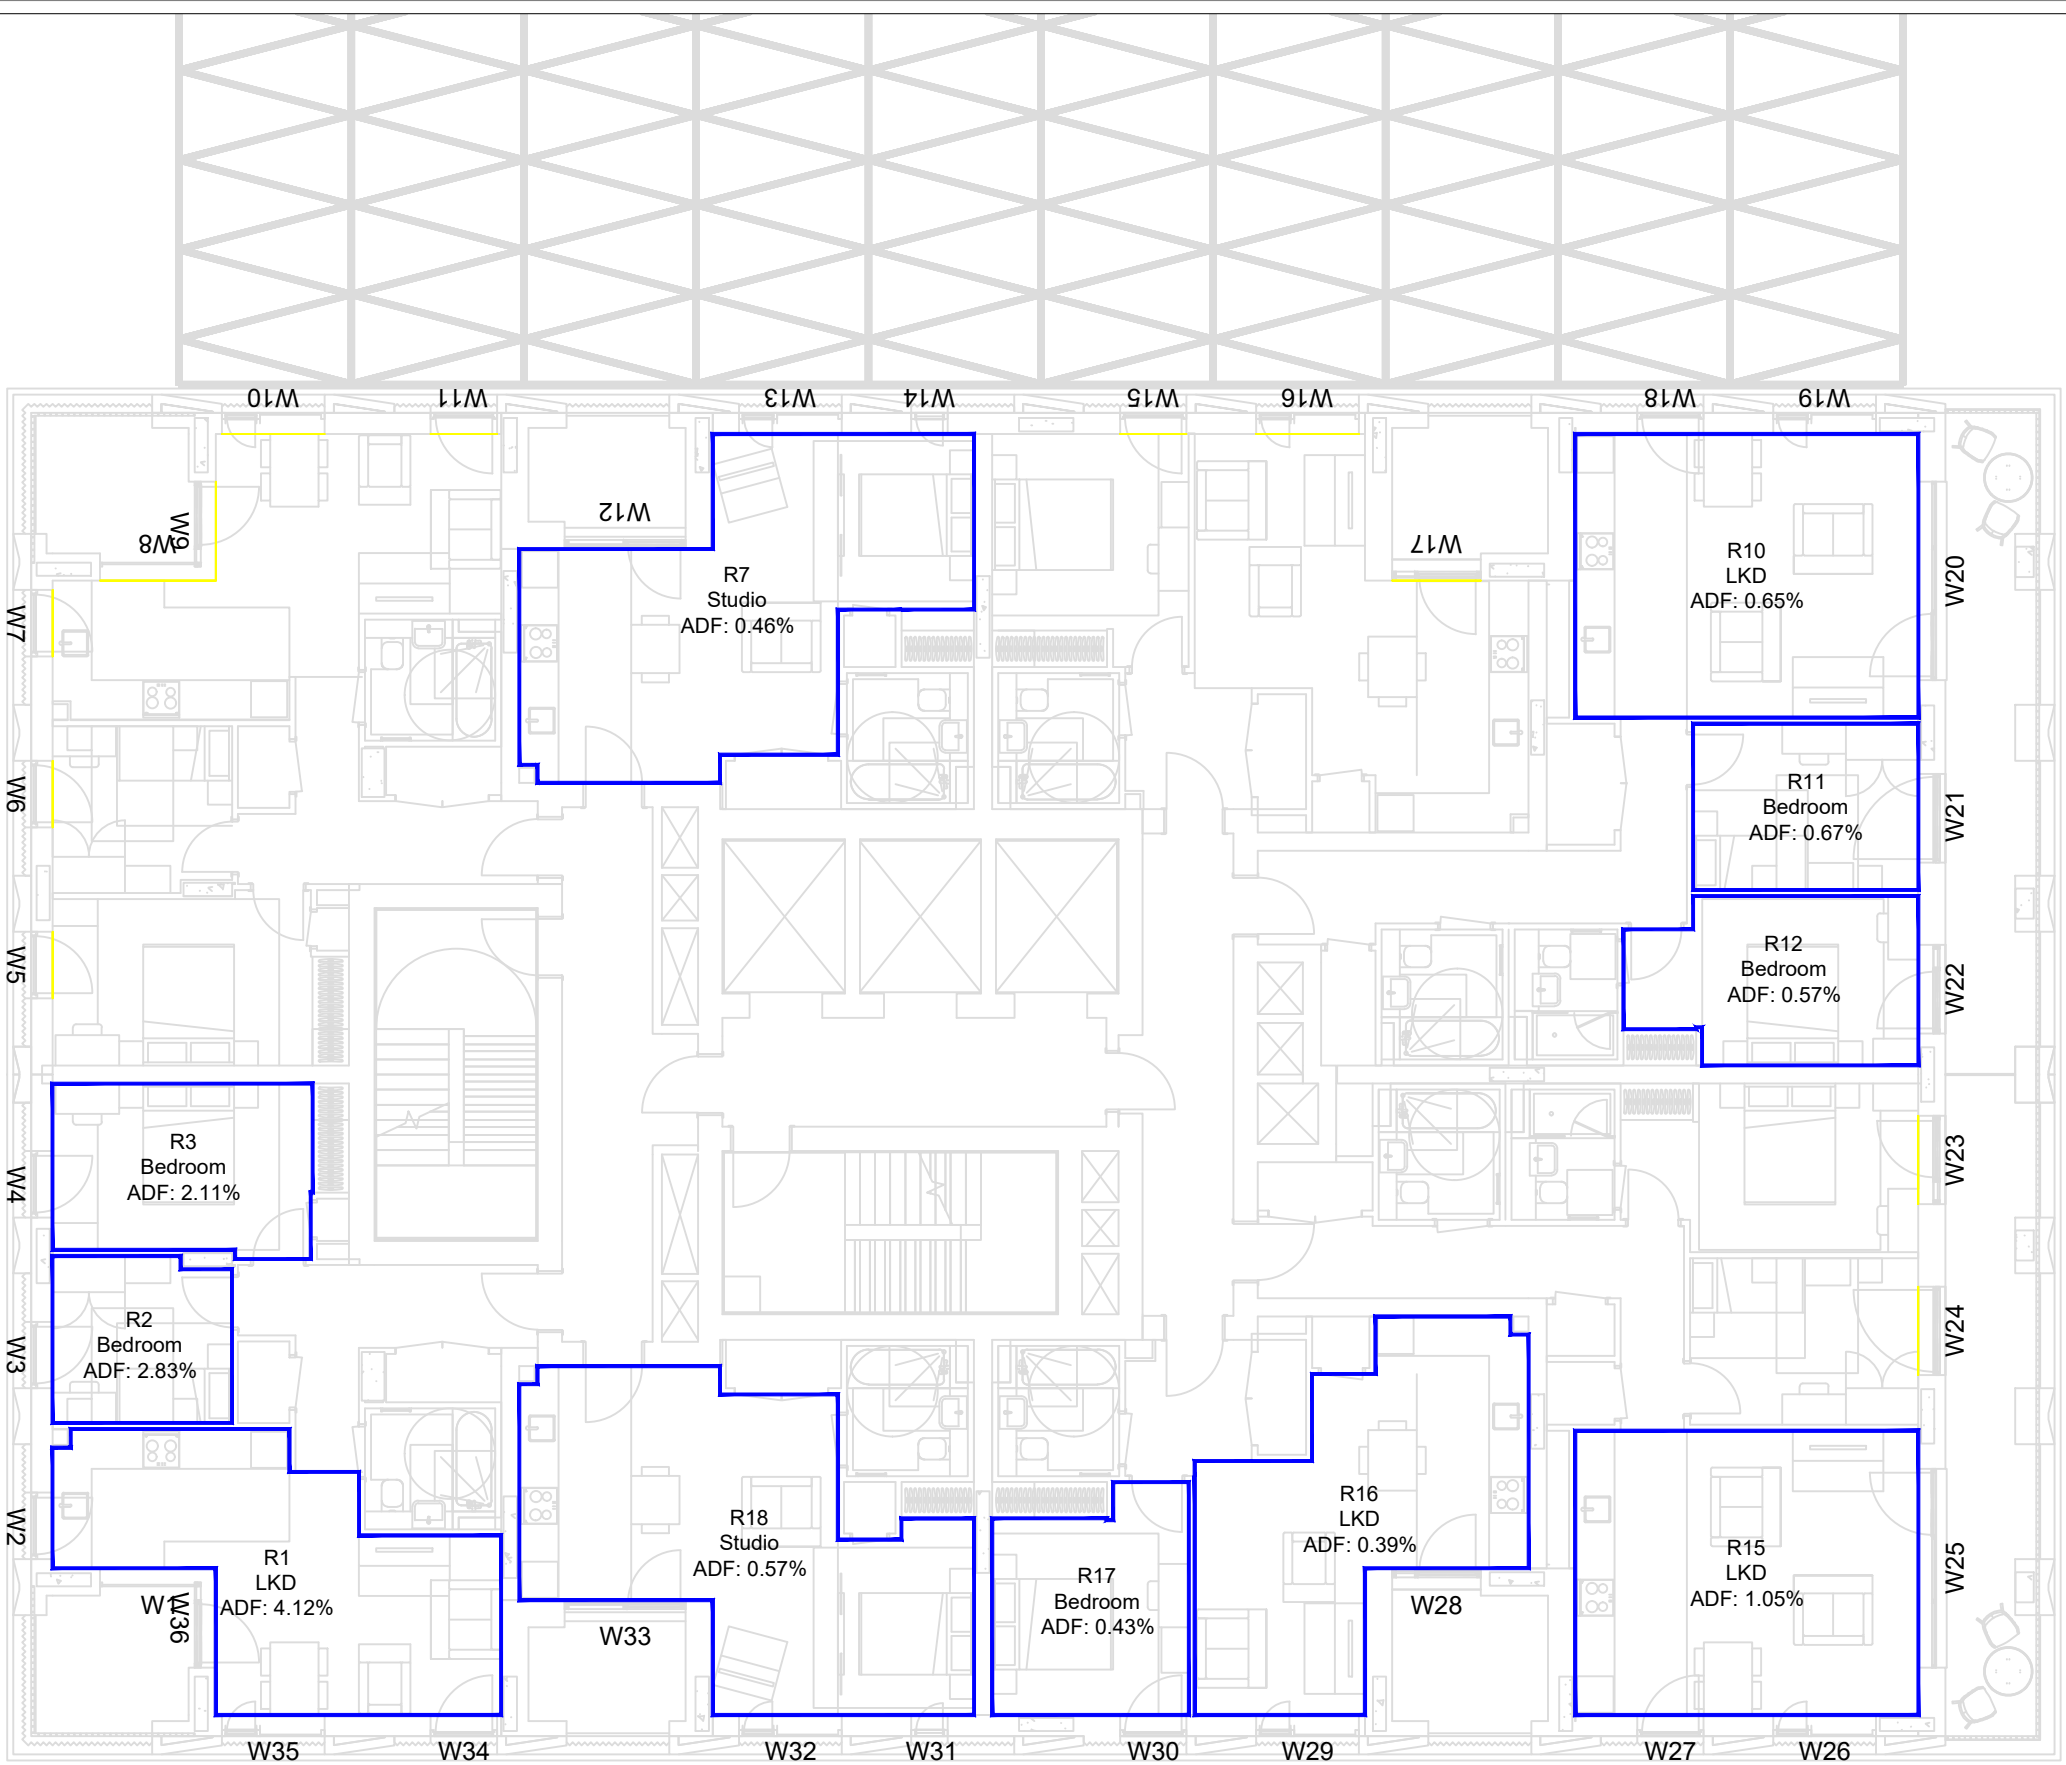


2ND FLOOR

LEGEND:

- Room Layout from Plan/ Inspection
- Room Layout - Notional

SOURCES OF INFORMATION:

- EXISTING, SURROUNDING & ANALYSED BUILDINGS**
Z-MAPPING 3D MODEL
Received on 18/04/2016
Site and aerial photos.
- PROPOSED BUILDINGS**
SHEPPARD ROBSON ARCHITECTS' 3D MODEL
Received on 07/07/23
- CONSENTED BUILDINGS**
PANTER HUDSPITH ARCHITECTS' DRAWINGS & 3D MODE

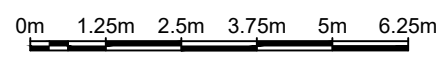

PROJECT INFORMATION

© Copyright Anstey Horne & Co. Ltd
This drawing is the property of Anstey Horne & Co. Ltd. All rights reserved.
This drawing should not be reproduced without permission.
Do not scale from this drawing.

CLIENT: ST WILLIAM LLP

PROJECT TITLE: CLARENDON ROAD
HORNSEY, LONDON N8
PHASE 4, H1 H2 H3


SCHEME REF: SCHEME RECEIVED: 07/07/23

DRAWING TITLE: AVERAGE DAYLIGHT FACTOR
INTERNAL FLOOR LAYOUTS
BLOCK H1

MODELLED BY: / DRAWN BY: DATE: SCALE: 1:125 A3
AW/LG/AK/AH/EY 12/07/23

PROJECT No: RELEASE No: VERSION No: DRAWING No:
ROL7465_R53_V02A_401-01

Daylight & Sunlight

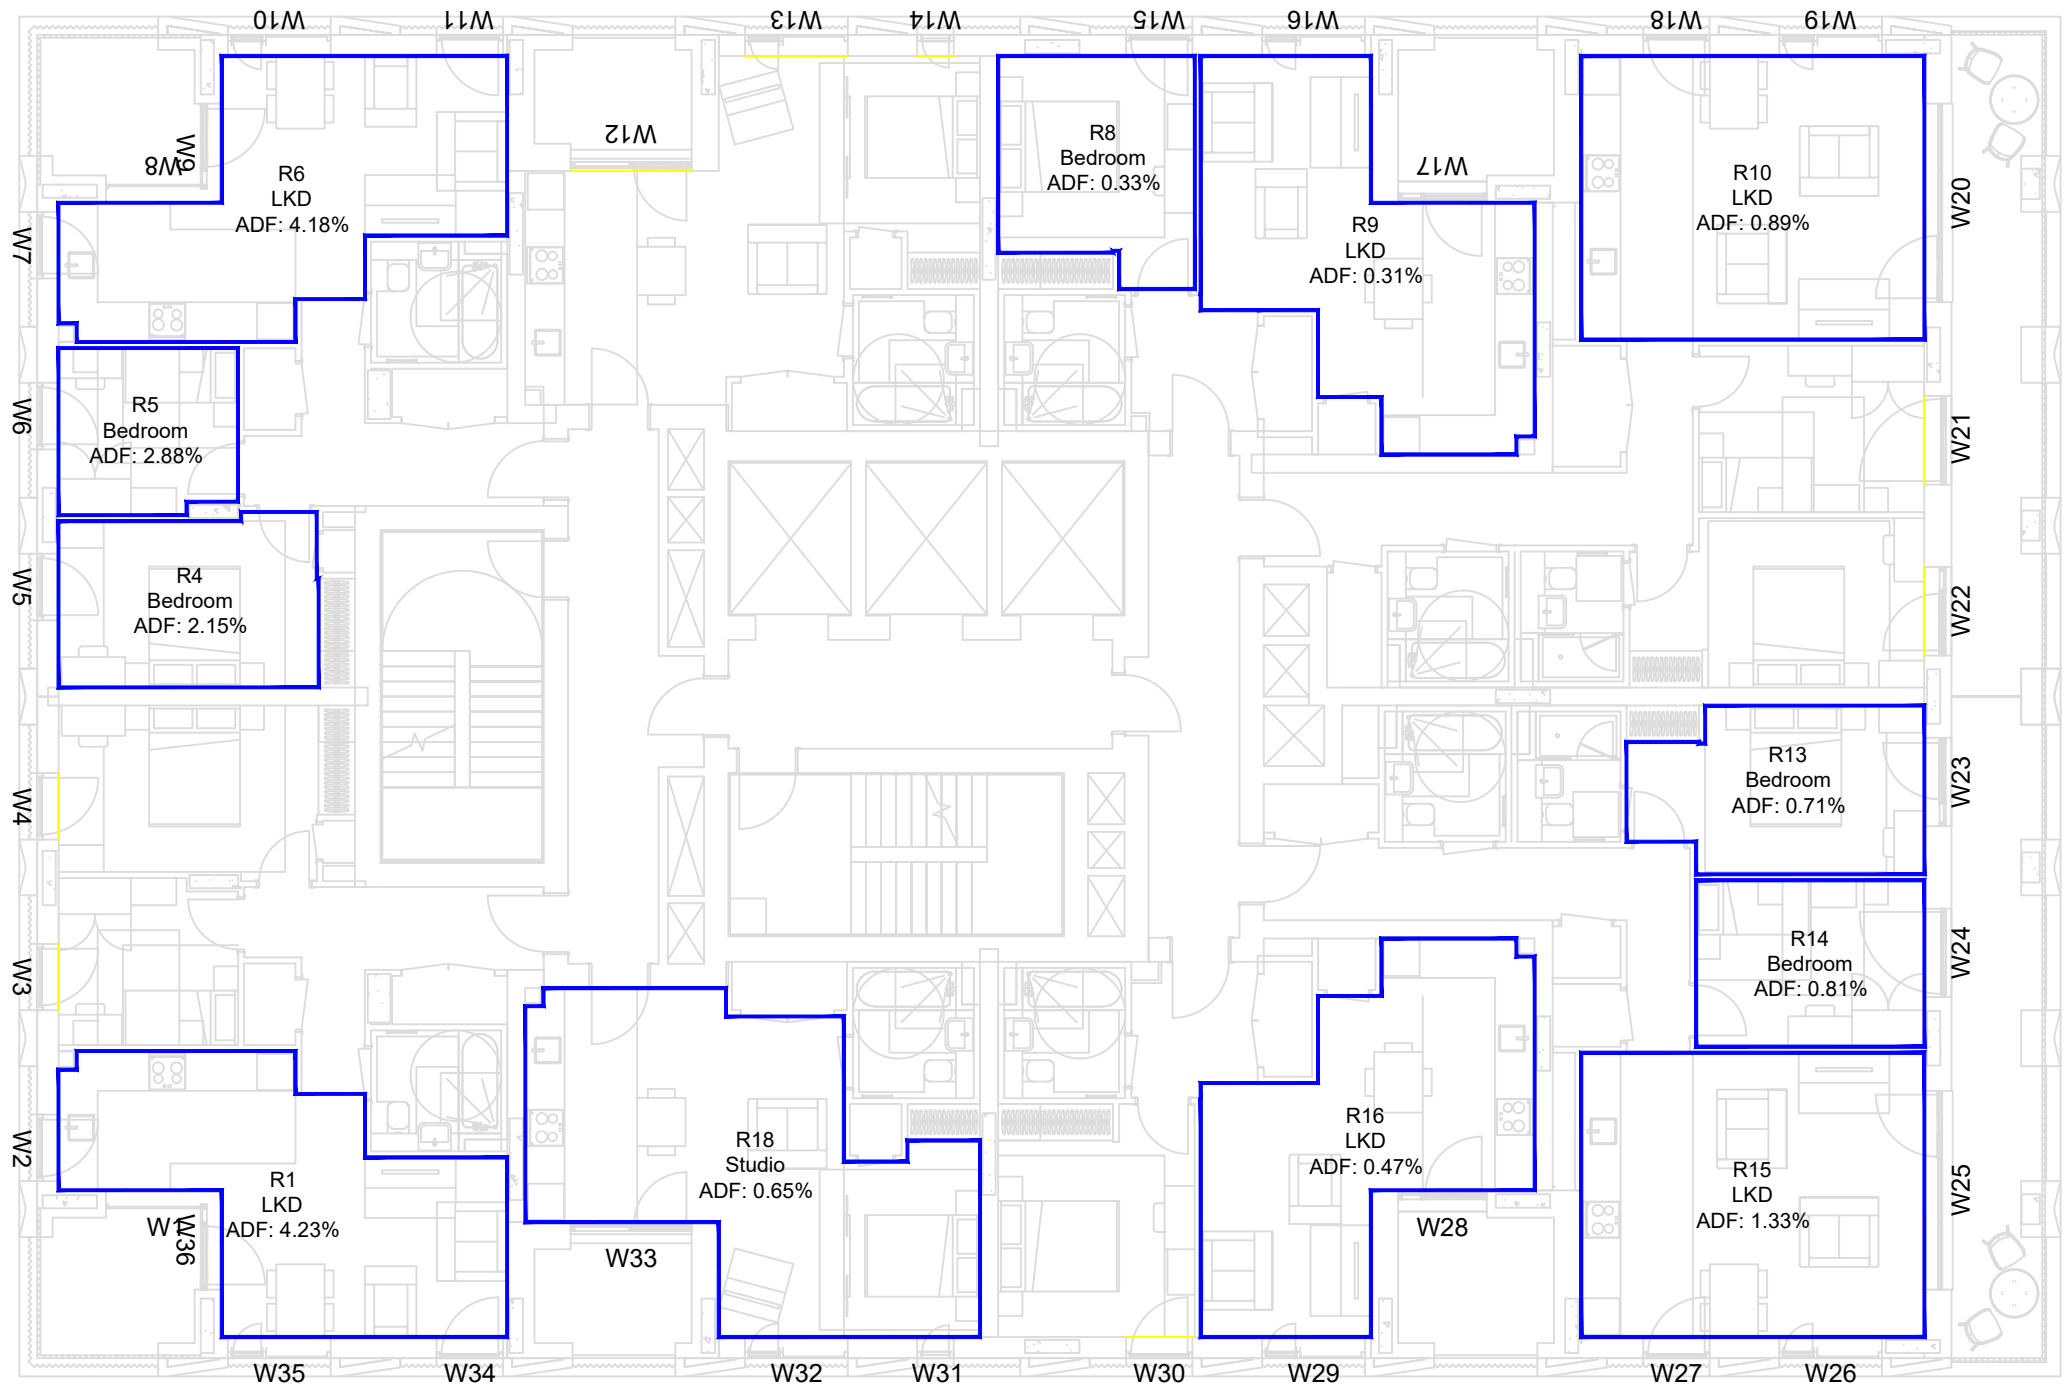

LEGEND:

- Room Layout from Plan/ Inspection
- Room Layout - Notional

SOURCES OF INFORMATION:

EXISTING, SURROUNDING & ANALYSED BUILDINGS

Z-MAPPING 3D MODEL
Received on 18/04/2016

Site and aerial photos.

PROPOSED BUILDINGS

SHEPPARD ROBSON ARCHITECTS' 3D MODEL
Received on 07/07/23

CONSENTED BUILDINGS

PANTER HUDSPITH ARCHITECTS' DRAWINGS & 3D MODE



0m 1.25m 2.5m 3.75m 5m 6.25m

PROJECT INFORMATION

© Copyright Anstey Horne & Co. Ltd
This drawing is the property of Anstey Horne & Co. Ltd. All rights reserved.
This drawing should not be reproduced without permission.
Do not scale from this drawing.

CLIENT: ST WILLIAM LLP

PROJECT TITLE: CLARENDON ROAD
HORNSEY, LONDON N8
PHASE 4, H1 H2 H3

SCHEME REF: SCHEME RECEIVED: 07/07/23


DRAWING TITLE: AVERAGE DAYLIGHT FACTOR
INTERNAL FLOOR LAYOUTS
BLOCK H1

MODELLED BY: / DRAWN BY: DATE: SCALE: 1:125 A3
AW/LG/AK/AH/EY 12/07/23

PROJECT No: RELEASE No: VERSION No: DRAWING No:

ROL7465_R53_V02A_401-02

Daylight & Sunlight

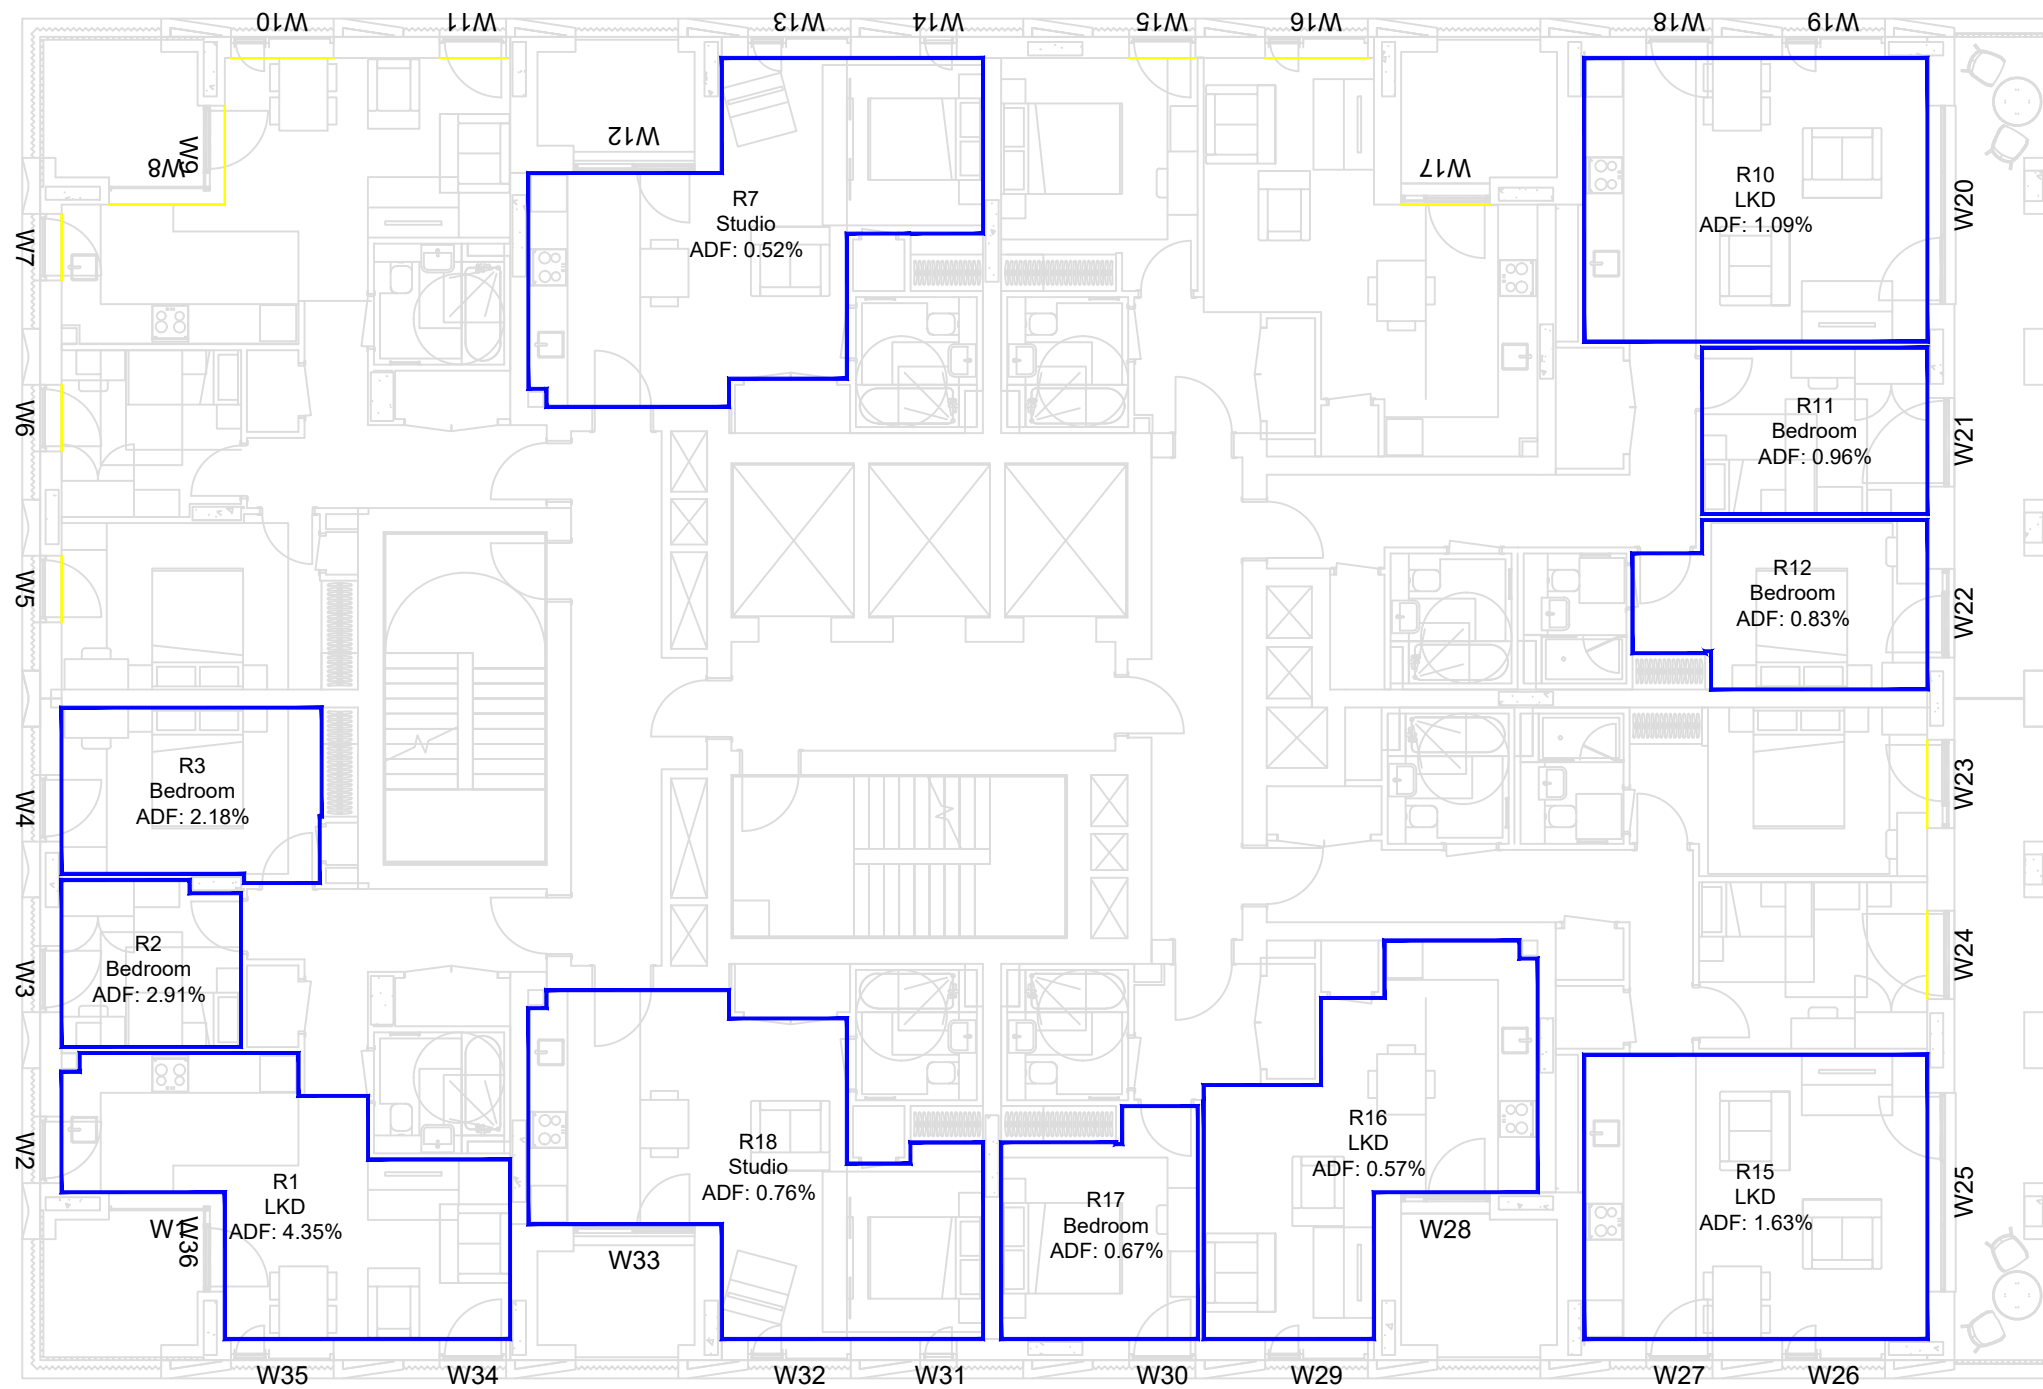

LEGEND:

- Room Layout from Plan/ Inspection
- Room Layout - Notional

SOURCES OF INFORMATION:

EXISTING, SURROUNDING & ANALYSED BUILDINGS

Z-MAPPING 3D MODEL
Received on 18/04/2016

Site and aerial photos.

PROPOSED BUILDINGS

SHEPPARD ROBSON ARCHITECTS' 3D MODEL
Received on 07/07/23

CONSENTED BUILDINGS

PANTER HUDSPITH ARCHITECTS' DRAWINGS & 3D MODEL



0m 1.25m 2.5m 3.75m 5m 6.25m

PROJECT INFORMATION

© Copyright Anstey Horne & Co. Ltd
This drawing is the property of Anstey Horne & Co. Ltd. All rights reserved.
This drawing should not be reproduced without permission.
Do not scale from this drawing.

CLIENT: ST WILLIAM LLP

PROJECT TITLE: CLARENDON ROAD
HORNSEY, LONDON N8
PHASE 4, H1 H2 H3

SCHEME REF: SCHEME RECEIVED: 07/07/23

DRAWING TITLE: AVERAGE DAYLIGHT FACTOR
INTERNAL FLOOR LAYOUTS
BLOCK H1

MODELLED BY: / DRAWN BY: DATE: SCALE: 1:125 A3
AW/LG/AK/AH/EY 12/07/23

PROJECT No: RELEASE No: VERSION No: DRAWING No:

ROL7465_R53_V02A_401-03

- Room Layout from Plan/ Inspection
- Room Layout - Notional

PANTER HUDSPITH ARCHITECTS' DRAWINGS & 3D MODE



0m 1.25m 2.5m 3.75m 5m 6.25m

© Copyright Anstey Horne & Co. Ltd
This drawing is the property of Anstey Horne & Co. Ltd. All rights reserved.
This drawing should not be reproduced without permission.
Do not scale from this drawing.

CLIENT: ST WILLIAM LLP

PROJECT TITLE: CLARENDON ROAD
HORNSEY, LONDON N8
PHASE 4, H1 H2 H3


SCHEME REF: SCHEME RECEIVED: 07/07/23

DRAWING TITLE: AVERAGE DAYLIGHT FACTOR
INTERNAL FLOOR LAYOUTS
BLOCK H1

MODELLED BY: / DRAWN BY: AW/LG/AK/AH/EY	DATE: 12/07/23	SCALE: 1:125	A3
--	-------------------	-----------------	-----------

PROJECT No:	RELEASE No:	VERSION No:	DRAWING No:
ROL7465_R53_V02A			401-04

Daylight & Sunlight

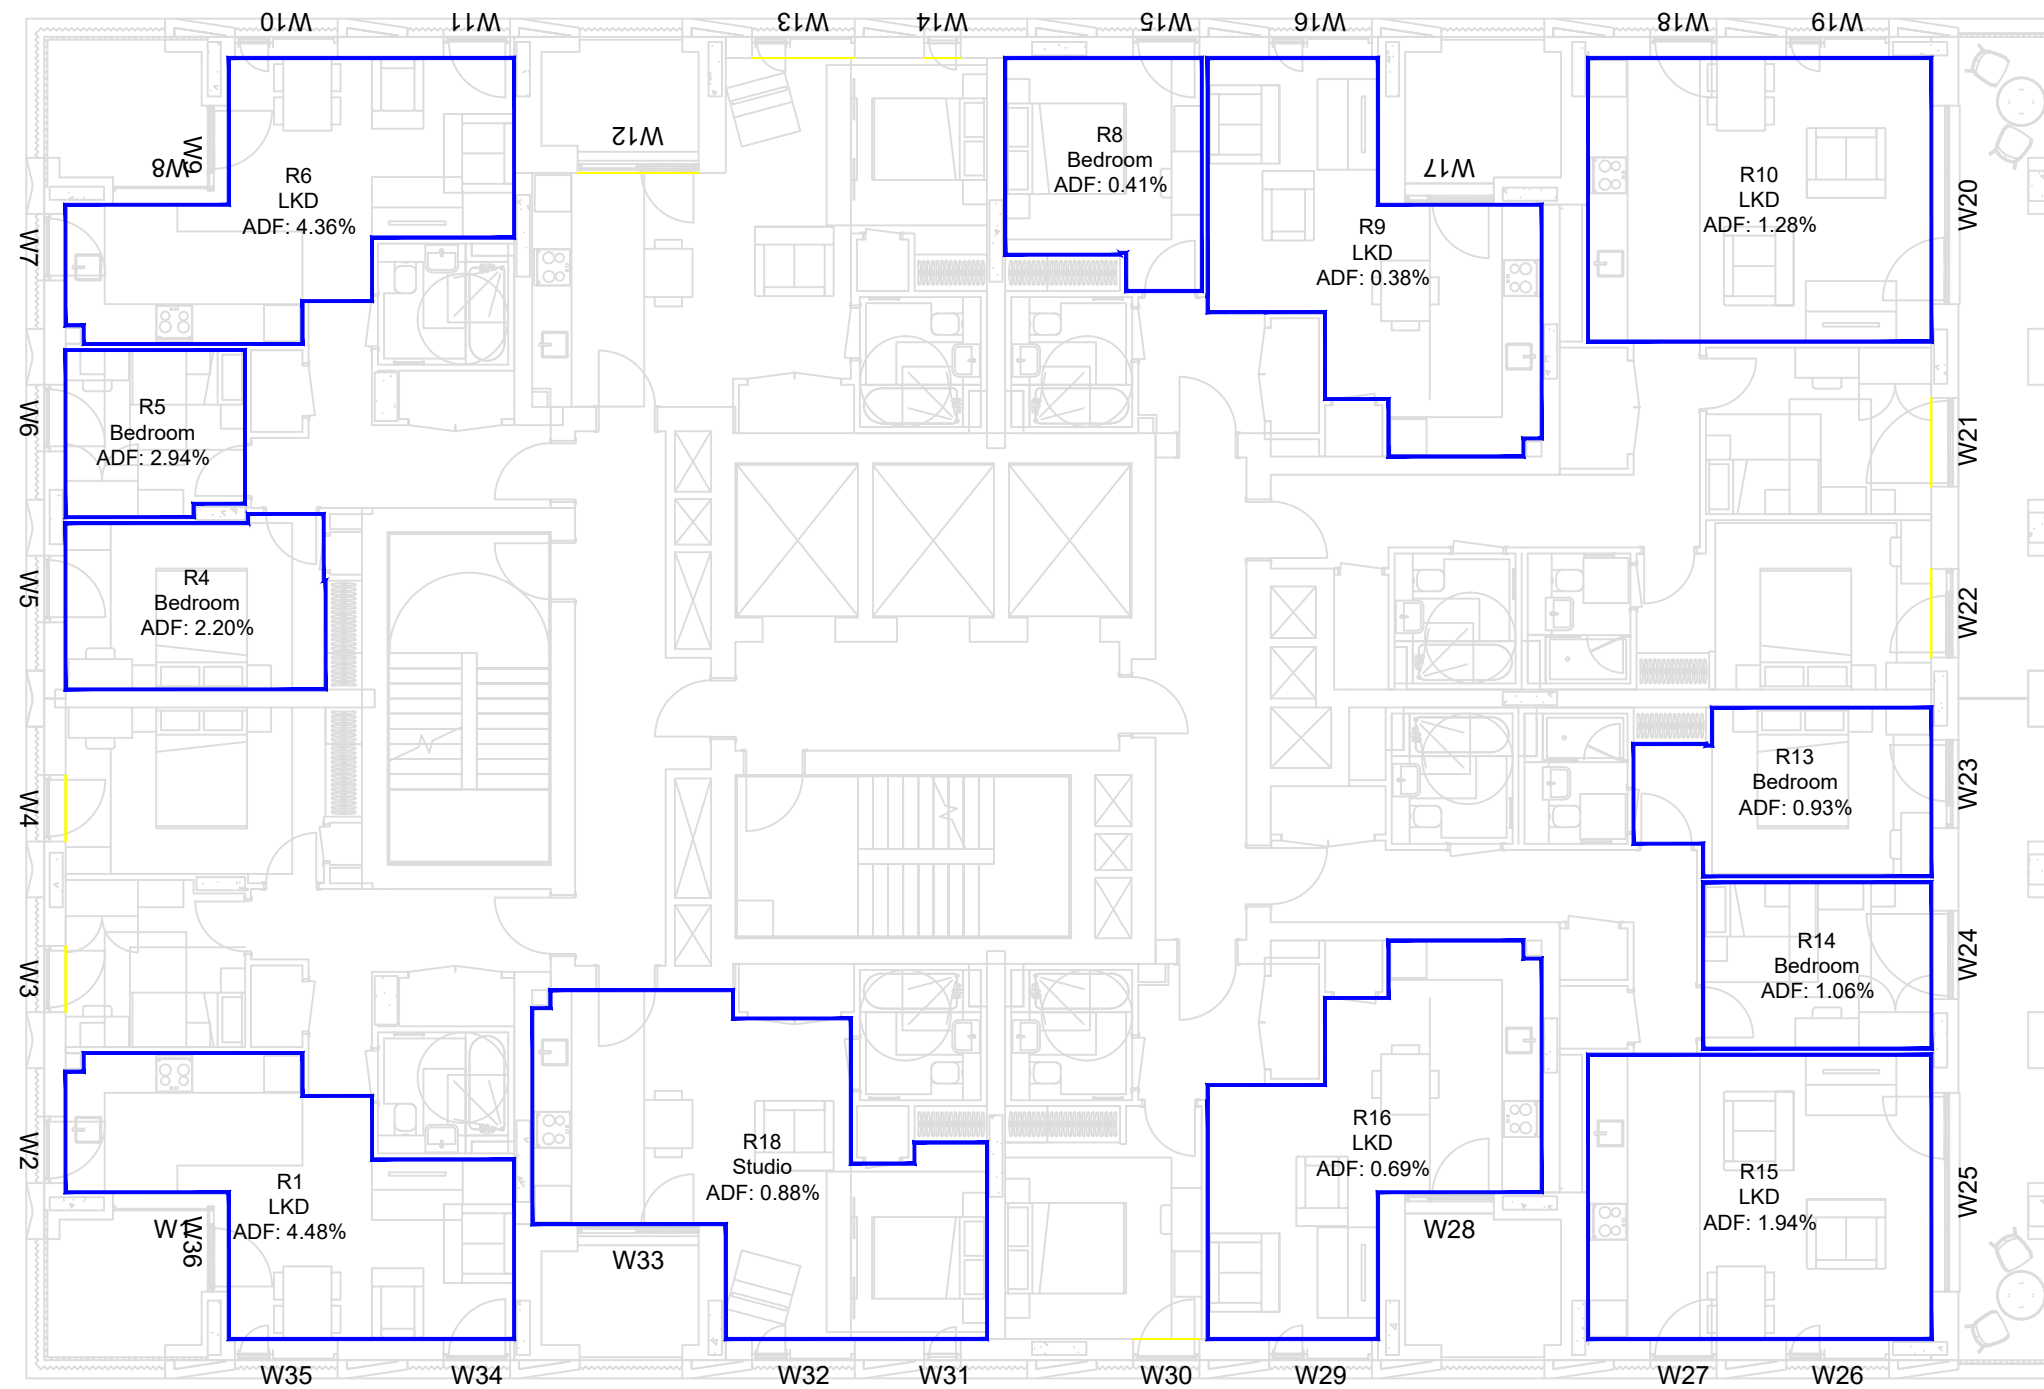

5TH FLOOR