

PLANTING KEY

SB Standard silver birch tree

CH Standard wild cherry tree

Existing Landscaping to be Retained


Existing Trees to be Retained

Proposed Landscaping - Plant Mix:
Calluna vulmgaris (Heather), Cytisus scoparius (Broom), Erica cinerea Bell (Heather), Ulex europaeus (Gorse) and Lavandula (Lavender)

Proposed Trees
(Type as Specified Below.)

Note: see Ecology Report by Betts Ecology

PLANTING SCHEDULE					
KEY					
	TREES	Sq M	No/ Sq M	No.	COMMENTS
SB	Standard Silver Birch Tree			1	8-10cm Girth / 2.5-3m Height When Planted - 9-15m Height Fully Grown
CH	Standard Wild Cherry Tree			1	8-10cm Girth / 2.5-3m Height When Planted - 10-20m Height Fully Grown
	SOFT LANDSCAPING	Sq M	No/ Sq M	No.	
	<i>Calluna vulgaris (Heather), Cytisus scoparius (Broom), Erica cinerea Bell (Heather), Ulex europaeus (Gorse) and Lavandula (Lavender)</i>	101.6	4	406.2	To be incorporated in with a bark mulch.

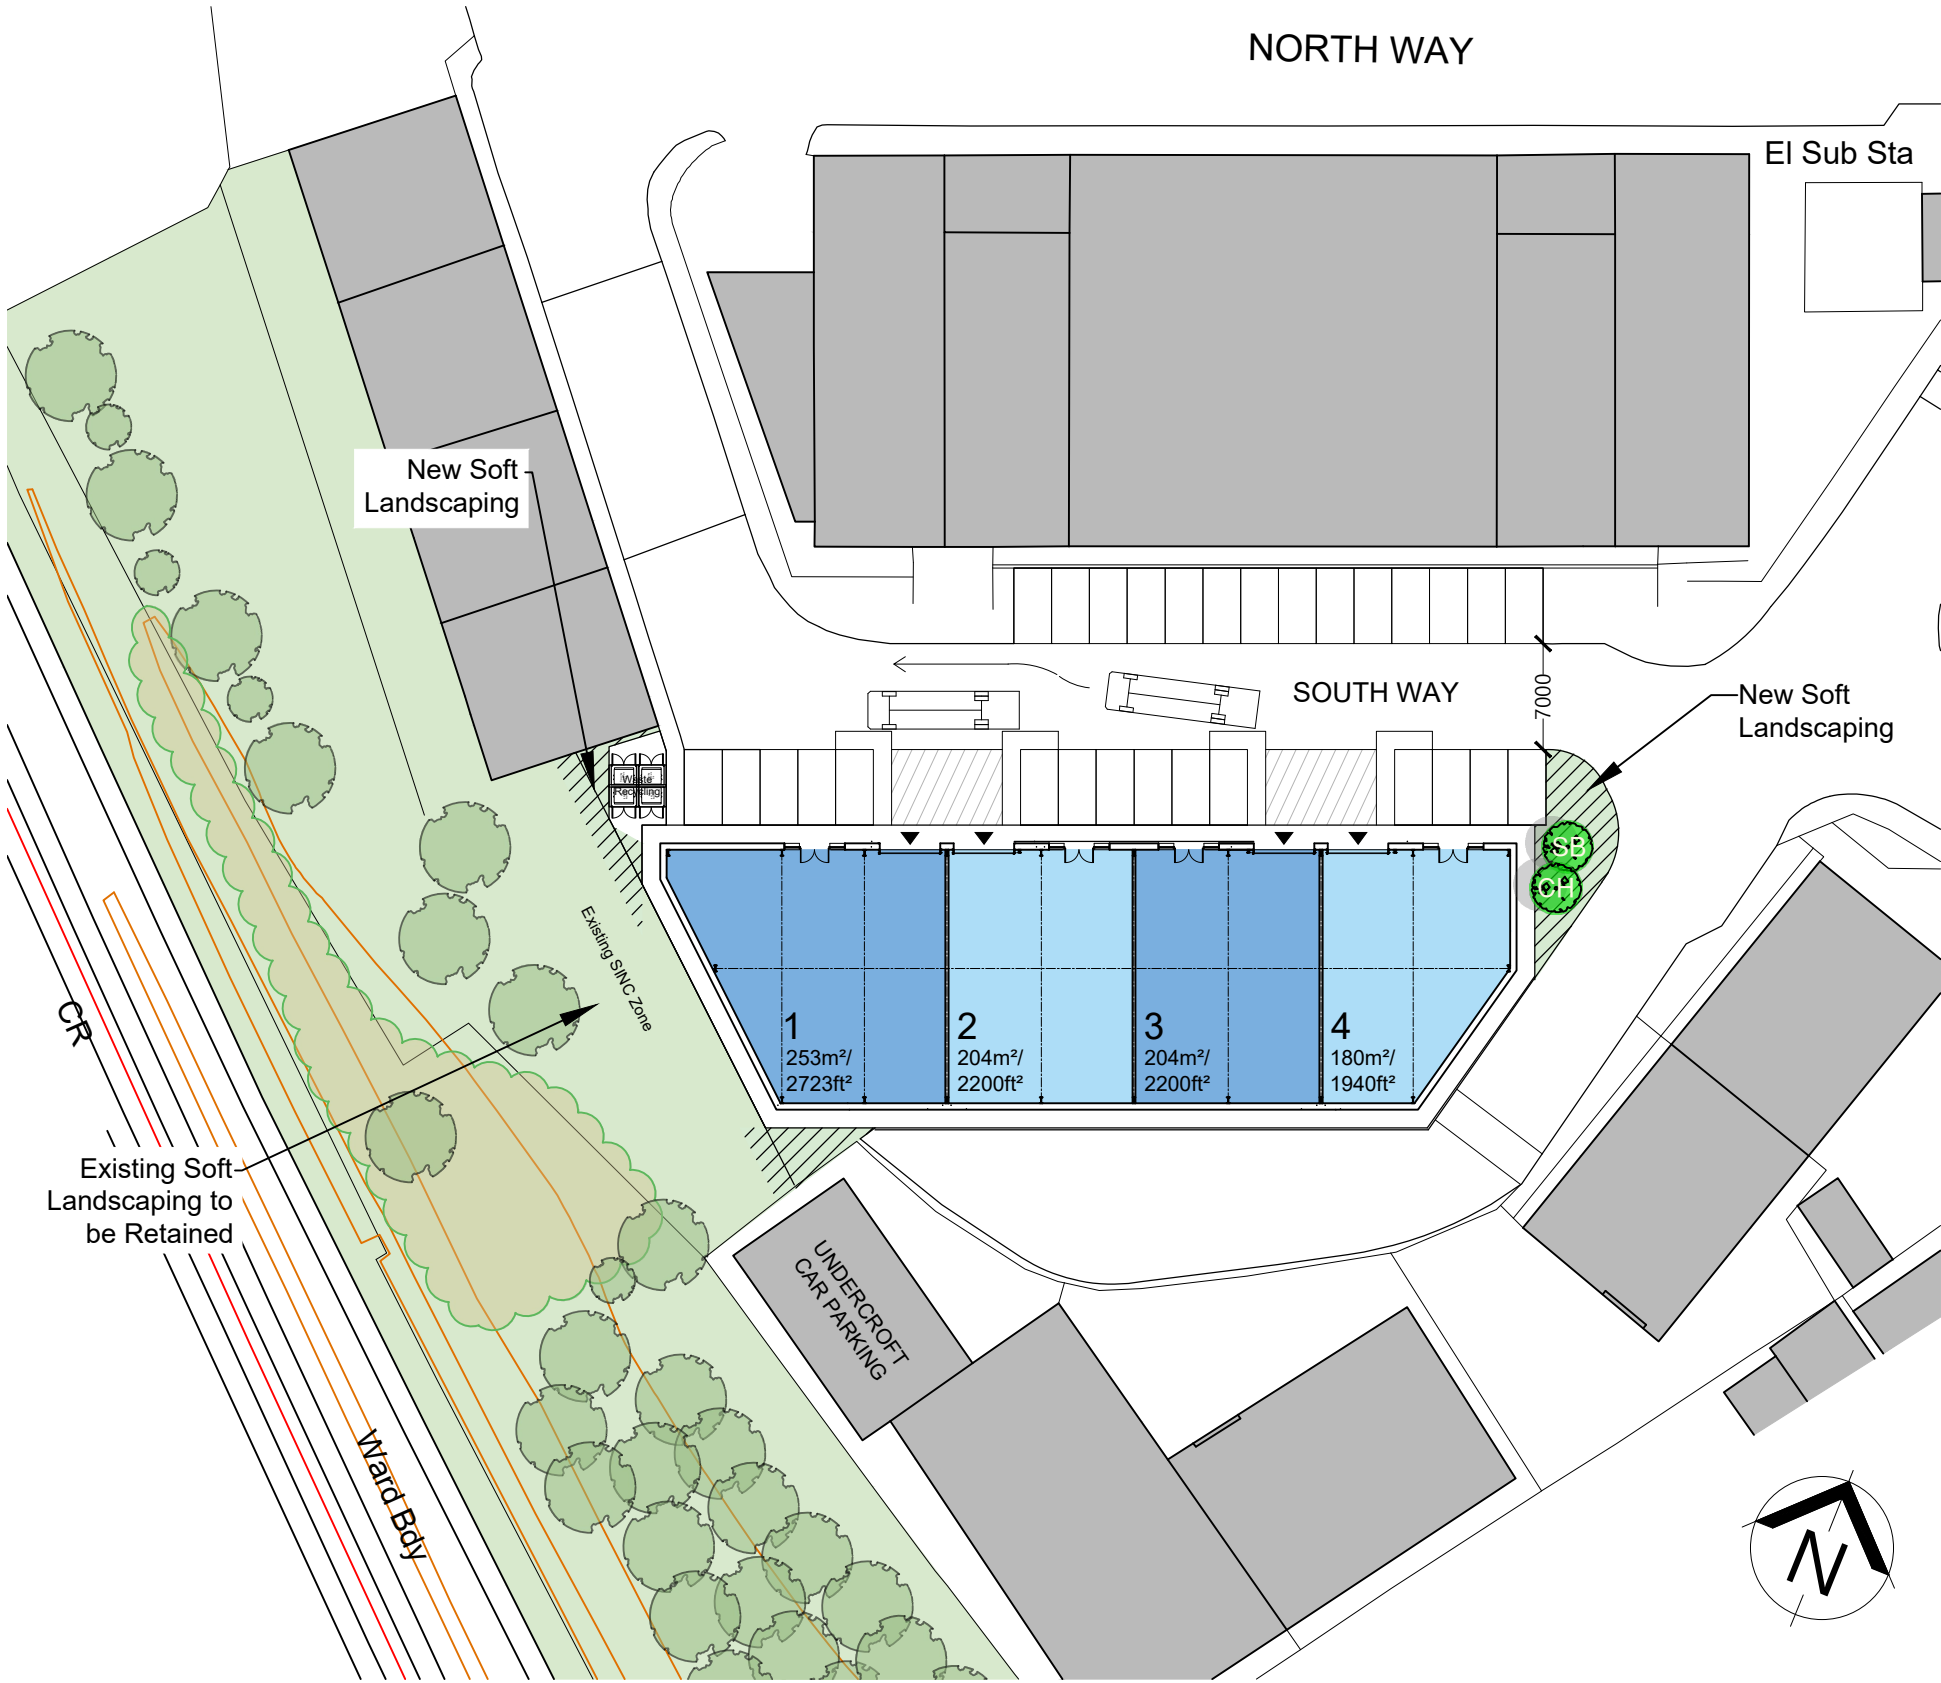

PROPOSED LANDSCAPING PLAN

BLOCK F, BOUNDS GREEN INDUSTRIAL ESTATE, N11 2UL

4092_PL10C

1:500 @ A3

T: 020 3141 3600

DOVETAIL
ARCHITECTS