


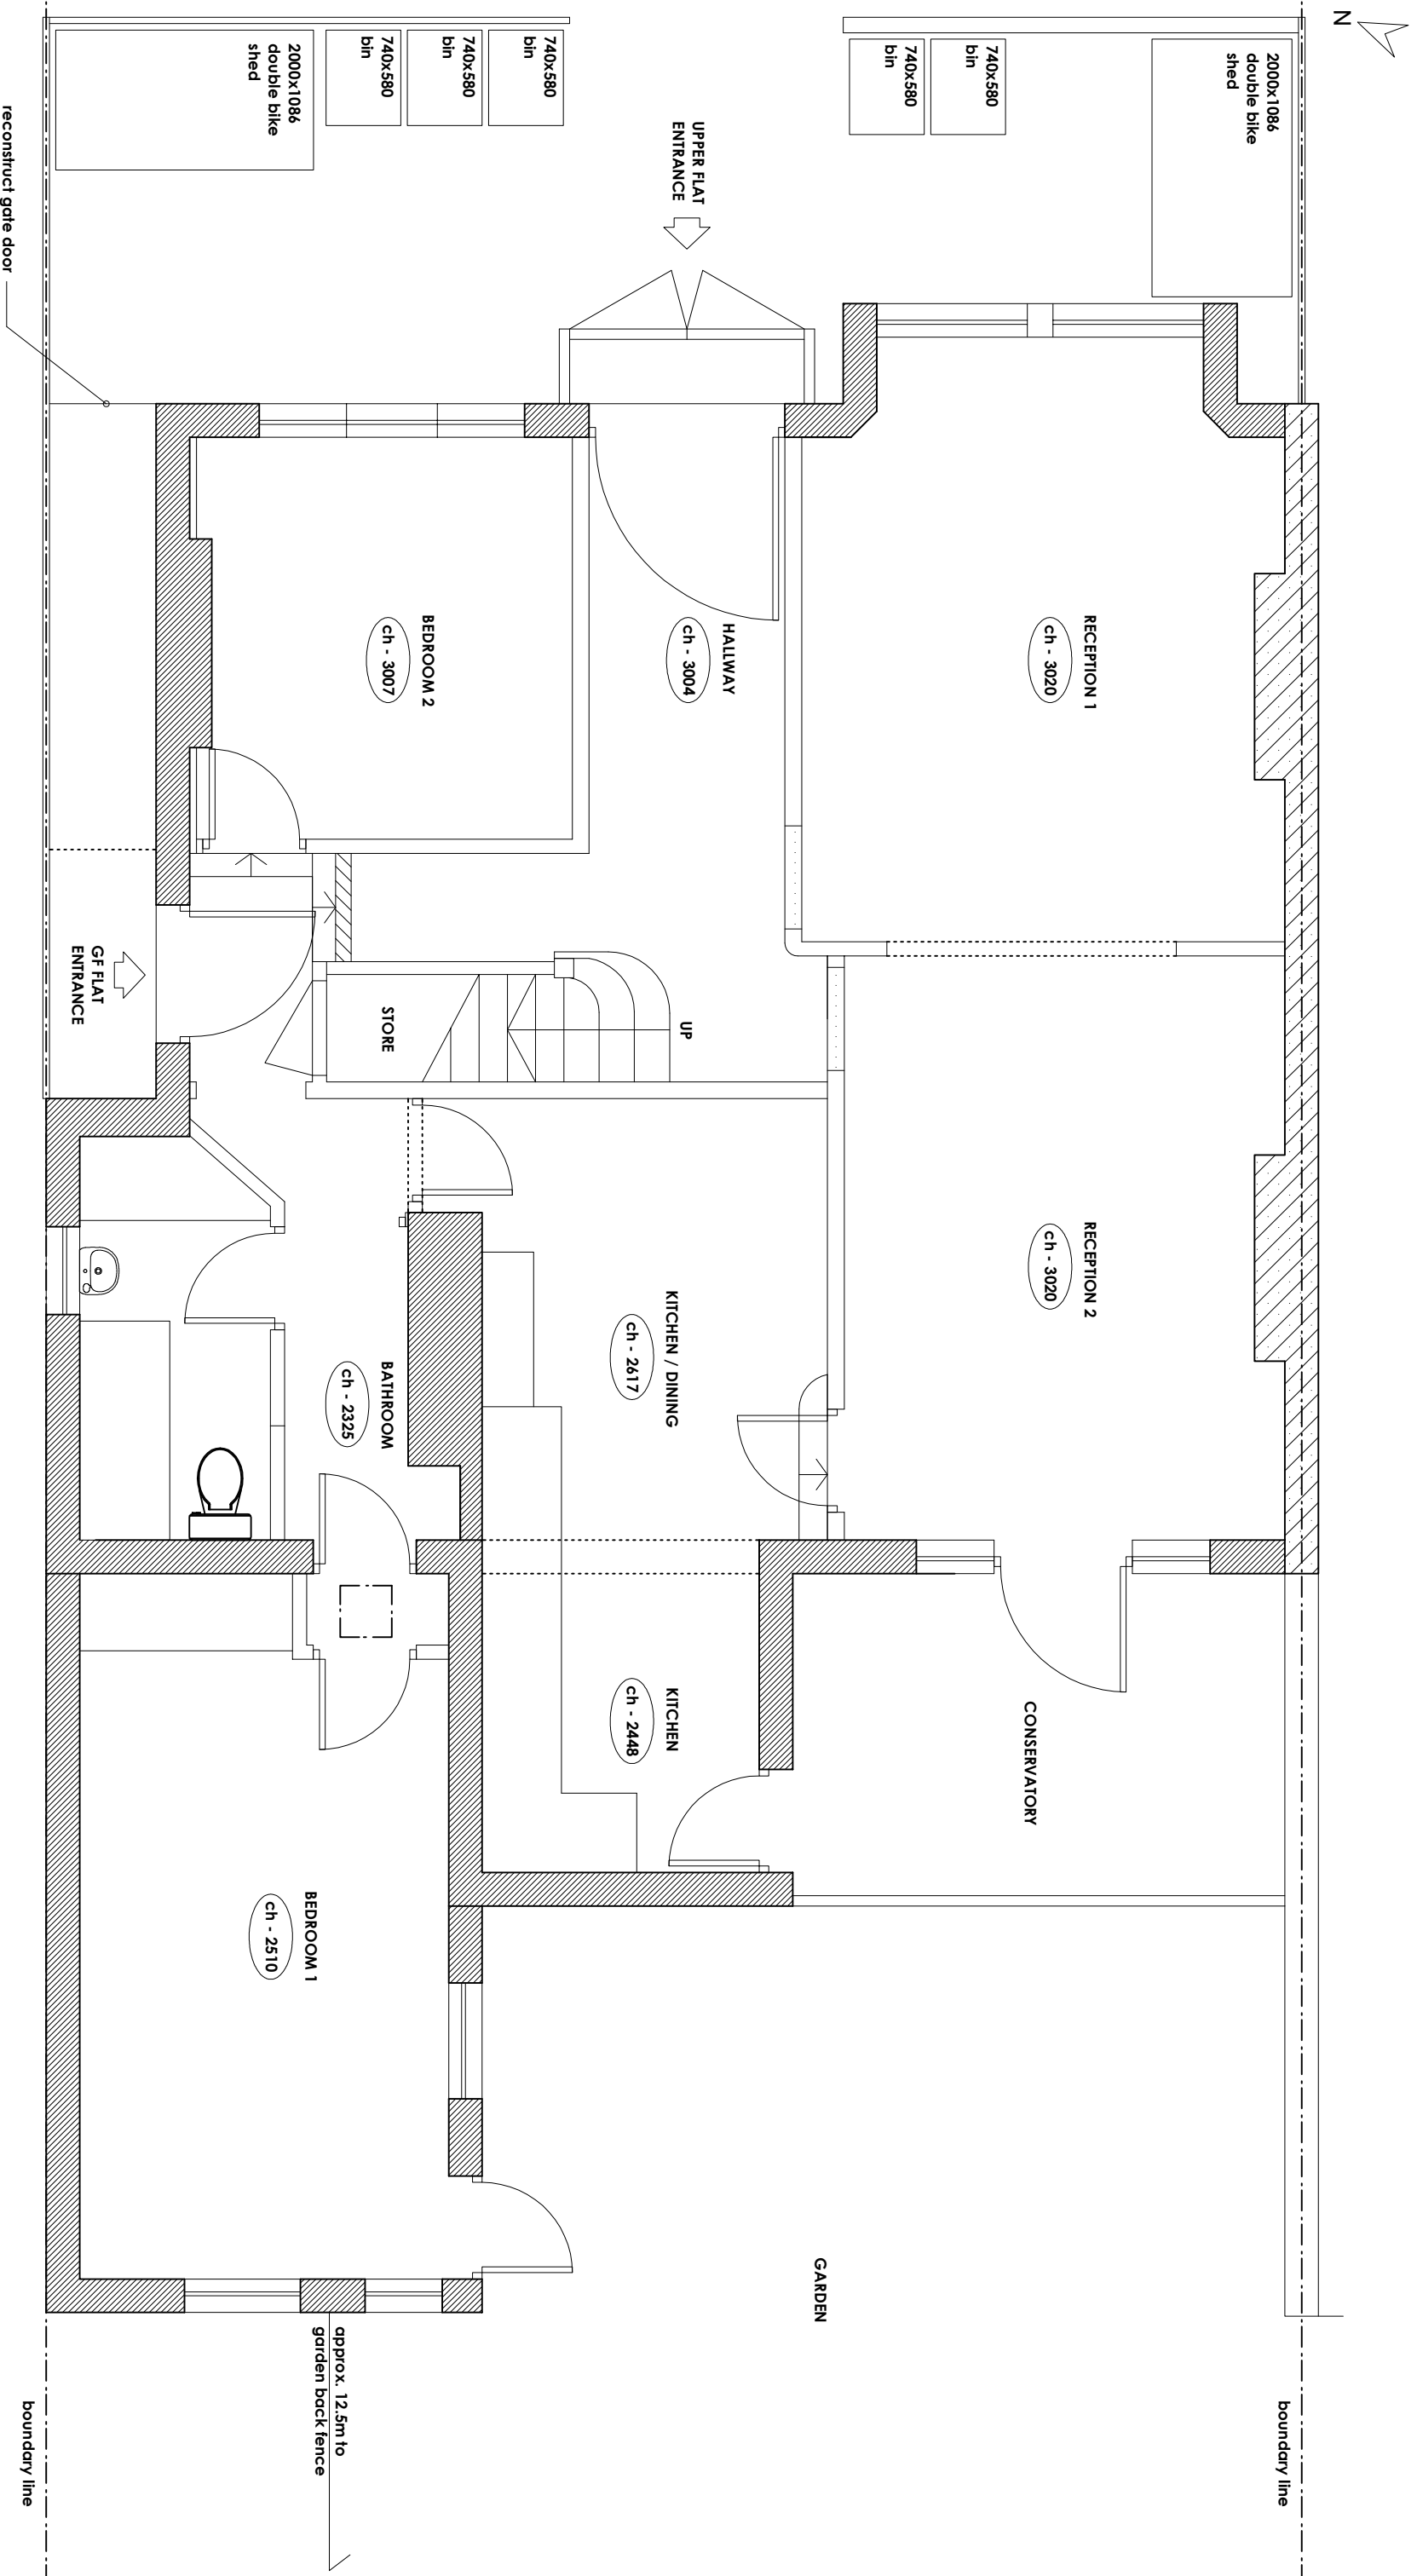

PROPOSED GROUND FLOOR

Job 75 UPLANDS ROAD:
LONDON N8 9NH

Scale 1:50@A3

Date 04.23

Dm KC

CHK

Dwg No UR/PA-201

Rev B

Rev	Date	Description
-----	------	-------------

-	15.05.23	Issued for Planning Application
A	08.08.23	Updated for Planning Application
B	22.08.23	Updated for Planning Application

Notes:

1. All dimensions shown are approximate and require verification on site.
2. Not for Construction.

KEY:

Existing party wall

Existing structural wal

Existing dormer timber wall

Existing roof window

Proposed partition wa

Doorway locked permanently

Kathleen Chan Architecture

65 Coppetts Road
Muswell Hill
London N10 1JH

T +44 (0) 20 8292 1490
M +44 (0) 7773 971 381
kathleenchanarchitecture@gmail.com