


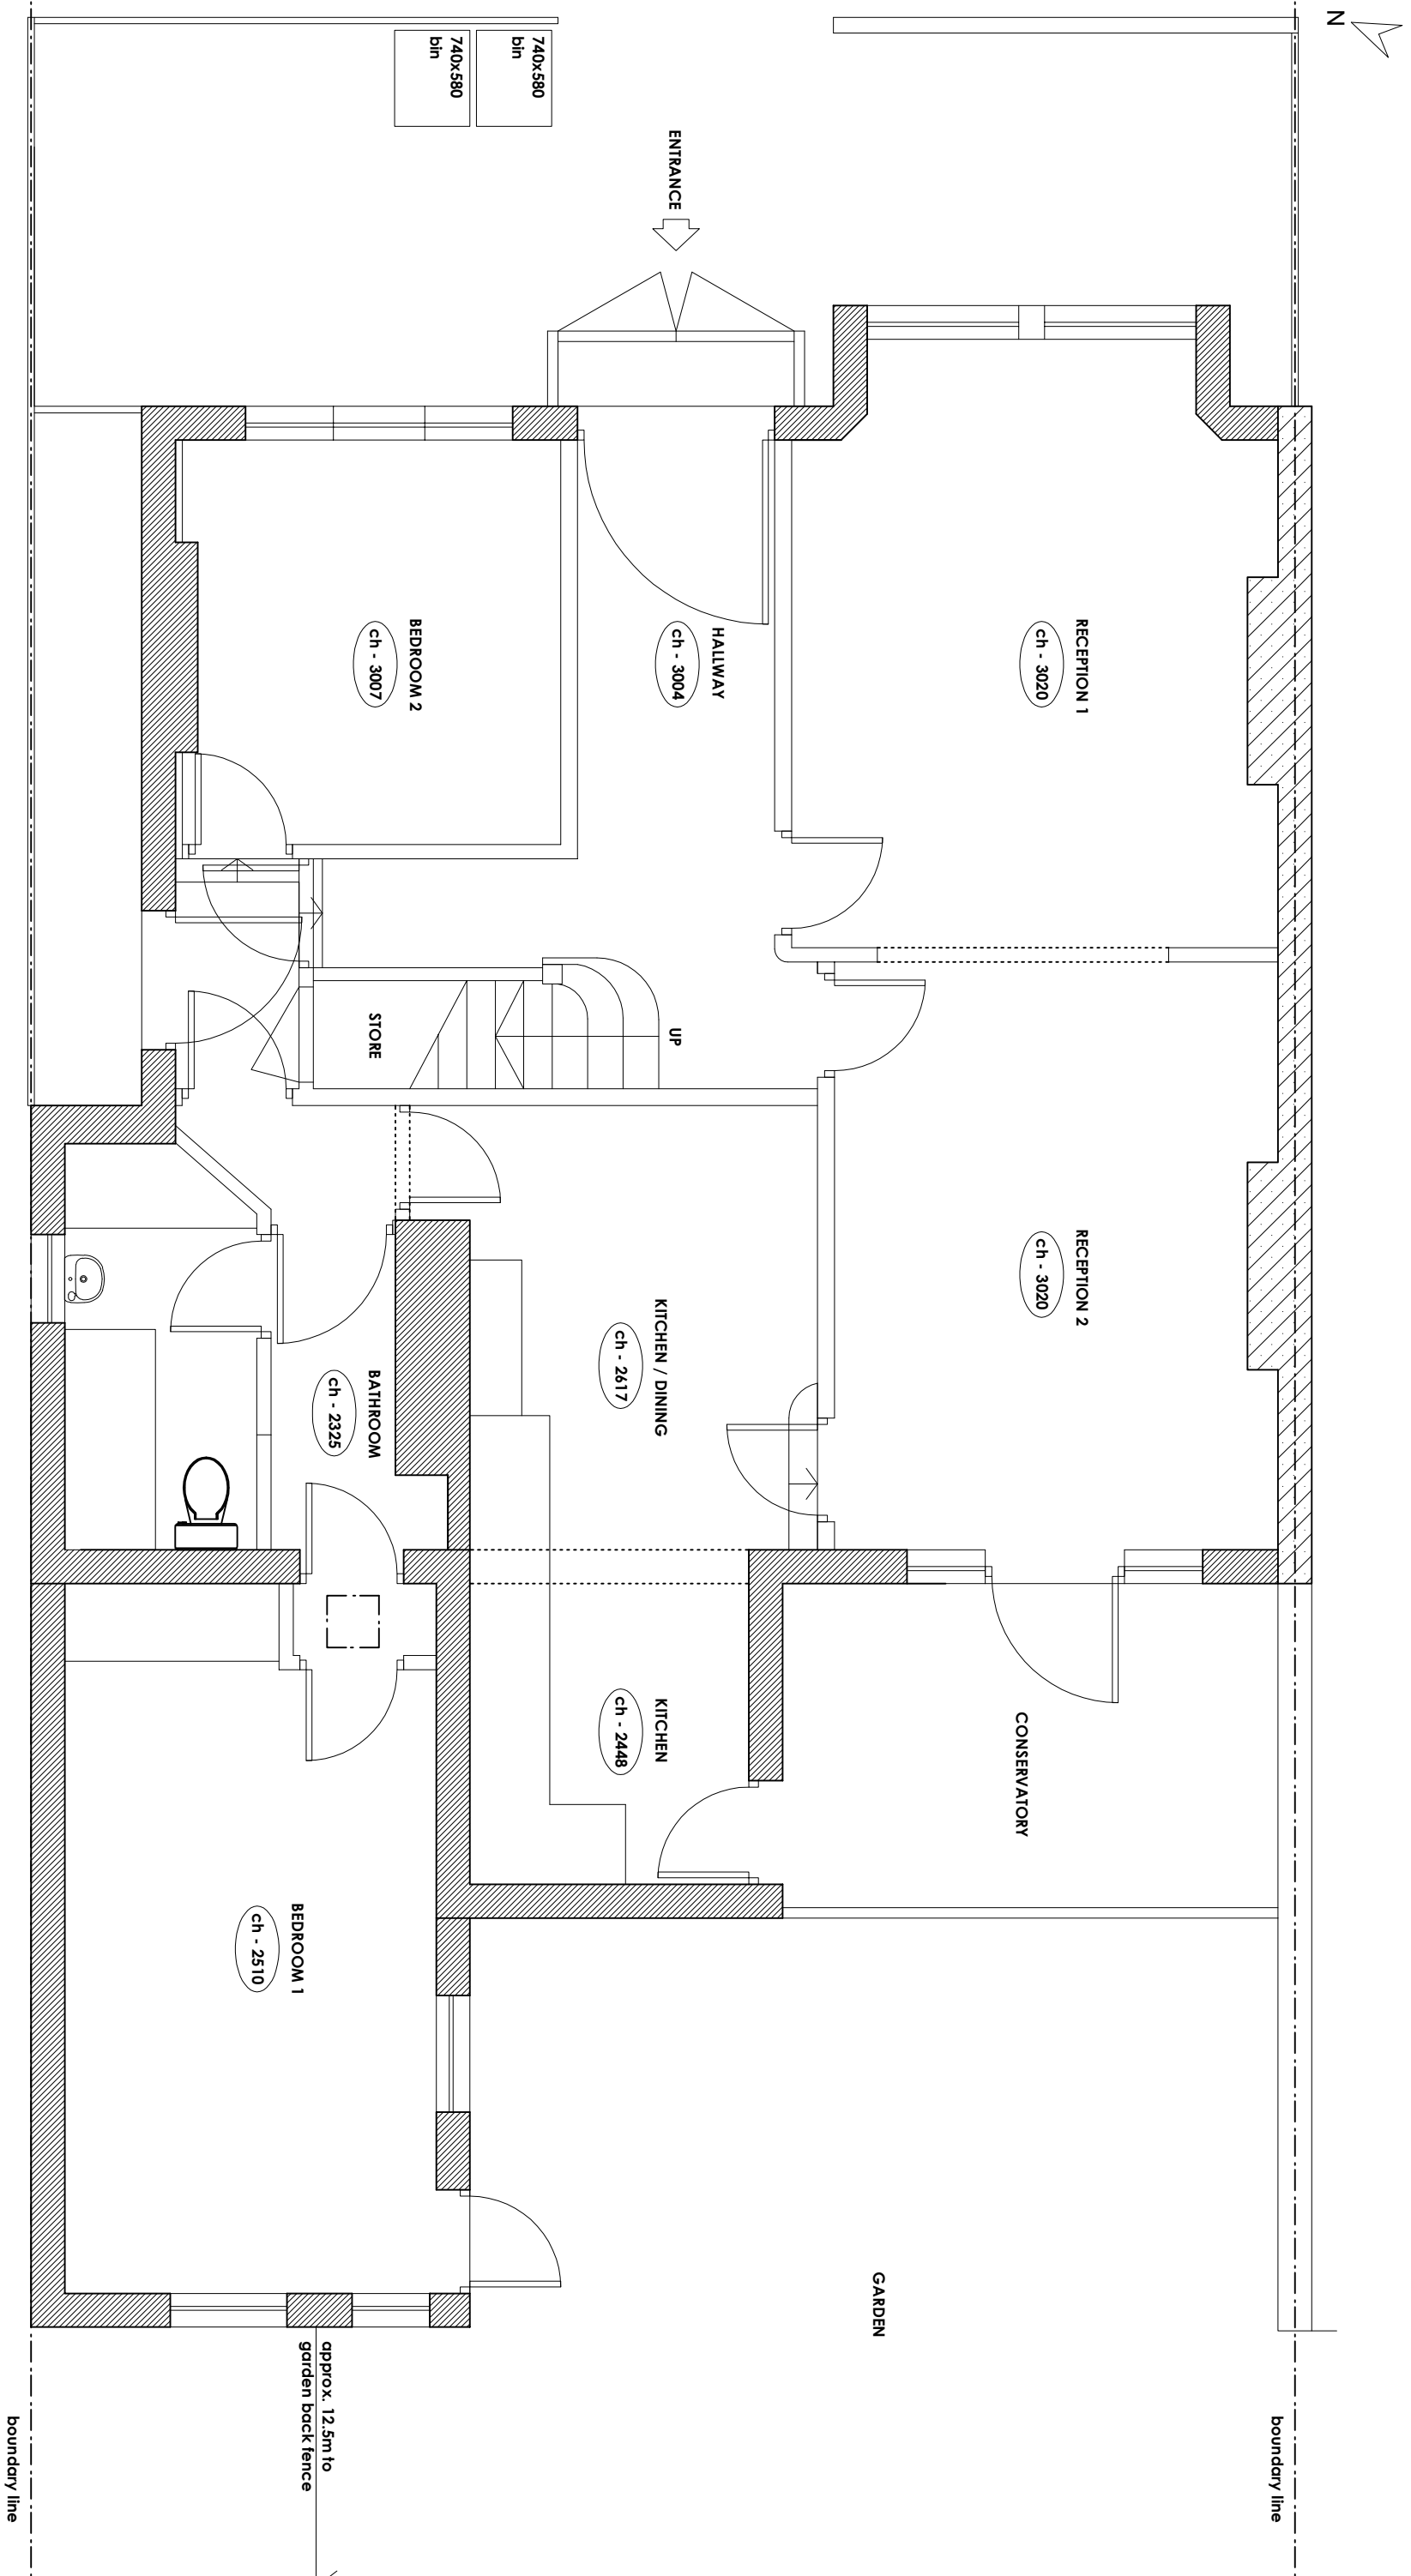

Title	Rev	Date	Description
EXISTING GROUND FLOOR PLAN 75 UPLANDS ROAD, LONDON N8 9NH	-	15.05.23	Issued for Planning Application
	A	08.08.23	Updated for Planning Application
	B	22.08.23	Updated for Planning Application

Notes:

1. All dimensions shown are approximate and require verification on site.
2. Not for Construction.

KEY:

	Existing party wall
	Existing structural wall
	Existing roof window

Kathleen Chan Architecture
65 Coppetts Road
Muswell Hill
London N10 1JH
T +44 (0) 20 8292 1490
M +44 (0) 7773 971 381
kathleenchanarchitecture@gmail.com