
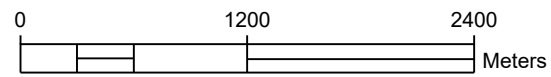


Appendix C – Individual Stage Plans

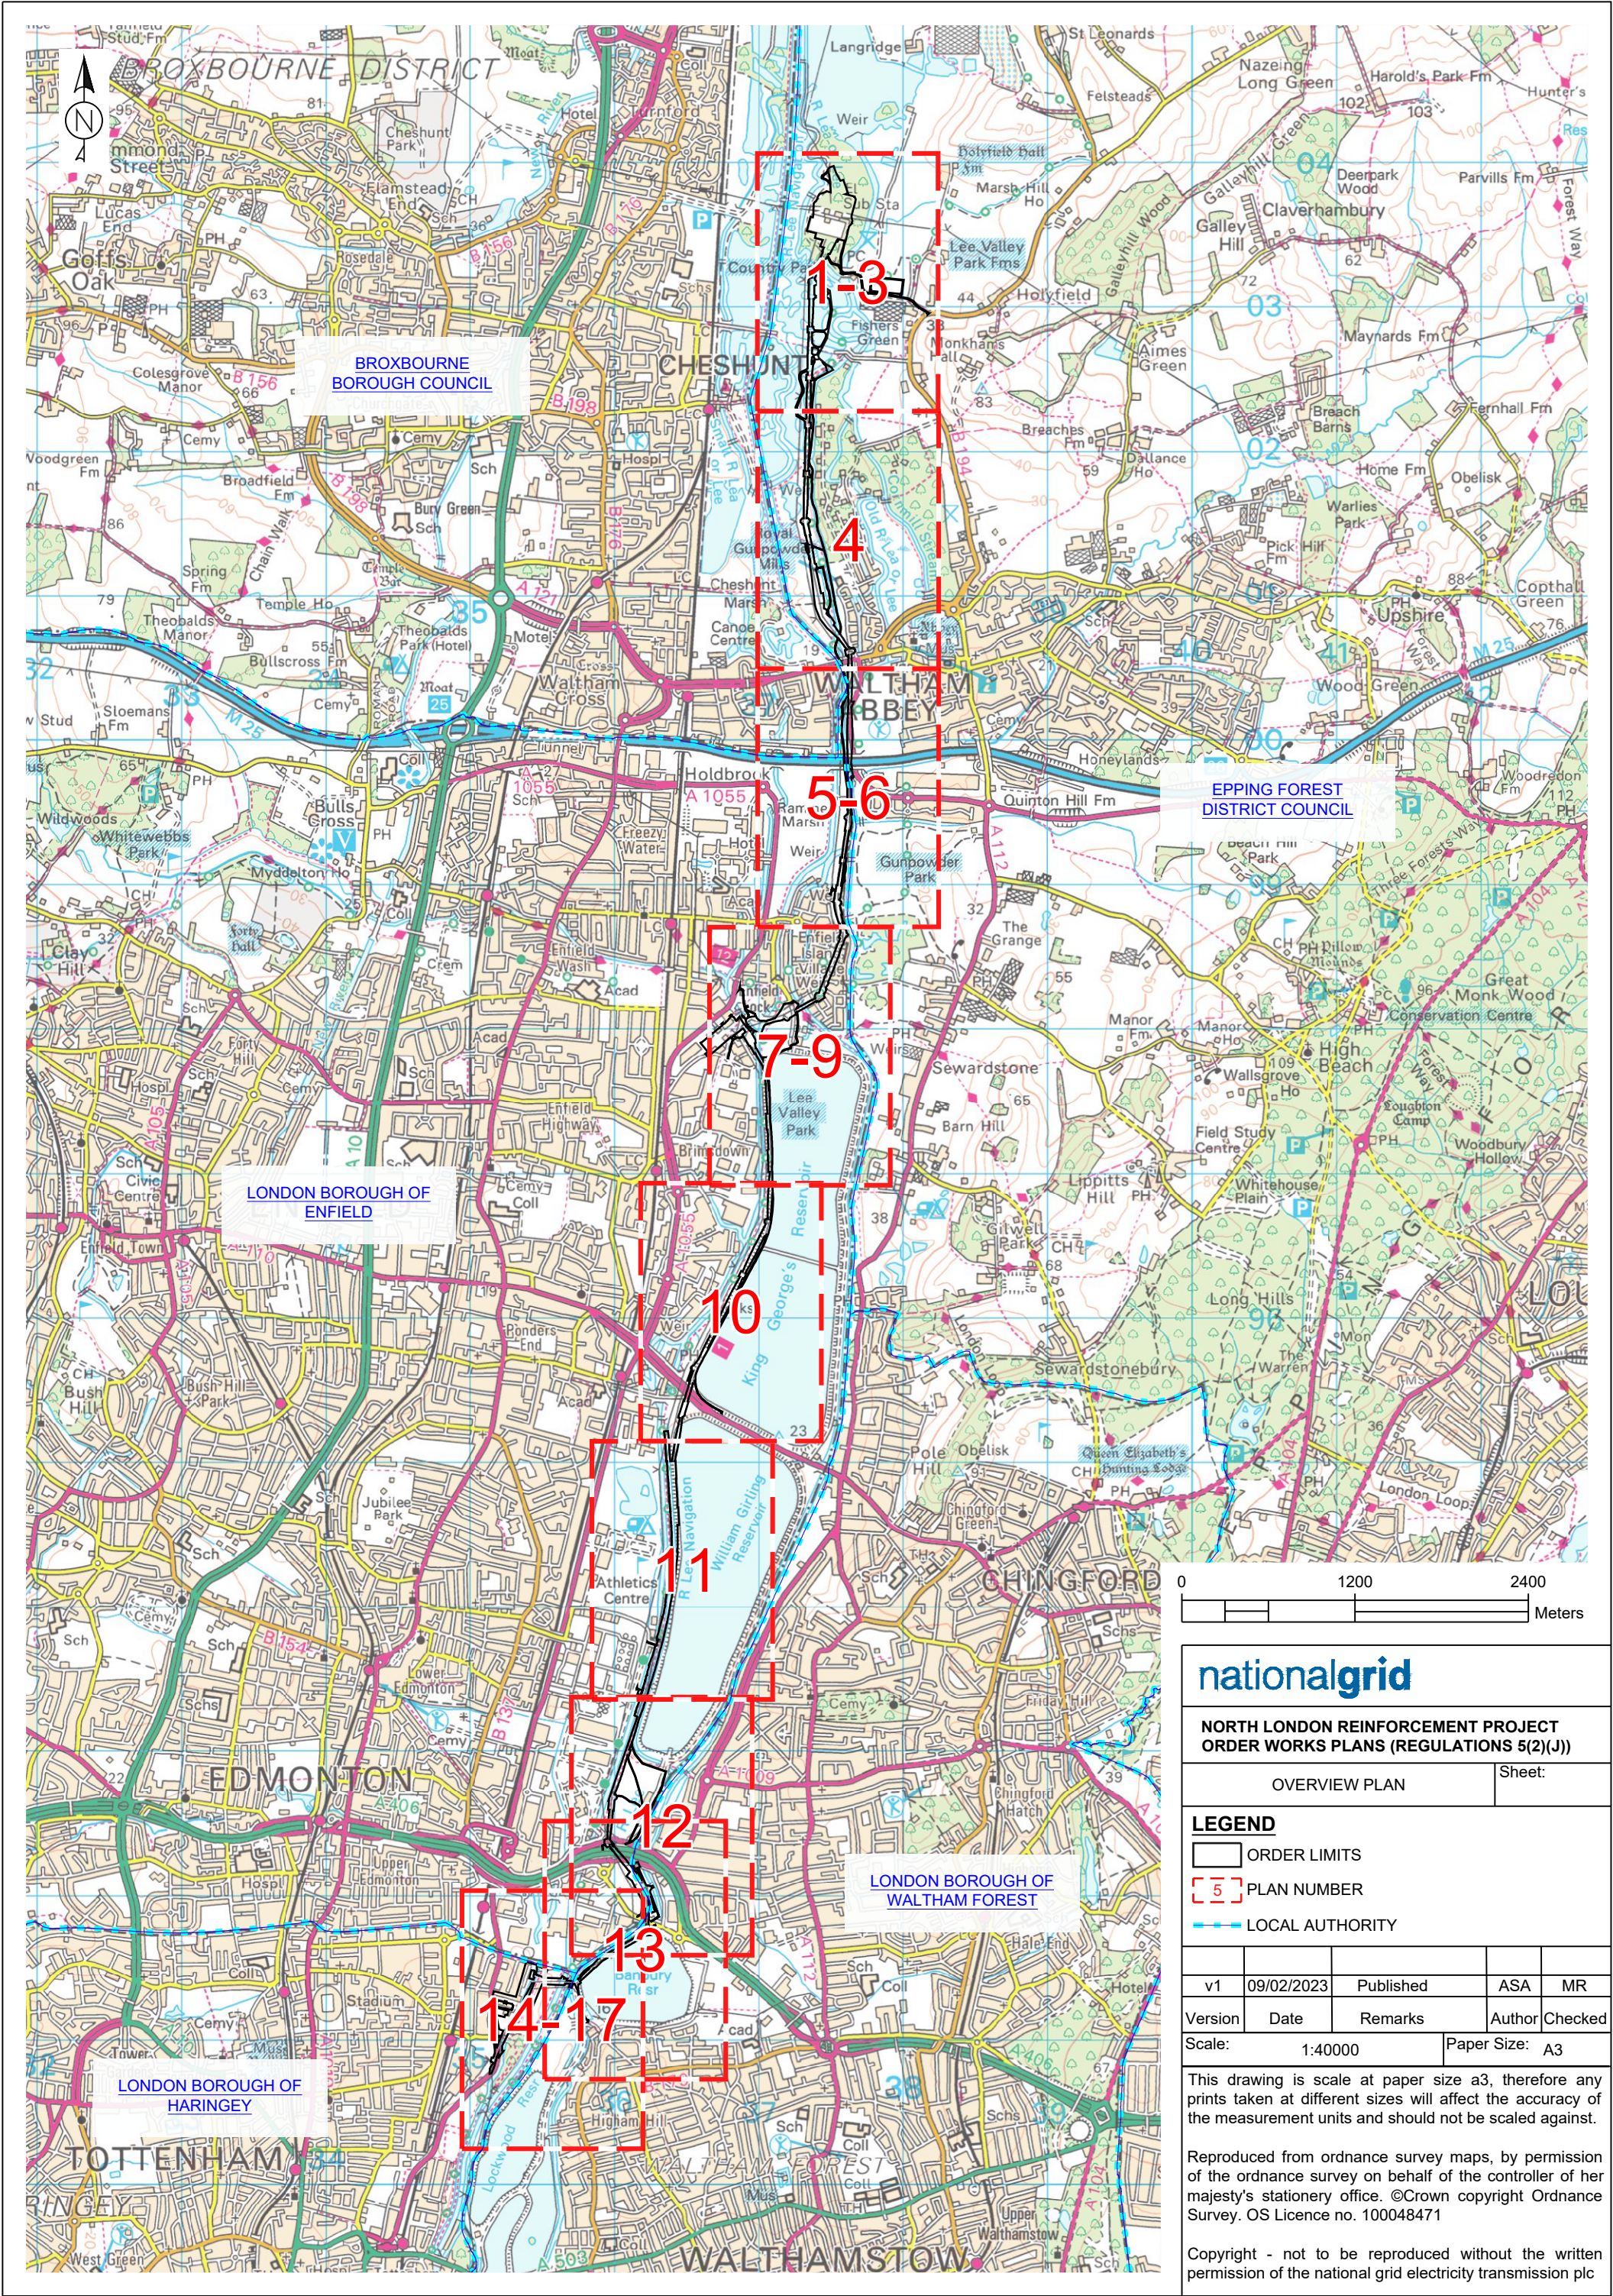

nationalgrid

NORTH LONDON REINFORCEMENT PROJECT ORDER WORKS PLANS (REGULATIONS 5(2)(J))

OVERVIEW PLAN Sheet:


LEGEND				
ORDER LIMITS				
PLAN NUMBER				
LOCAL AUTHORITY				

v1	09/02/2023	Published	ASA	MR
Version	Date	Remarks	Author	Checked
Scale: 1:40000			Paper Size: A3	

This drawing is scale at paper size a3, therefore any prints taken at different sizes will affect the accuracy of the measurement units and should not be scaled against.

Reproduced from Ordnance Survey maps, by permission of the Ordnance Survey on behalf of the controller of Her Majesty's Stationery Office. © Crown copyright Ordnance Survey. OS Licence no. 100048471


Copyright - not to be reproduced without the written permission of the national grid electricity transmission plc

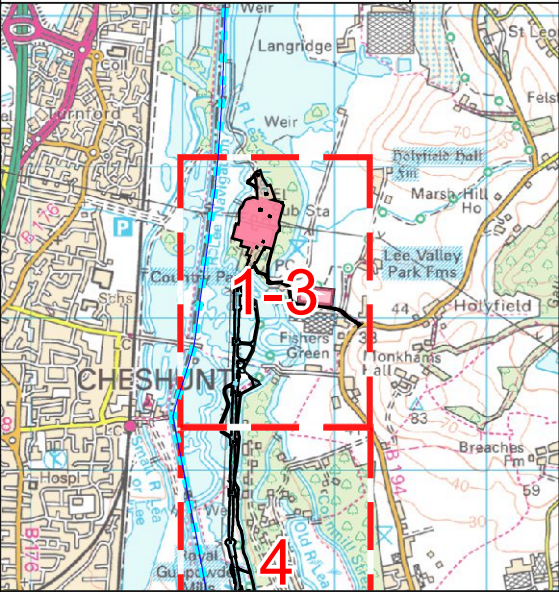


LEGEND

CONSTRUCTION

- ORDER LIMITS
- BOROUGH BOUNDARY
- COMMENCEMENT OF WORKS
- TERMINATION OF WORKS
- PYLON LOCATIONS
- Pylon number
- STAGE 1

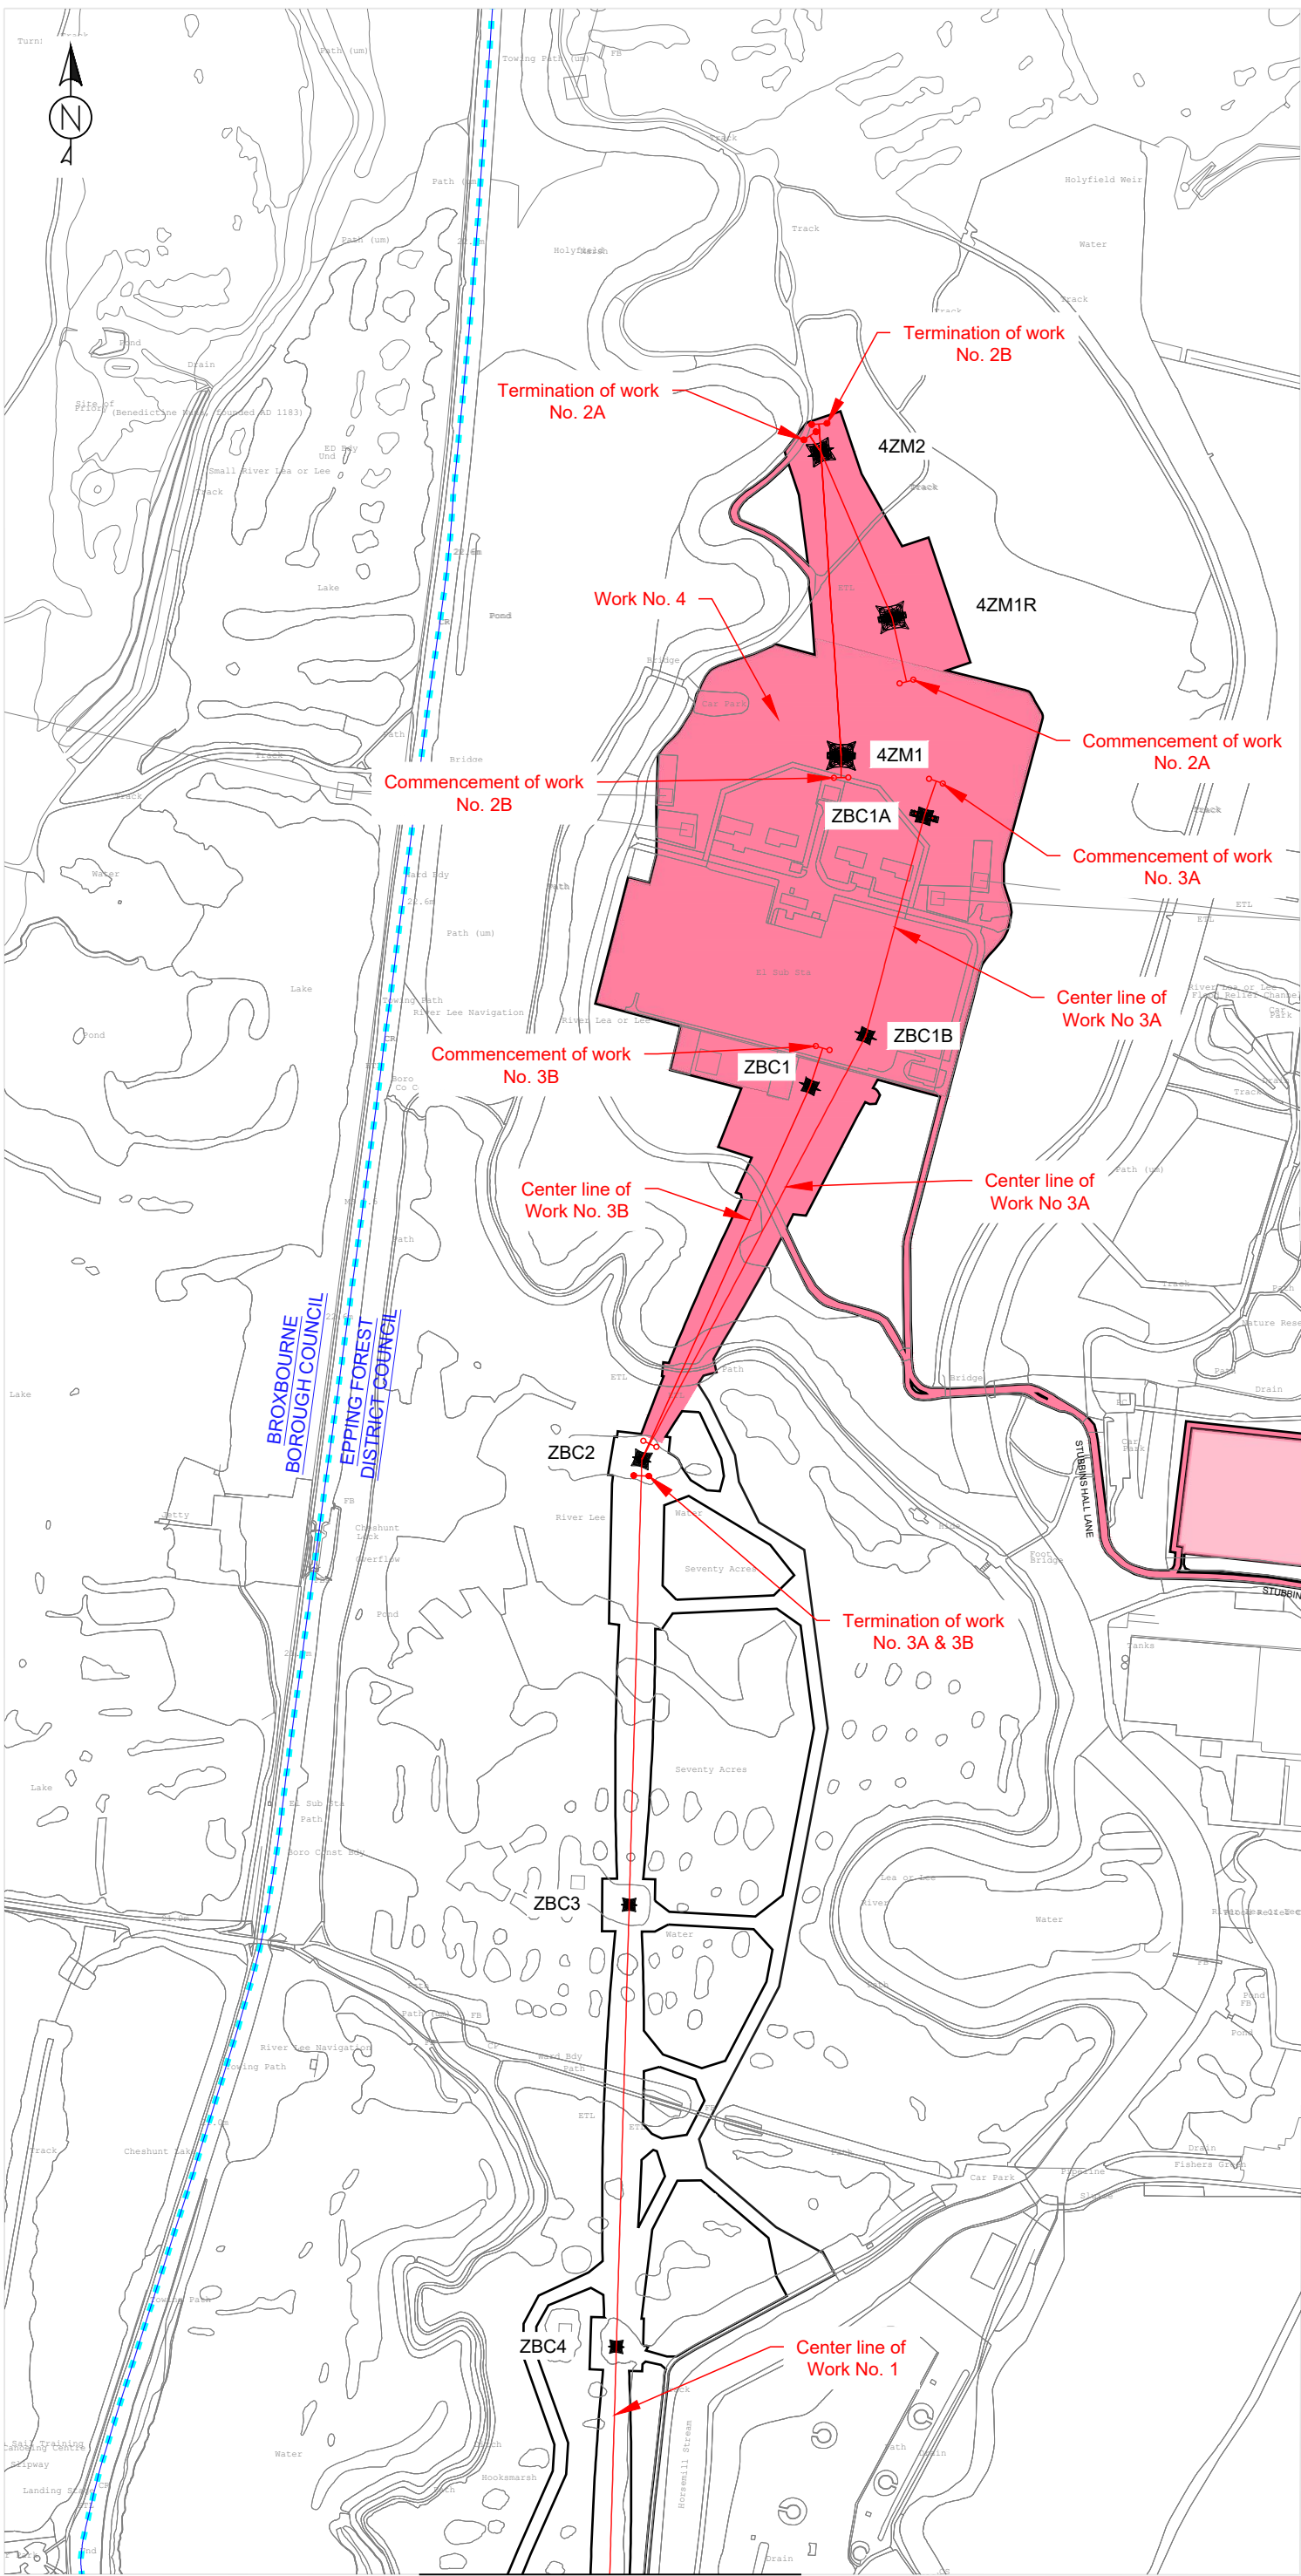

FOR CONTINUATION SEE SHEET 2

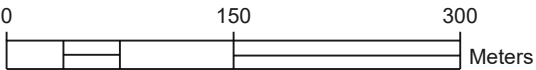


v1	09/02/2023	Published	ASA	MR
Version	Date	Remarks	Author	Checked
Scale: 1:5000			Paper Size: A3	

This drawing is scale at paper size a3, therefore any prints taken at different sizes will affect the accuracy of the measurement units and should not be scaled against.

Reproduced from ordnance survey maps, by permission of the ordnance survey on behalf of the controller of her majesty's stationery office. ©Crown copyright Ordnance Survey. OS Licence no. 100048471

Copyright - not to be reproduced without the written permission of the national grid electricity transmission plc

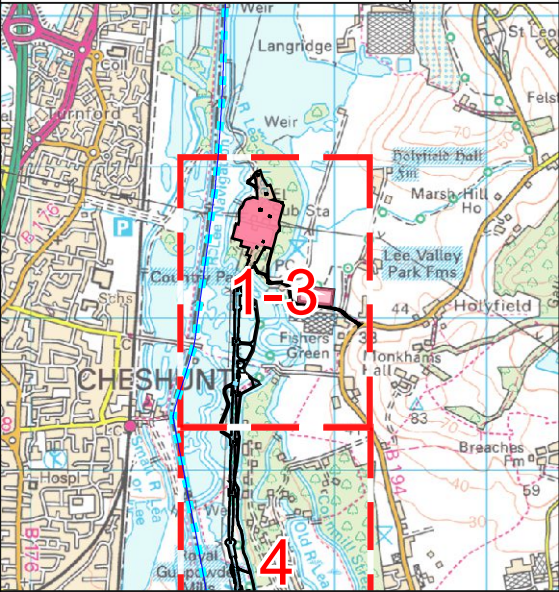

LEGEND

CONSTRUCTION

ORDER LIMITS

BOROUGH BOUNDARY



COMMENCEMENT OF WORKS

TERMINATION OF WORKS

PYLON LOCATIONS

Pylon number

STAGE 5

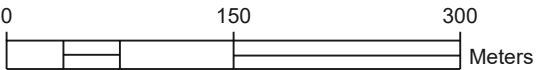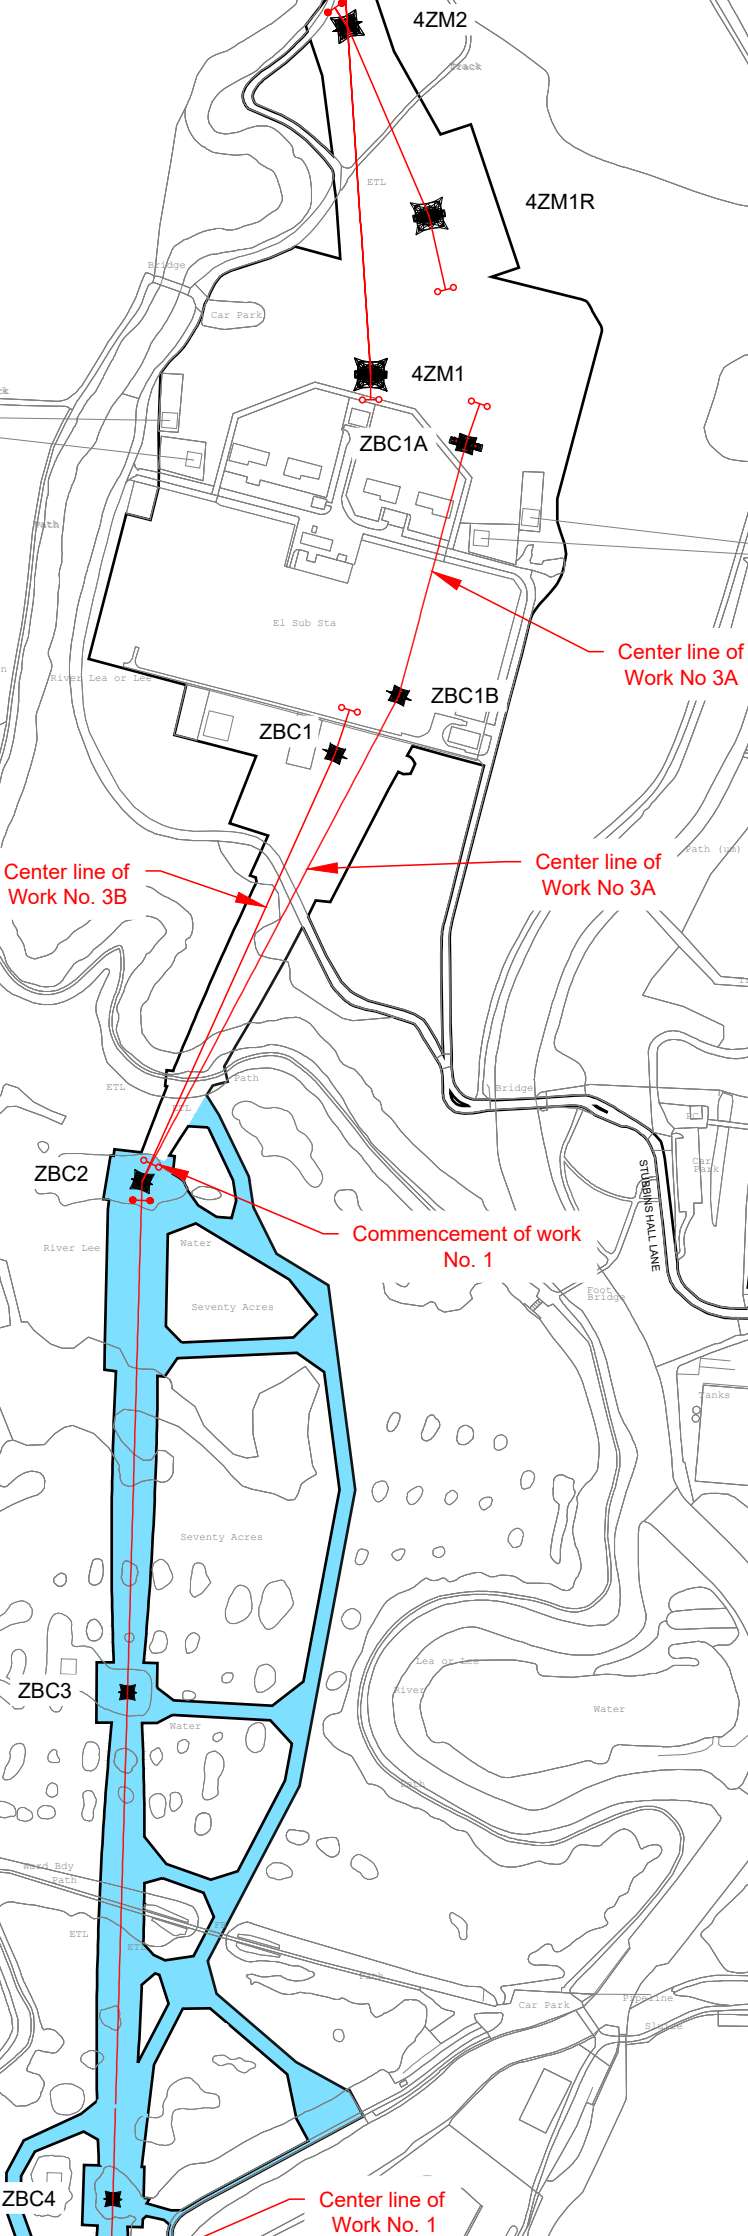


v1	09/02/2023	Published	ASA	MR
Version	Date	Remarks	Author	Checked
Scale: 1:5000			Paper Size: A3	

This drawing is scale at paper size a3, therefore any prints taken at different sizes will affect the accuracy of the measurement units and should not be scaled against.


Reproduced from ordnance survey maps, by permission of the ordnance survey on behalf of the controller of her majesty's stationery office. ©Crown copyright Ordnance Survey. OS Licence no. 100048471

Copyright - not to be reproduced without the written permission of the national grid electricity transmission plc

FOR CONTINUATION SEE SHEET 1

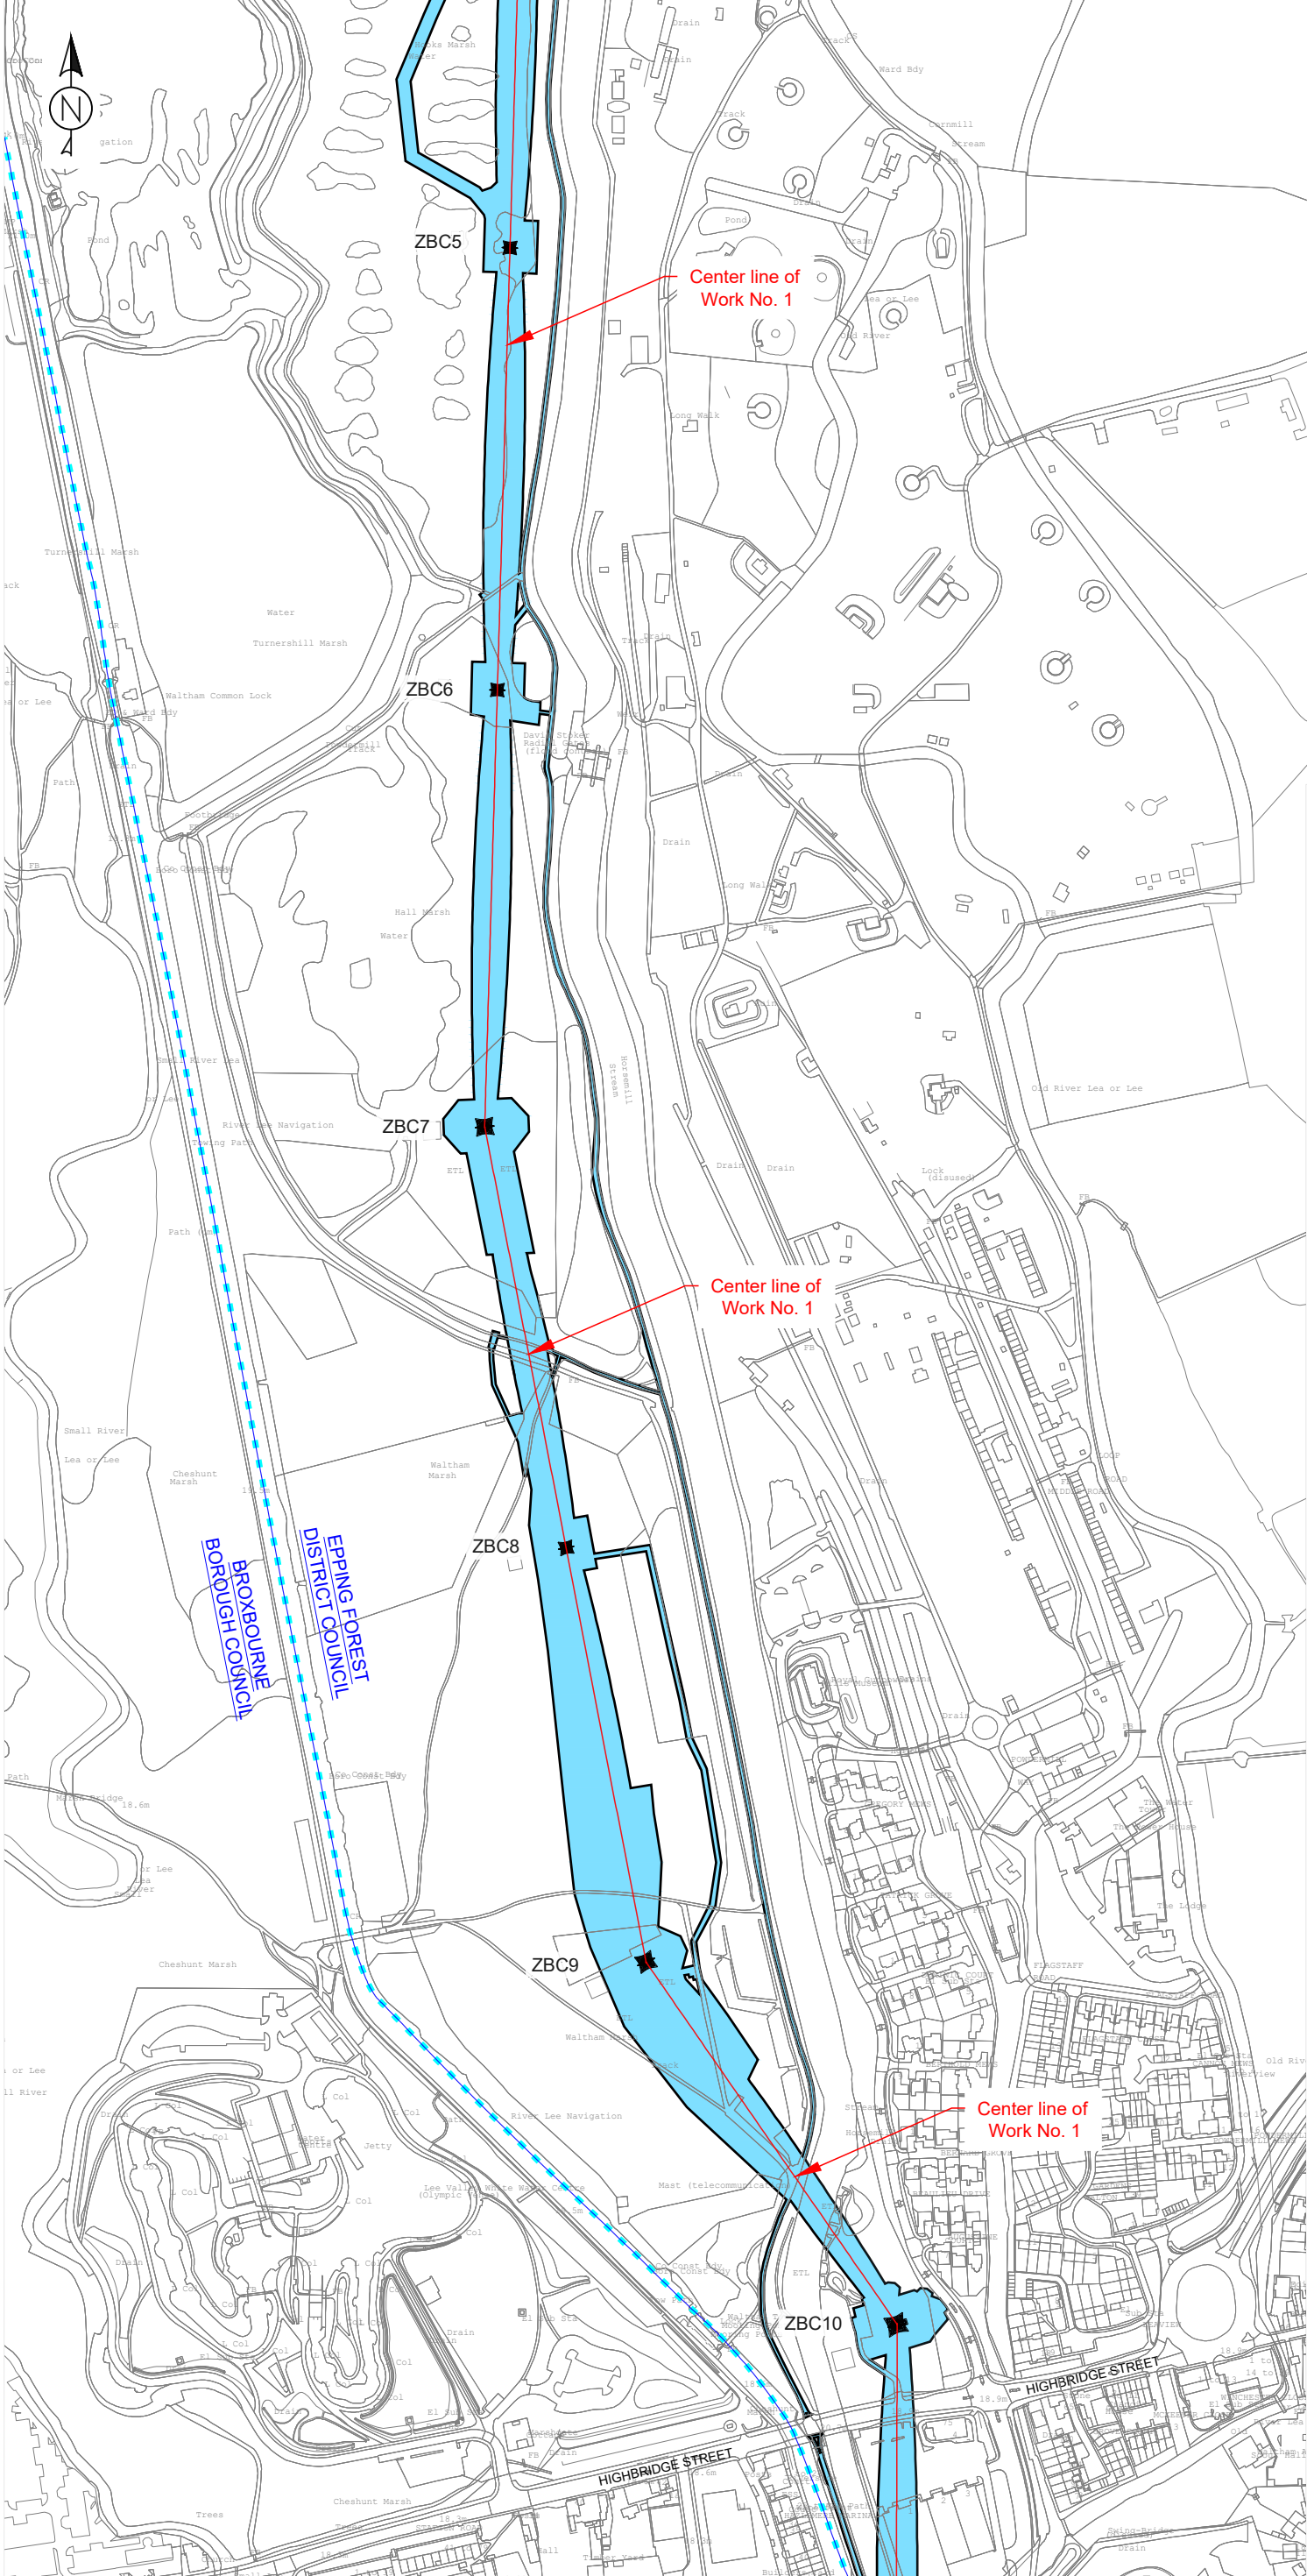


FOR CONTINUATION SEE SHEET 3

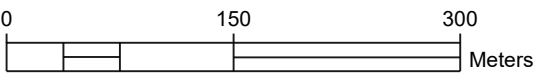

nationalgrid

**NORTH LONDON REINFORCEMENT PROJECT
ORDER WORKS PLANS (REGULATIONS 5(2)(J))**

EEPING FOREST DISTRICT COUNCIL Sheet: 4 of 17

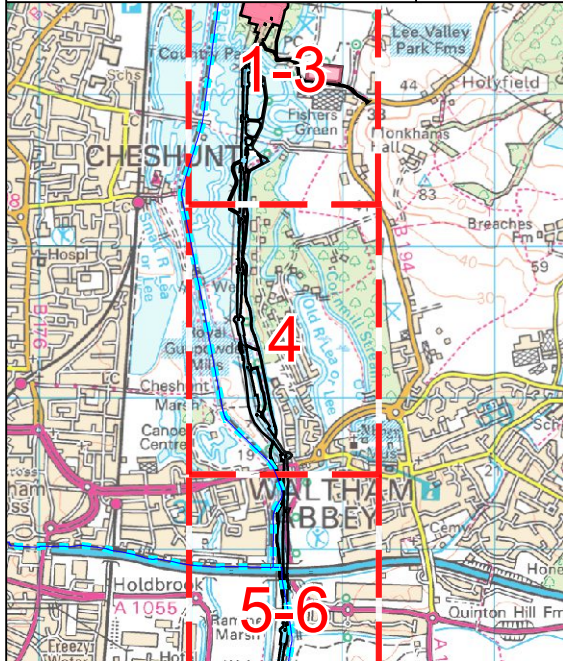

LEGEND

CONSTRUCTION

- ORDER LIMITS
- BOROUGH BOUNDARY
- COMMENCEMENT OF WORKS
- TERMINATION OF WORKS
- PYLON LOCATIONS
- Pylon number

STAGES

- STAGE 1
- STAGE 2
- STAGE 3
- STAGE 4
- STAGE 5


v1	09/02/2023	Published	ASA	MR
Version	Date	Remarks	Author	Checked
Scale: 1:5000			Paper Size: A3	

This drawing is scale at paper size a3, therefore any prints taken at different sizes will affect the accuracy of the measurement units and should not be scaled against.

Reproduced from ordnance survey maps, by permission of the ordnance survey on behalf of the controller of her majesty's stationery office. ©Crown copyright Ordnance Survey. OS Licence no. 100048471

Copyright - not to be reproduced without the written permission of the national grid electricity transmission plc


FOR CONTINUATION SEE SHEET 2

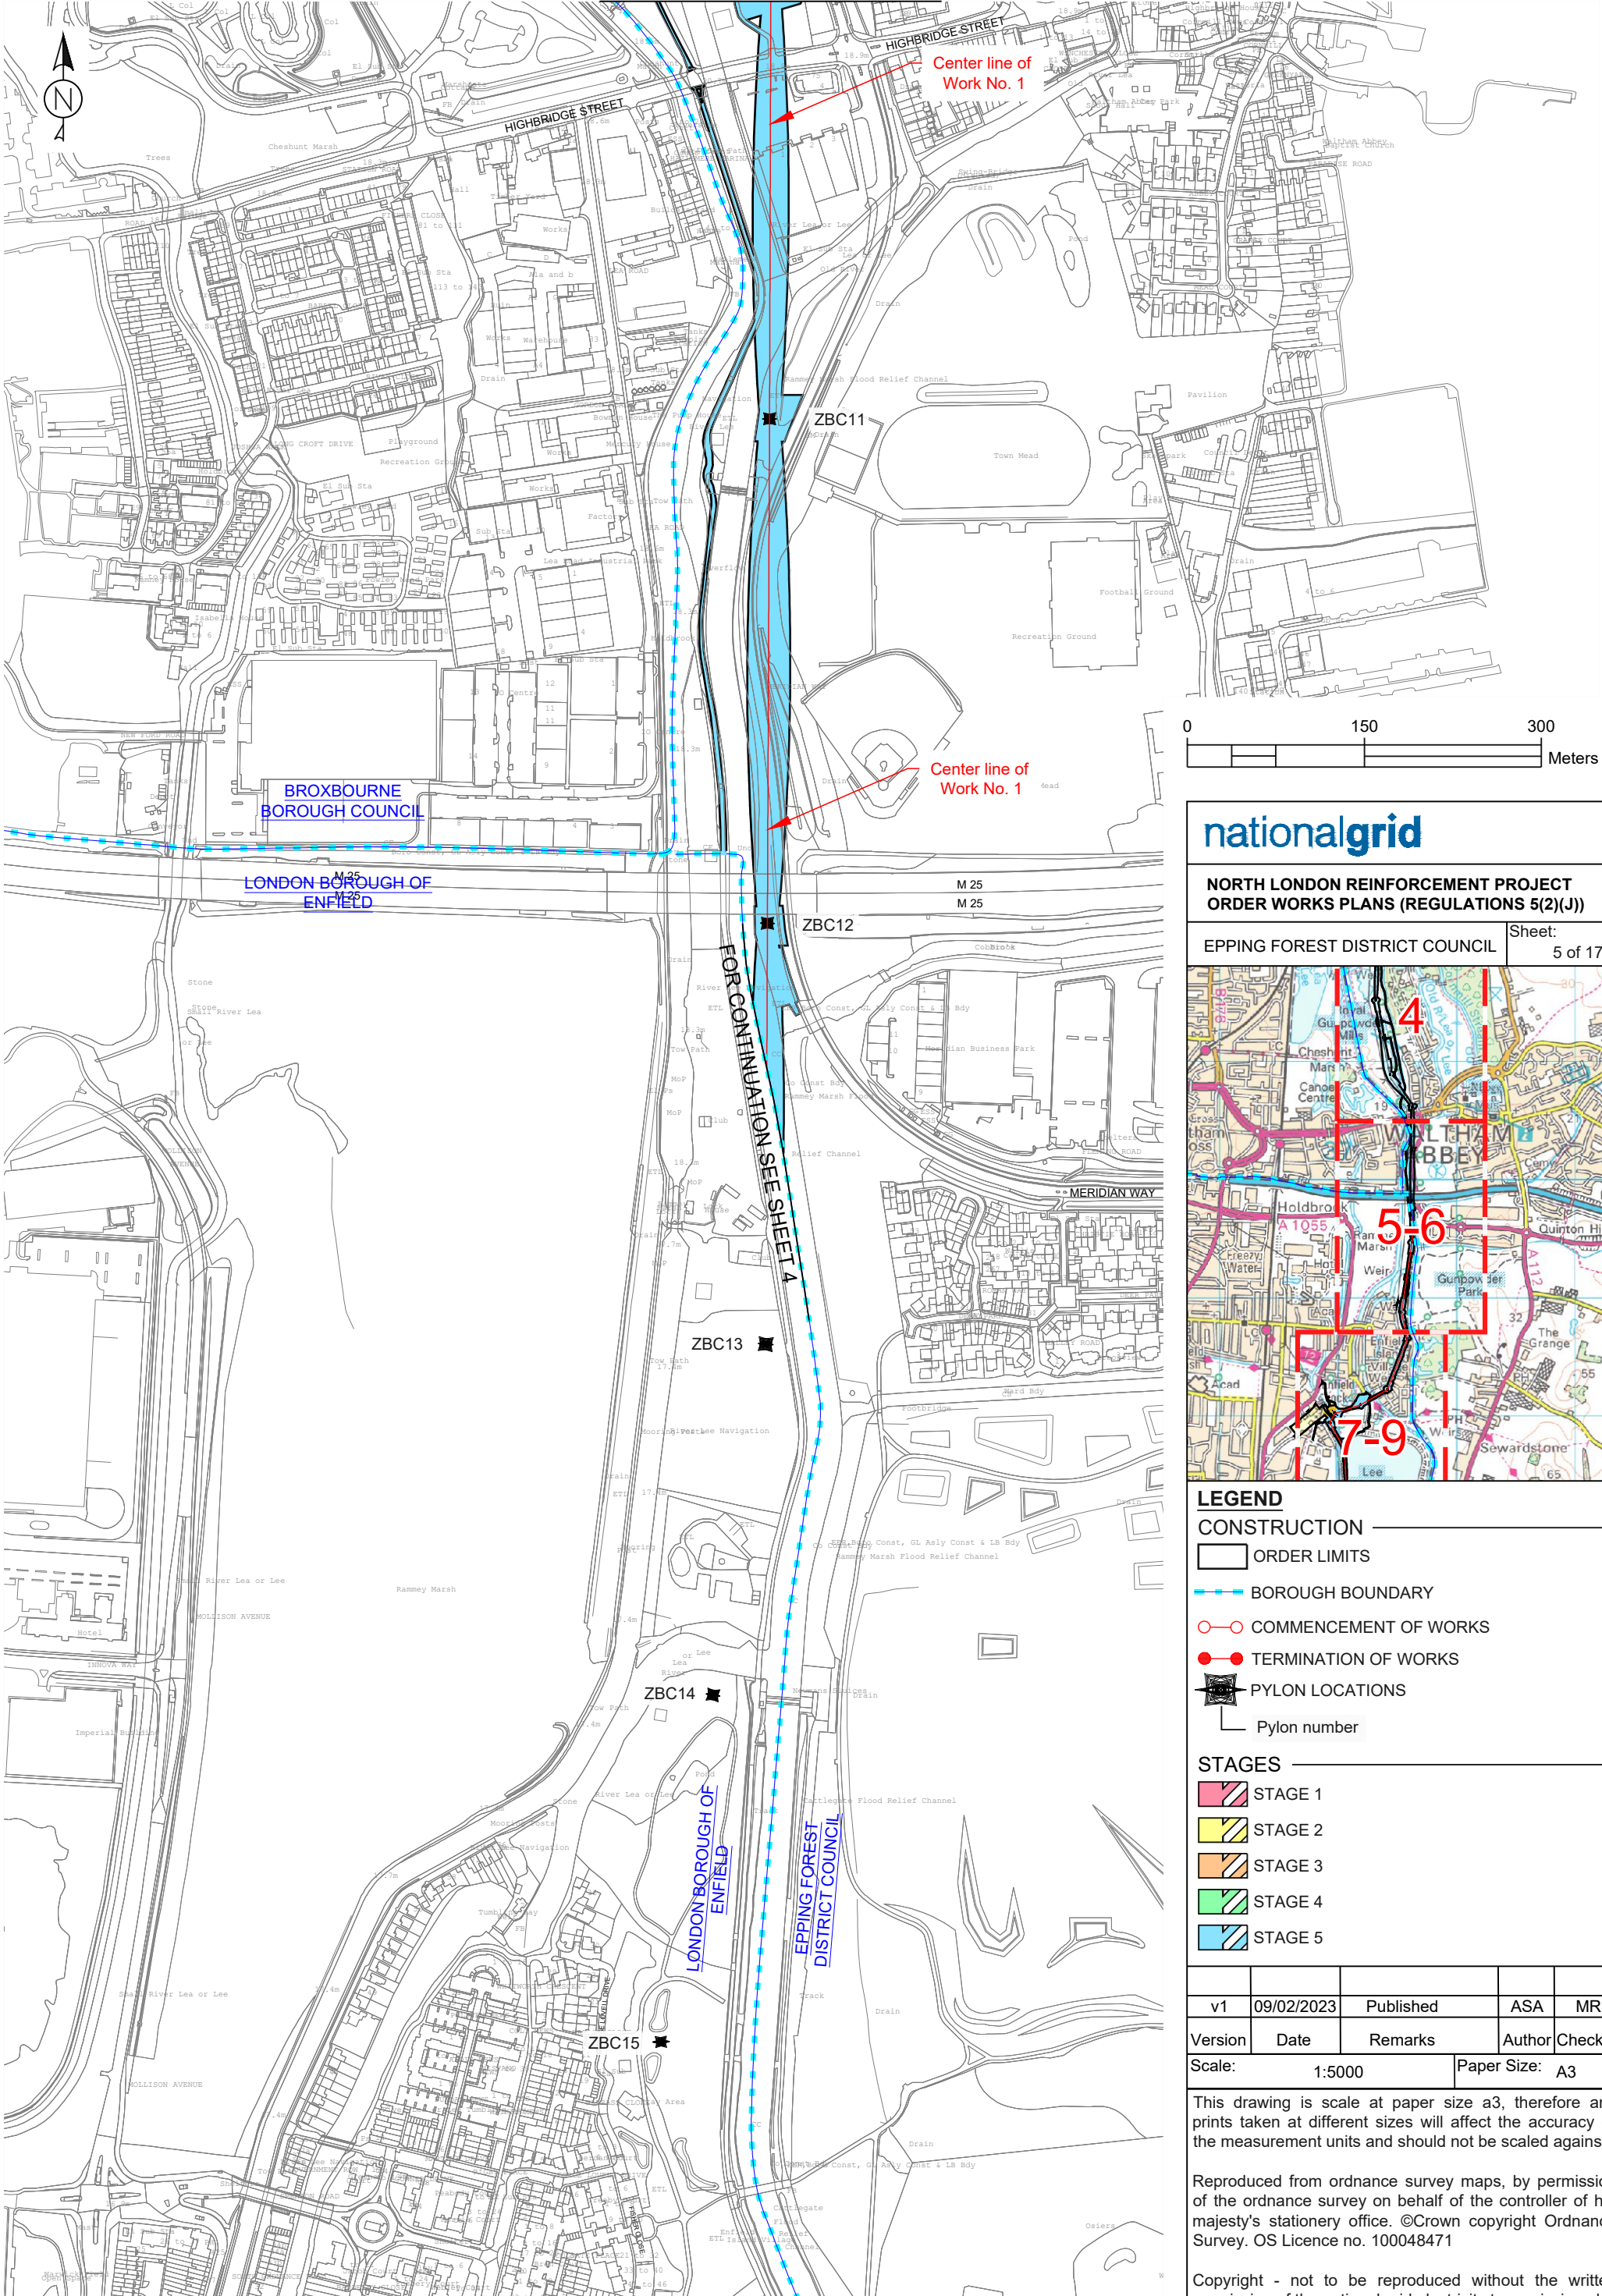

nationalgrid

**NORTH LONDON REINFORCEMENT PROJECT
ORDER WORKS PLANS (REGULATIONS 5(2)(J))**

EPPING FOREST DISTRICT COUNCIL Sheet: 5 of 17

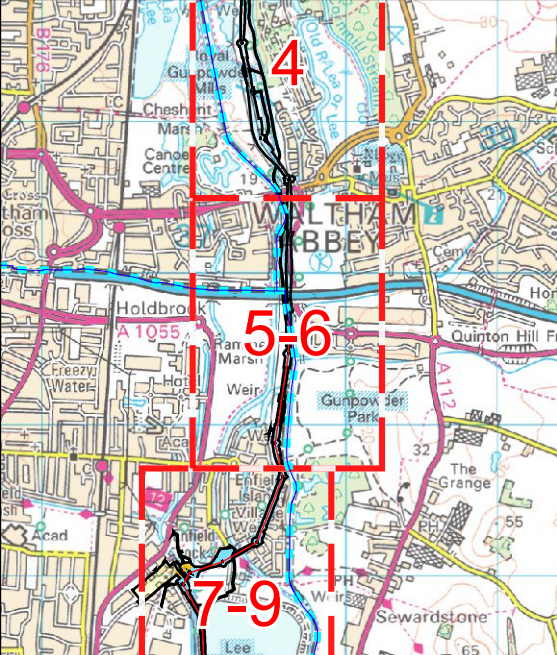

LEGEND

CONSTRUCTION

- ORDER LIMITS
- BOROUGH BOUNDARY
- COMMENCEMENT OF WORKS
- TERMINATION OF WORKS
- PYLON LOCATIONS
- Pylon number

STAGES


- STAGE 1
- STAGE 2
- STAGE 3
- STAGE 4
- STAGE 5

v1	09/02/2023	Published	ASA	MR
Version	Date	Remarks	Author	Checked
Scale: 1:5000			Paper Size: A3	

This drawing is scale at paper size a3, therefore any prints taken at different sizes will affect the accuracy of the measurement units and should not be scaled against.

Reproduced from ordnance survey maps, by permission of the ordnance survey on behalf of the controller of her majesty's stationery office. ©Crown copyright Ordnance Survey. OS Licence no. 100048471

Copyright - not to be reproduced without the written permission of the national grid electricity transmission plc

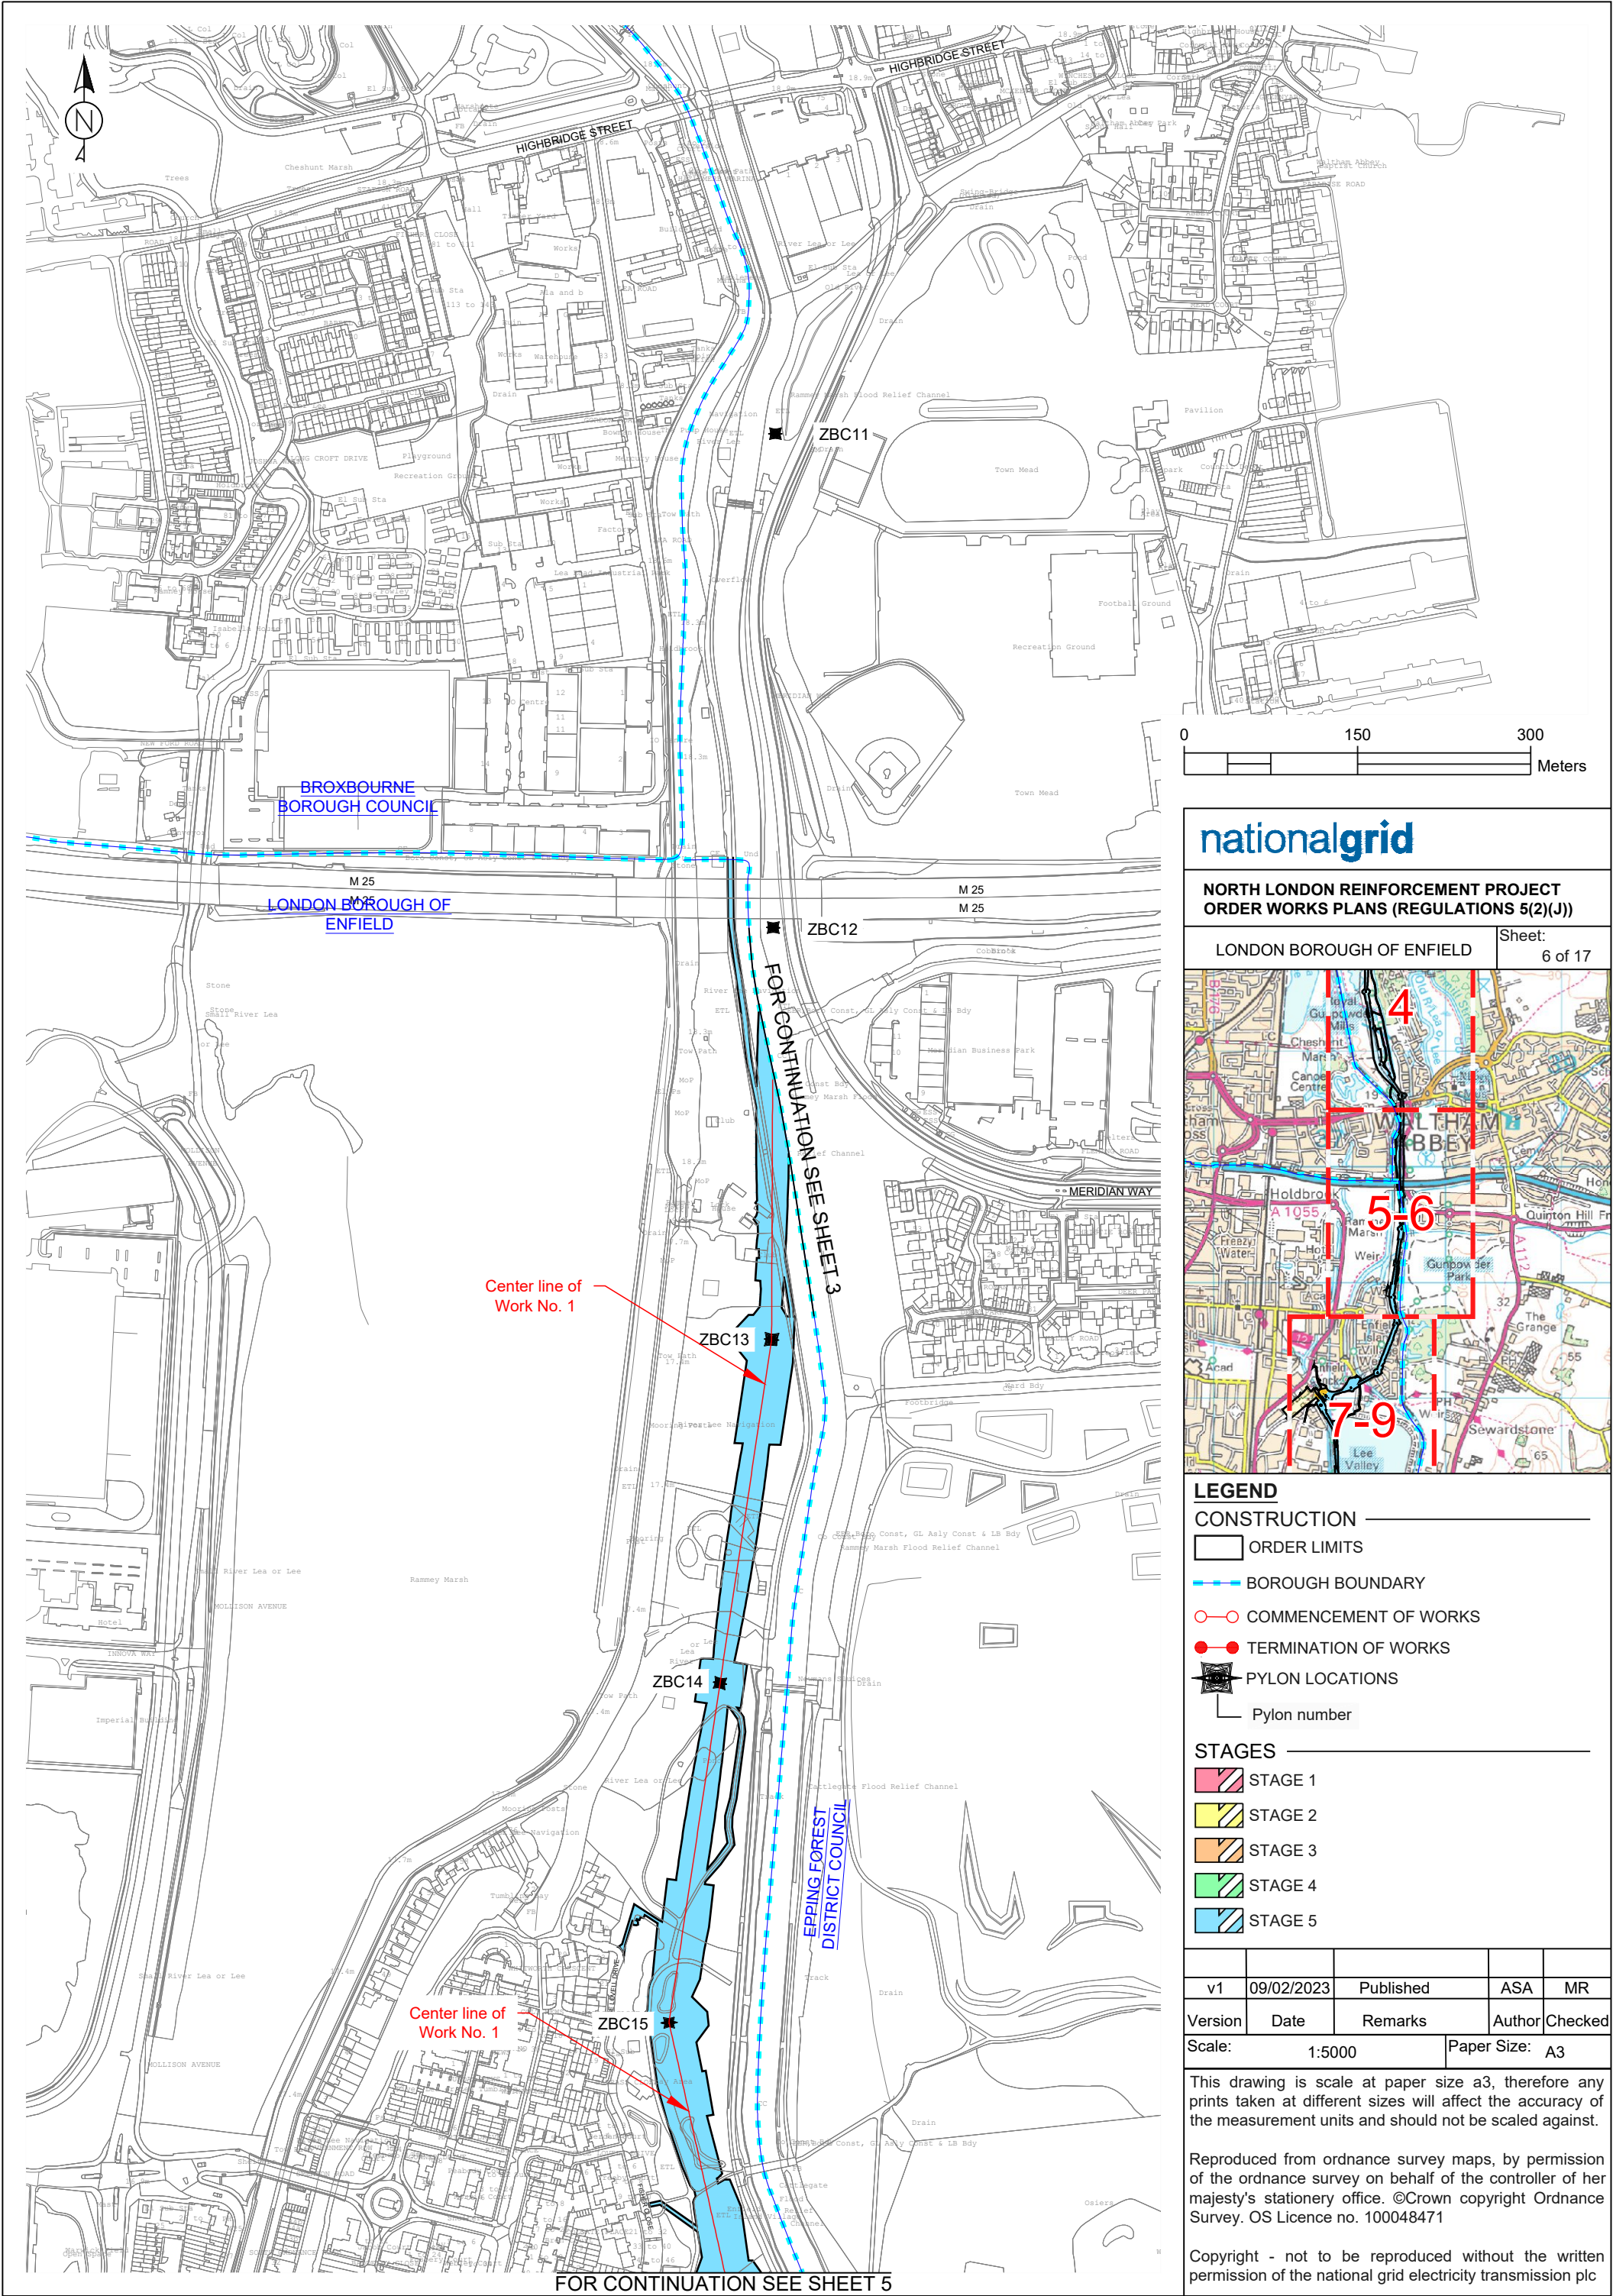

nationalgrid

**NORTH LONDON REINFORCEMENT PROJECT
ORDER WORKS PLANS (REGULATIONS 5(2)(J))**

LONDON BOROUGH OF ENFIELD

Sheet:
6 of 17

LEGEND

CONSTRUCTION

ORDER LIMITS

BOROUGH BOUNDARY

COMMENCEMENT OF WORKS

TERMINATION OF WORKS

PYLON LOCATIONS

Pylon number

STAGES

STAGE 1

STAGE 2

STAGE 3

STAGE 4



STAGE 5

v1	09/02/2023	Published	ASA	MR
Version	Date	Remarks	Author	Checked
Scale: 1:5000		Paper Size: A3		

This drawing is scale at paper size a3, therefore any prints taken at different sizes will affect the accuracy of the measurement units and should not be scaled against.

Reproduced from ordnance survey maps, by permission of the ordnance survey on behalf of the controller of her majesty's stationery office. ©Crown copyright Ordnance Survey. OS Licence no. 100048471

Copyright - not to be reproduced without the written permission of the national grid electricity transmission plc

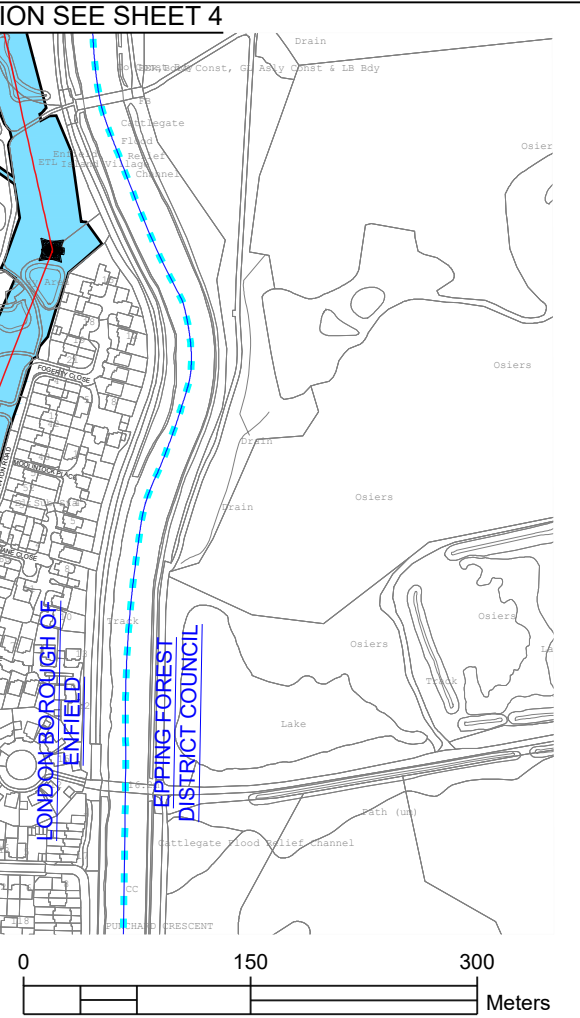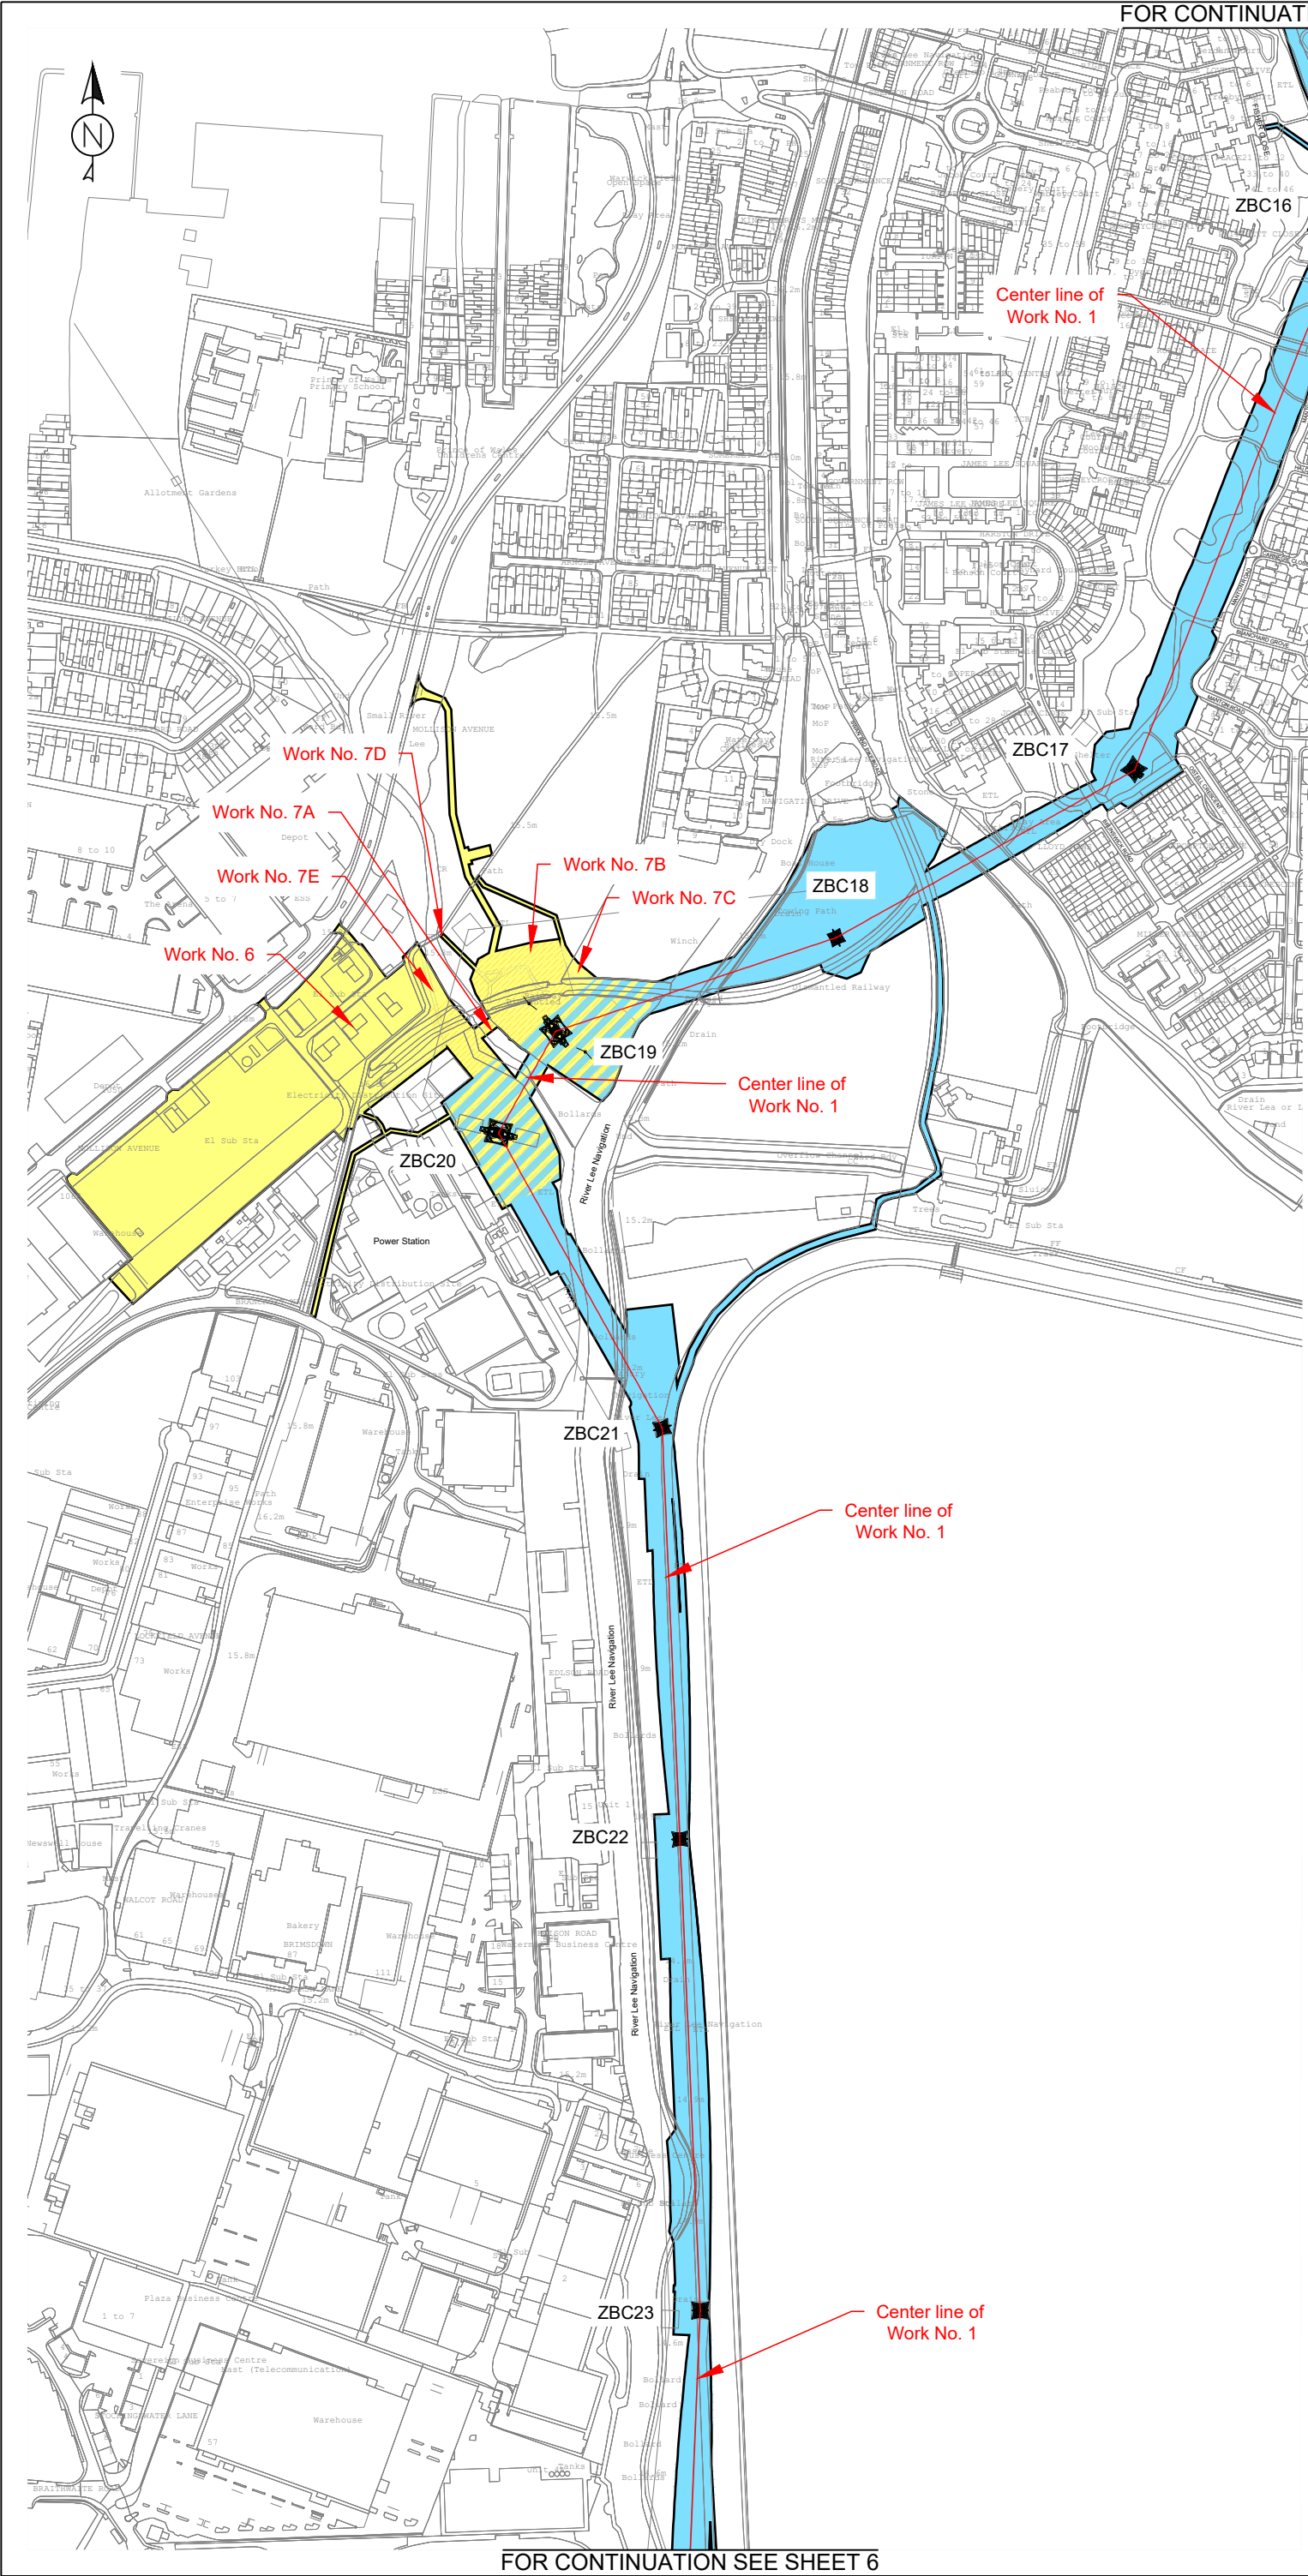

nationalgrid

**NORTH LONDON REINFORCEMENT PROJECT
ORDER WORKS PLANS (REGULATIONS 5(2)(J))**

LONDON BOROUGH OF ENFIELD

Sheet:
7 of 17

LEGEND

CONSTRUCTION

ORDER LIMITS

BOROUGH BOUNDARY

COMMENCEMENT OF WORKS

TERMINATION OF WORKS

PYLON LOCATIONS

Pylon number

STAGES

STAGE 1

STAGE 2

STAGE 3

STAGE 4



STAGE 5

v1	09/02/2023	Published	ASA	MR
Version	Date	Remarks	Author	Checked
Scale: 1:5000		Paper Size: A3		

This drawing is scale at paper size a3, therefore any prints taken at different sizes will affect the accuracy of the measurement units and should not be scaled against.

Reproduced from ordnance survey maps, by permission of the ordnance survey on behalf of the controller of her majesty's stationery office. ©Crown copyright Ordnance Survey. OS Licence no. 100048471

Copyright - not to be reproduced without the written permission of the national grid electricity transmission plc

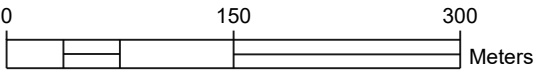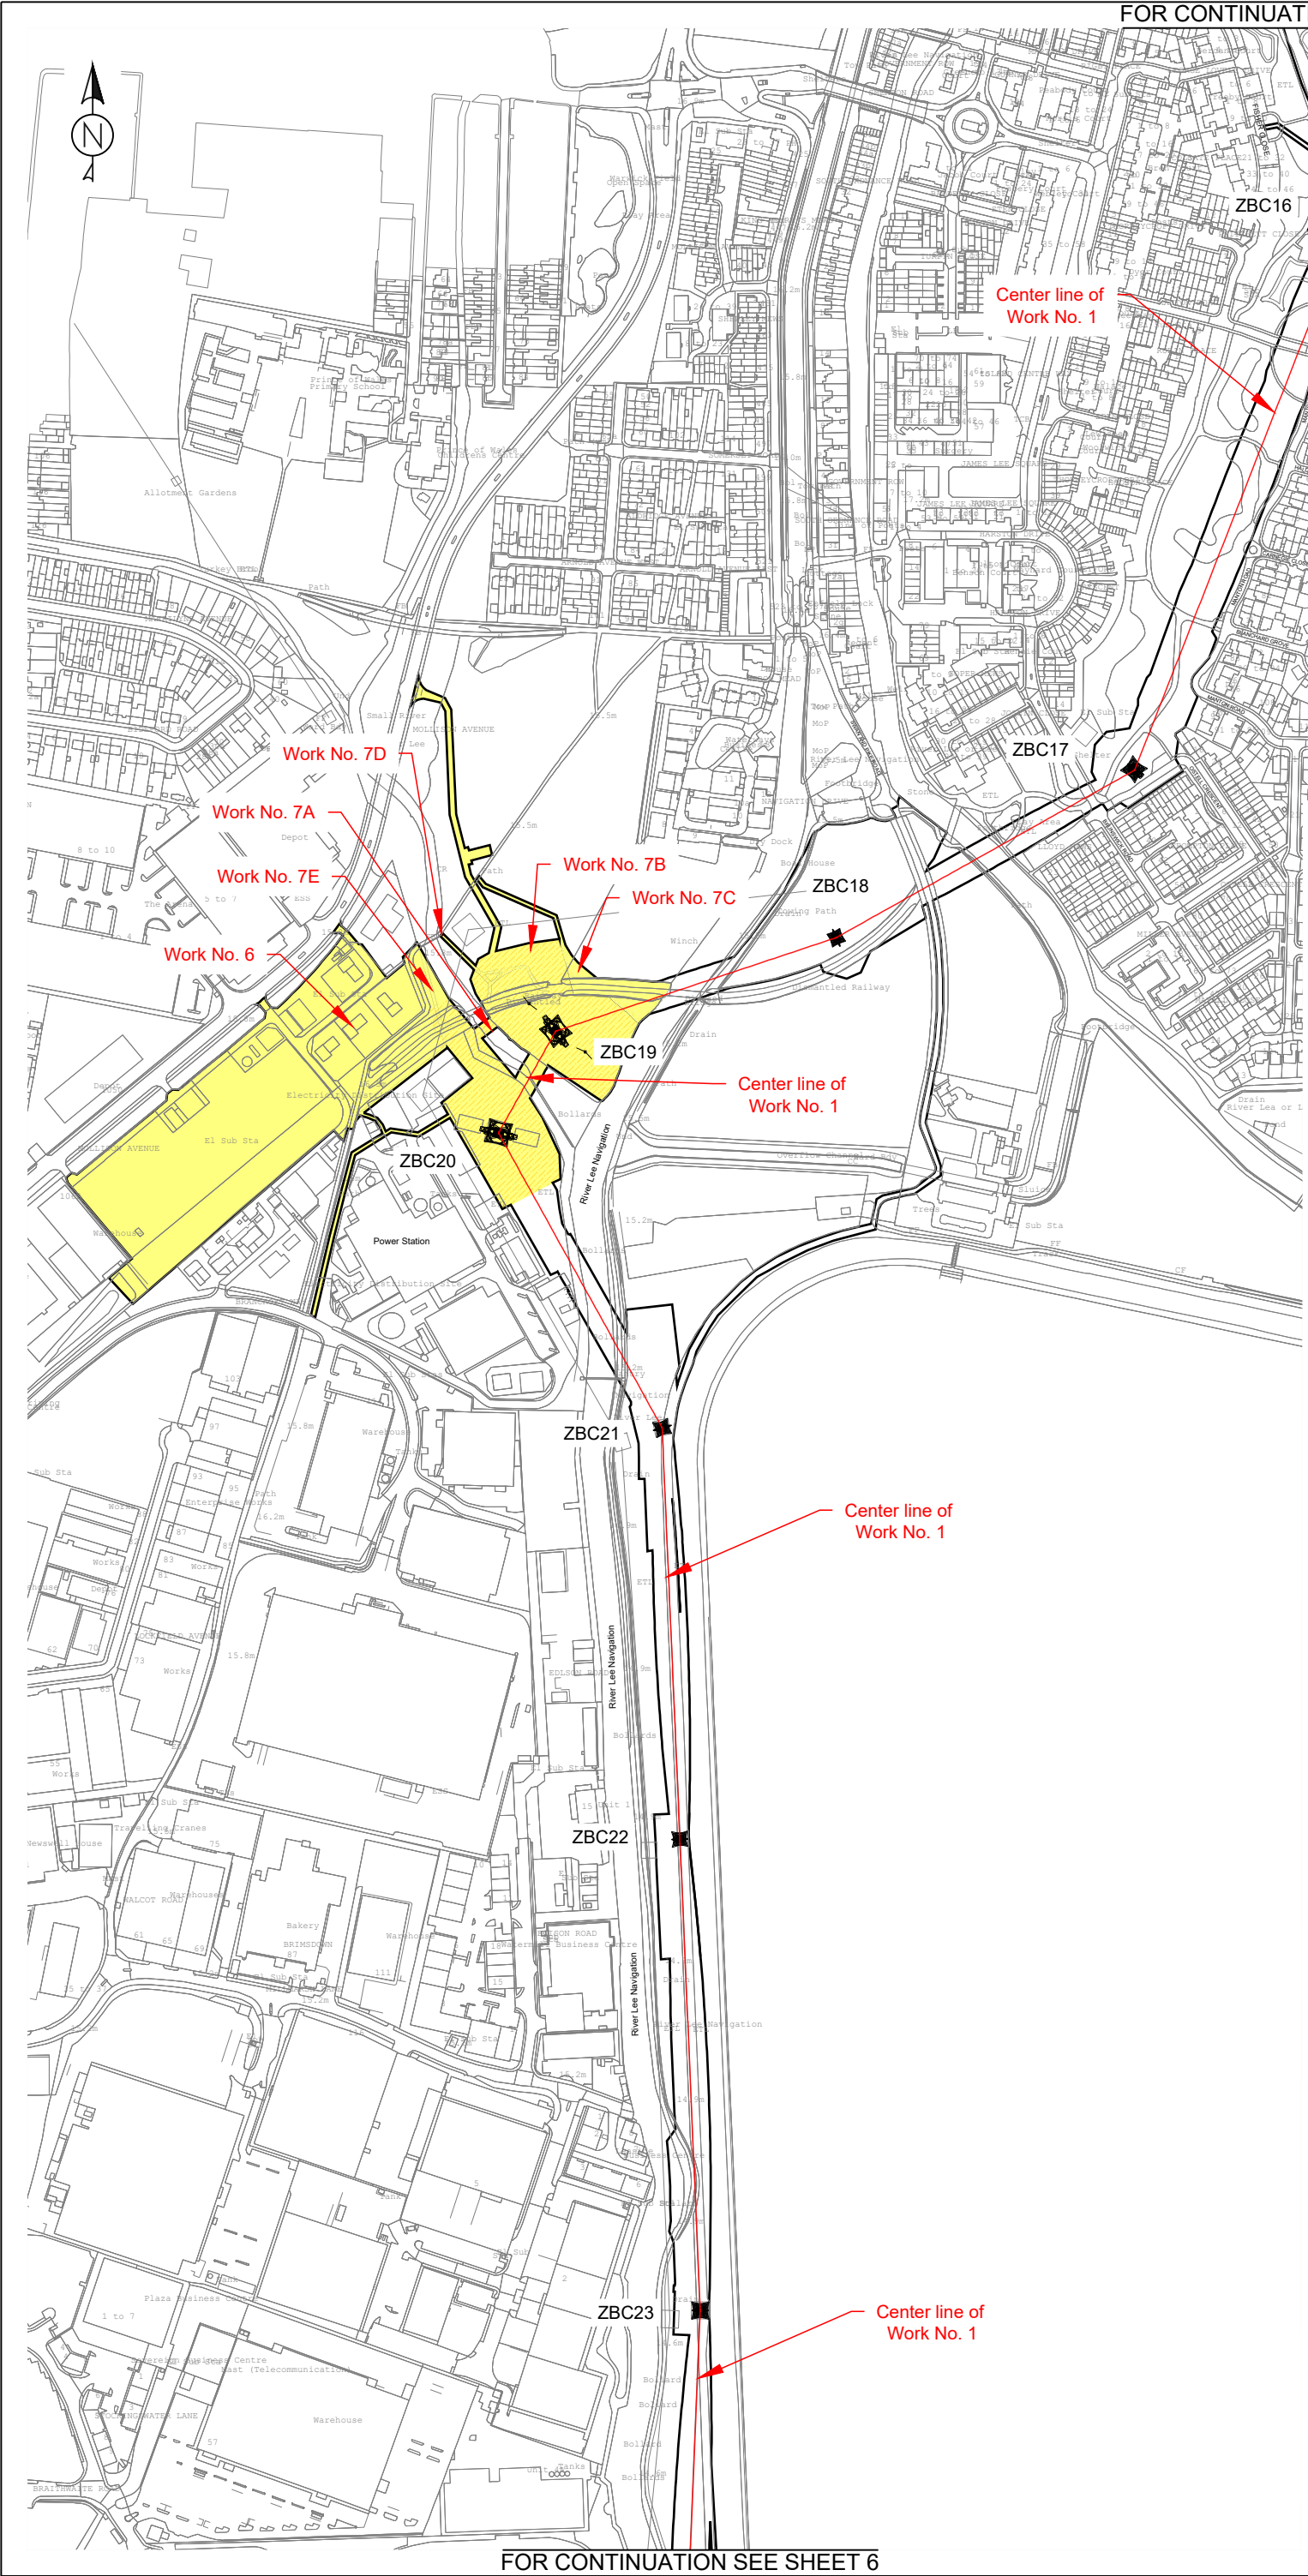


nationalgrid

**NORTH LONDON REINFORCEMENT PROJECT
ORDER WORKS PLANS (REGULATIONS 5(2)(J))**

LONDON BOROUGH OF ENFIELD

Sheet:
8 of 17

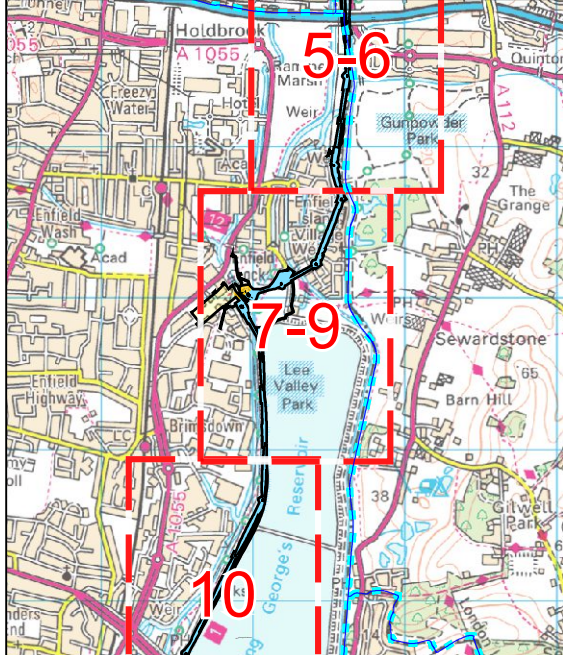

LEGEND

CONSTRUCTION

- ORDER LIMITS
- BOROUGH BOUNDARY
- COMMENCEMENT OF WORKS
- TERMINATION OF WORKS
- PYLON LOCATIONS
- Pylon number
- STAGE 2


v1	09/02/2023	Published	ASA	MR
Version	Date	Remarks	Author	Checked
Scale: 1:5000			Paper Size: A3	

This drawing is scale at paper size a3, therefore any prints taken at different sizes will affect the accuracy of the measurement units and should not be scaled against.

Reproduced from ordnance survey maps, by permission of the ordnance survey on behalf of the controller of her majesty's stationery office. ©Crown copyright Ordnance Survey. OS Licence no. 100048471

Copyright - not to be reproduced without the written permission of the national grid electricity transmission plc


FOR CONTINUATION SEE SHEET 4

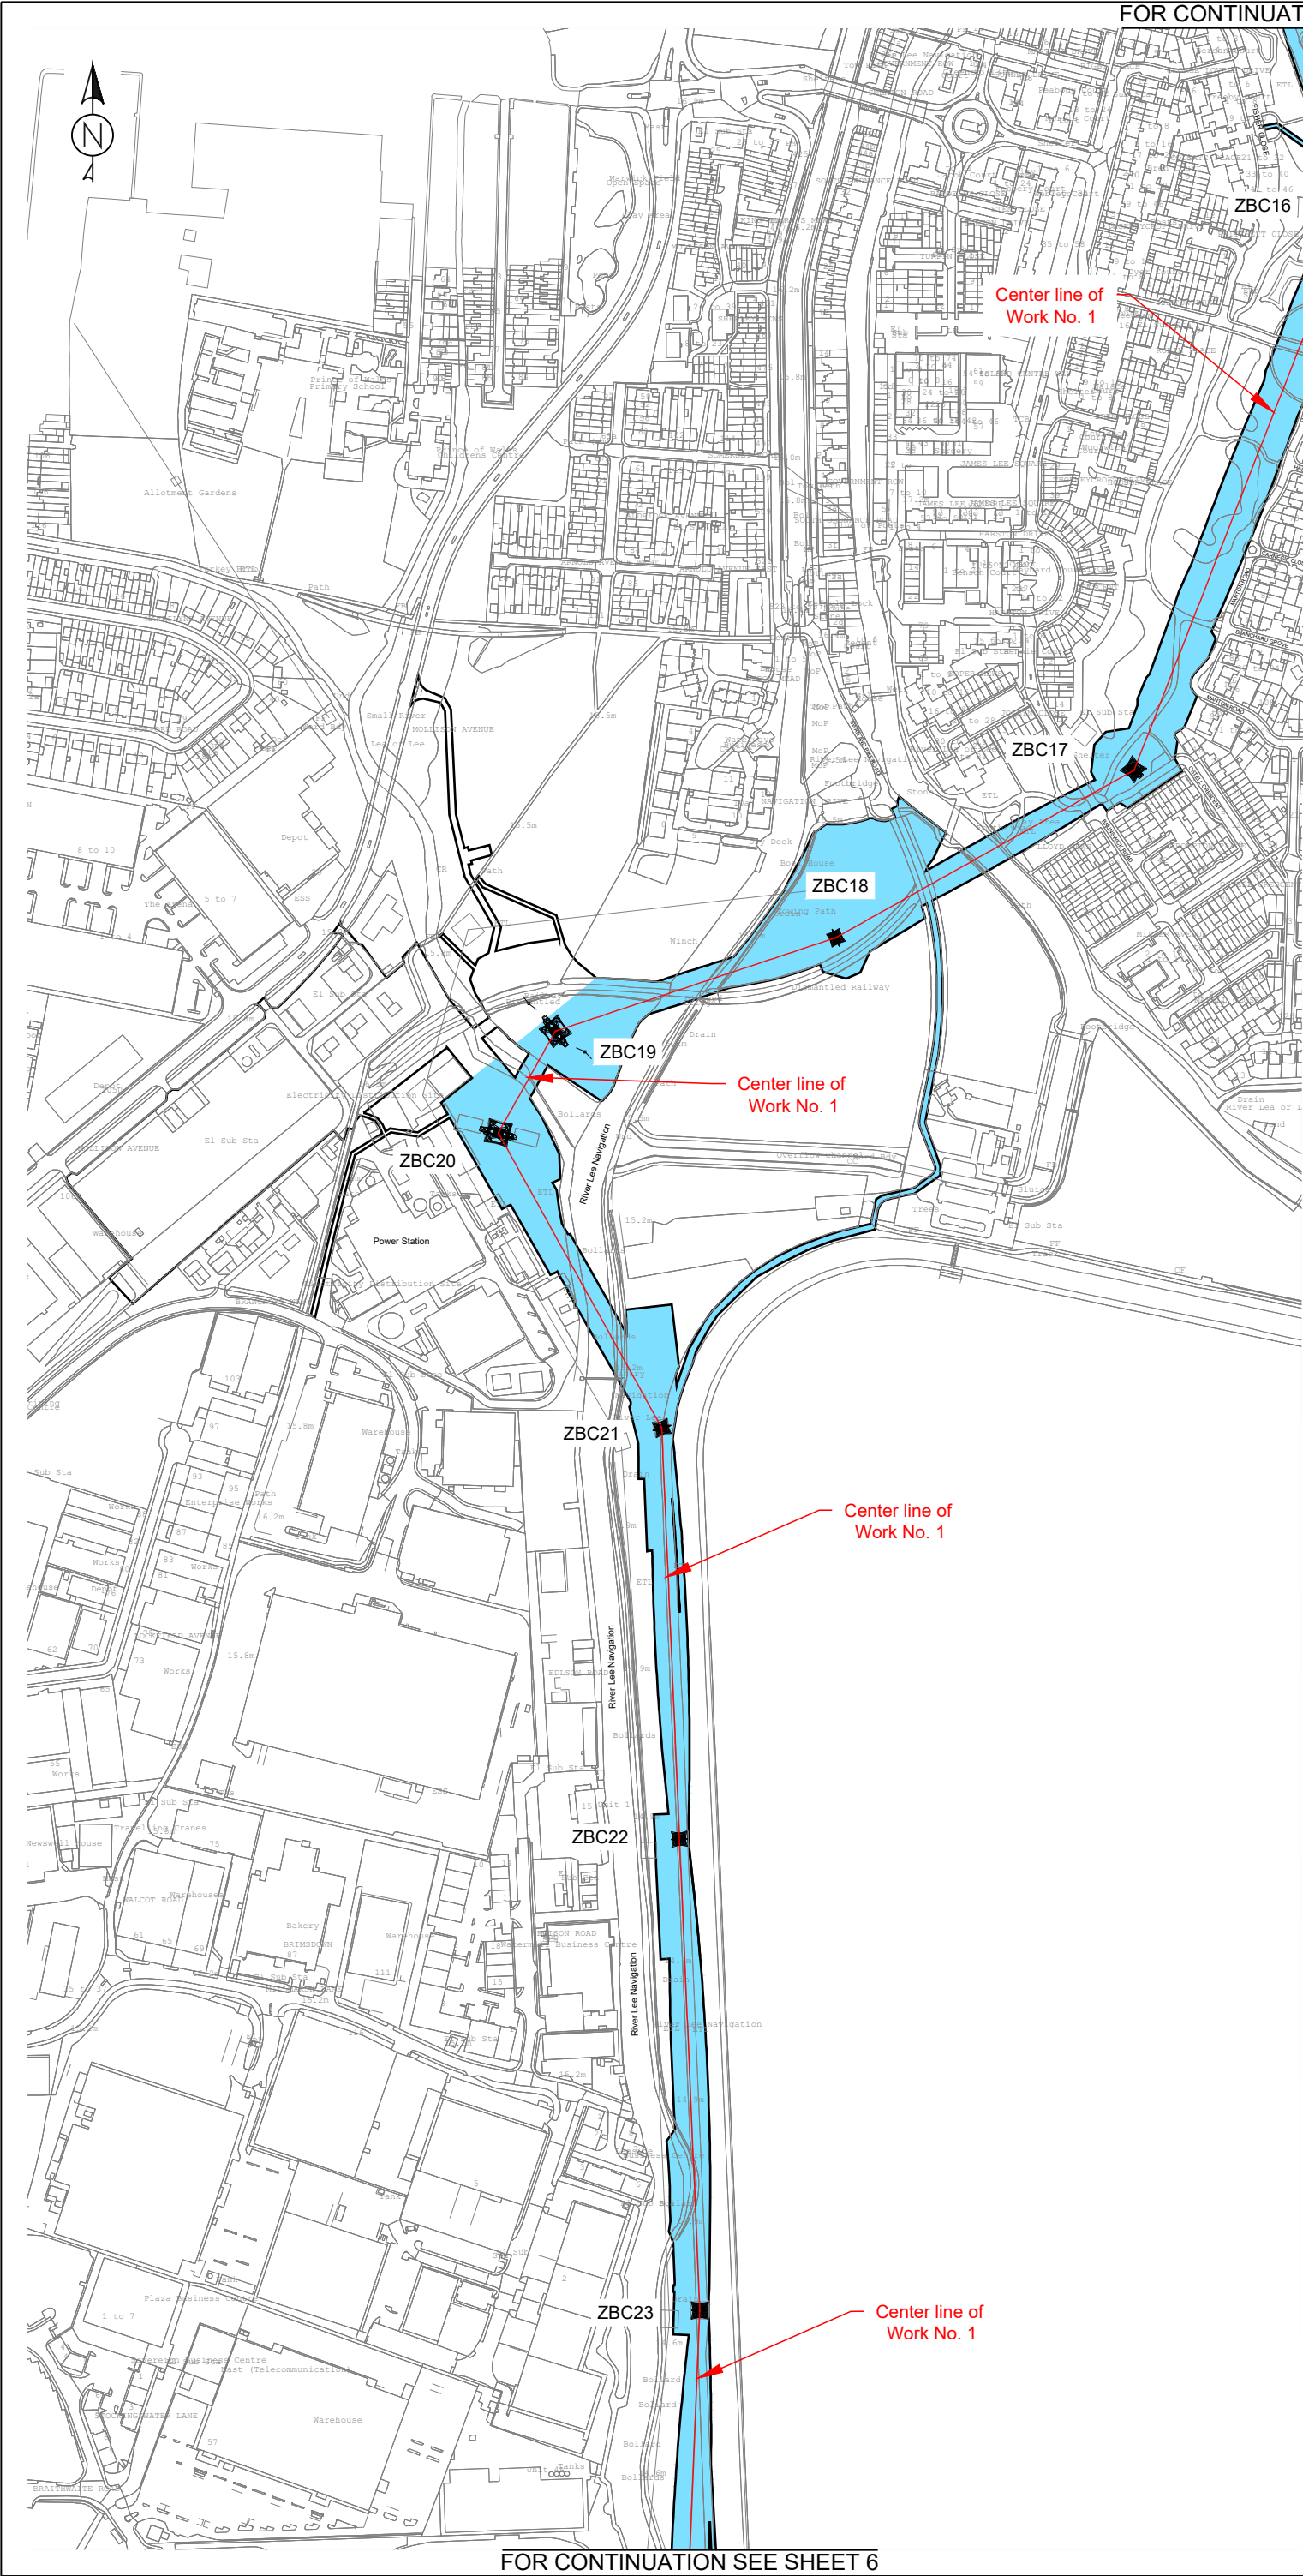

nationalgrid

**NORTH LONDON REINFORCEMENT PROJECT
ORDER WORKS PLANS (REGULATIONS 5(2)(J))**

LONDON BOROUGH OF ENFIELD Sheet: 9 of 17

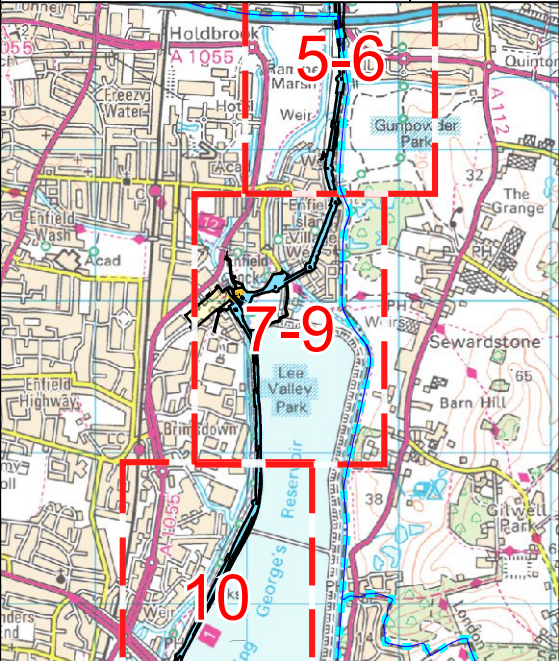

LEGEND

CONSTRUCTION

- ORDER LIMITS
- BOROUGH BOUNDARY
- COMMENCEMENT OF WORKS
- TERMINATION OF WORKS
- PYLON LOCATIONS
- Pylon number
- STAGE 5



v1	09/02/2023	Published	ASA	MR
Version	Date	Remarks	Author	Checked
Scale: 1:5000			Paper Size: A3	

This drawing is scale at paper size a3, therefore any prints taken at different sizes will affect the accuracy of the measurement units and should not be scaled against.

Reproduced from ordnance survey maps, by permission of the ordnance survey on behalf of the controller of her majesty's stationery office. ©Crown copyright Ordnance Survey. OS Licence no. 100048471

Copyright - not to be reproduced without the written permission of the national grid electricity transmission plc

FOR CONTINUATION SEE SHEET 6

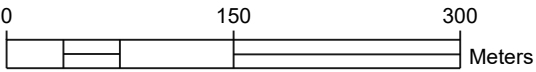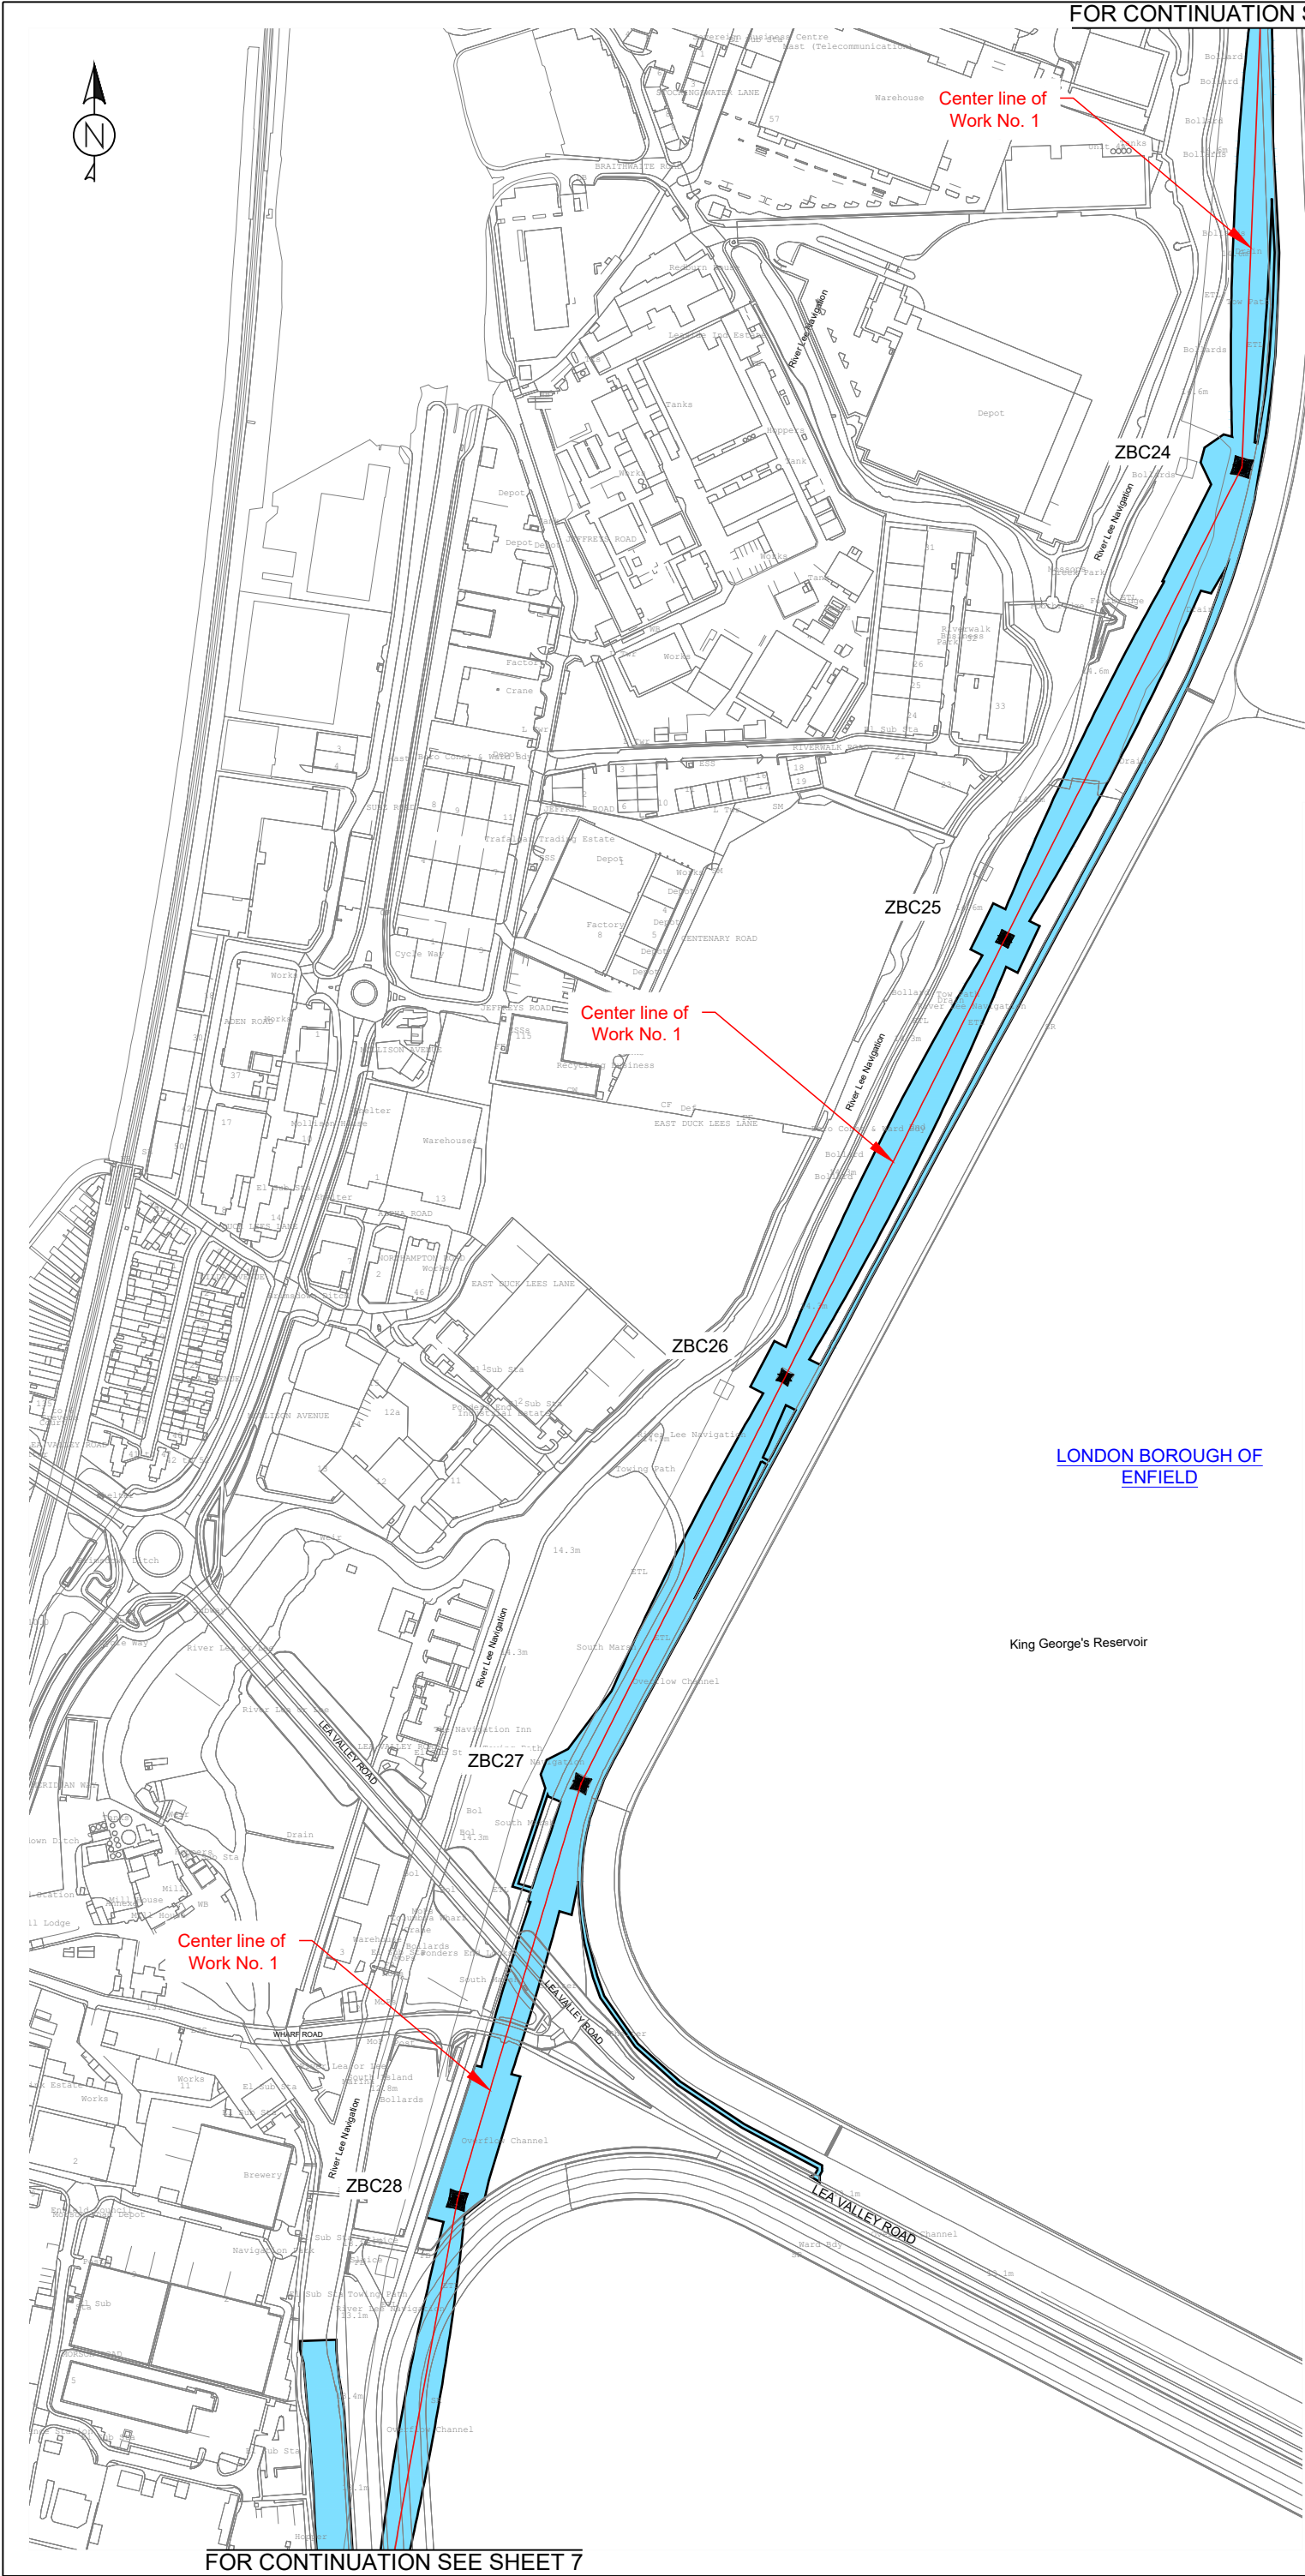


nationalgrid

**NORTH LONDON REINFORCEMENT PROJECT
ORDER WORKS PLANS (REGULATIONS 5(2)(J))**

LONDON BOROUGH OF ENFIELD

Sheet:
10 of 17

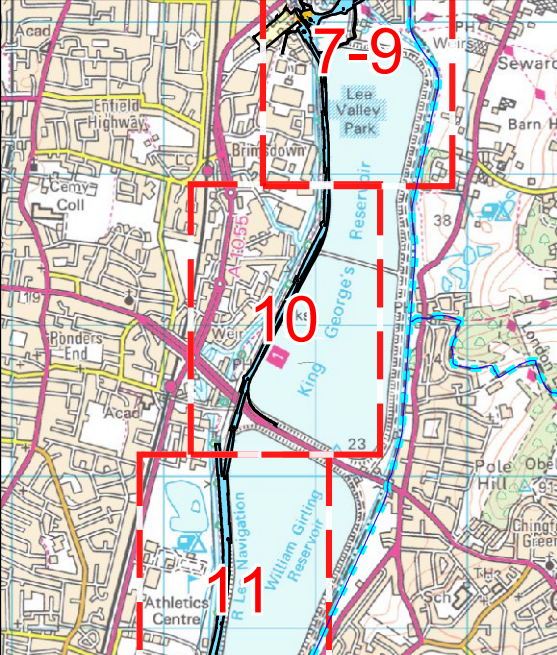

LEGEND

CONSTRUCTION

- ORDER LIMITS
- BOROUGH BOUNDARY
- COMMENCEMENT OF WORKS
- TERMINATION OF WORKS
- PYLON LOCATIONS
- Pylon number

STAGES

- STAGE 1
- STAGE 2
- STAGE 3
- STAGE 4
- STAGE 5



v1	09/02/2023	Published	ASA	MR
Version	Date	Remarks	Author	Checked
Scale: 1:5000			Paper Size: A3	

This drawing is scale at paper size a3, therefore any prints taken at different sizes will affect the accuracy of the measurement units and should not be scaled against.

Reproduced from ordnance survey maps, by permission of the ordnance survey on behalf of the controller of her majesty's stationery office. ©Crown copyright Ordnance Survey. OS Licence no. 100048471

Copyright - not to be reproduced without the written permission of the national grid electricity transmission plc


FOR CONTINUATION SEE SHEET 6

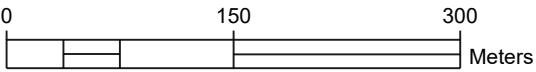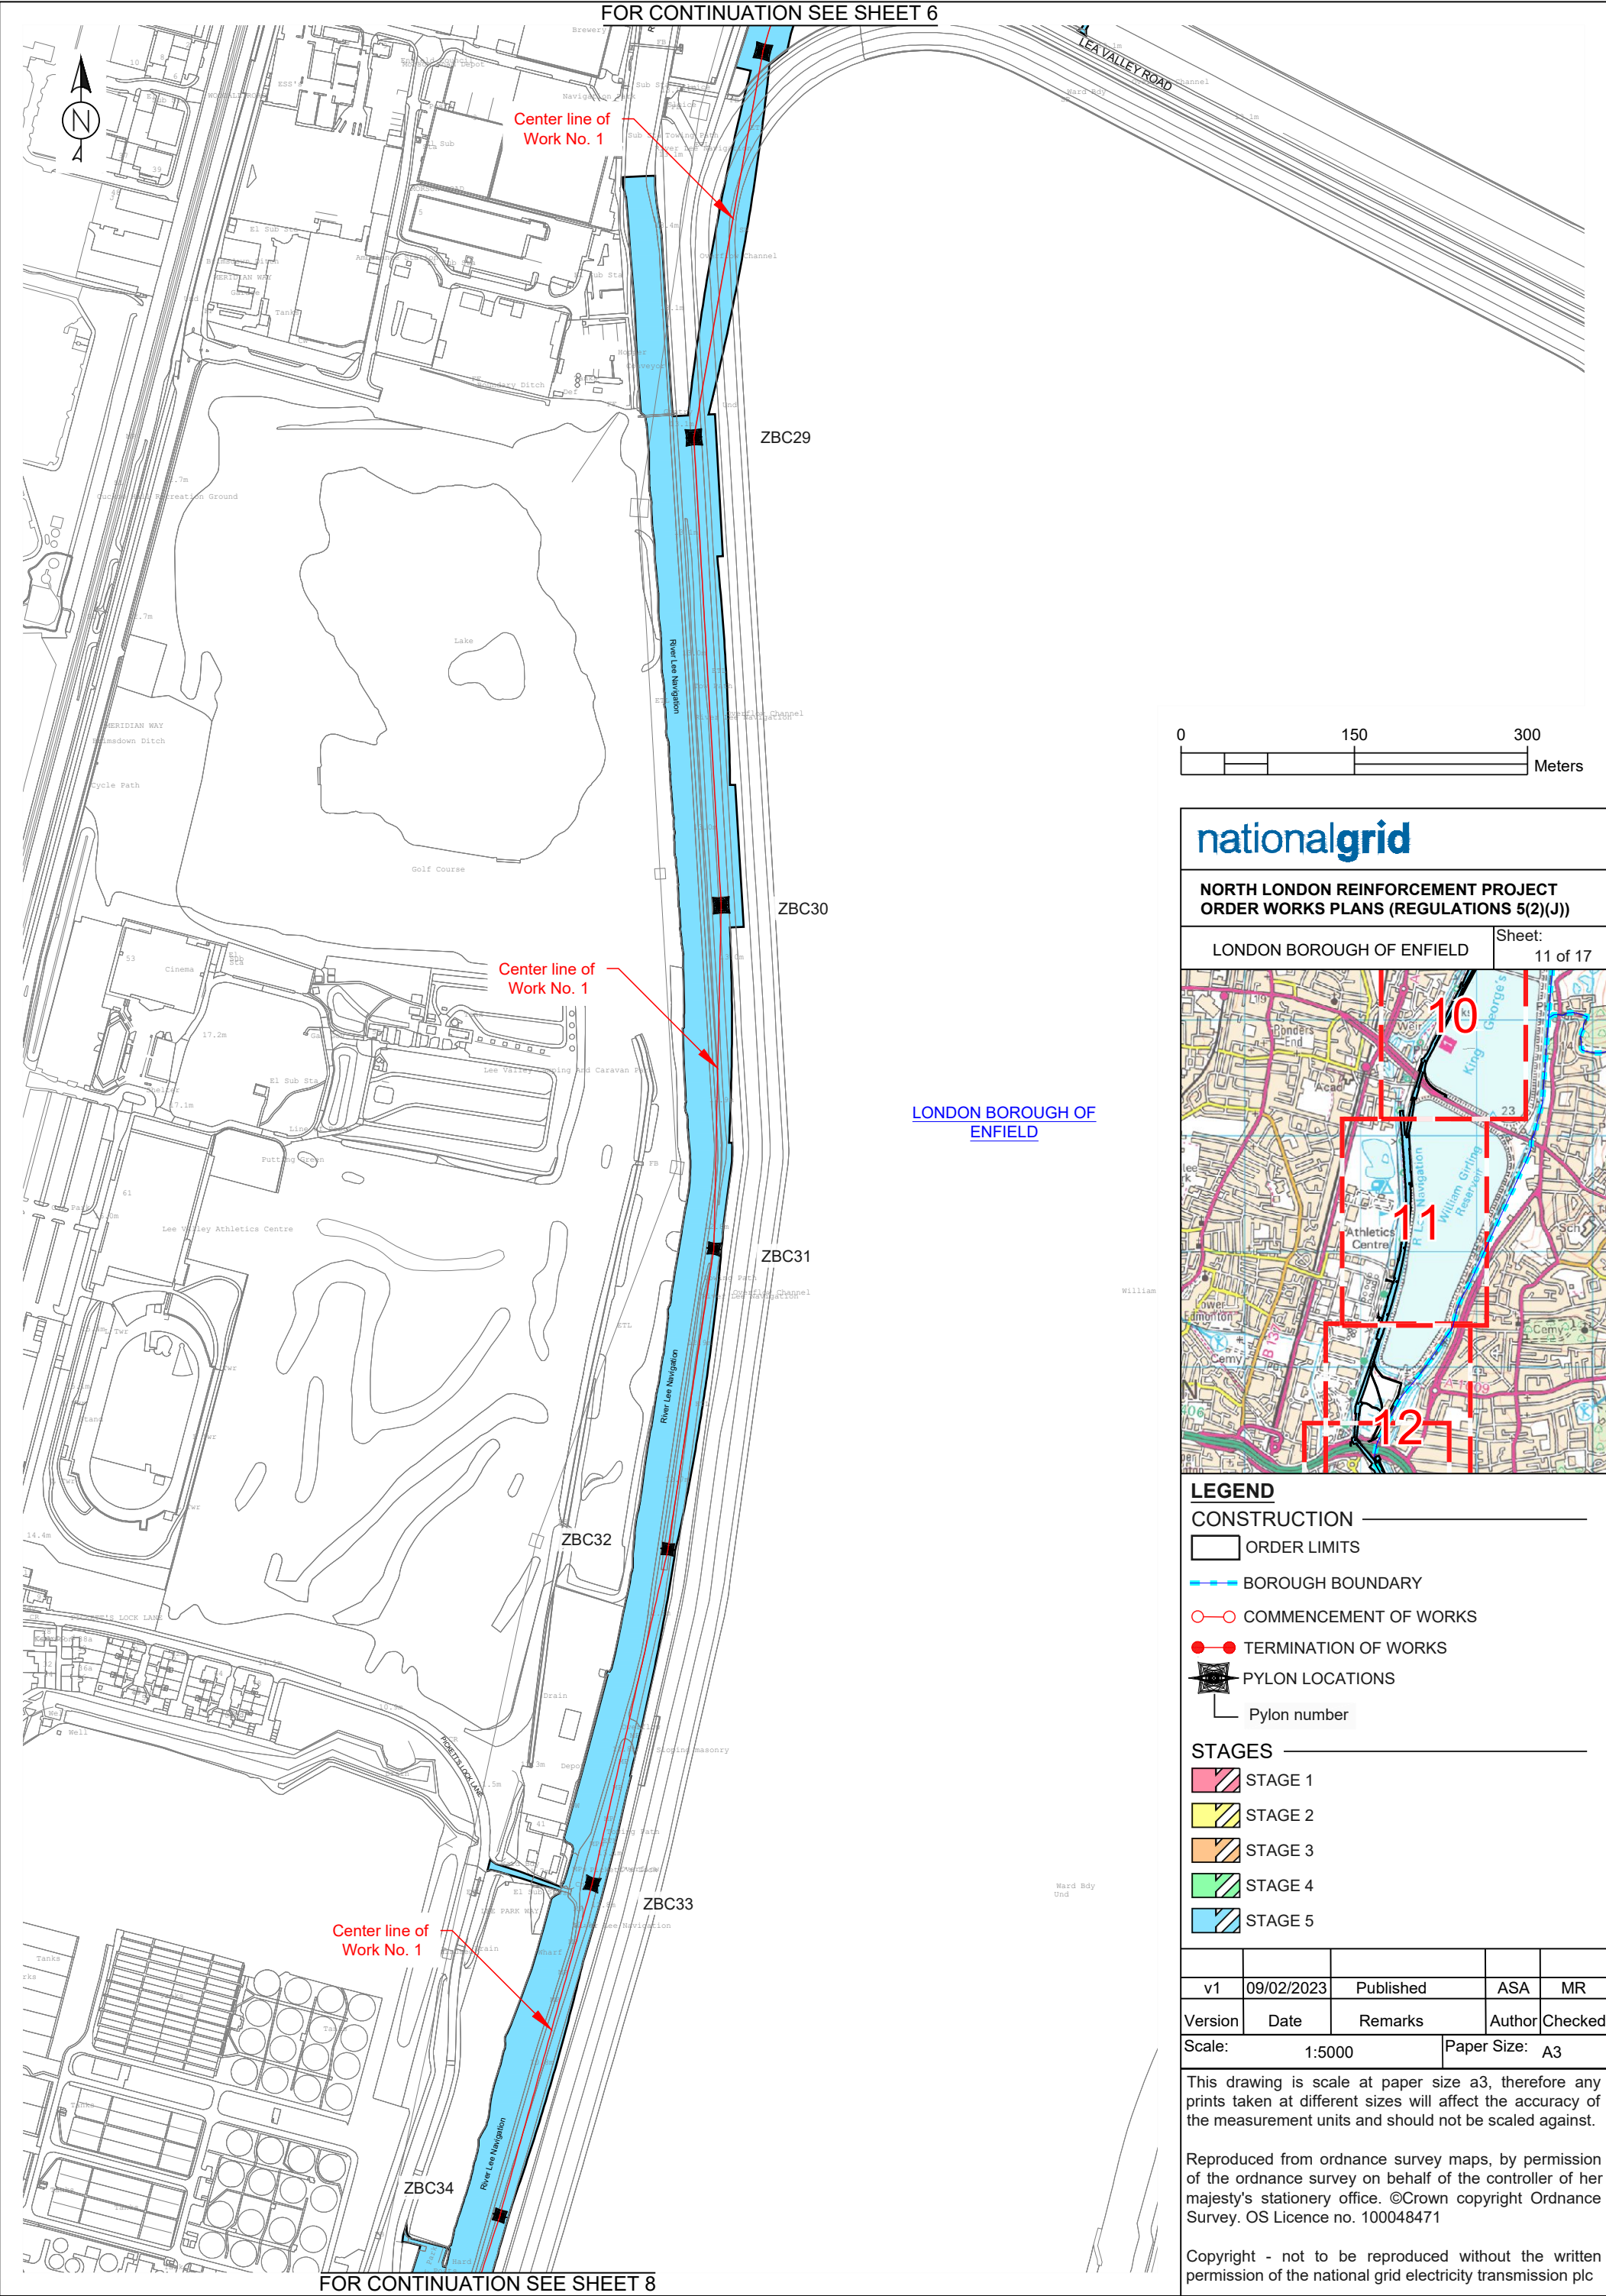

nationalgrid

**NORTH LONDON REINFORCEMENT PROJECT
ORDER WORKS PLANS (REGULATIONS 5(2)(J))**

LONDON BOROUGH OF ENFIELD Sheet: 11 of 17

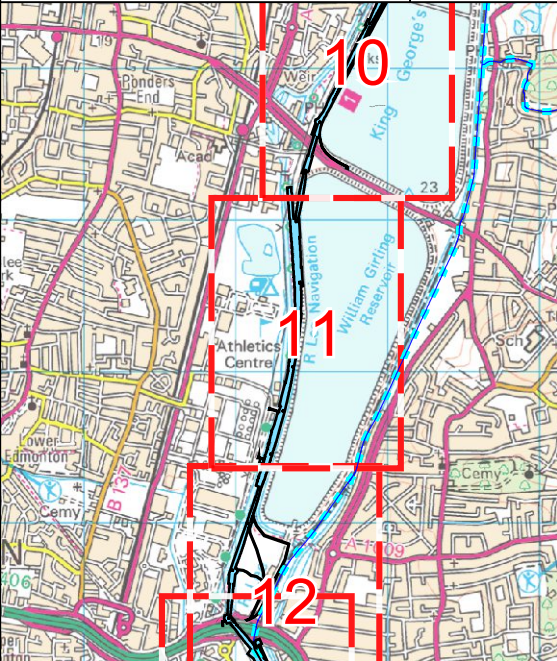

LEGEND

CONSTRUCTION

- ORDER LIMITS
- BOROUGH BOUNDARY
- COMMENCEMENT OF WORKS
- TERMINATION OF WORKS
- PYLON LOCATIONS
- Pylon number

STAGES

- STAGE 1
- STAGE 2
- STAGE 3
- STAGE 4
- STAGE 5

v1	09/02/2023	Published	ASA	MR
Version	Date	Remarks	Author	Checked
Scale: 1:5000			Paper Size: A3	



This drawing is scale at paper size a3, therefore any prints taken at different sizes will affect the accuracy of the measurement units and should not be scaled against.

Reproduced from ordnance survey maps, by permission of the ordnance survey on behalf of the controller of her majesty's stationery office. ©Crown copyright Ordnance Survey. OS Licence no. 100048471

Copyright - not to be reproduced without the written permission of the national grid electricity transmission plc

FOR CONTINUATION SEE SHEET 8

FOR CONTINUATION SEE SHEET 7

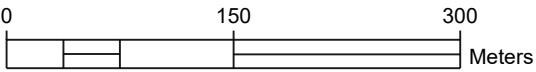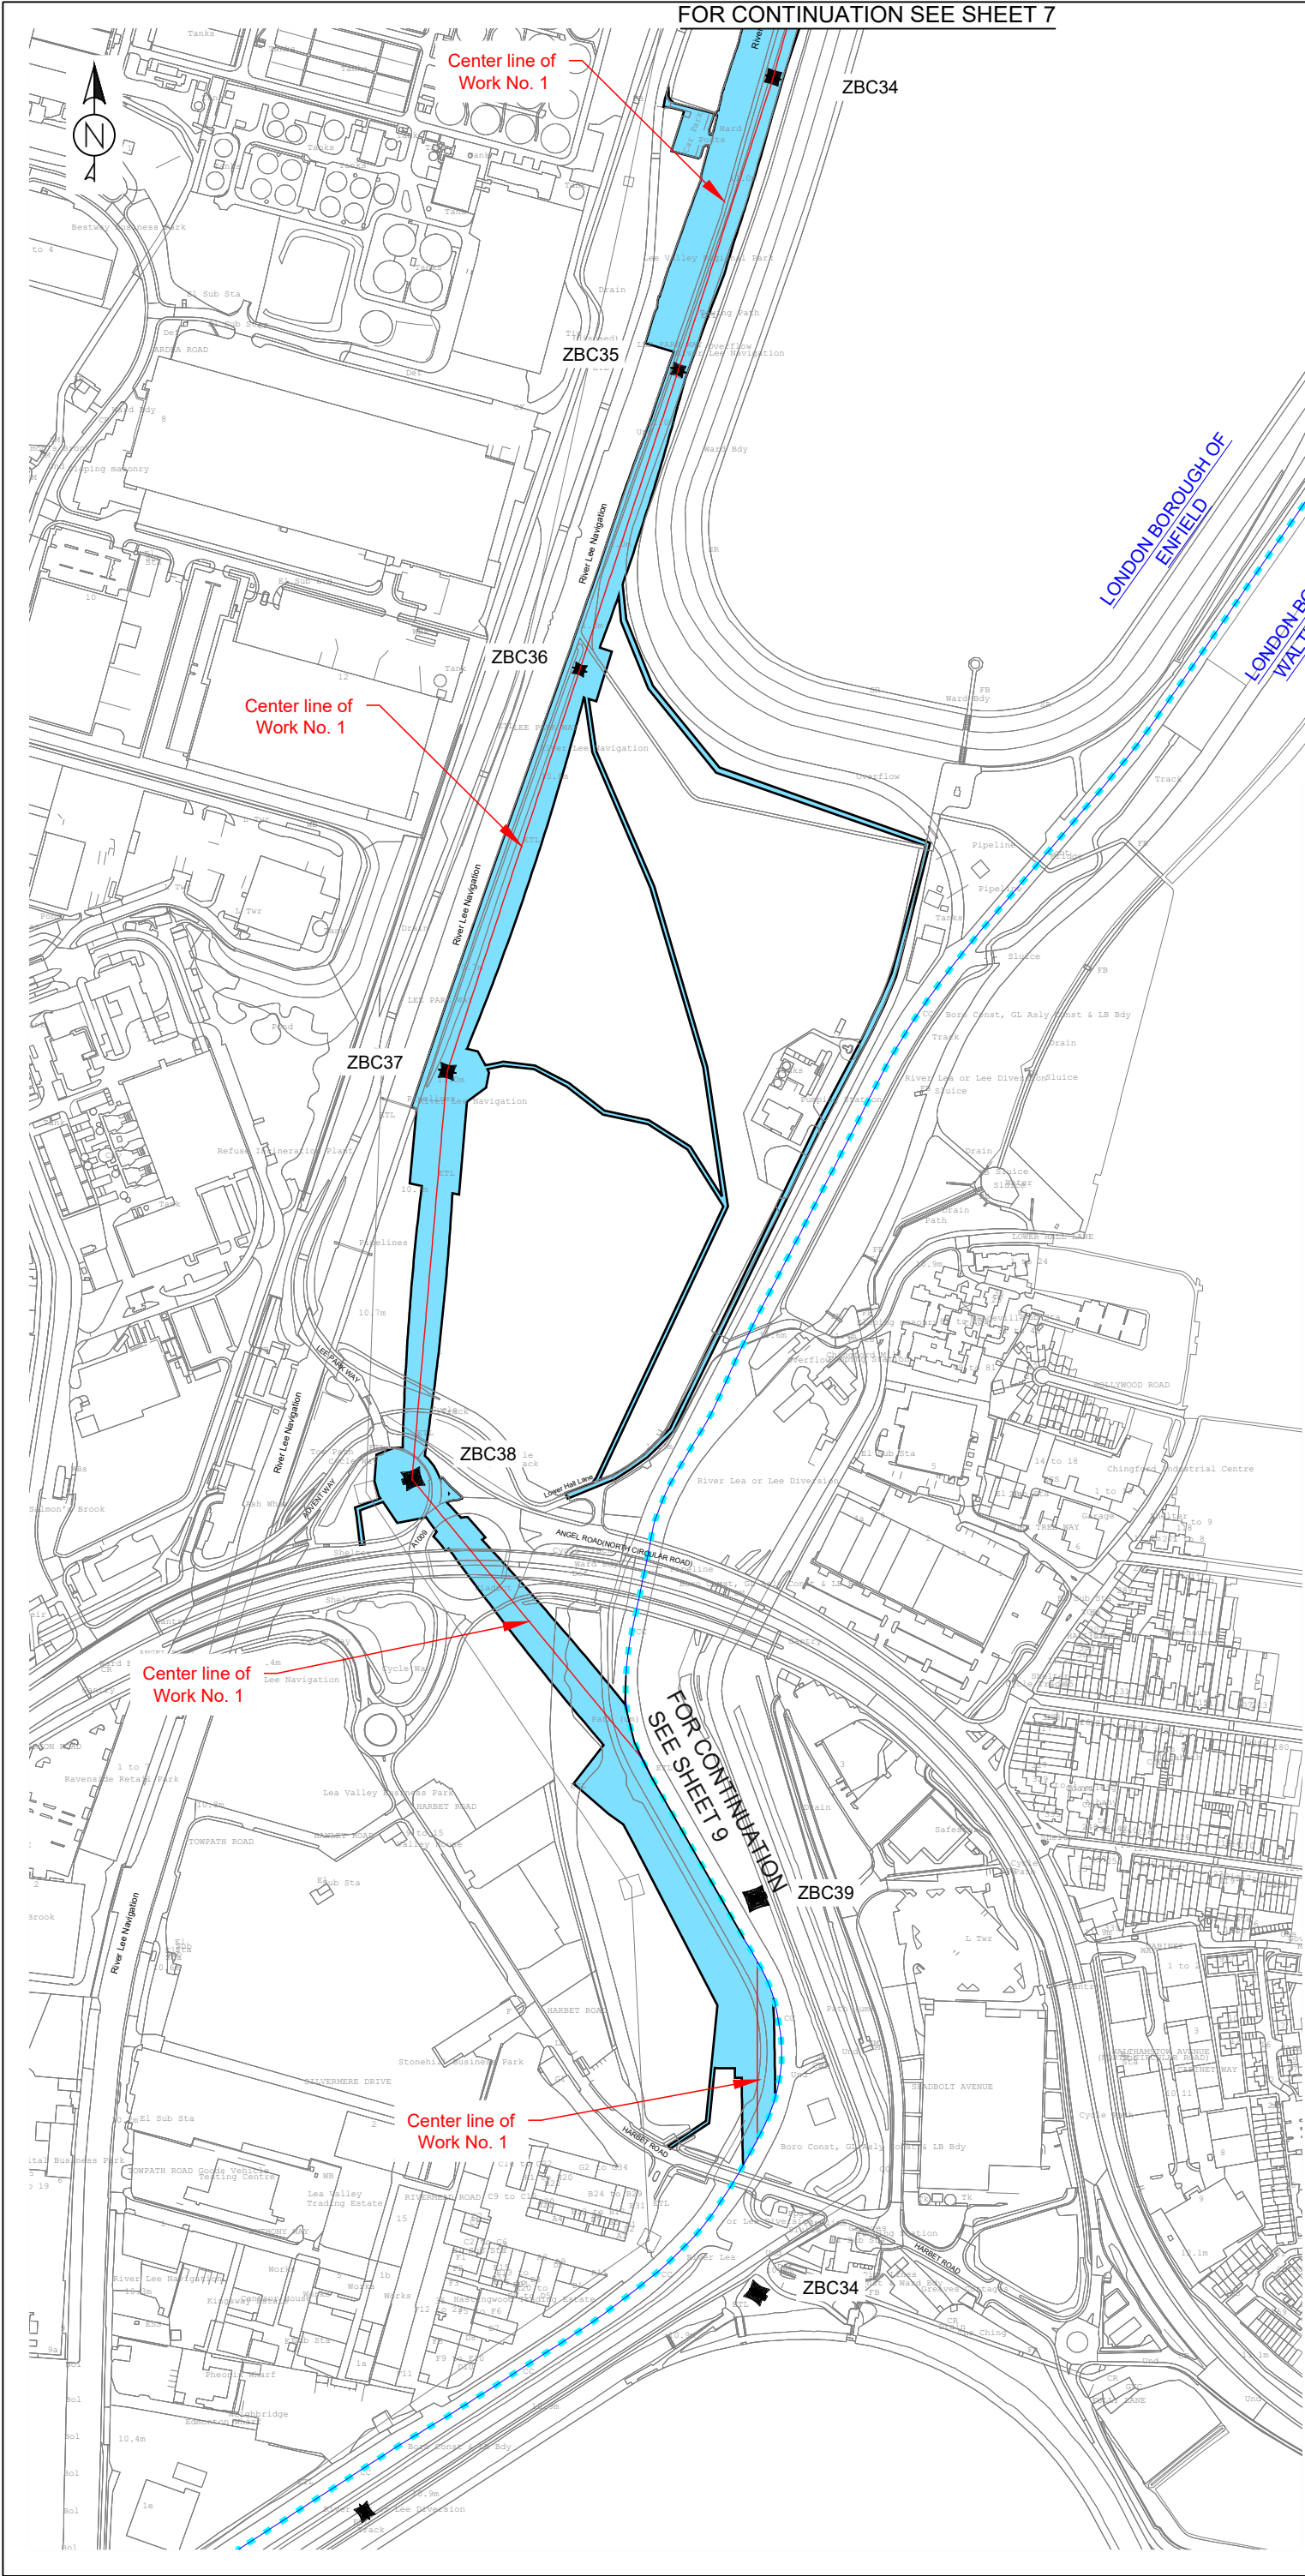


nationalgrid

**NORTH LONDON REINFORCEMENT PROJECT
ORDER WORKS PLANS (REGULATIONS 5(2)(J))**

LONDON BOROUGH OF ENFIELD

Sheet:
12 of 17

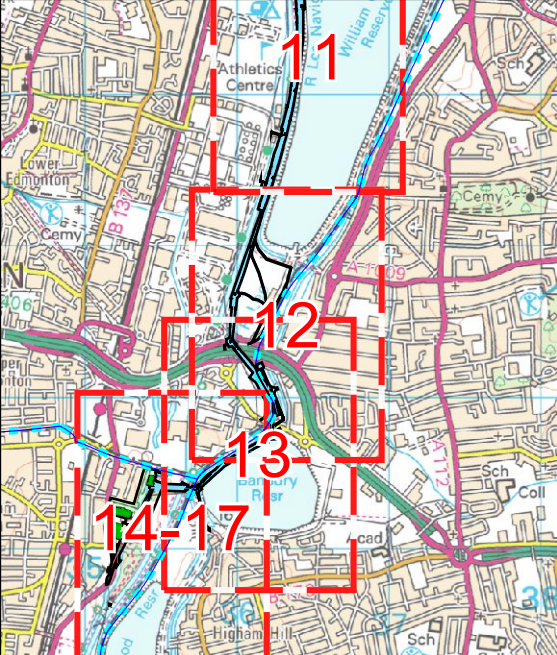

LEGEND

CONSTRUCTION

- ORDER LIMITS
- BOROUGH BOUNDARY
- COMMENCEMENT OF WORKS
- TERMINATION OF WORKS
- PYLON LOCATIONS
- Pylon number

STAGES



- STAGE 1
- STAGE 2
- STAGE 3
- STAGE 4
- STAGE 5

v1	09/02/2023	Published	ASA	MR
Version	Date	Remarks	Author	Checked
Scale: 1:5000			Paper Size: A3	

This drawing is scale at paper size a3, therefore any prints taken at different sizes will affect the accuracy of the measurement units and should not be scaled against.

Reproduced from ordnance survey maps, by permission of the ordnance survey on behalf of the controller of her majesty's stationery office. ©Crown copyright Ordnance Survey. OS Licence no. 100048471


Copyright - not to be reproduced without the written permission of the national grid electricity transmission plc

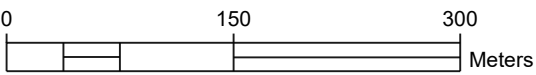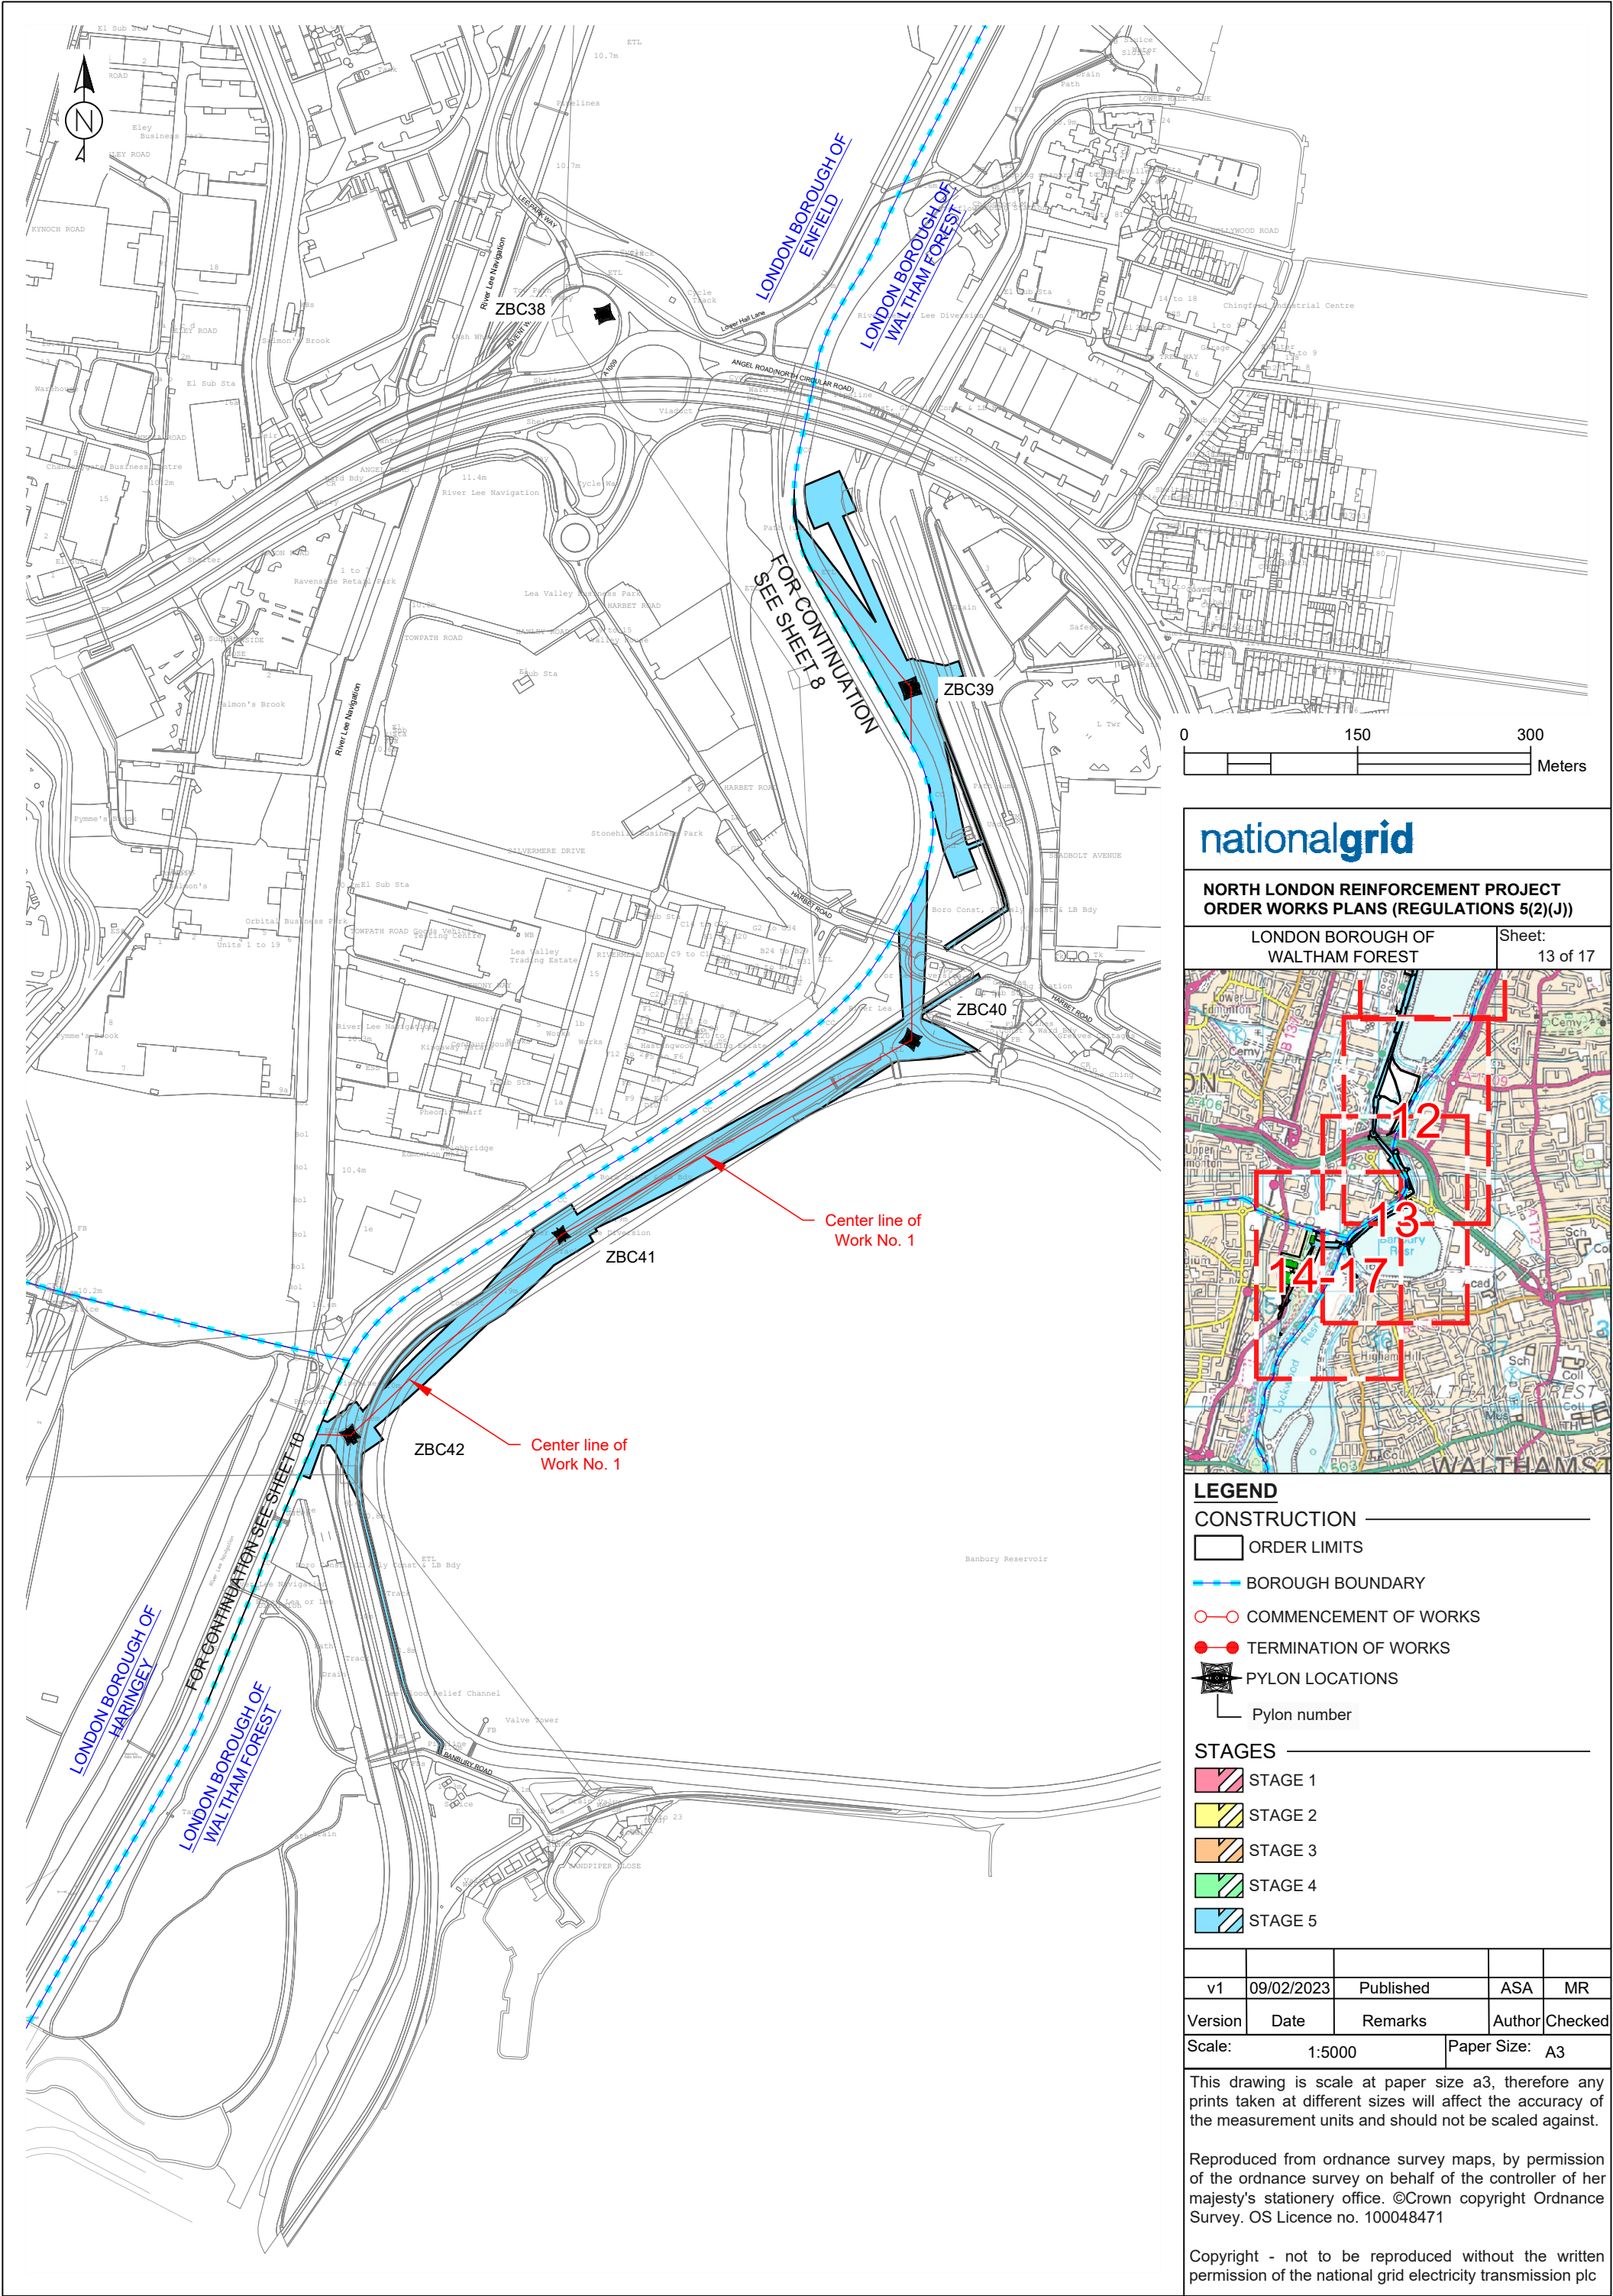

nationalgrid

**NORTH LONDON REINFORCEMENT PROJECT
ORDER WORKS PLANS (REGULATIONS 5(2)(J))**

LONDON BOROUGH OF WALTHAM FOREST Sheet: 13 of 17

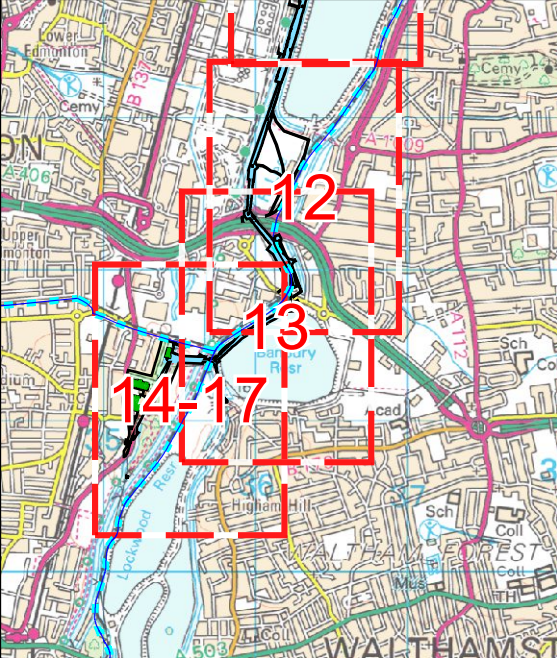

LEGEND

CONSTRUCTION

- ORDER LIMITS
- BOROUGH BOUNDARY
- COMMENCEMENT OF WORKS
- TERMINATION OF WORKS
- PYLON LOCATIONS
- Pylon number

STAGES



- STAGE 1
- STAGE 2
- STAGE 3
- STAGE 4
- STAGE 5

v1	09/02/2023	Published	ASA	MR
Version	Date	Remarks	Author	Checked
Scale: 1:5000			Paper Size: A3	

This drawing is scale at paper size a3, therefore any prints taken at different sizes will affect the accuracy of the measurement units and should not be scaled against.

Reproduced from ordnance survey maps, by permission of the ordnance survey on behalf of the controller of her majesty's stationery office. ©Crown copyright Ordnance Survey. OS Licence no. 100048471

Copyright - not to be reproduced without the written permission of the national grid electricity transmission plc

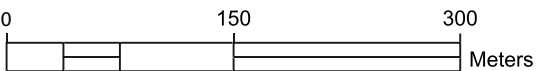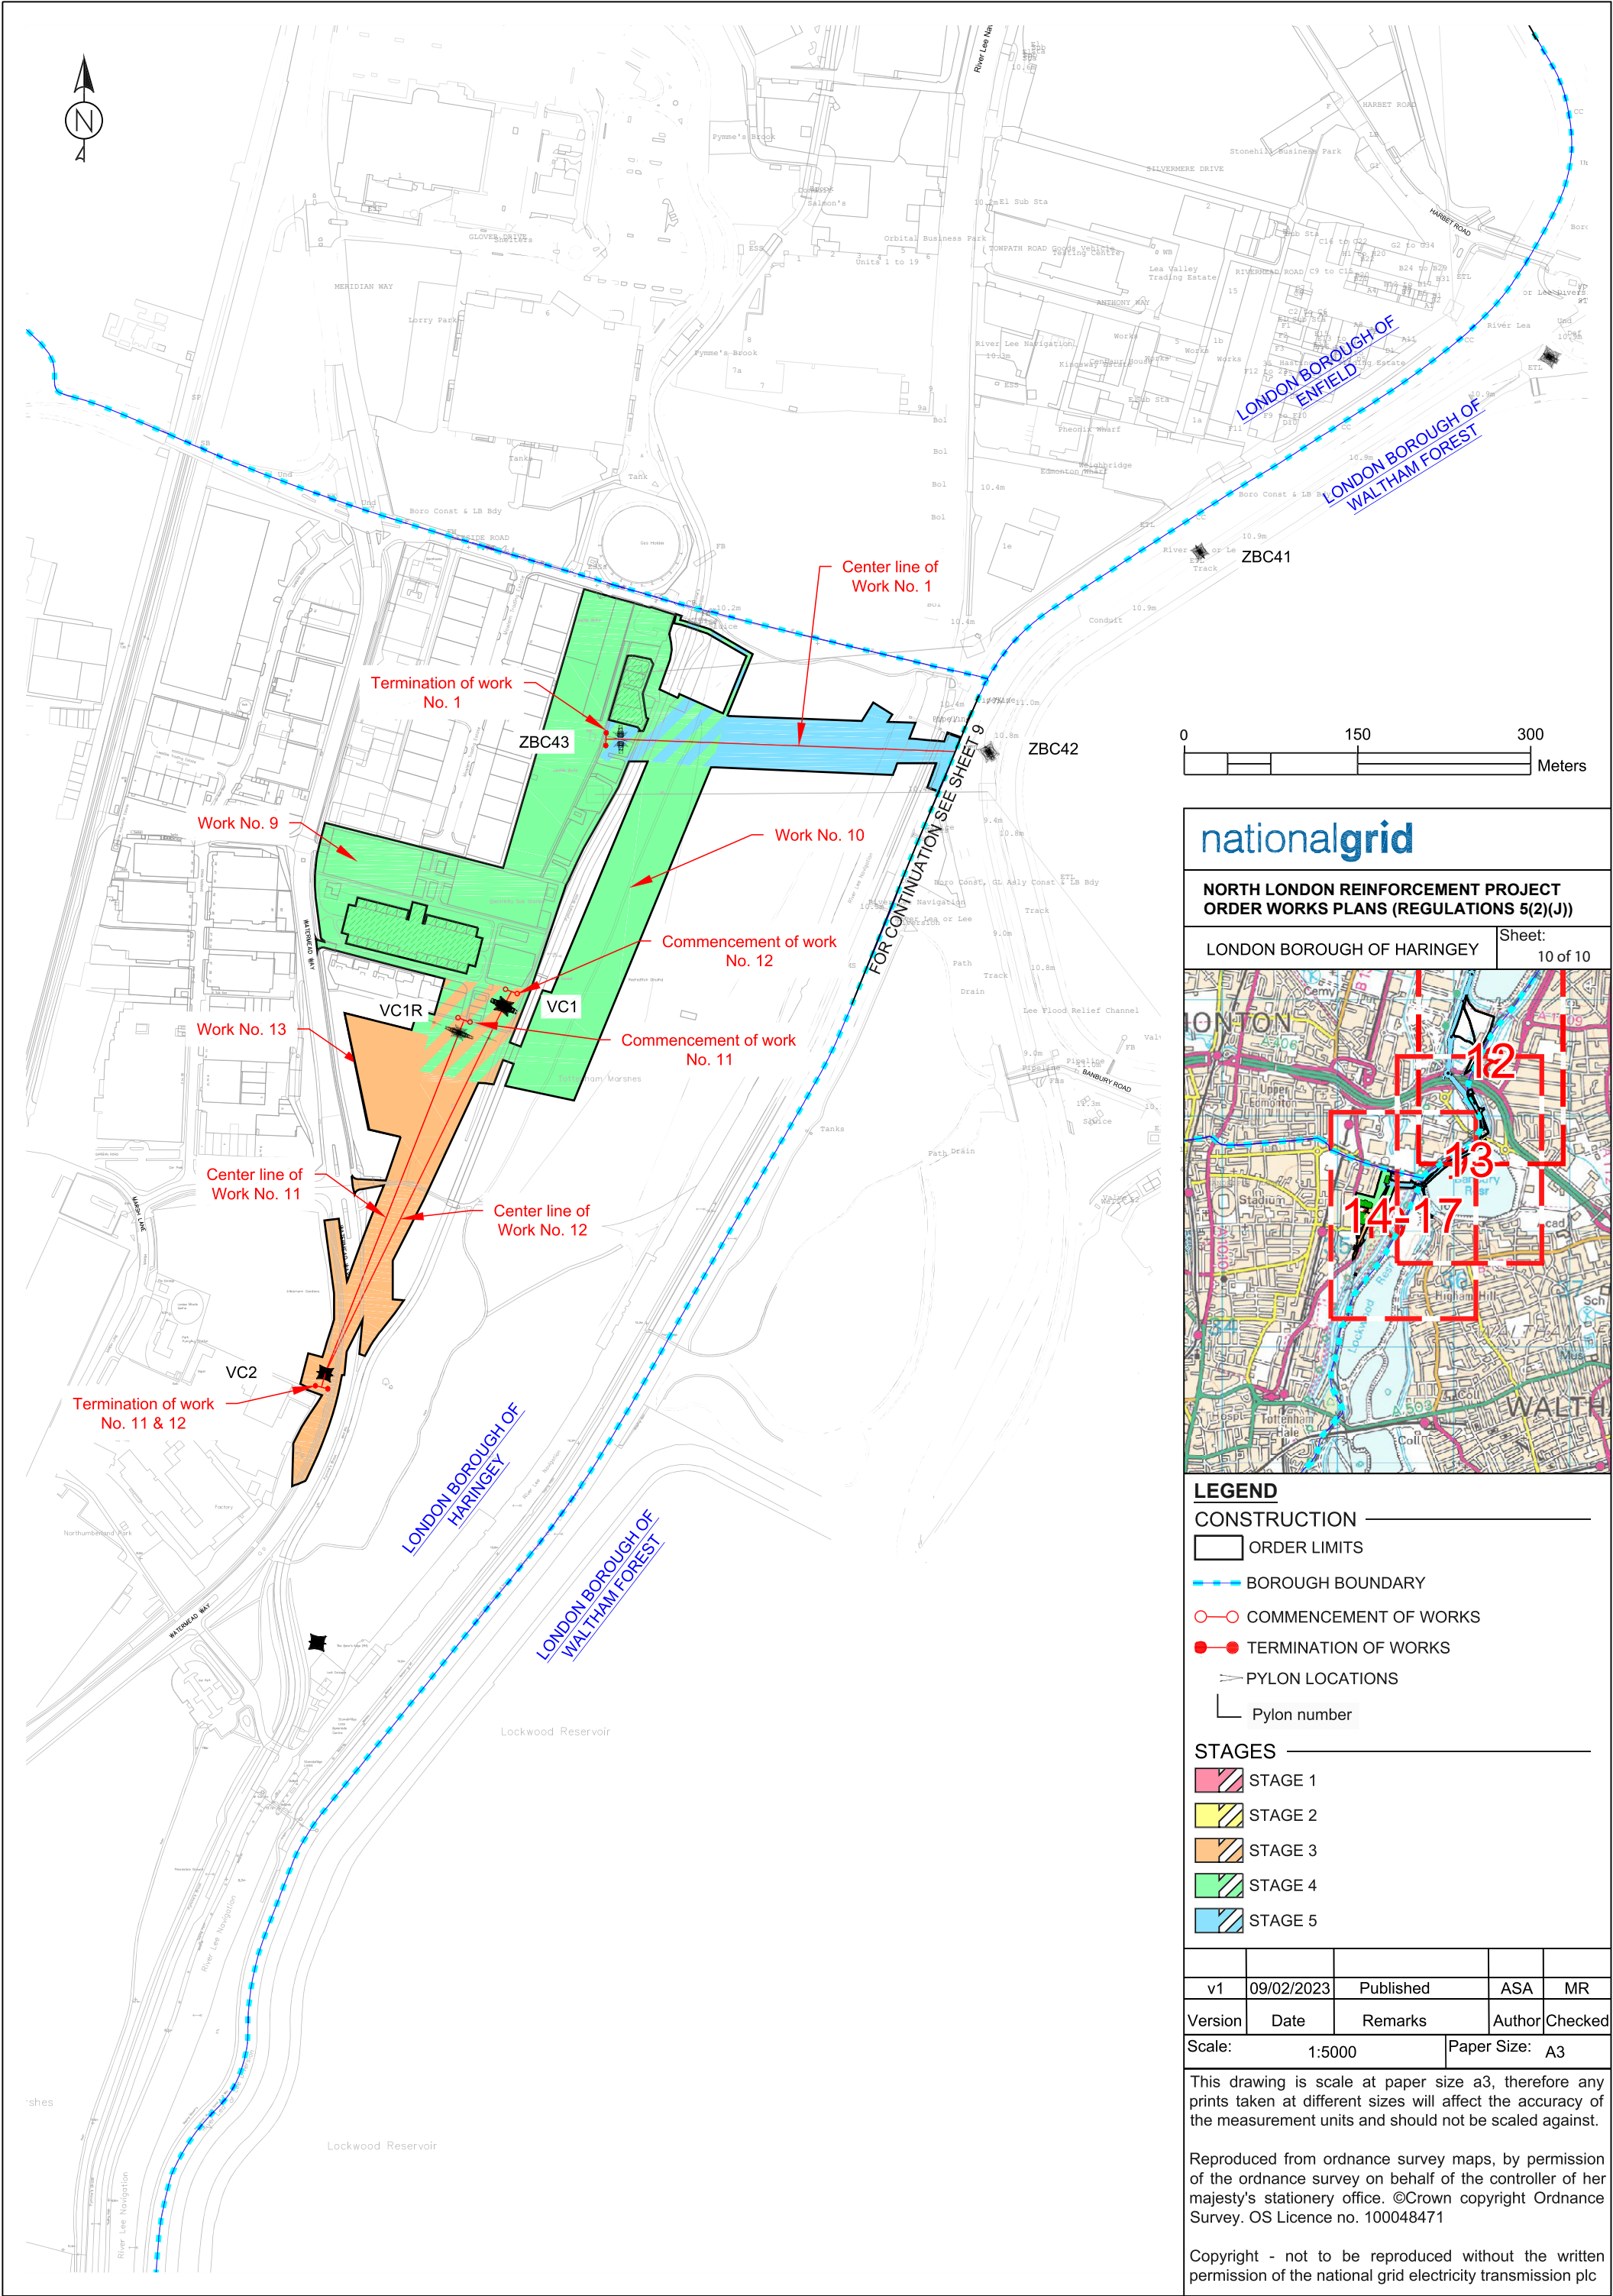


nationalgrid

NORTH LONDON REINFORCEMENT PROJECT
ORDER WORKS PLANS (REGULATIONS 5(2)(J))

LONDON BOROUGH OF HARINGEY

Sheet:
10 of 10

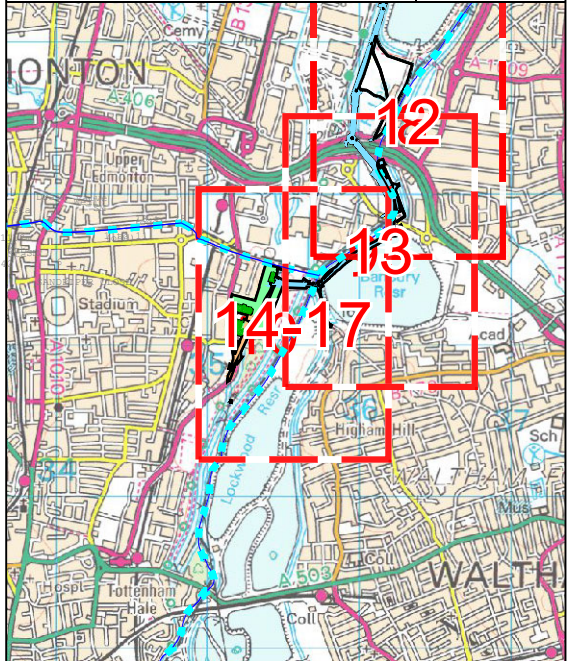

LEGEND

CONSTRUCTION

ORDER LIMITS

BOROUGH BOUNDARY

COMMENCEMENT OF WORKS

TERMINATION OF WORKS

PYLON LOCATIONS

Pylon number

STAGES

STAGE 1

STAGE 2

STAGE 3

STAGE 4


STAGE 5

v1	09/02/2023	Published	ASA	MR
Version	Date	Remarks	Author	Checked
Scale: 1:5000			Paper Size: A3	

This drawing is scale at paper size a3, therefore any prints taken at different sizes will affect the accuracy of the measurement units and should not be scaled against.

Reproduced from ordnance survey maps, by permission of the ordnance survey on behalf of the controller of her majesty's stationery office. ©Crown copyright Ordnance Survey. OS Licence no. 100048471

Copyright - not to be reproduced without the written permission of the national grid electricity transmission plc

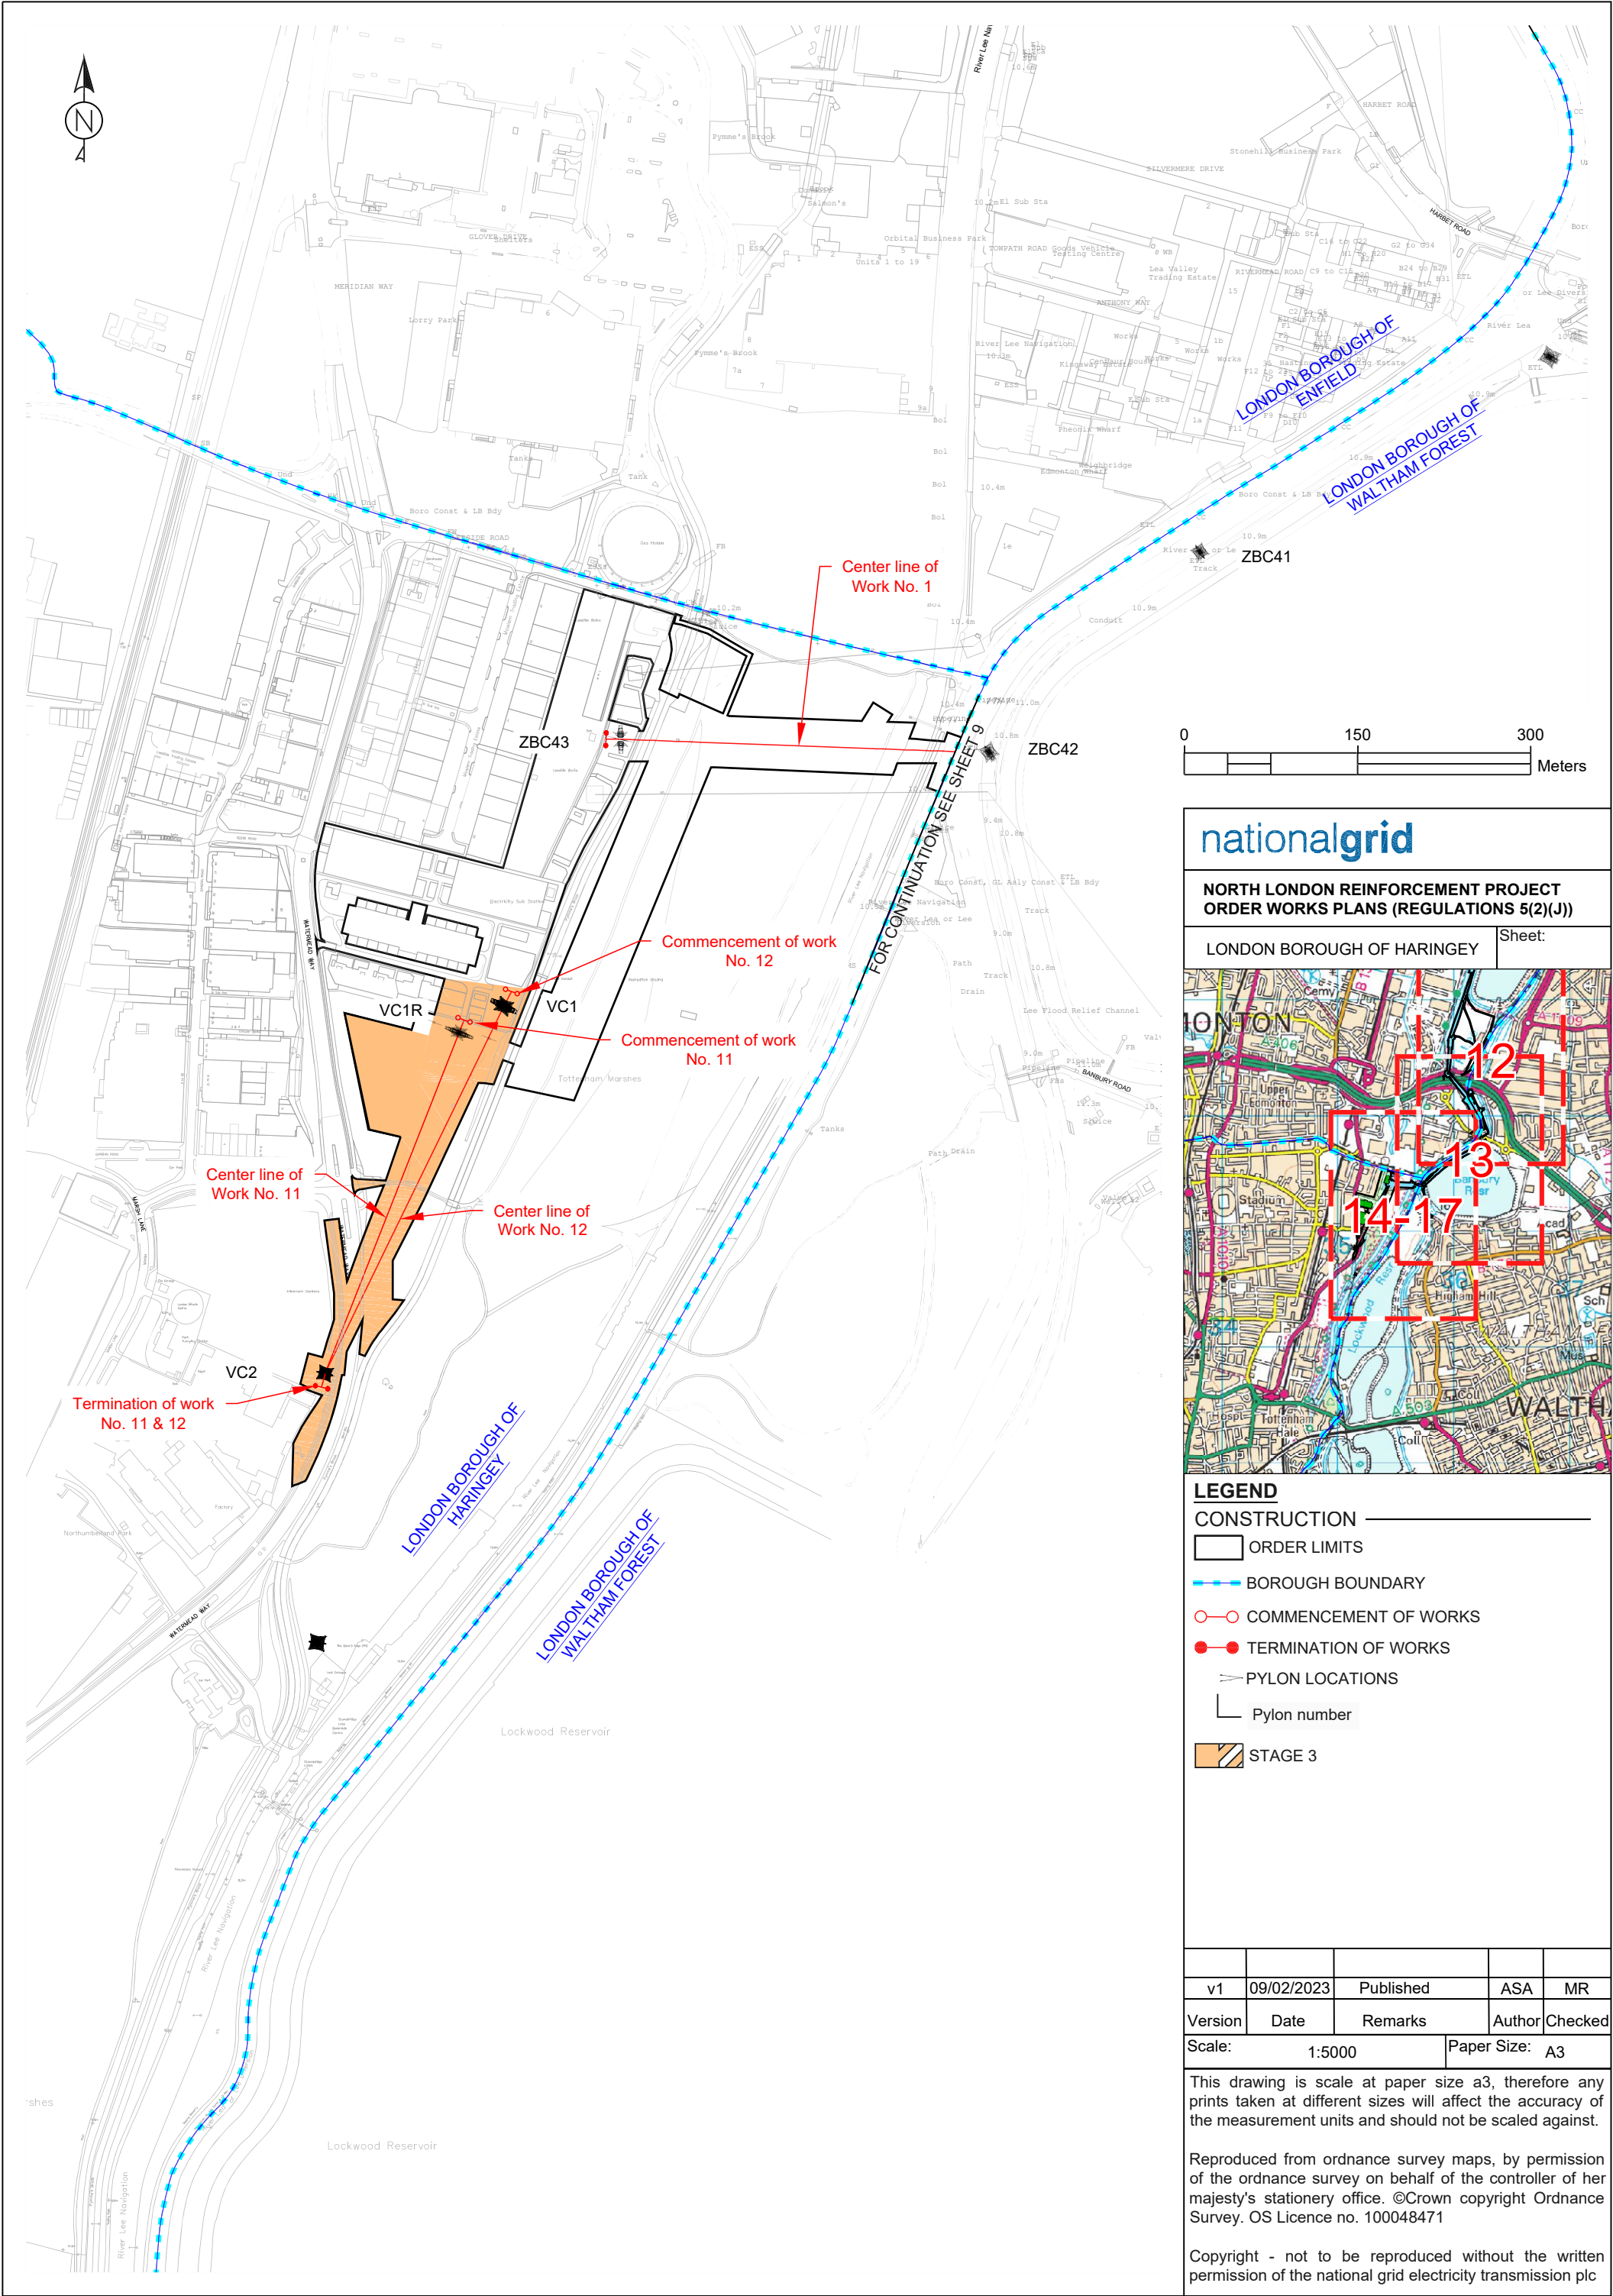


nationalgrid

**NORTH LONDON REINFORCEMENT PROJECT
ORDER WORKS PLANS (REGULATIONS 5(2)(J))**

LONDON BOROUGH OF HARINGEY

Sheet:

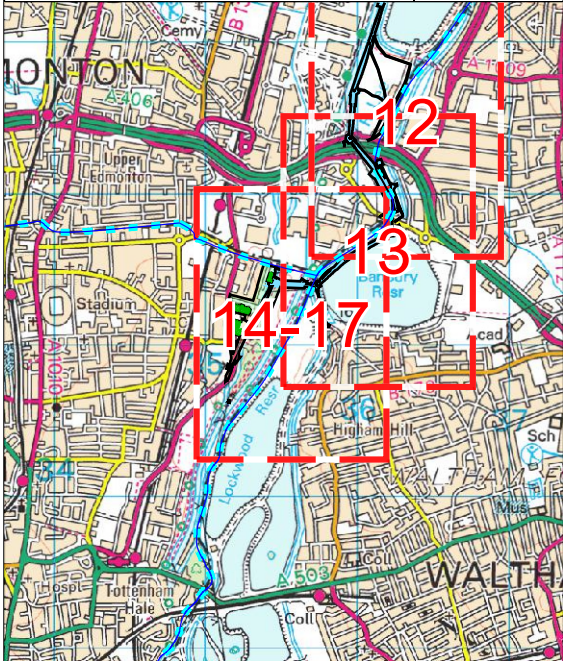

LEGEND

CONSTRUCTION


- ORDER LIMITS
- BOROUGH BOUNDARY
- COMMENCEMENT OF WORKS
- TERMINATION OF WORKS
- PYLON LOCATIONS
- Pylon number
- STAGE 3

v1	09/02/2023	Published	ASA	MR
Version	Date	Remarks	Author	Checked
Scale: 1:5000			Paper Size: A3	

This drawing is scale at paper size a3, therefore any prints taken at different sizes will affect the accuracy of the measurement units and should not be scaled against.

Reproduced from ordnance survey maps, by permission of the ordnance survey on behalf of the controller of her majesty's stationery office. ©Crown copyright Ordnance Survey. OS Licence no. 100048471

Copyright - not to be reproduced without the written permission of the national grid electricity transmission plc

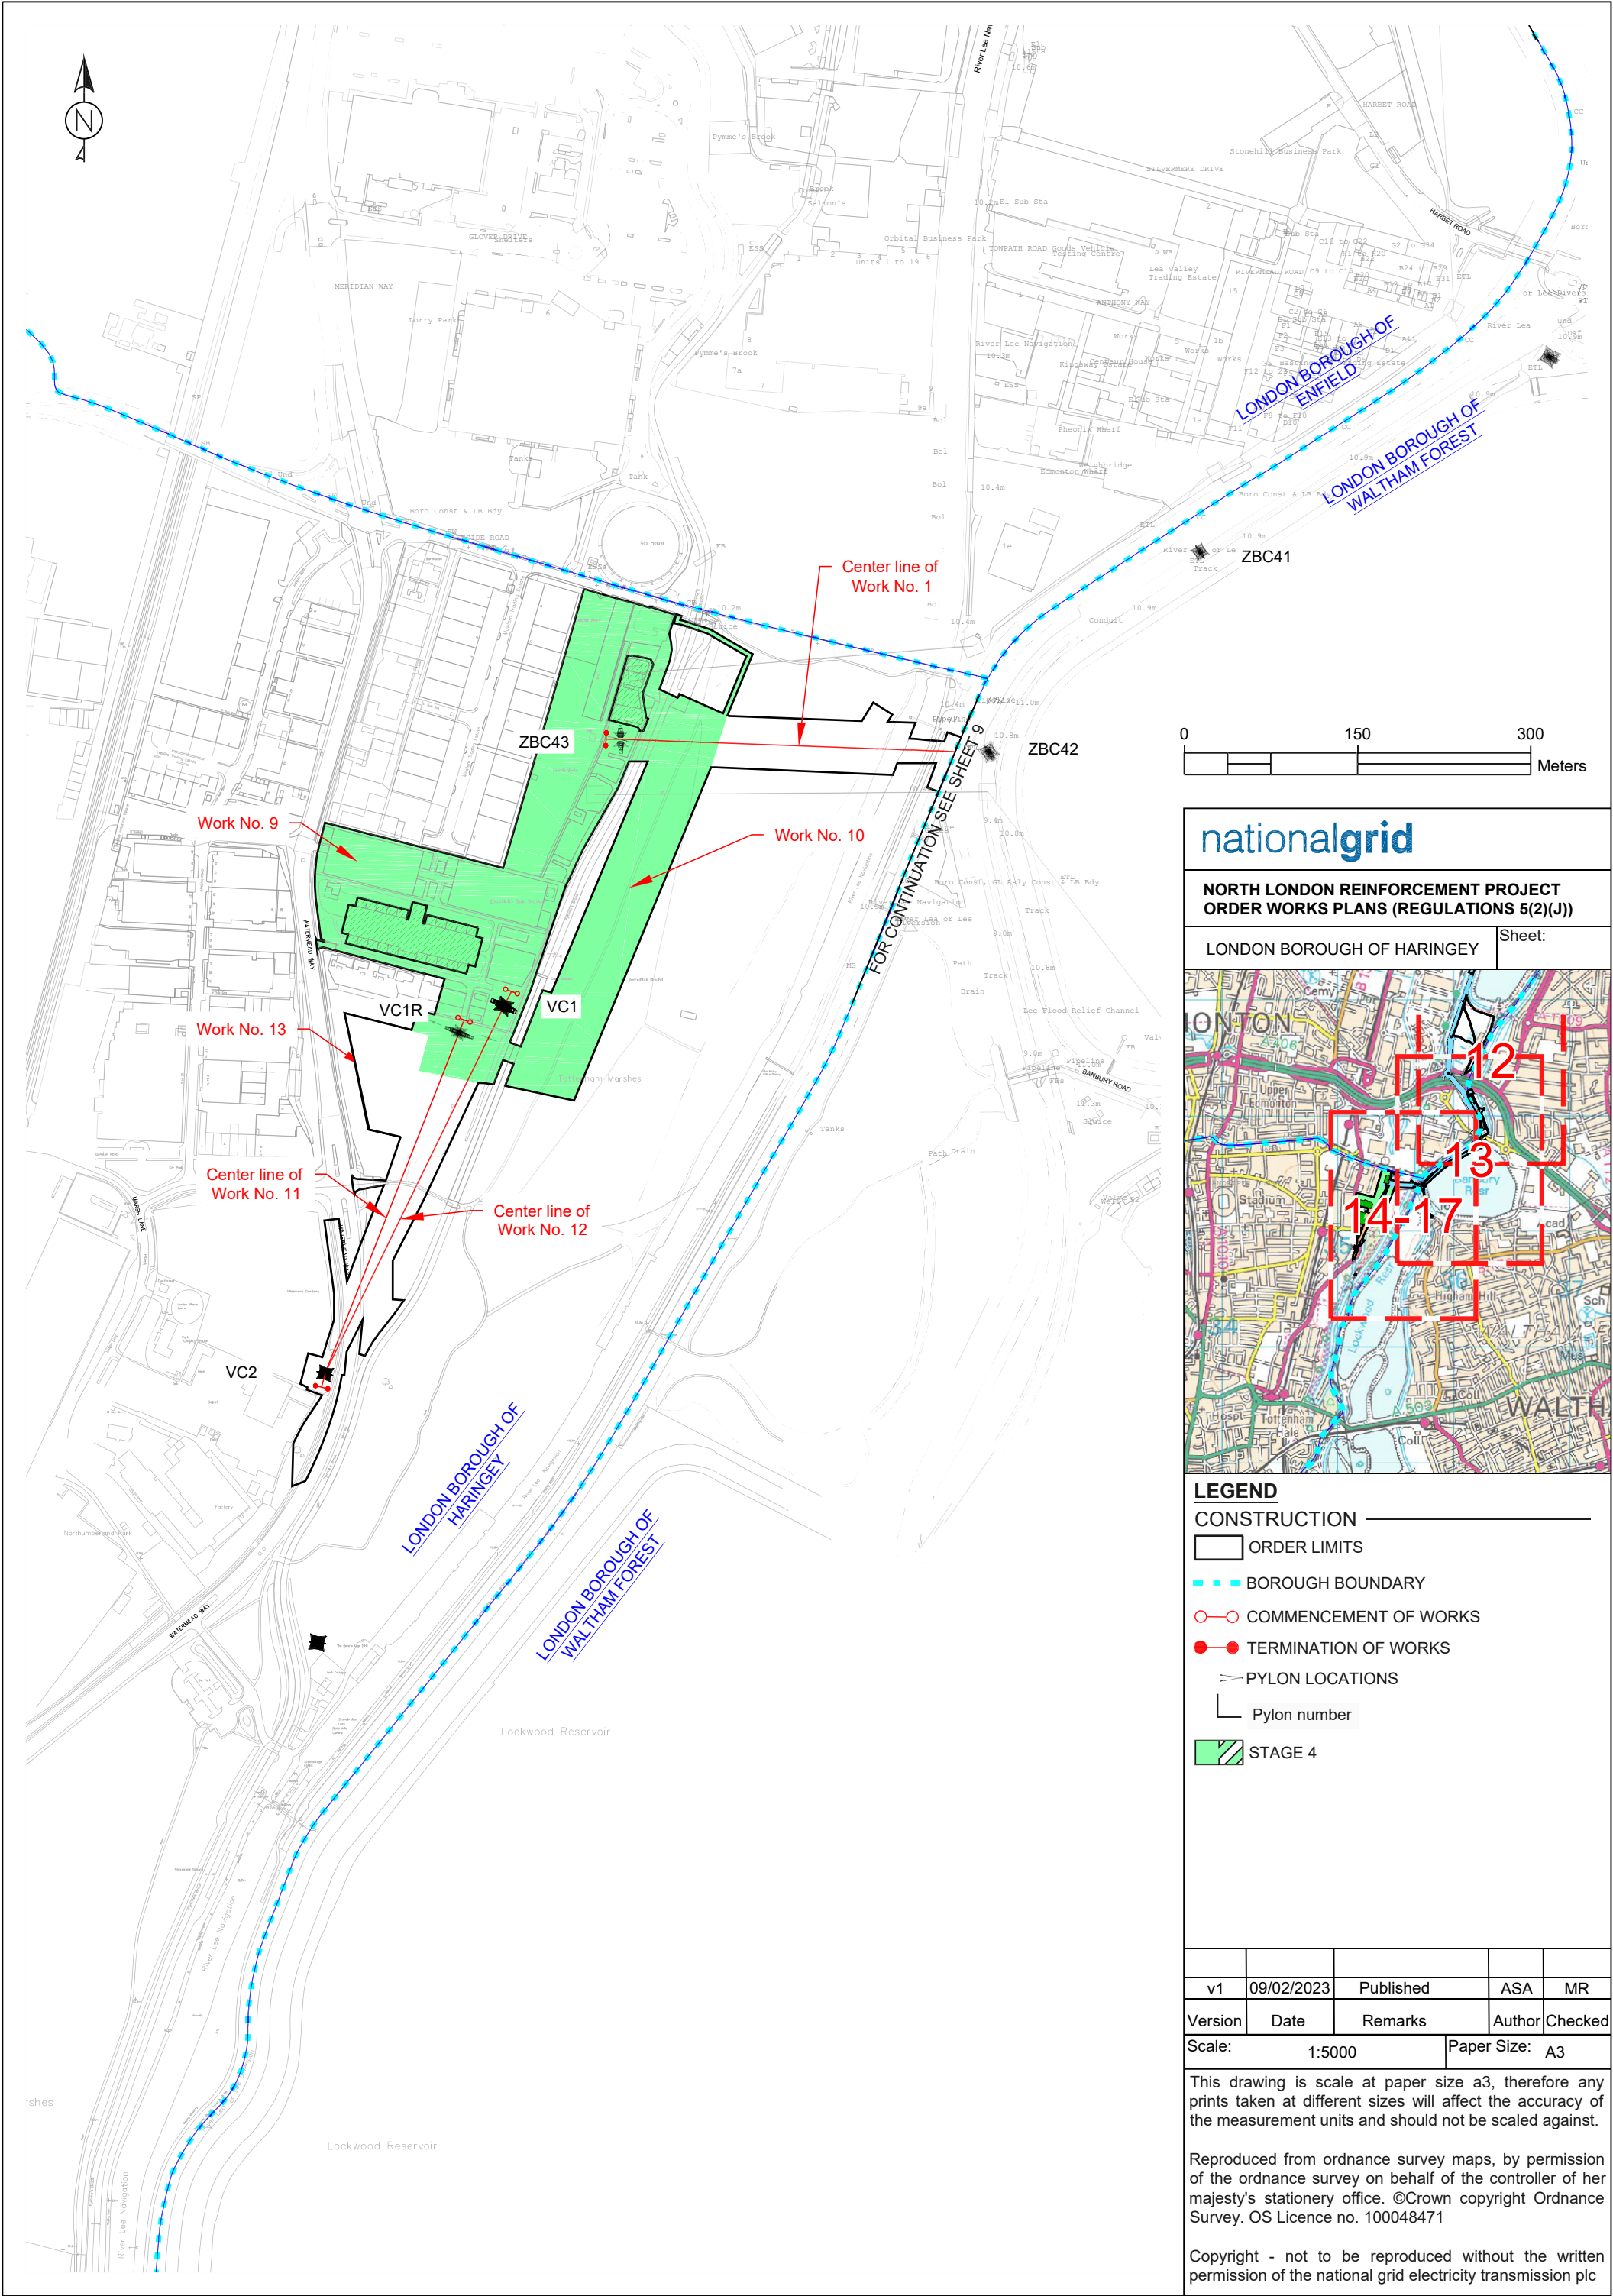

**NORTH LONDON REINFORCEMENT PROJECT
ORDER WORKS PLANS (REGULATIONS 5(2)(J))**

LONDON BOROUGH OF HARINGEY

Sheet:

LEGEND
CONSTRUCTION

ORDER LIMITS

BOROUGH BOUNDARY

COMMENCEMENT OF WORKS

TERMINATION OF WORKS

PYLON LOCATIONS

Pylon number

STAGE 4

v1	09/02/2023	Published	ASA	MR
Version	Date	Remarks	Author	Checked
Scale: 1:5000		Paper Size: A3		
This drawing is scale at paper size a3, therefore any prints taken at different sizes will affect the accuracy of the measurement units and should not be scaled against.				
Reproduced from ordnance survey maps, by permission of the ordnance survey on behalf of the controller of her majesty's stationery office. ©Crown copyright Ordnance Survey. OS Licence no. 100048471				
Copyright - not to be reproduced without the written permission of the national grid electricity transmission plc				

