
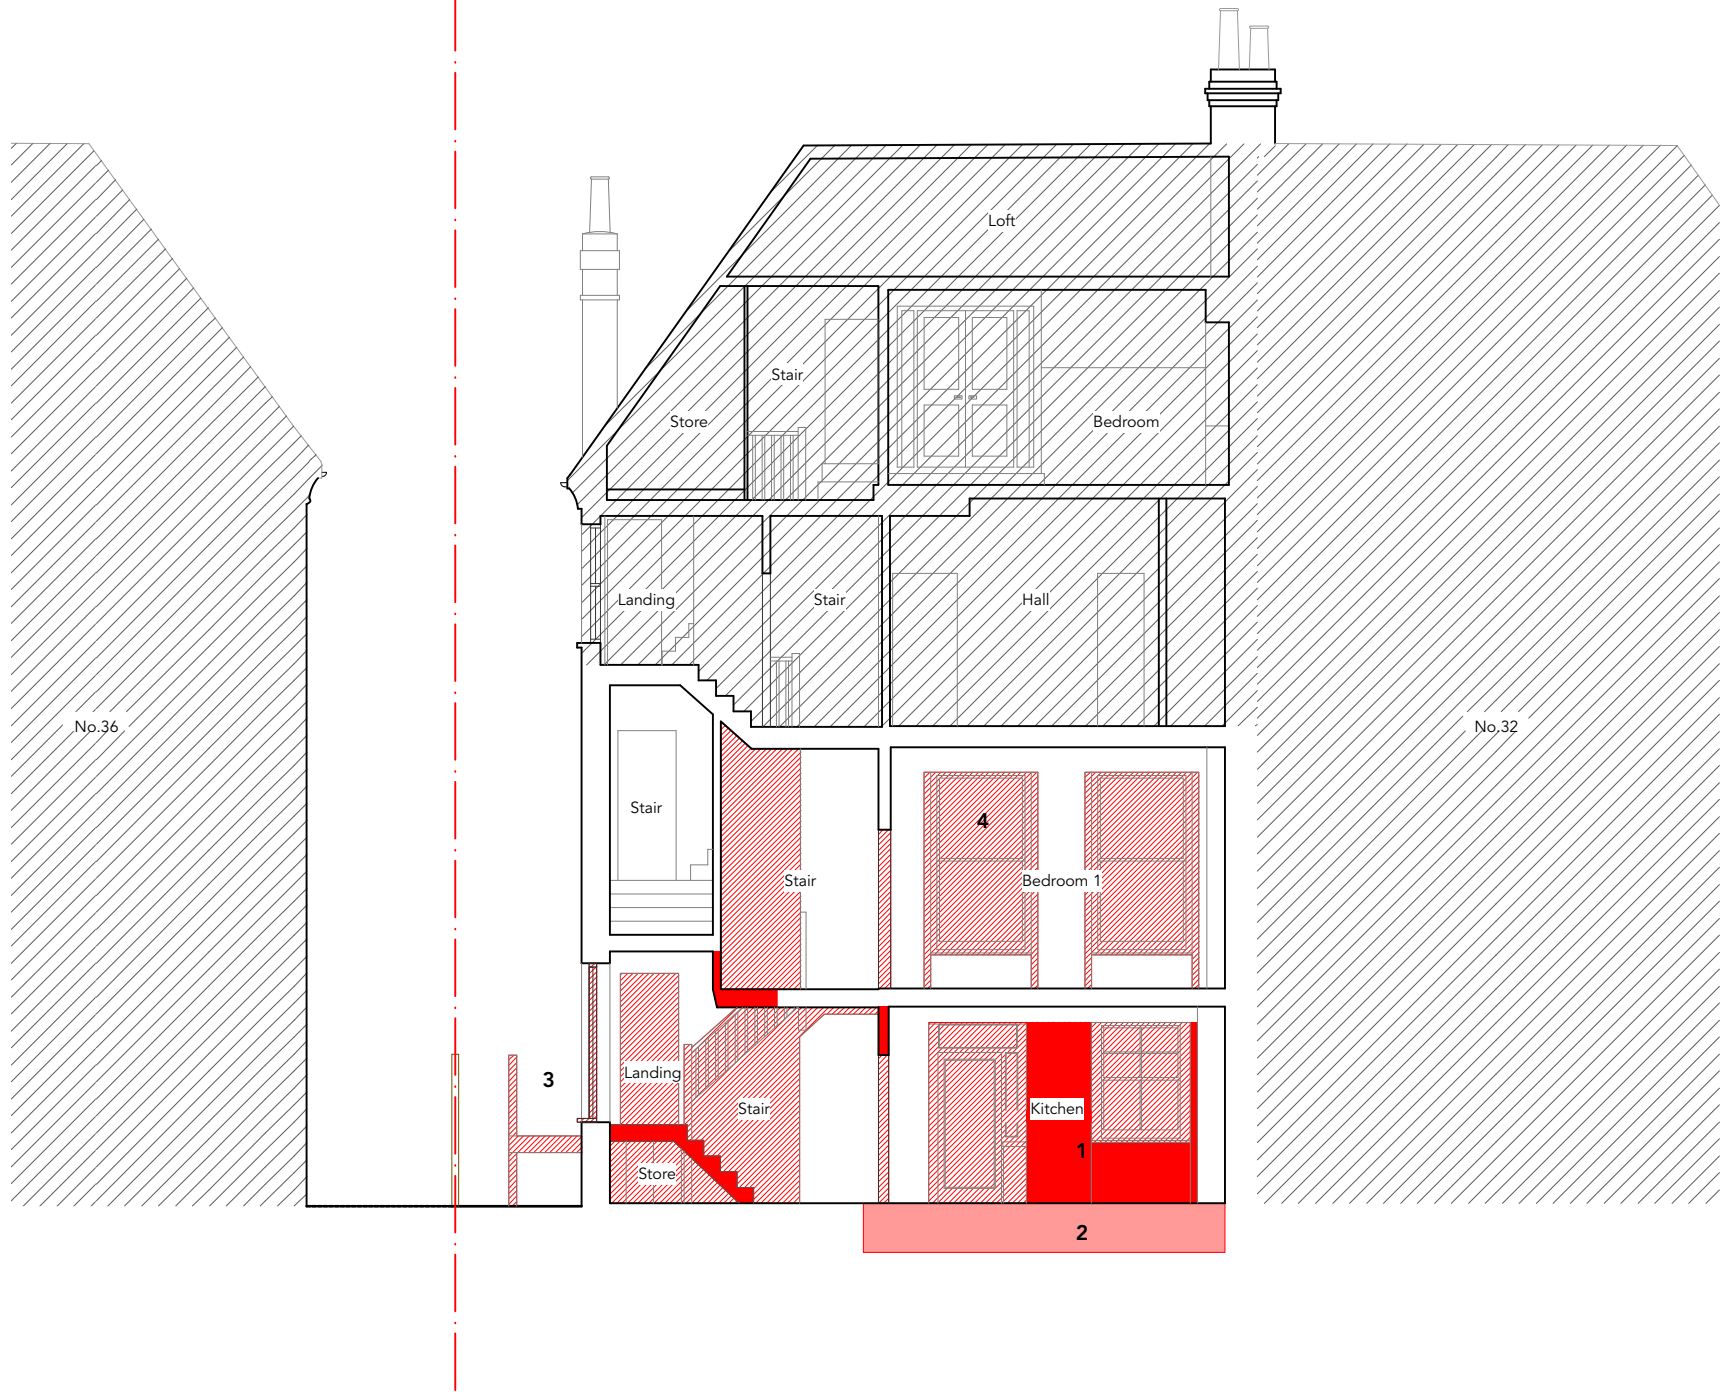


Key Plan

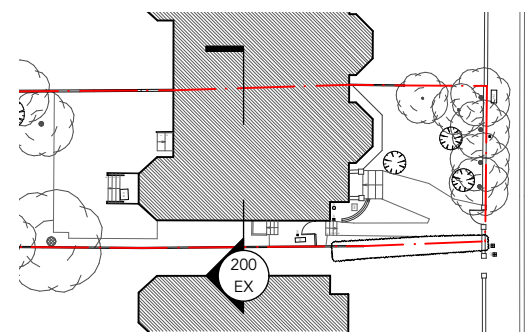

Proposals

- 1 - Existing window and door removed to create single large opening
- 2- Floor lowered to create level threshold with outdoor patio
- 3- External timber stair structure and existing entrance door removed
- 4- Existing windows to be removed and replaced with like for like double glazed timber sash windows

1 EXISTING + DEMO SECTION A
1:100@A3

General notes:

- All setting out, dimensions + levels must be checked on site.
- To be read in conjunction with all other architects drawings, specifications, schedules and other consultants information.
- For issues of services + structural elements see consultant drawings.
- All proprietary systems shown on this drawing to be installed in accordance with the manufacturers / suppliers recommendations.
- Do not scale from this drawing.
- This drawing must not be used on site unless issued for construction.
- Discrepancies between information shown on this drawing and any other contract information or manufacturers/suppliers recommendations is to be brought to the attention of the Architect immediately. If in doubt, the more expensive version shall have been priced.

Copyright:
Under the copyright design and patents act 1988 this drawing is the copyright of Studio Merlin Ltd and must not be copied or reproduced, in whole or part, by any method whatsoever, without the prior written approval of Studio Merlin Ltd



Demolition Key

- Demolished Walls
- Excavation
- Stripout

Rev	Date	Description
P1	01.09.23	PLANNING

Studio Merlin

25 Allen Road
London N16 8SB

0207 249 9035
hello@studiomerlin.co.uk

Project
34 AVENUE ROAD

Scale
1:100@A3

Drawing Status
PLANNING

Date
01.09.23

Drawing
EXISTING + DEMO SECTION A

Dwg No
2302-200-EX

Revision
P1