


- 1 - New PPC Aluminium pivot doors to enlarged opening with red brick concealed lintel soldier course above externally
- 2- Floor lowered to create level threshold with outdoor patio
- 3- New PPC Aluminium window in old door opening
- 4- New like for like double glazed timber sash windows

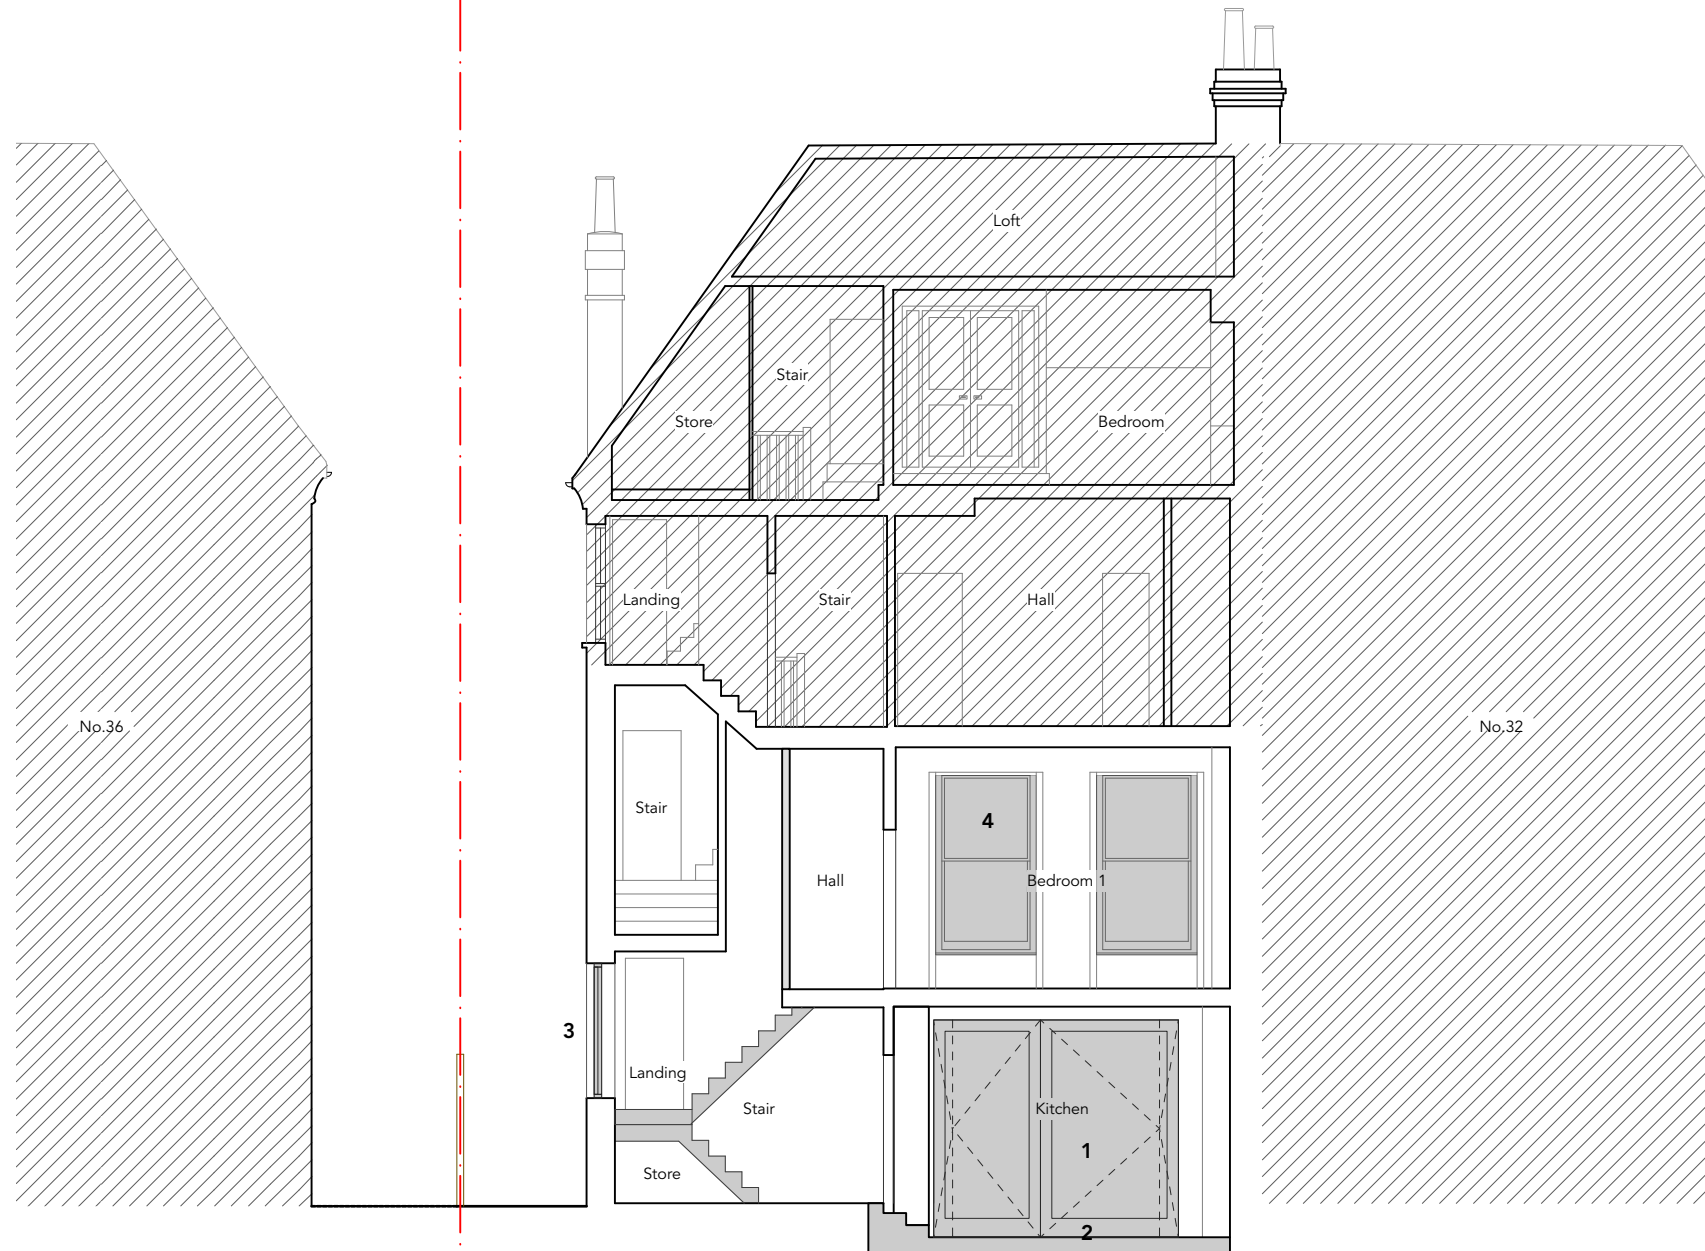

General notes:

- o All setting out, dimensions + levels must be checked on site.
- o To be read in conjunction with all other architects drawings, specifications, schedules and other consultants information.
- o For sizes of services + structural elements see consultant drawings.
- o All proprietary systems shown on this drawing to be installed in accordance with the manufacturers / suppliers recommendations.
- o Do not scale from this drawing.
- o This drawing must not be used on site unless issued for construction.
- o Discrepancies between information shown on this drawing and any other contract information or manufacturers/suppliers recommendations is to be brought to the attention of the Architect immediately. If in doubt, the more expensive version shall have been priced.

A horizontal scale bar with major markings at 0, 1m, and 2m. Below the bar, the text '1:100' is printed.

[illegible]

Drawing Status	Date
PLANNING	01.09.23

Drawing
PROPOSED SECTION A

Dwg No
2302-200-GS

Revision
P1